



Drawing No.	Rev No.
MDL001 -005	

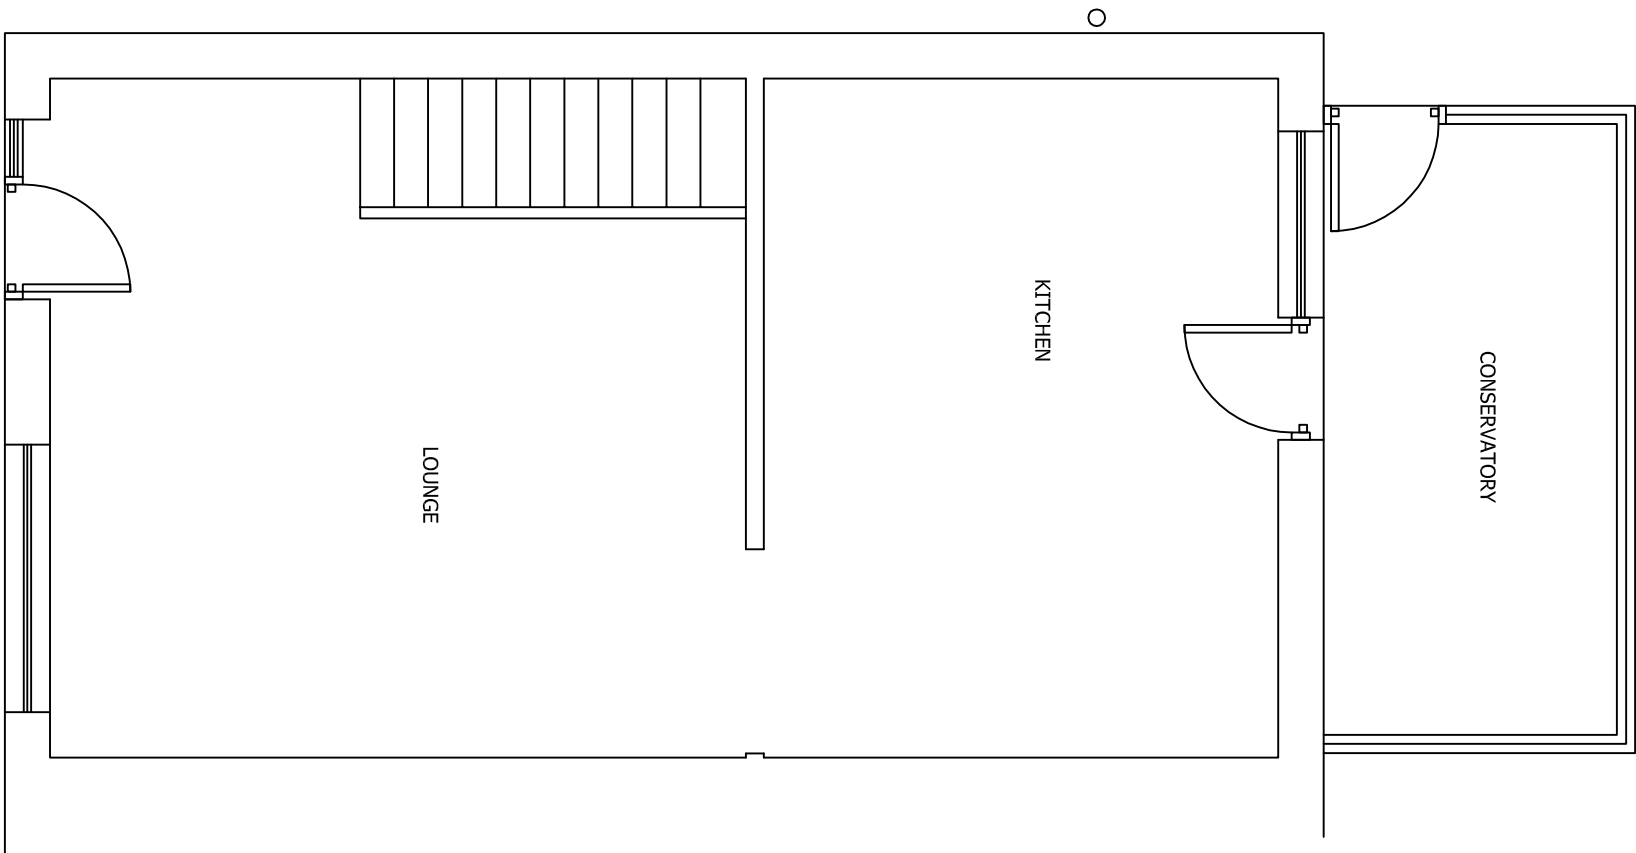

EXISTING GROUND FLOOR PLAN
SCALE 1:50 AT A3

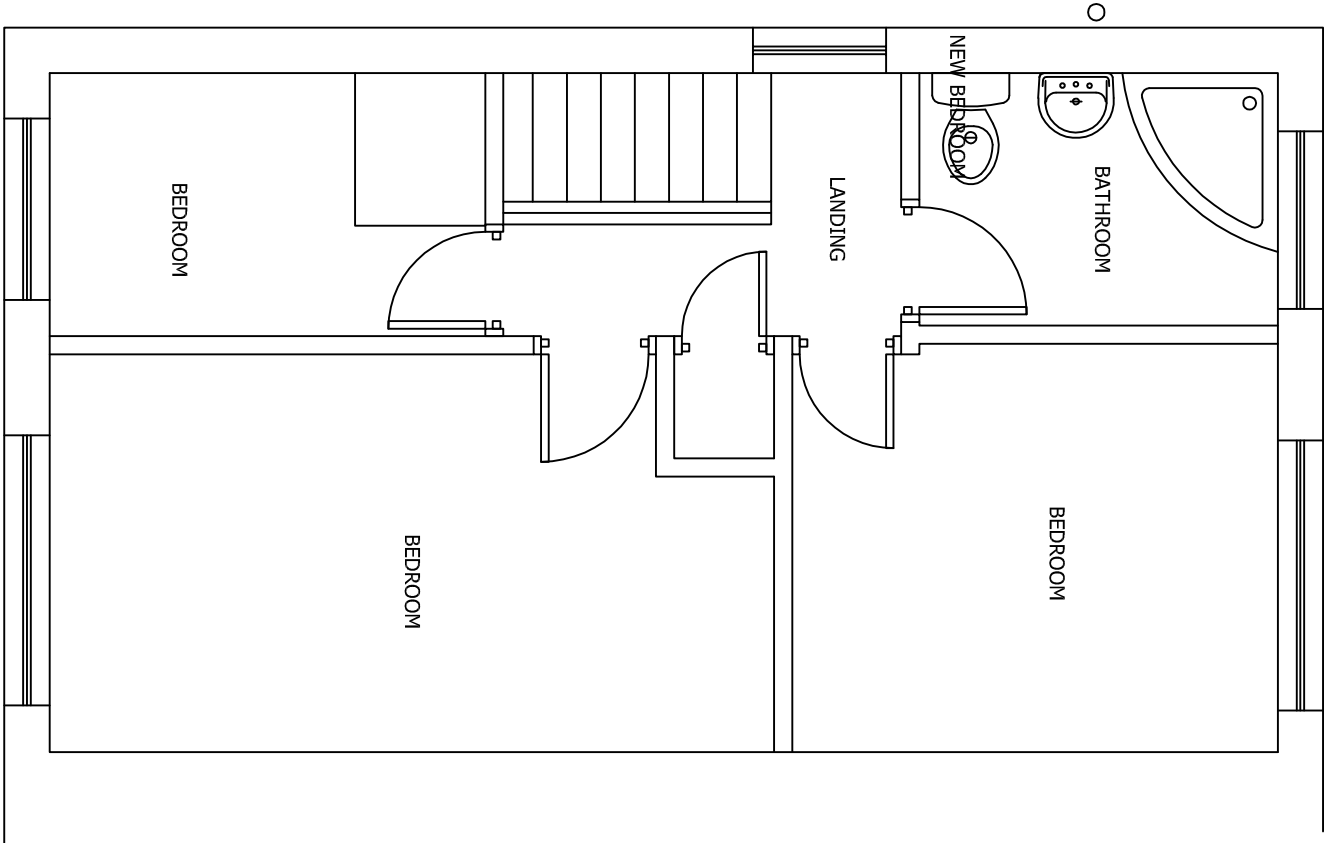

EXISTING FIRST FLOOR PLAN
SCALE 1:50 AT A3

DO NOT SCALE: Contractor to check all dimensions and report any omissions or errors

NOTES

Rev	Description	By	CHK	App	Date
-----	-------------	----	-----	-----	------

JRB DESIGNS LTD
1 Saville Road
Cudworth
Barnsley
S72 8LT
Tel: 01226 383542
Fax: 01226 380078
Mob: 07970 541192
Email: joinie@jrbdesigns.co.uk

This drawing is copyright. © Jrbdesigns Ltd.

MRS D LINDSEY

EXISTING PLANS

1 RYLSTONE WALK
STAIRFOOT
BARNSELY
S70 3BY

Project Title:
**PROPOSED TWO STOREY SIDE
& SINGLE STOREY REAR EXTN**

Purpose of Issue:

PLANNING

Drawing Status
FIRST ISSUE

Scale at A3	Drawn By	Date	
AS SHOWN	JRB	01/04/2012	
Checked By	Date	Approved By	Date
DL	01/04/2012	DL	01/04/2012
Project No.	Drawing No.	Revision	
MDL001	005	-	

APPROVAL ☒ INFORMATION ☐ TENDER ☐ CONTRACT ☐ CONSTRUCTION ☐