
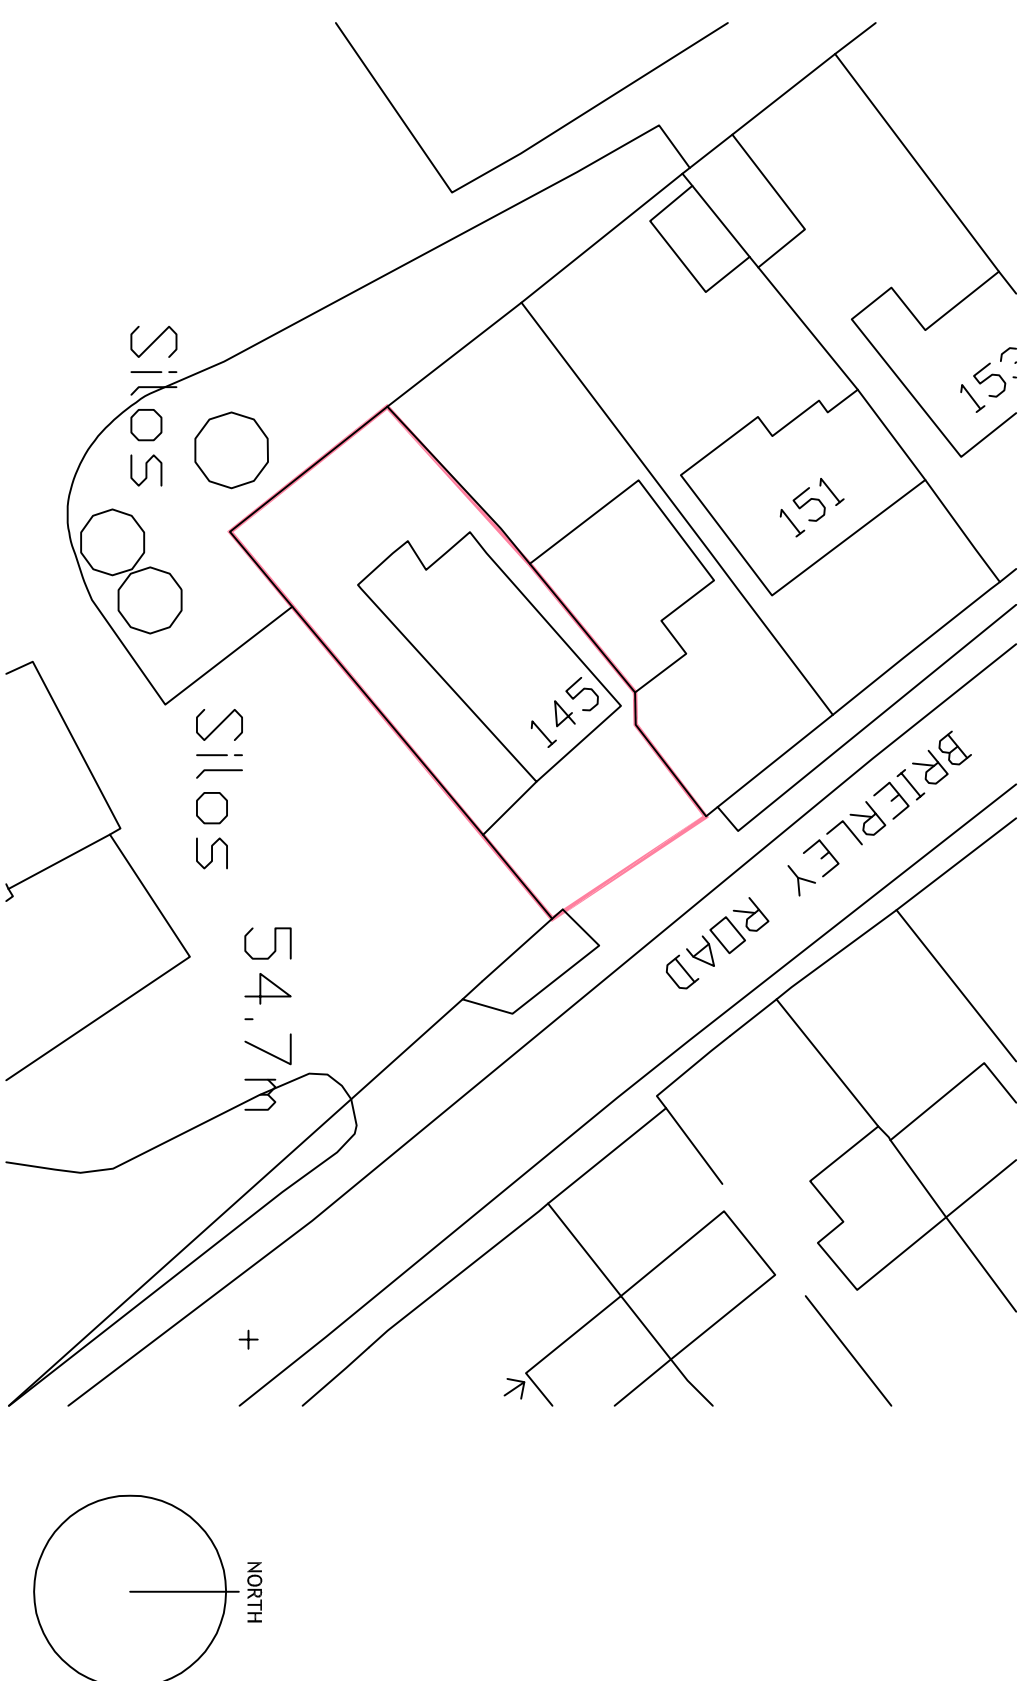
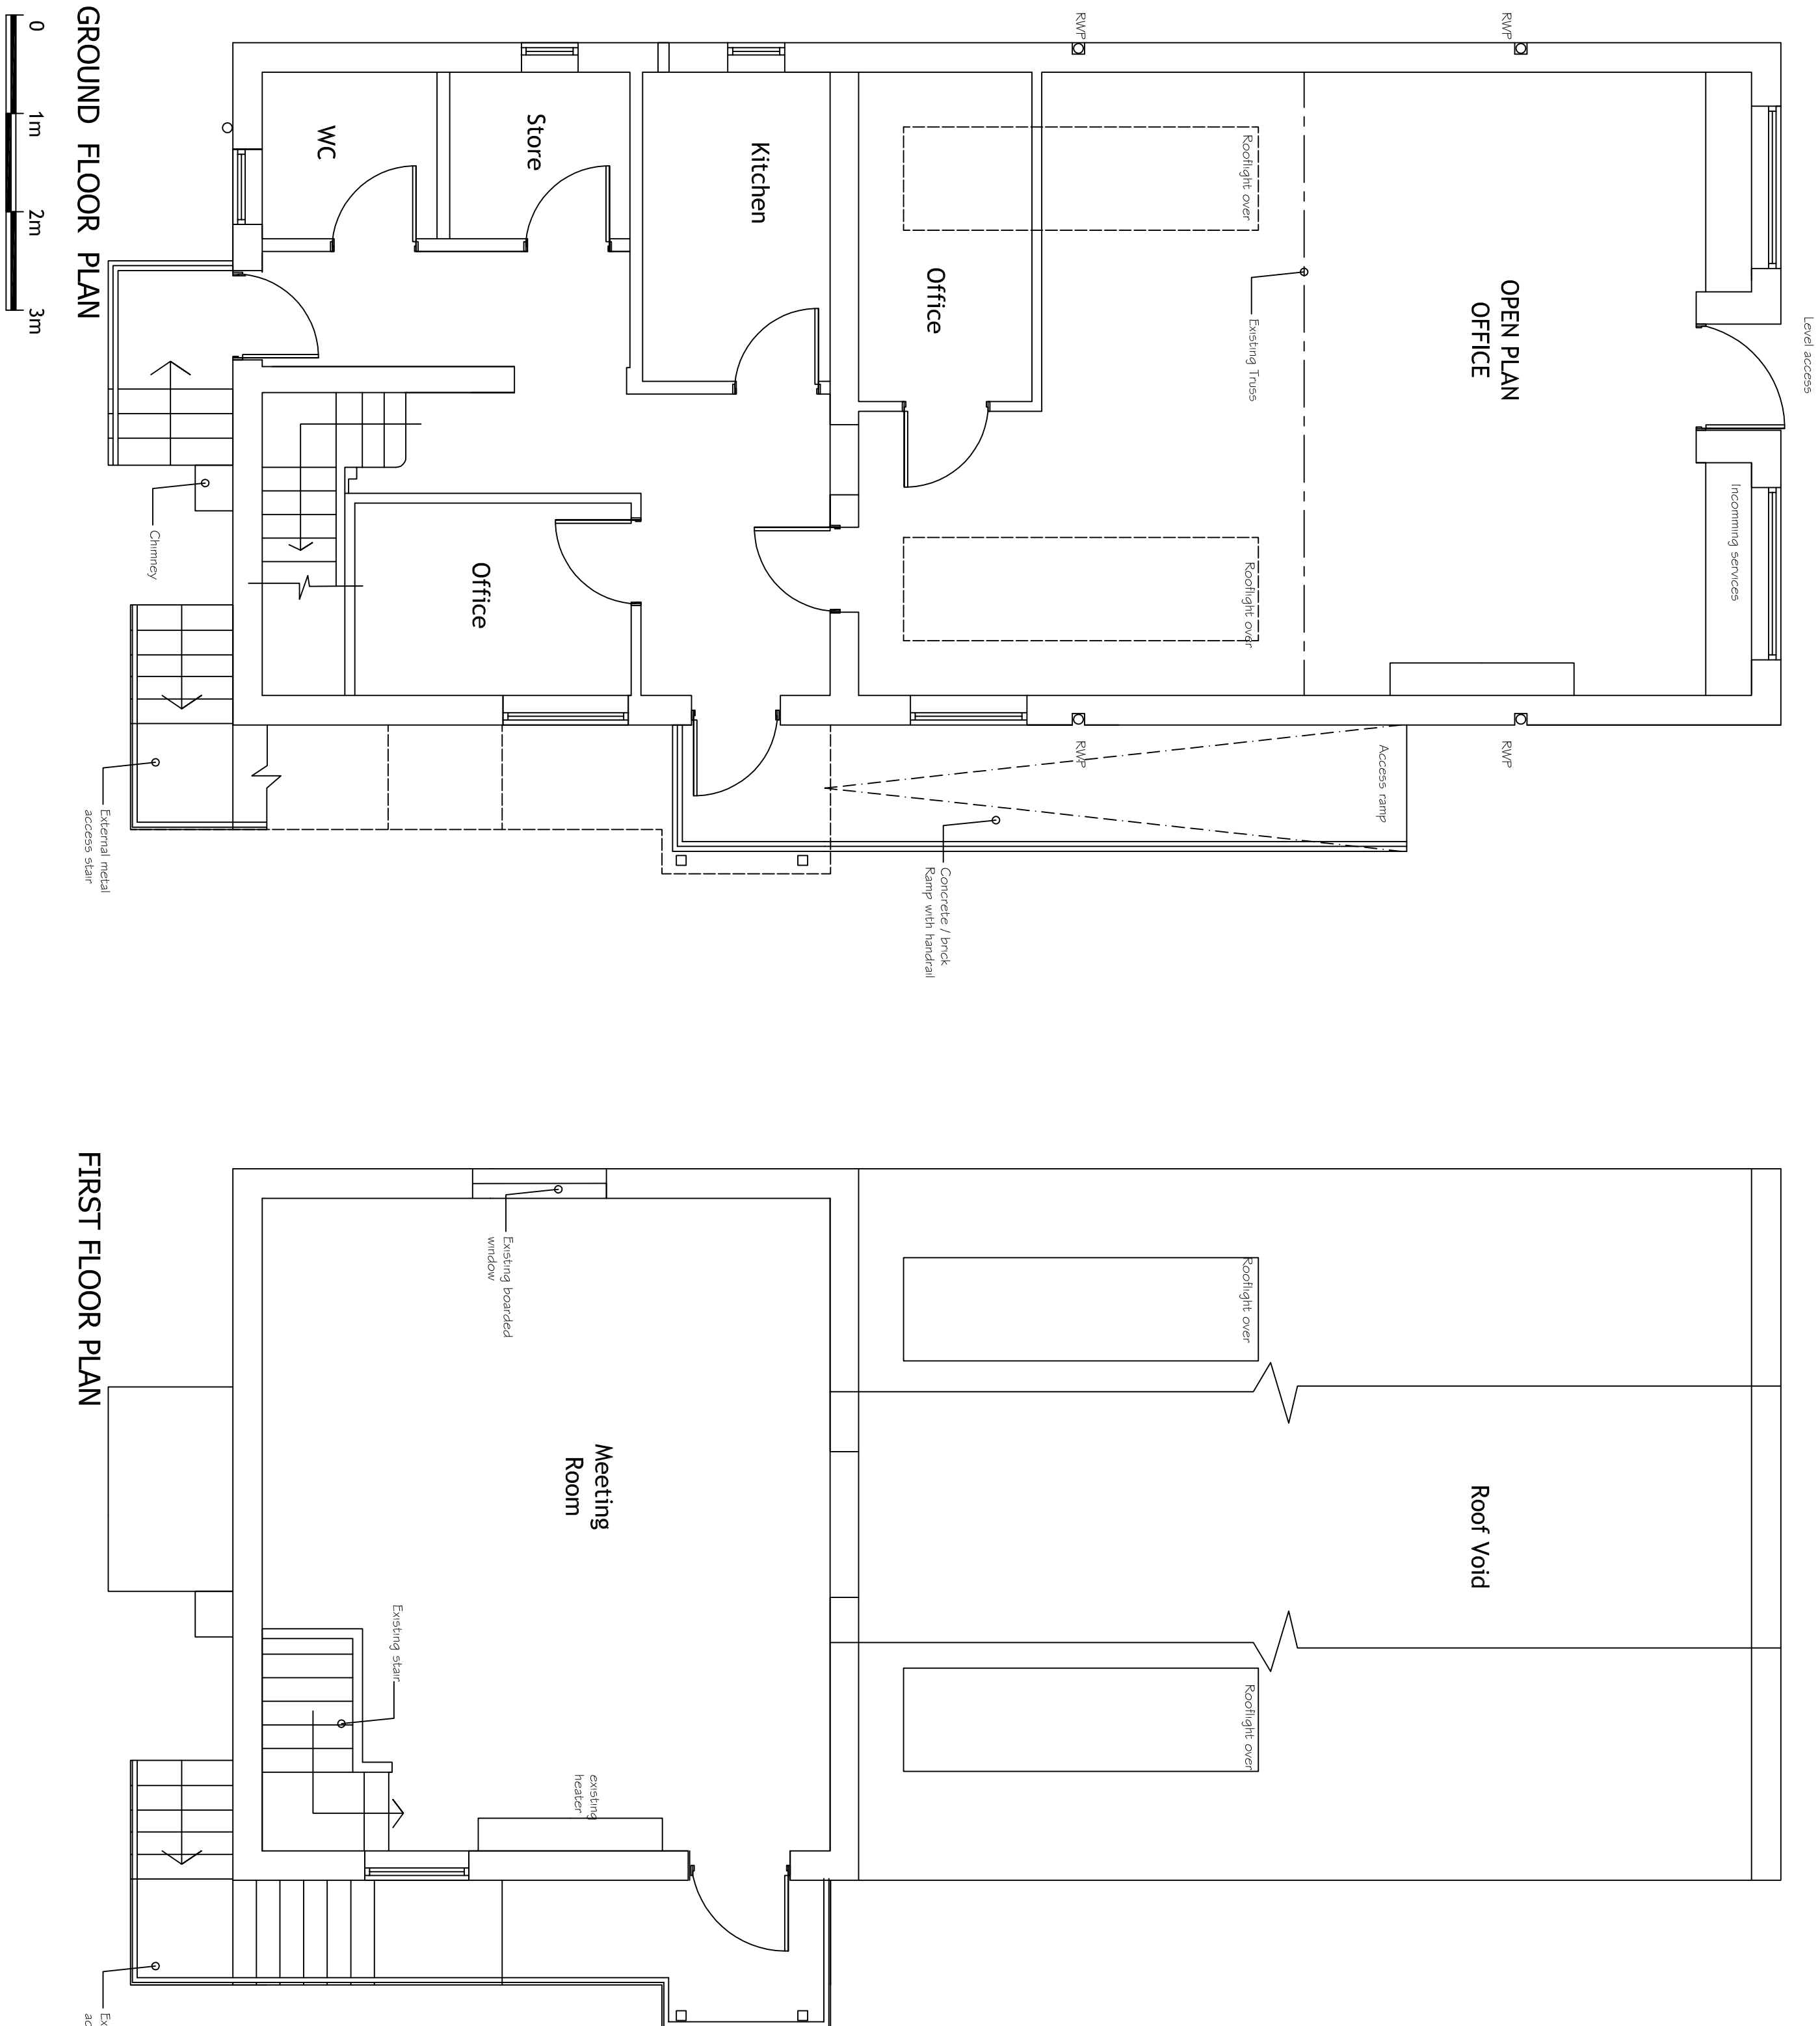


REVISIONS				
REV	DATE	DESCRIPTION	CHECKED	APPROVED
			..	..

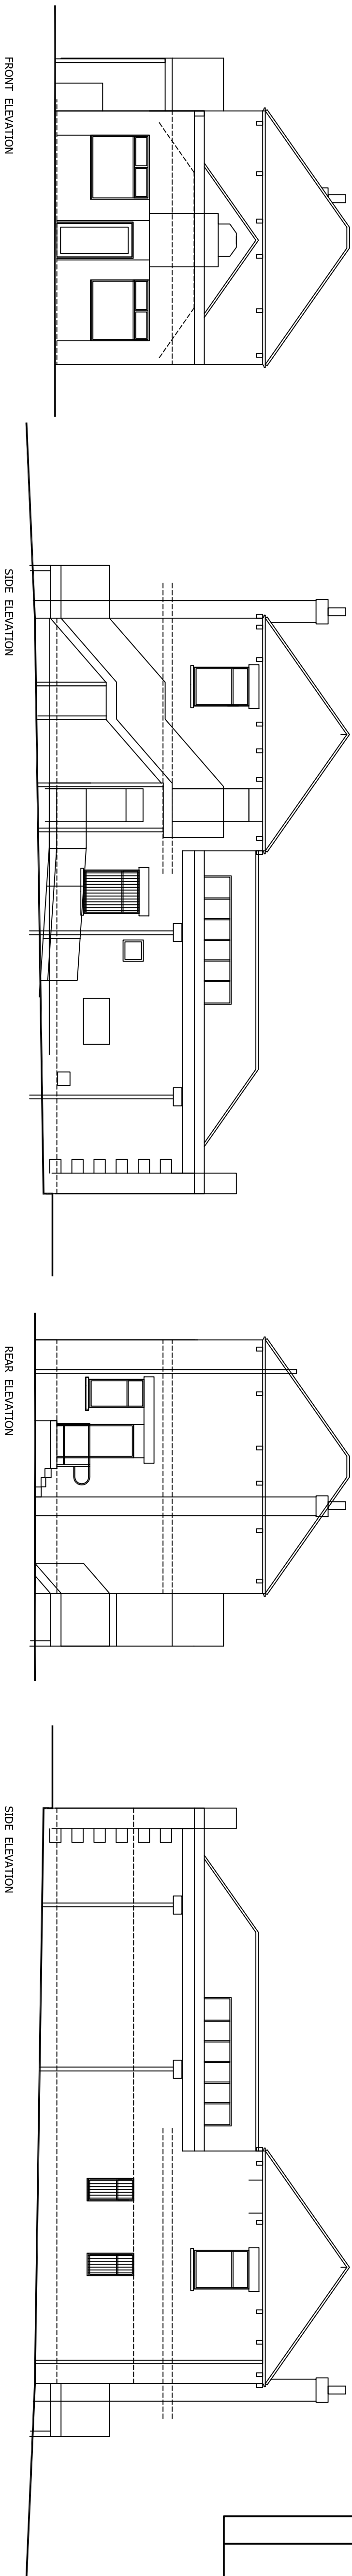

CLIENT MR JAMAL ROBINSON					
PROJECT TITLE PROPOSED CHANGE OF USE 145 BRIERLEY ROAD GRIMETHORPE					
DRAWING TITLE EXISTING PLANS, ELEVATIONS, SITE PLAN AND SITE LOCATION PLAN					
© ANTHONY SNOWDEN ARCHITECT 2014 RIBA HARRIS & PARNELL ENGINEERING ROBIN HOOD AIRPORT DONCASTER DN9 3DE					
SCALE 1:200 1:50 1:20 and 1:100					
PROJECT NO.	DRAWING NO.				REV.
023	01				00