



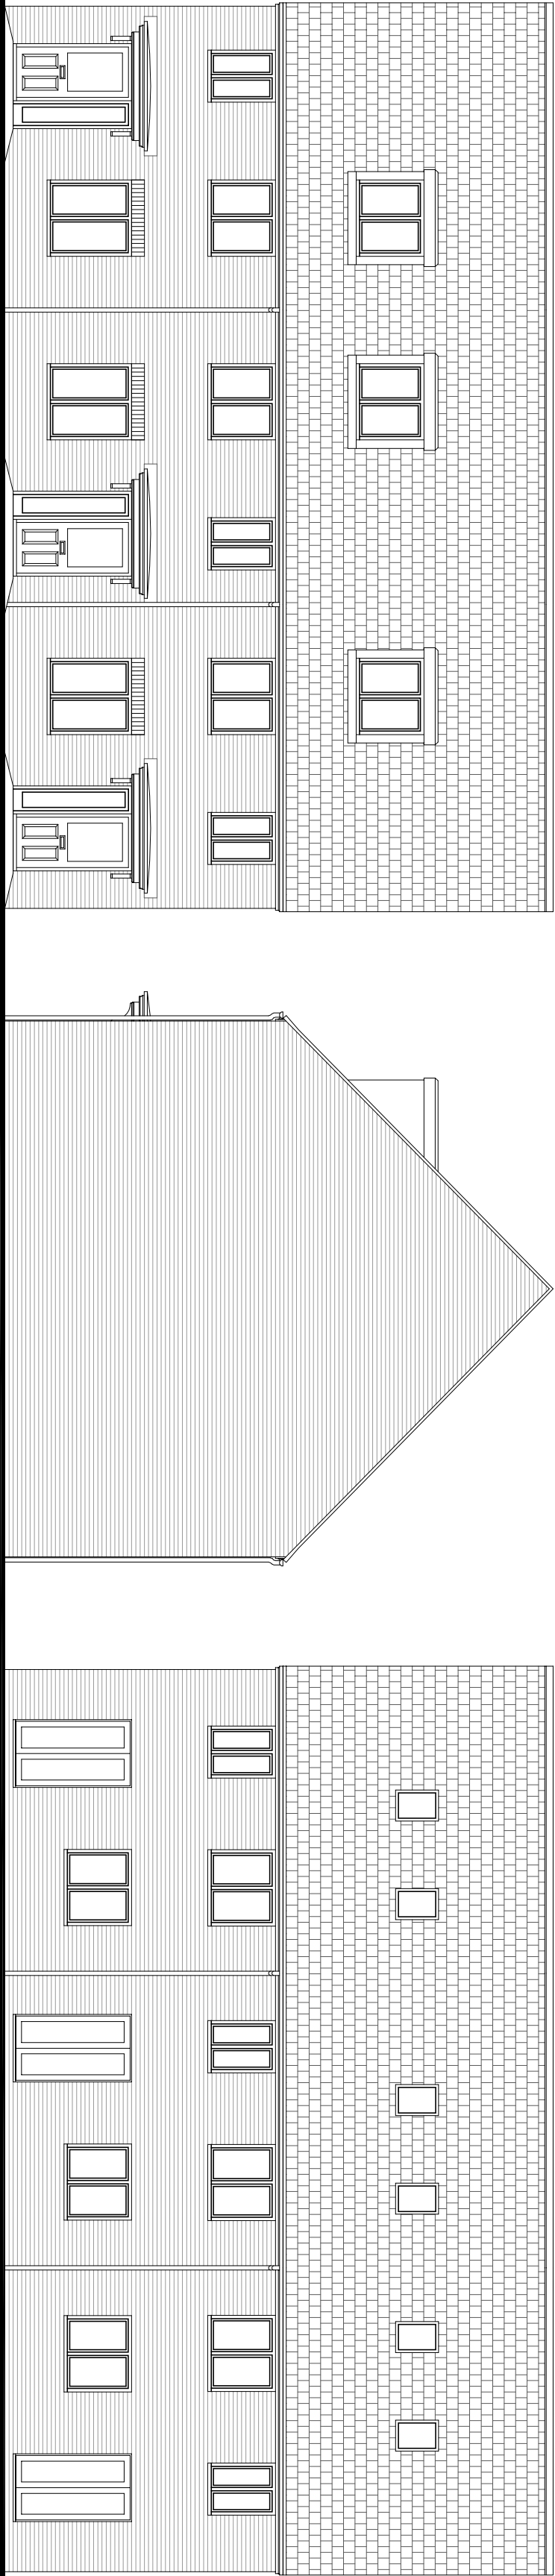


Front Elevation

Side Elevation


Rear Elevation

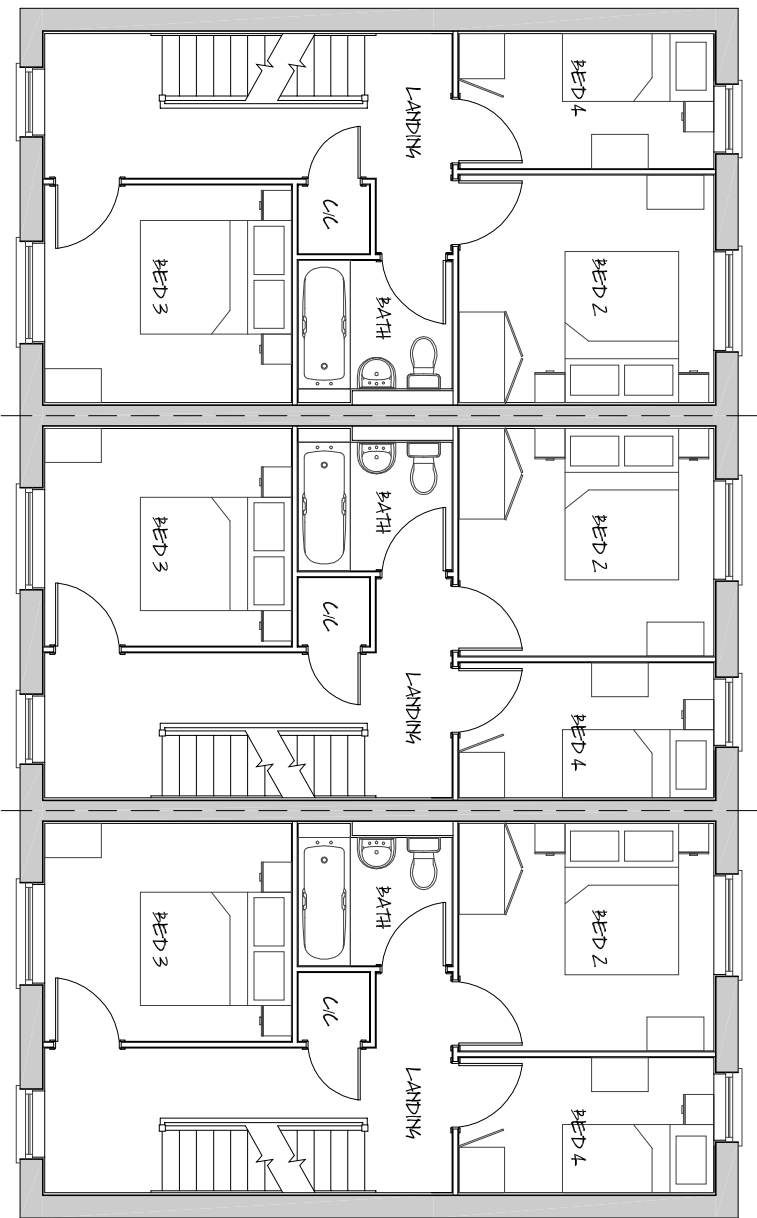


First Floor Layout

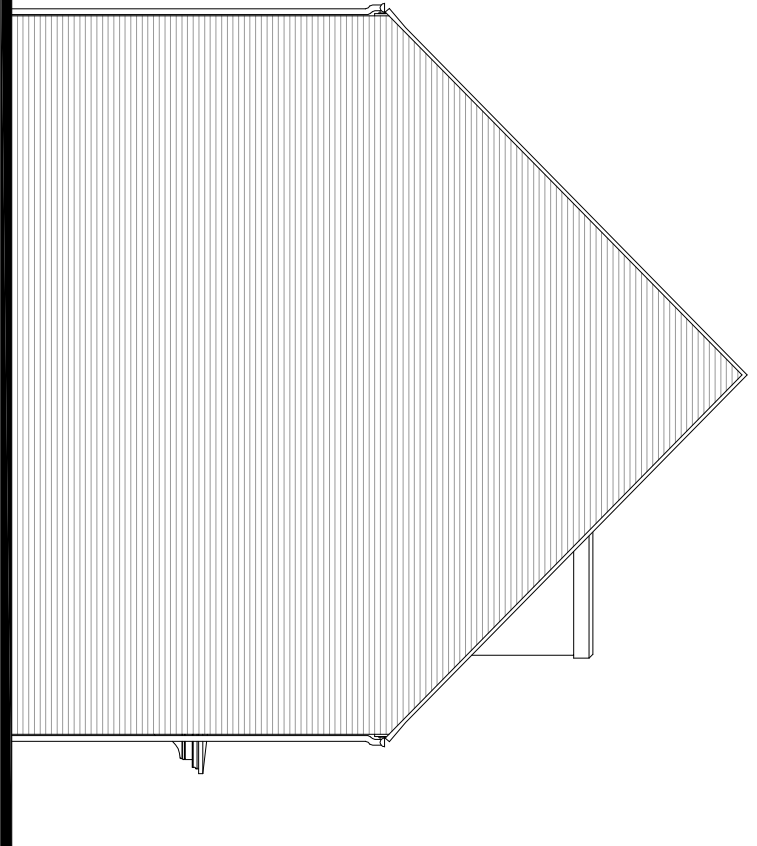

Side Elevation

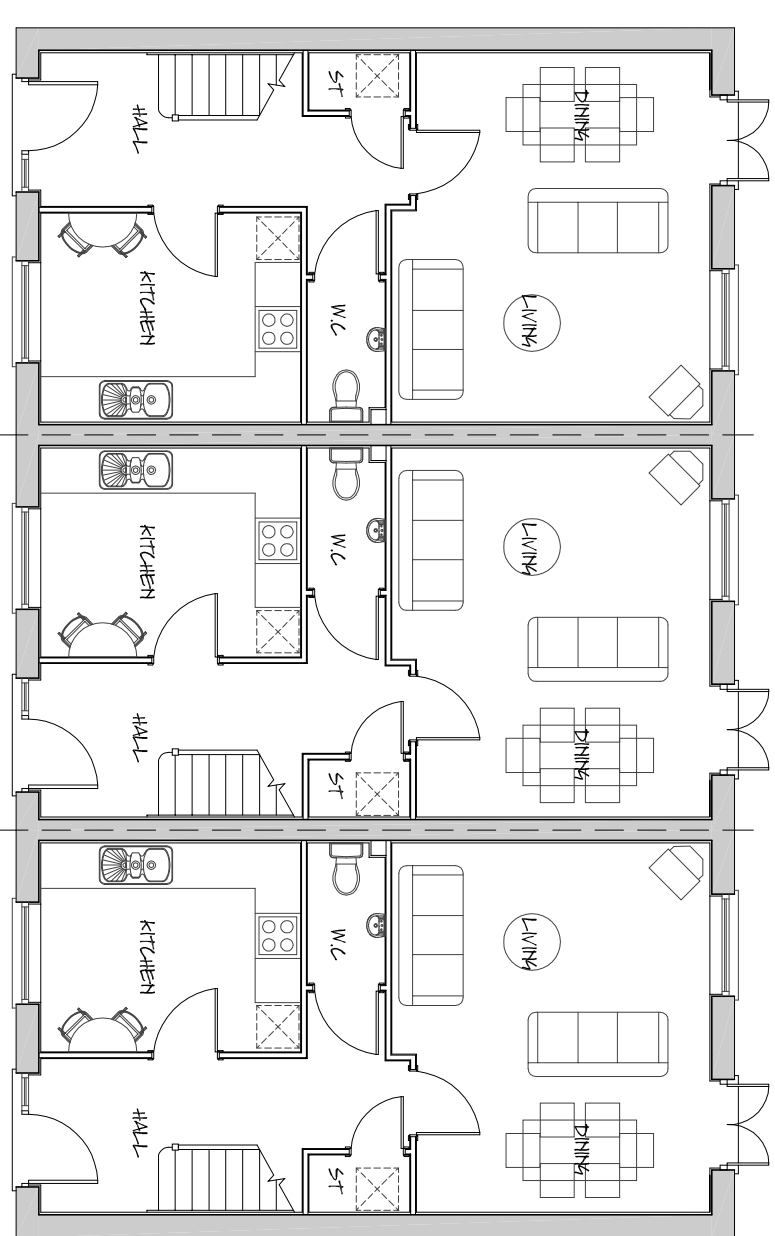

Ground Floor Layout

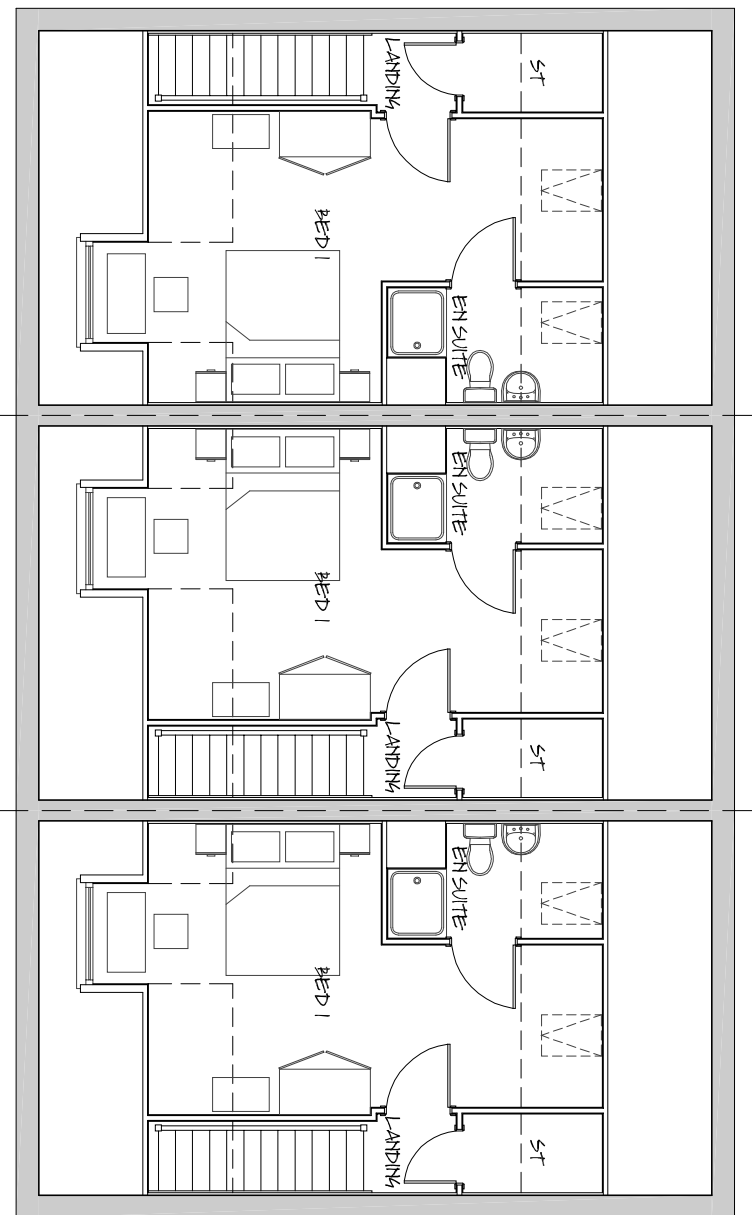

PLOTS 170-172 – PLANNING DRAWING

architectural design town planning landscape architecture John R Paley Associates			
CLIENT PERSIMMON WEST YORKSHIRE			
PROJECT RESIDENTIAL DEVELOPMENT UPPER SHEFFIELD ROAD BARNSELEY DRAWING OF PLOTS 170-172 PLOT SPECIFIC PLANNING DRAWING MARKETING NAME			
drawing no	rev	date	
P09:4234:153	0	JULY 10	
scale @ A2	drawn	check	date
1:100	RAN	CAH	JULY 10
1 Red Hall Crescent Paragon Business Village Wakefield WF1 2DF		t-01924 383322 f-01924 384382 e-info@jrpassoc.co.uk	