



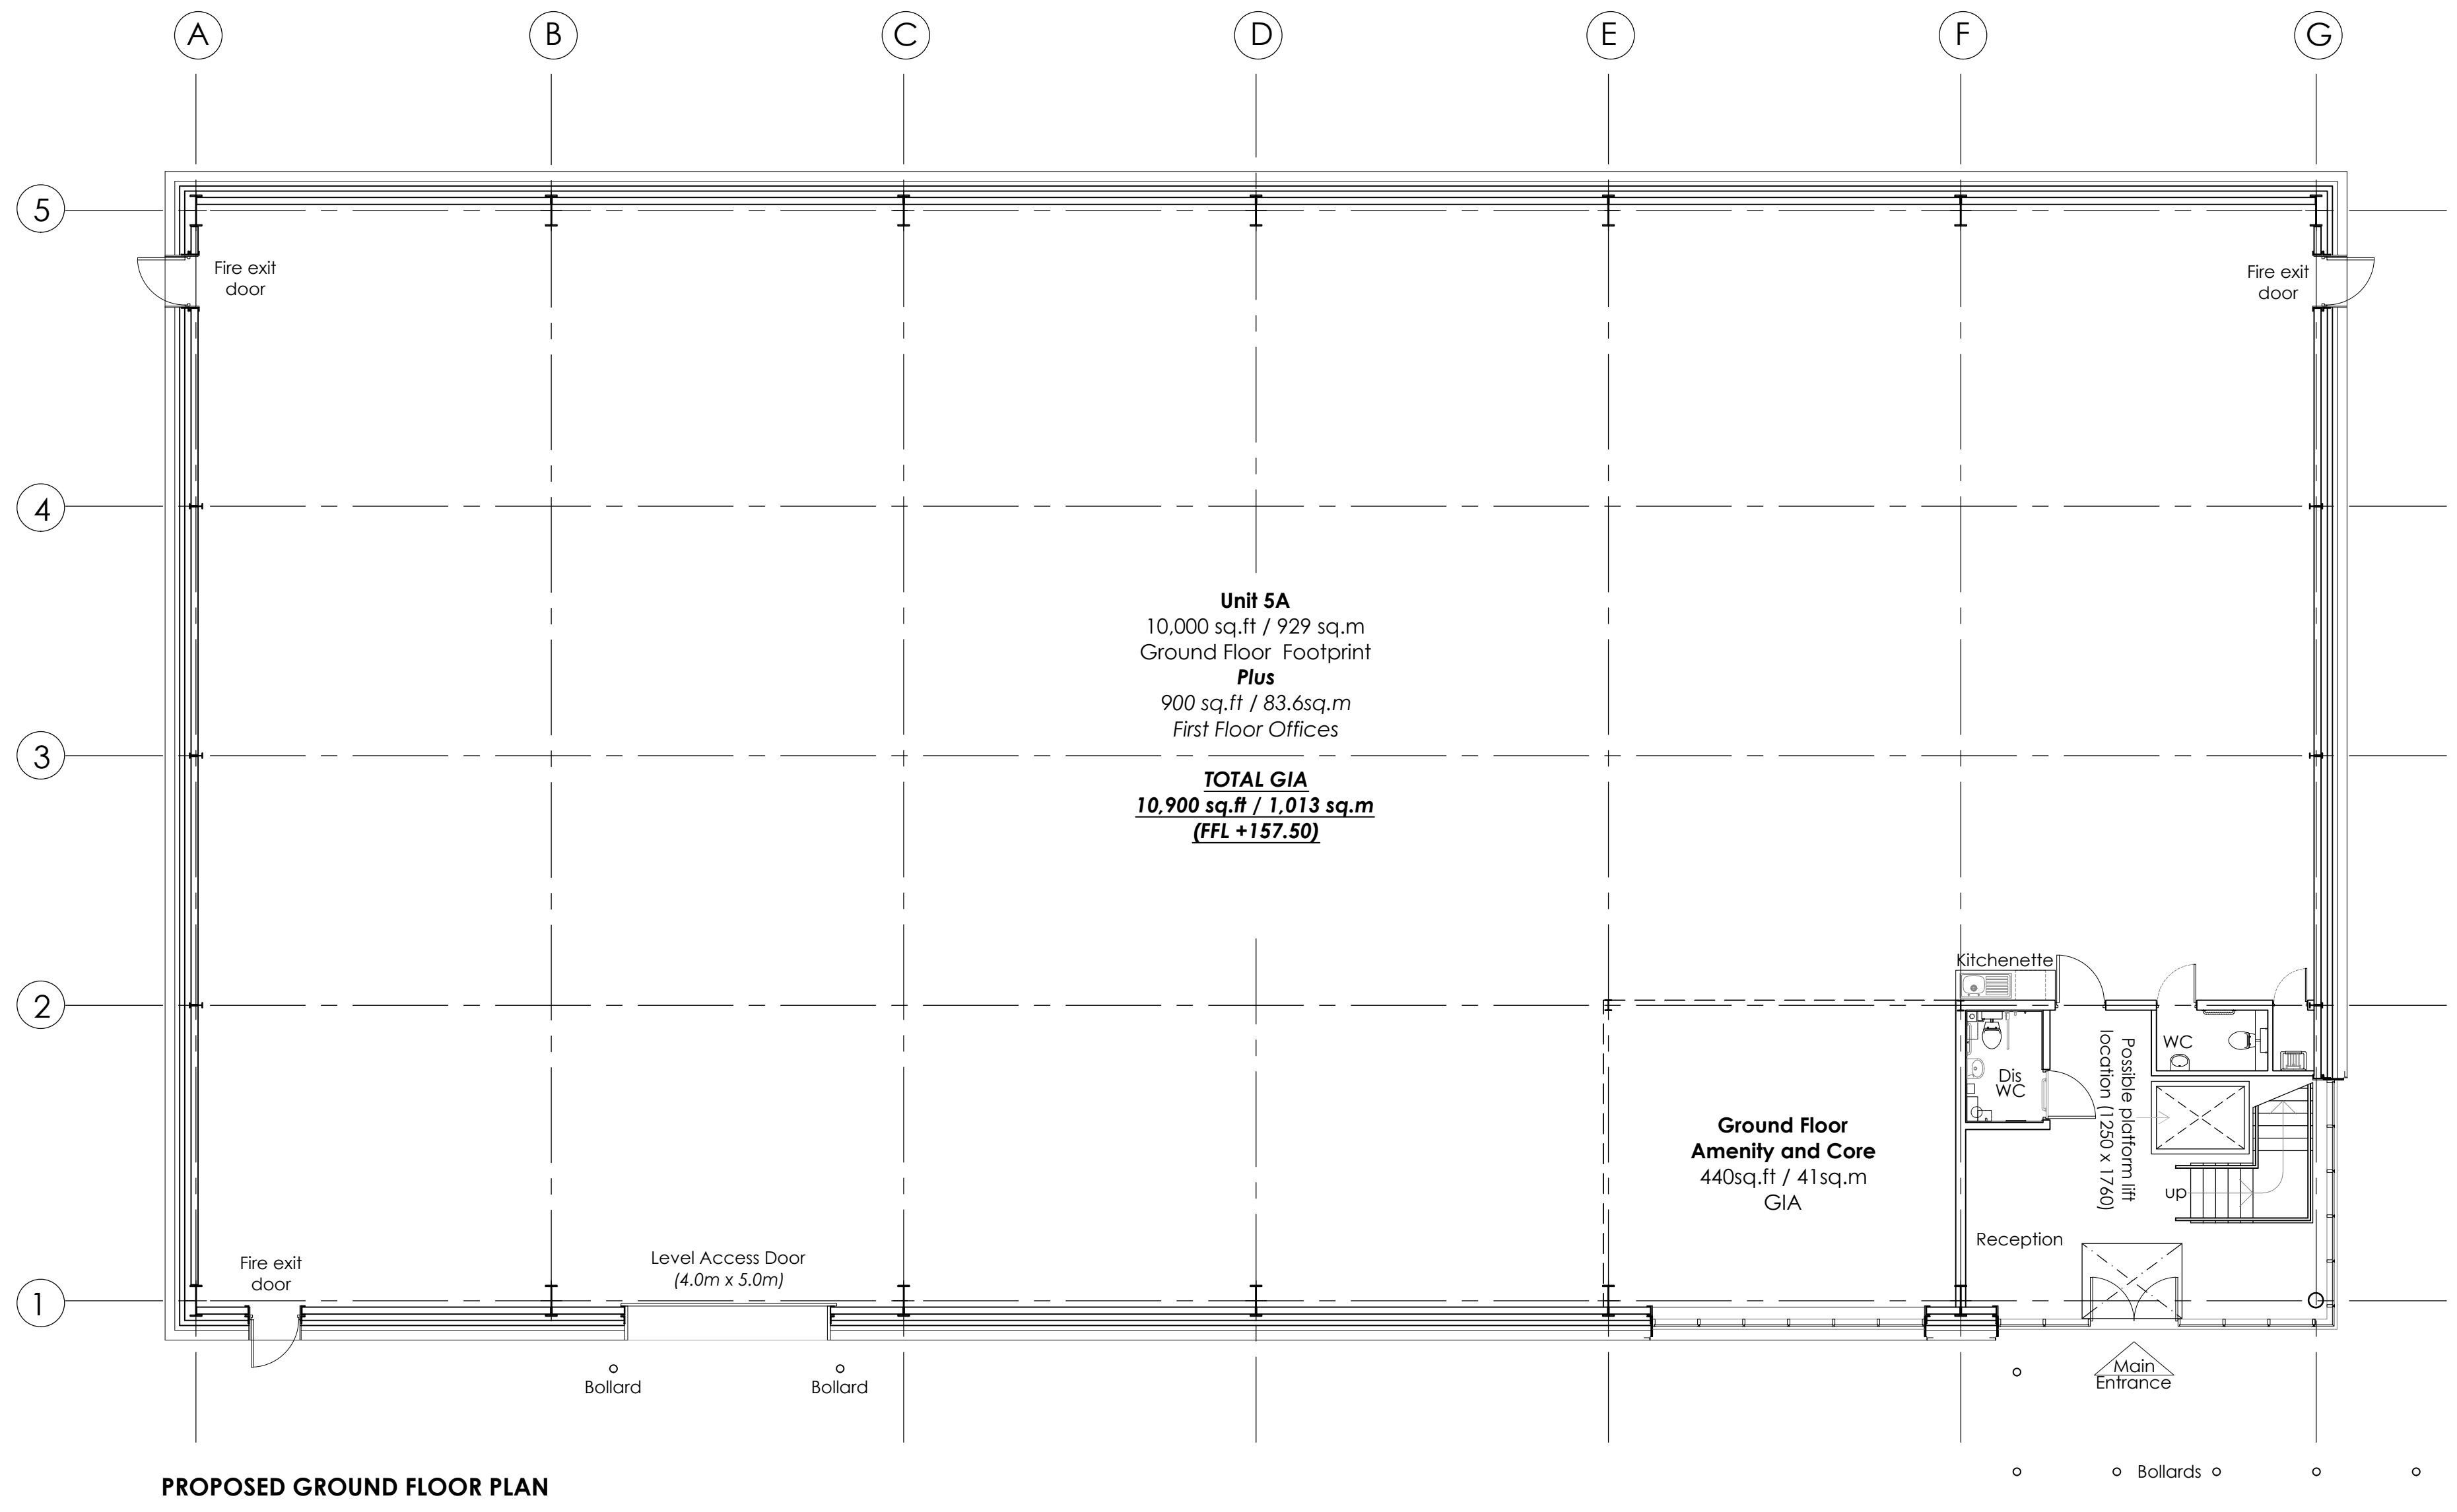

PROPOSED GROUND FLOOR PLAN

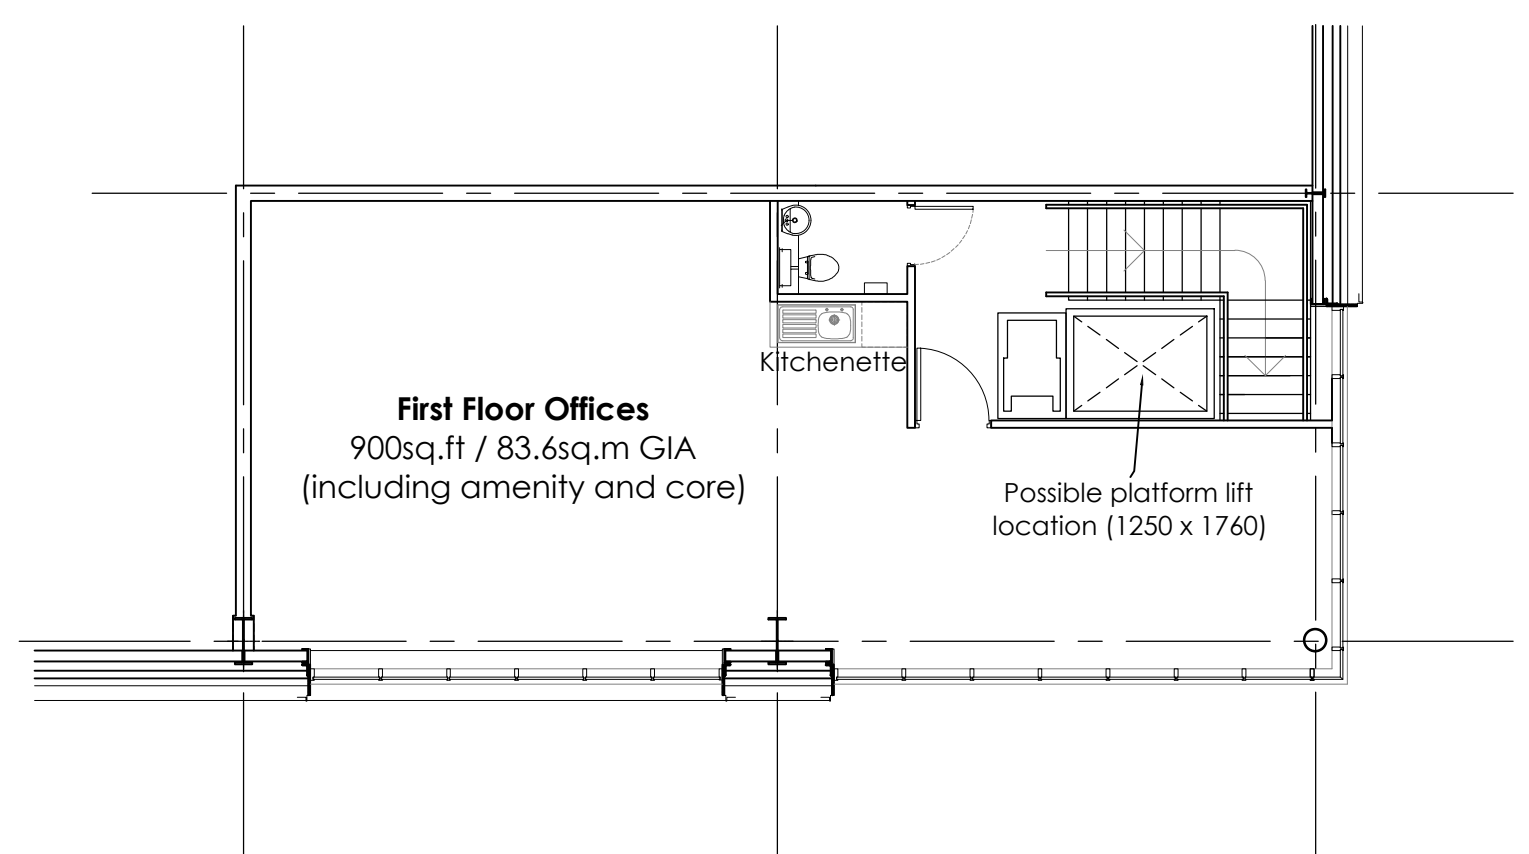

PROPOSED FIRST FLOOR PLAN

C	27.06.18	Entrance doors, bollards and stairs modified.	AT	JAI
B	03.04.18	Level access service door relocated.	AT	DT
A	28.03.18	First floor offices amended. Notation updated.	AT	DT
Rev	Date	Description	Rev By	Chk'd By
Project Title				
Proposed Development Unit 5A Ashroyd Business Park Junction 36 M1 Barnsley S74 9SB				
Client				
Network Space Ltd				
Status				
Planning				
Scale		1:100	Drawing Size	
			A1	
Date	March 2018	Drawn By	MC	Checked
				AT
Drawing Title				
Proposed GA Plan - Unit 5A				
Job-Dwg No			14698C-116	Rev
				C
2 St. Johns North, Wakefield, WF1 3GA t. 01924 291800				
☒ Carvers Warehouse, 77 Dale Street, Manchester, M1 2HG t. 0161 2385535				
☐ The Old Rectory, 79 High Street, Newport Pagnell, MK16 6AB t. 01908 211577				
☐ 101 London Road, Reading, RG1 5BT t. 0118 9507700				
☐ 10 Gees Court, St Christophers Place, London, W1U 1JJ t. 0207 4091215				
THE HARRIS PARTNERSHIP ARCHITECTS www.harrispartnership.com				