




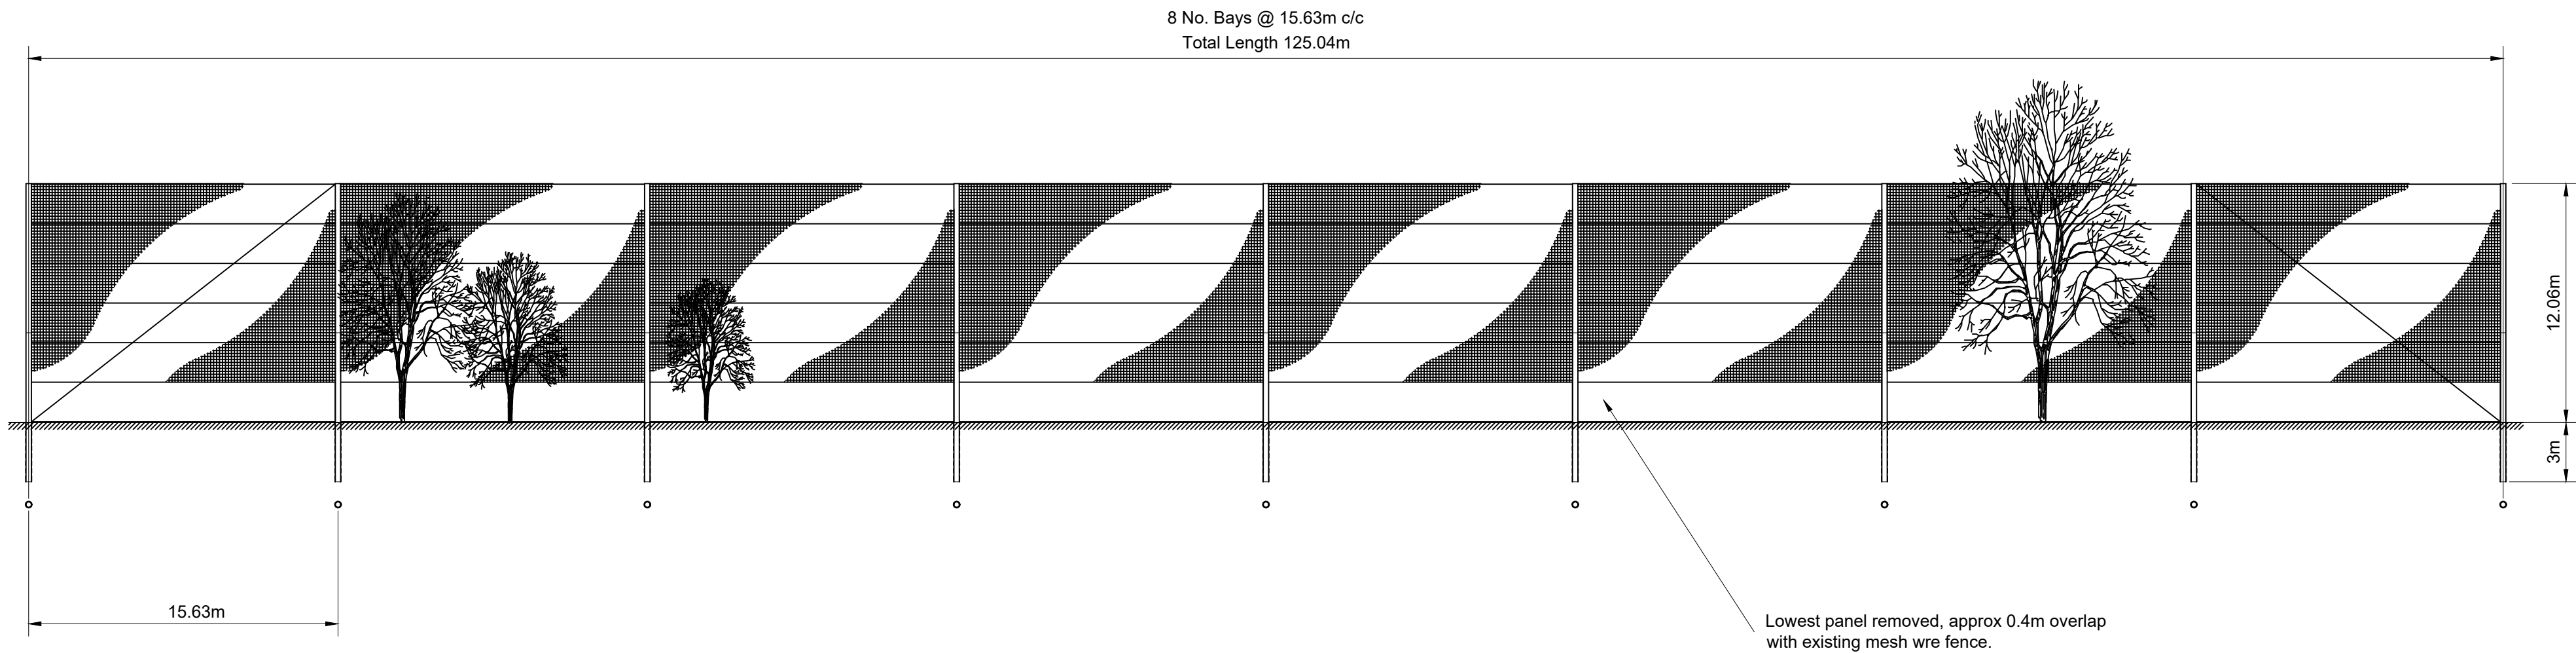


'A&A Lamb' Ballstop Fence Elevation
Scale: 1:250

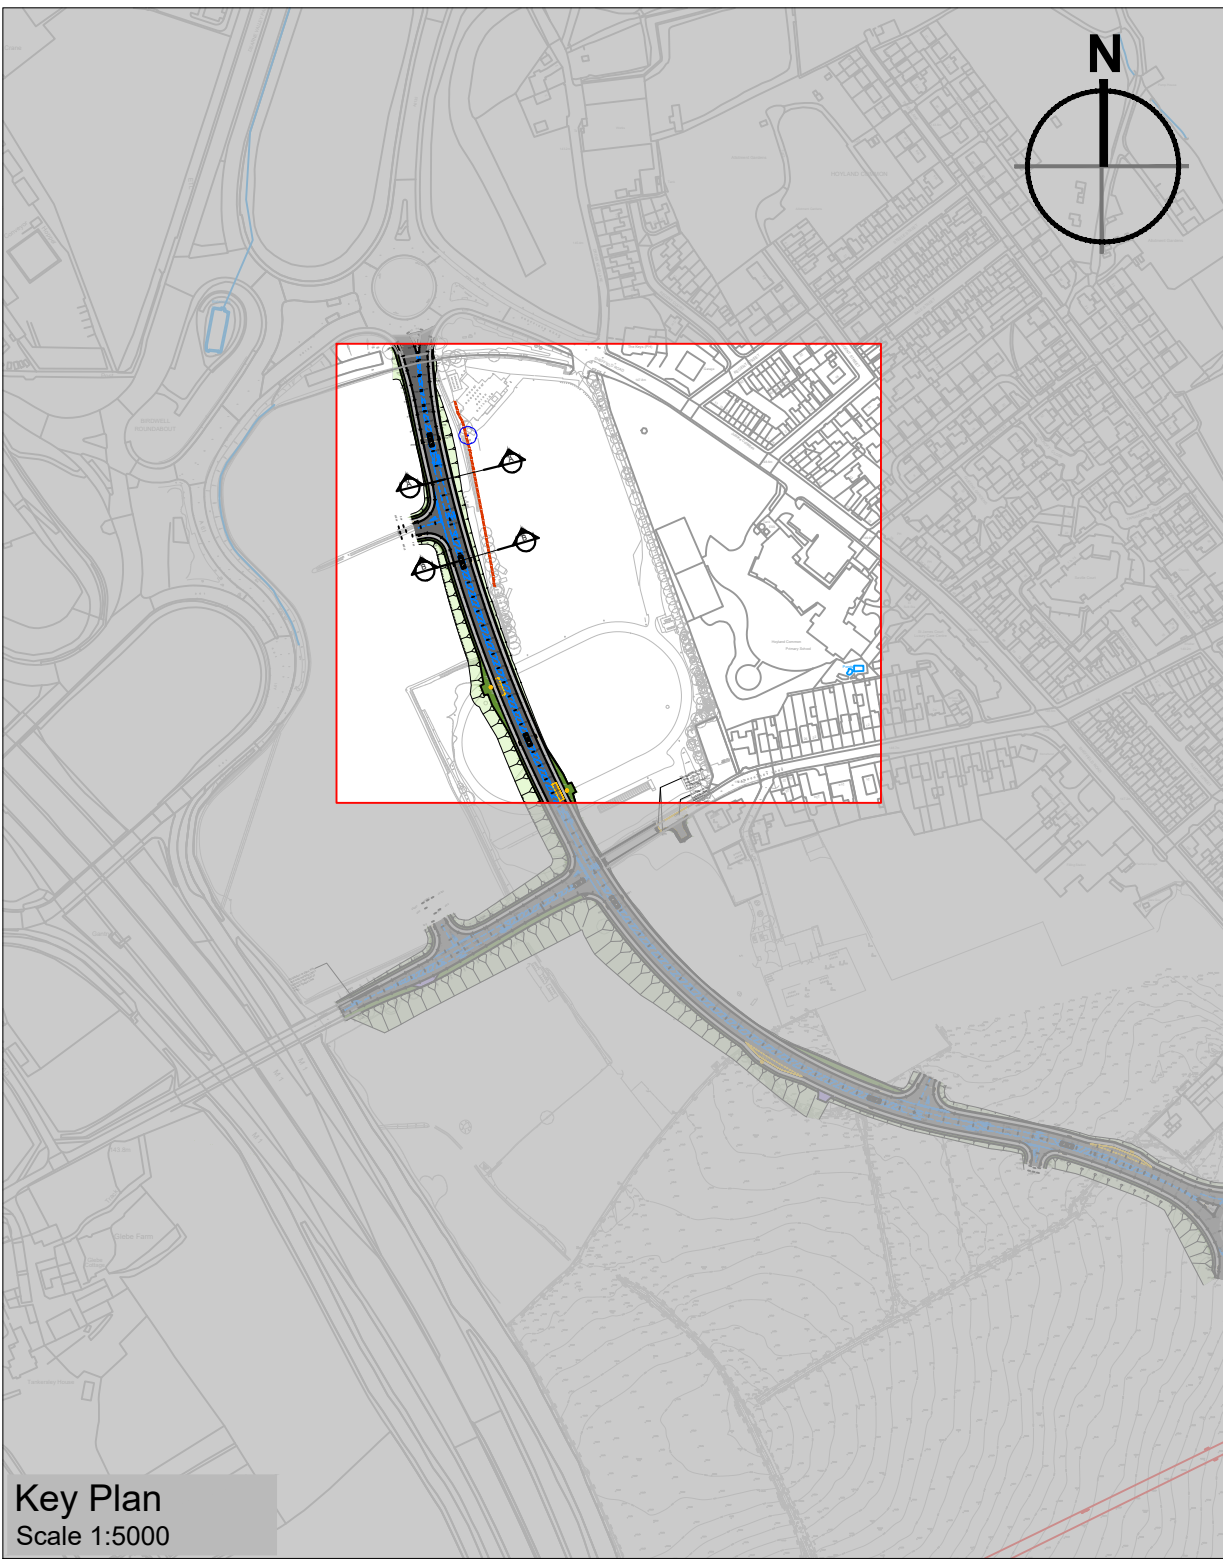


Key Plan
Scale 1:5000

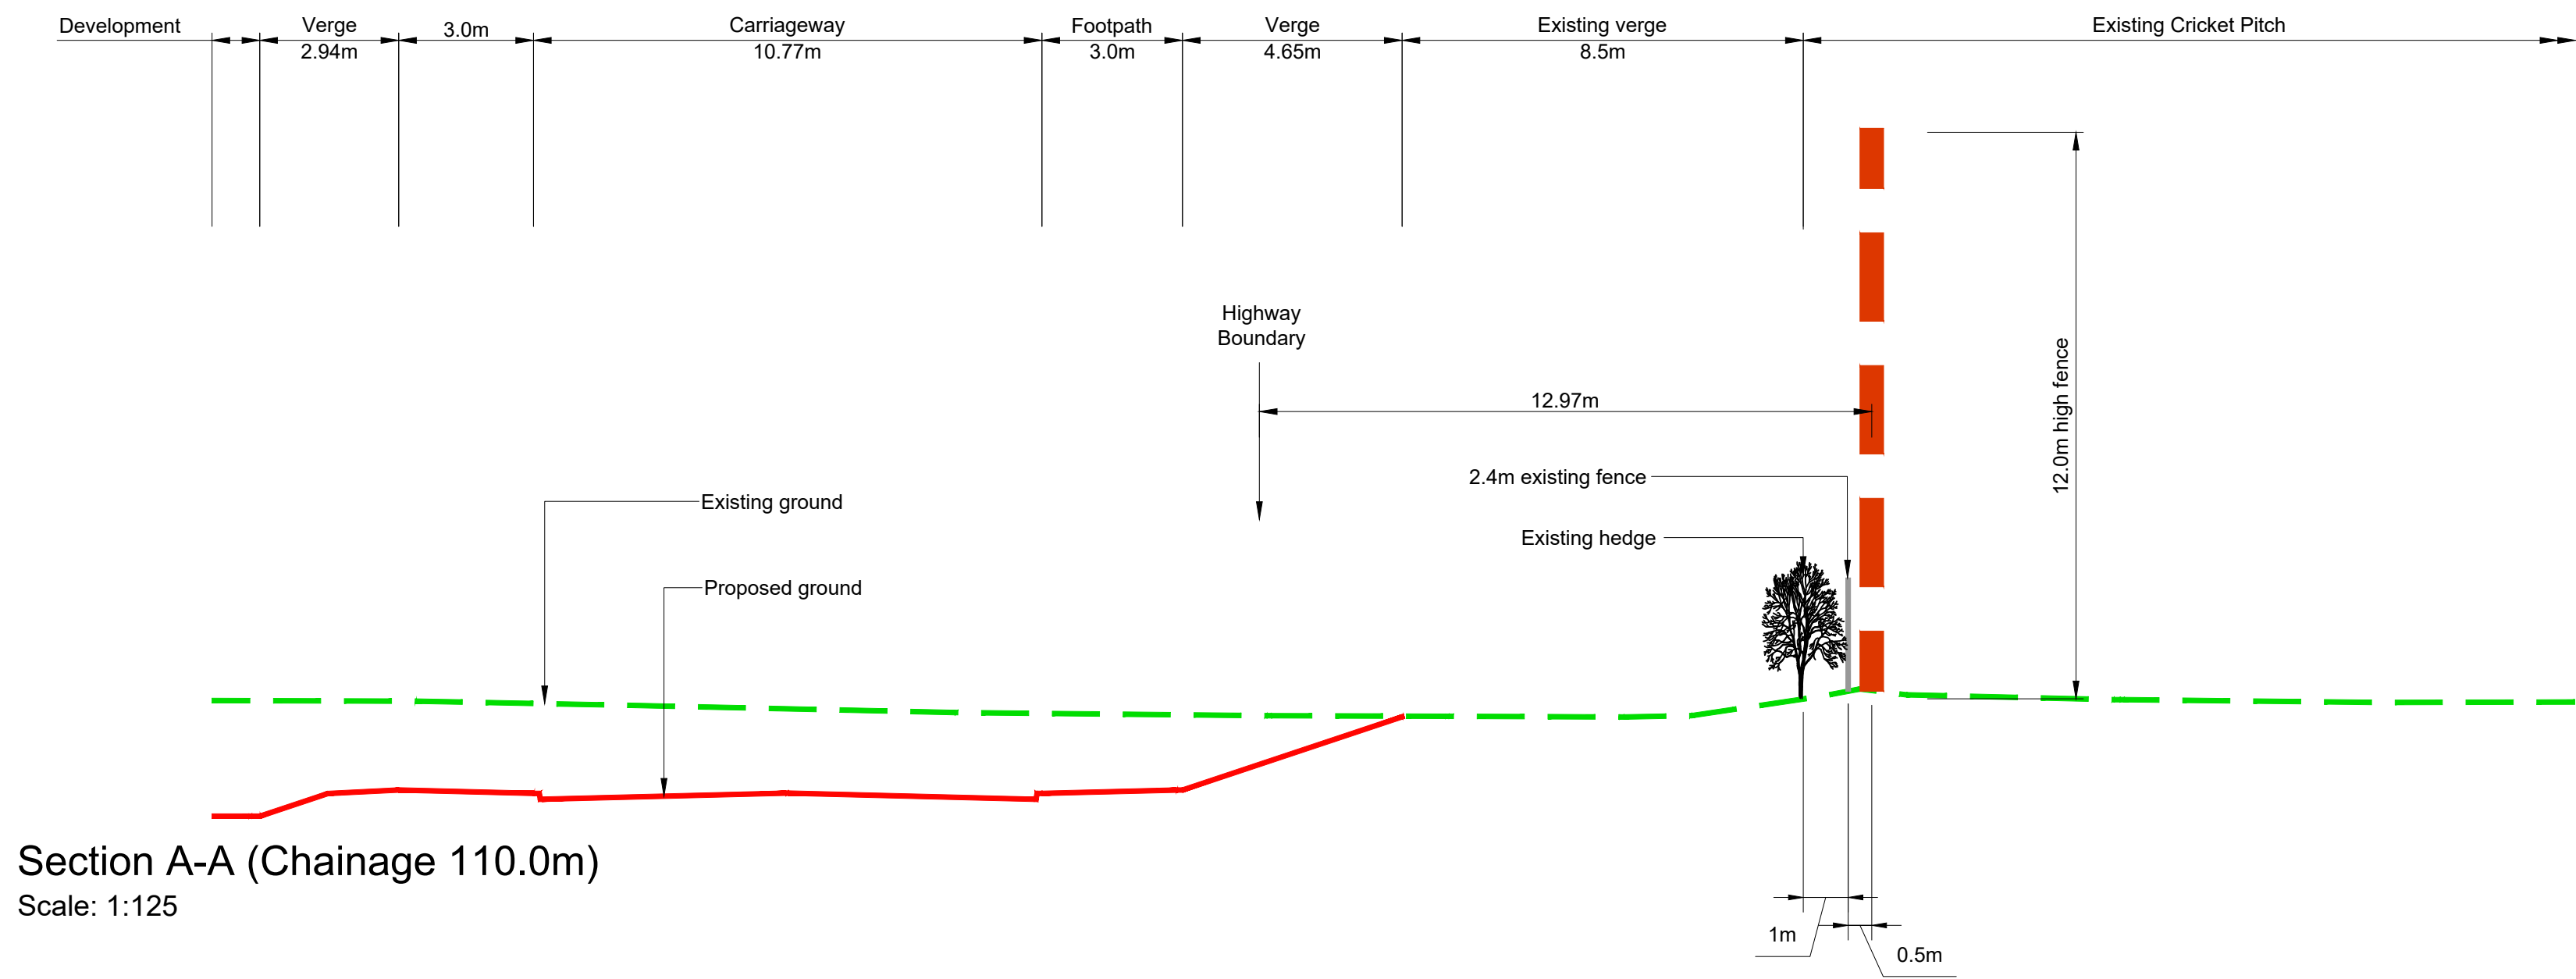


Section A-A (Chainage 110.0m)
Scale: 1:125

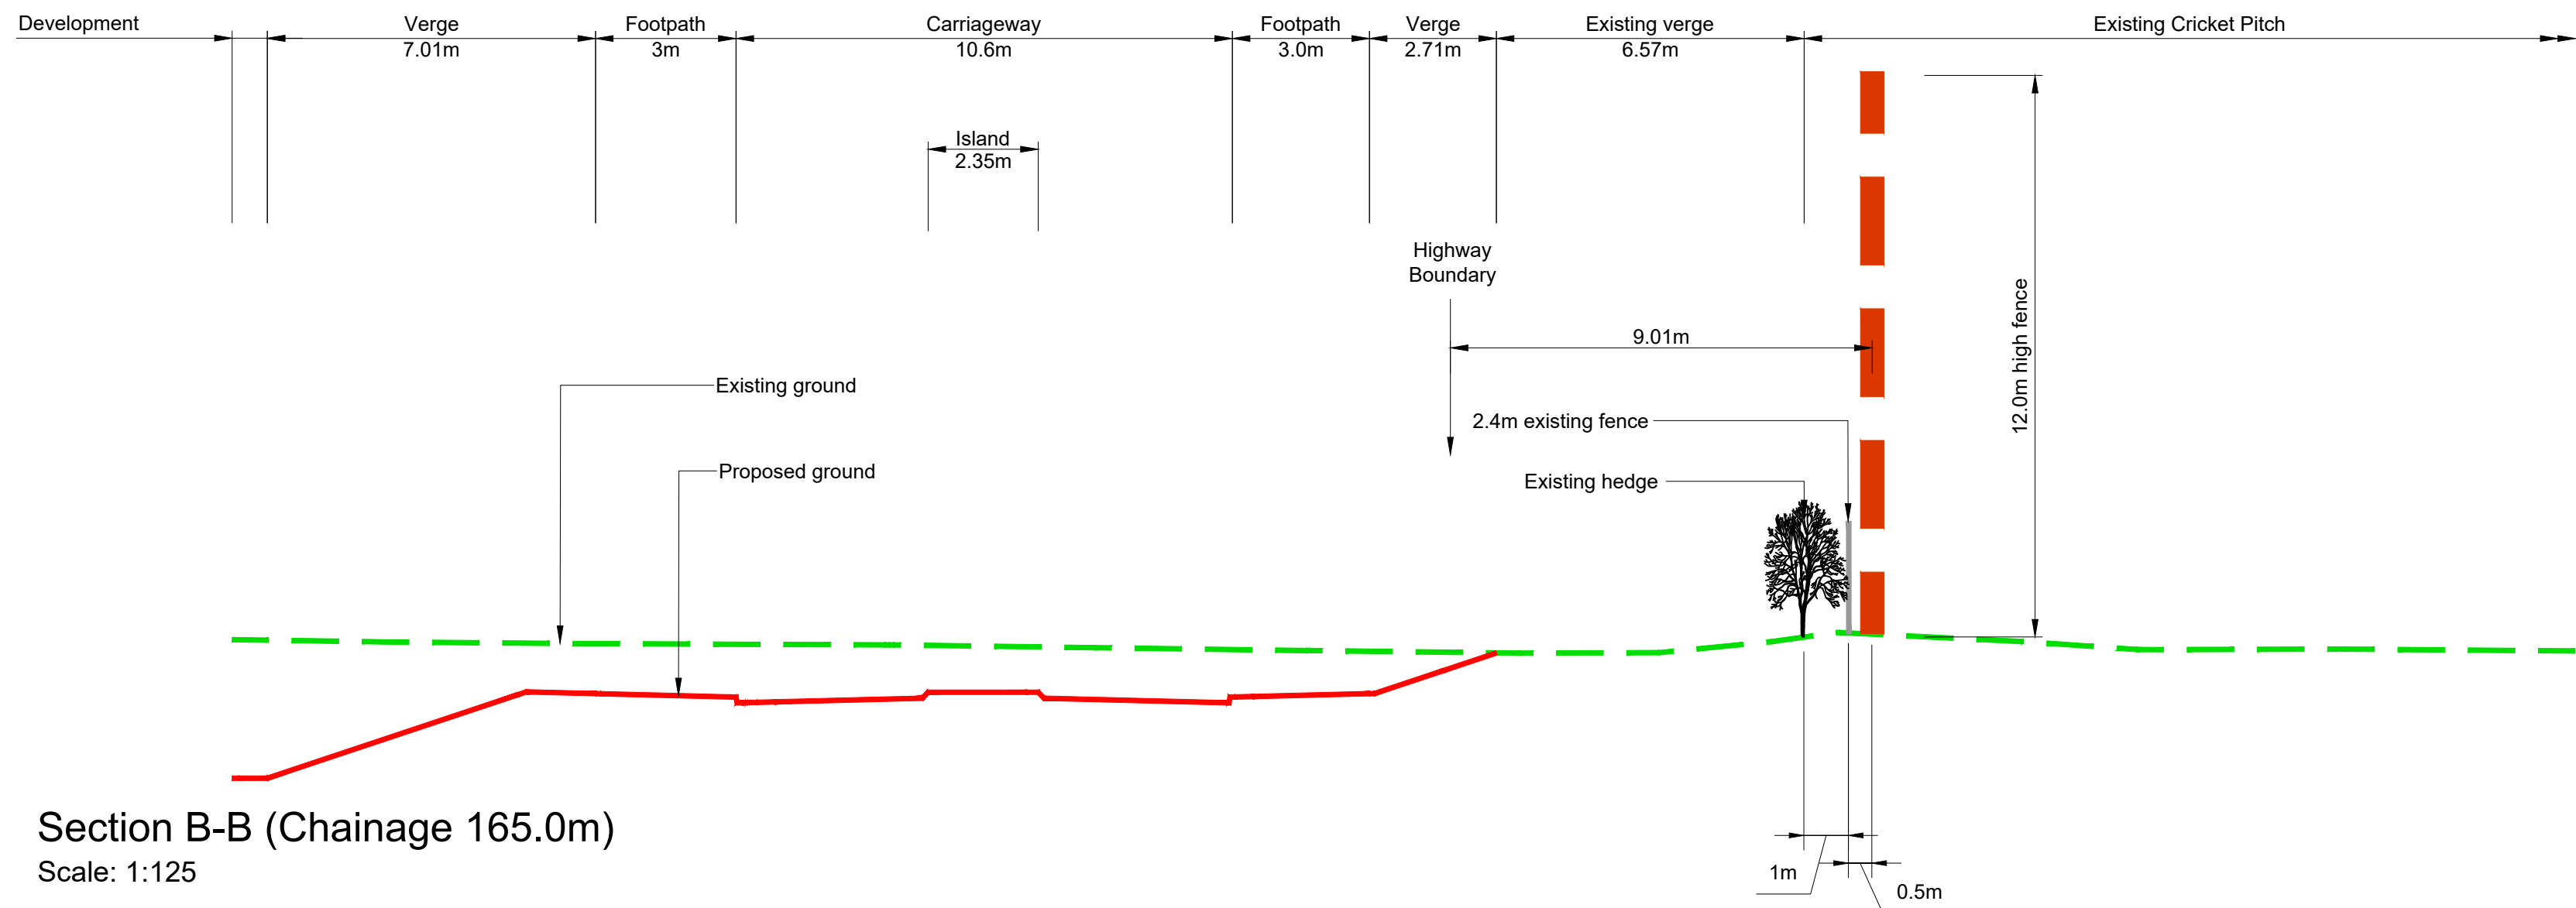

Section B-B (Chainage 165.0m)
Scale: 1:125

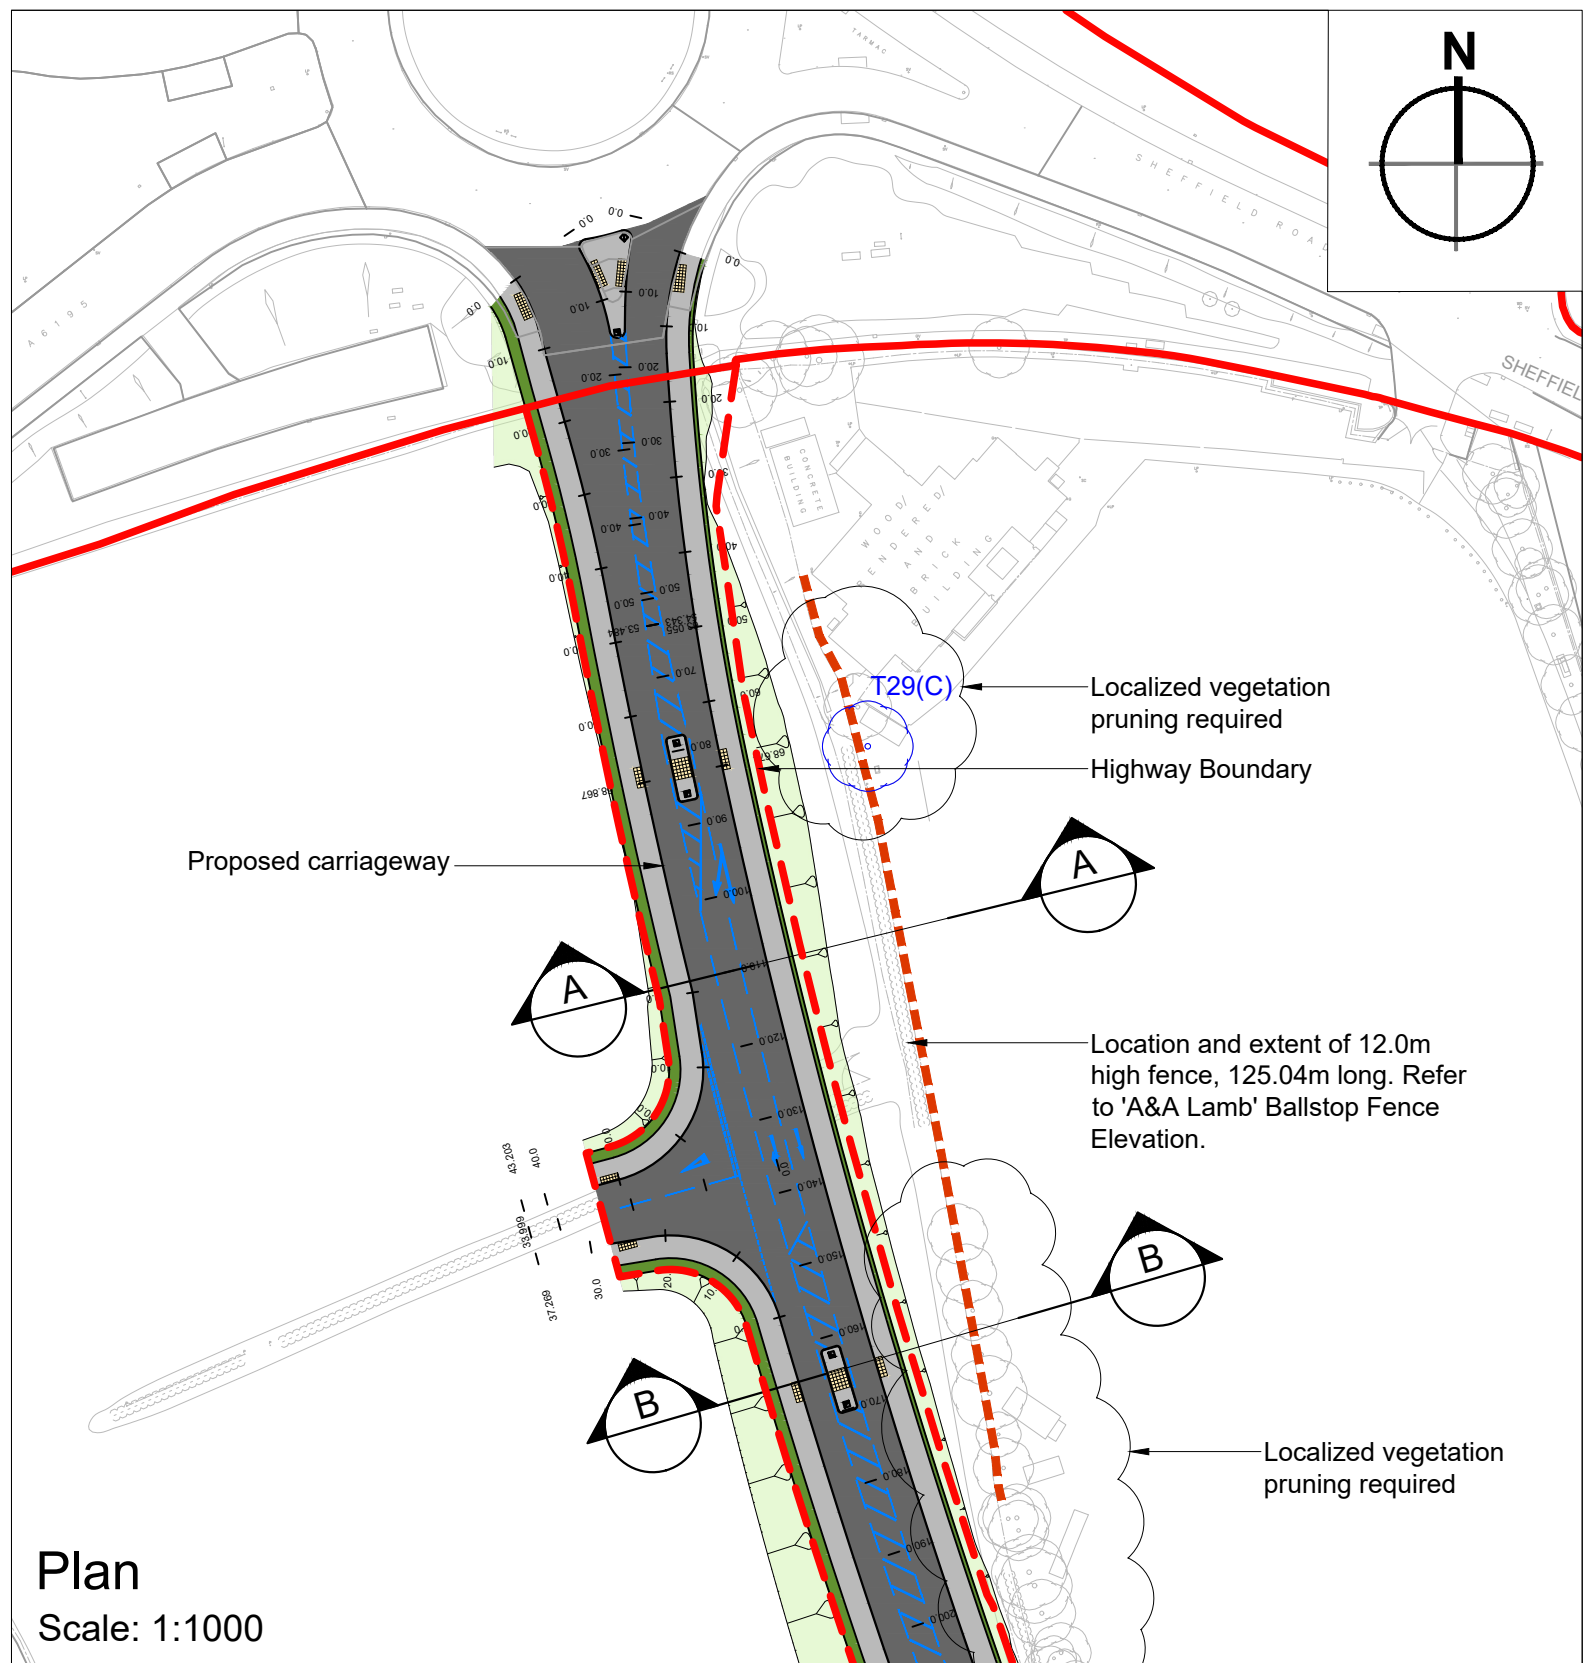

Plan
Scale: 1:1000

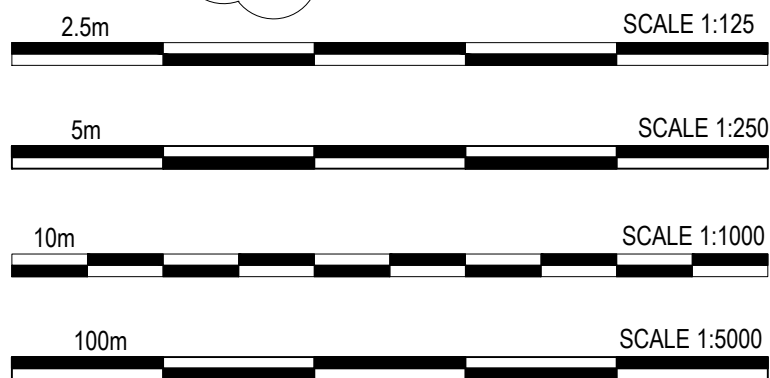

© 2021 RPS Group
Notes - For more Detailed notes refer to Drawing 020040-RPS-SSI-XX-DR-D-Notes
1. This drawing has been prepared in accordance with the scope of RPS's appointment with its client and is subject to the terms and conditions of that appointment. RPS accepts no liability for any use of this document other than by its client and only for the purposes for which it was prepared and provided.
2. If received electronically it is the recipients responsibility to print to correct scale. Only written dimensions should be used.
3. This drawing should be read in conjunction with all other relevant drawings and specifications.

P03	Ballstop fence details amended	KA	ANT	15.03.21
P02	Ballstop fence detail added	KA	ANT	13.03.21
P01	First issue	MF	ANT	08.03.21
Rev	Description	By	Ckd	Date



Sherwood House, Sherwood Avenue,
Newark, Nottinghamshire, NG24 1QQ
T.01636 605 700 E. rpsnewark@rpsgroup.com

Client



Project

Hoyland Common

Title

Cross Sections Through the
Existing Sports Field and
Cricket Field

RPS Project Number NK020040	Scale @ A1 As Shown	Date Created 08.03.2021
Task Team Manager SH	Information Author MWF	Task Information Manager AE
Status S1	Document Number HOYLA-RPS-SI-XX-DR-CR-SK9100 P02	Revision
Project Code - Originator - Zone - Level - Type - Role - Drawing Number		
rpsgroup.com		