




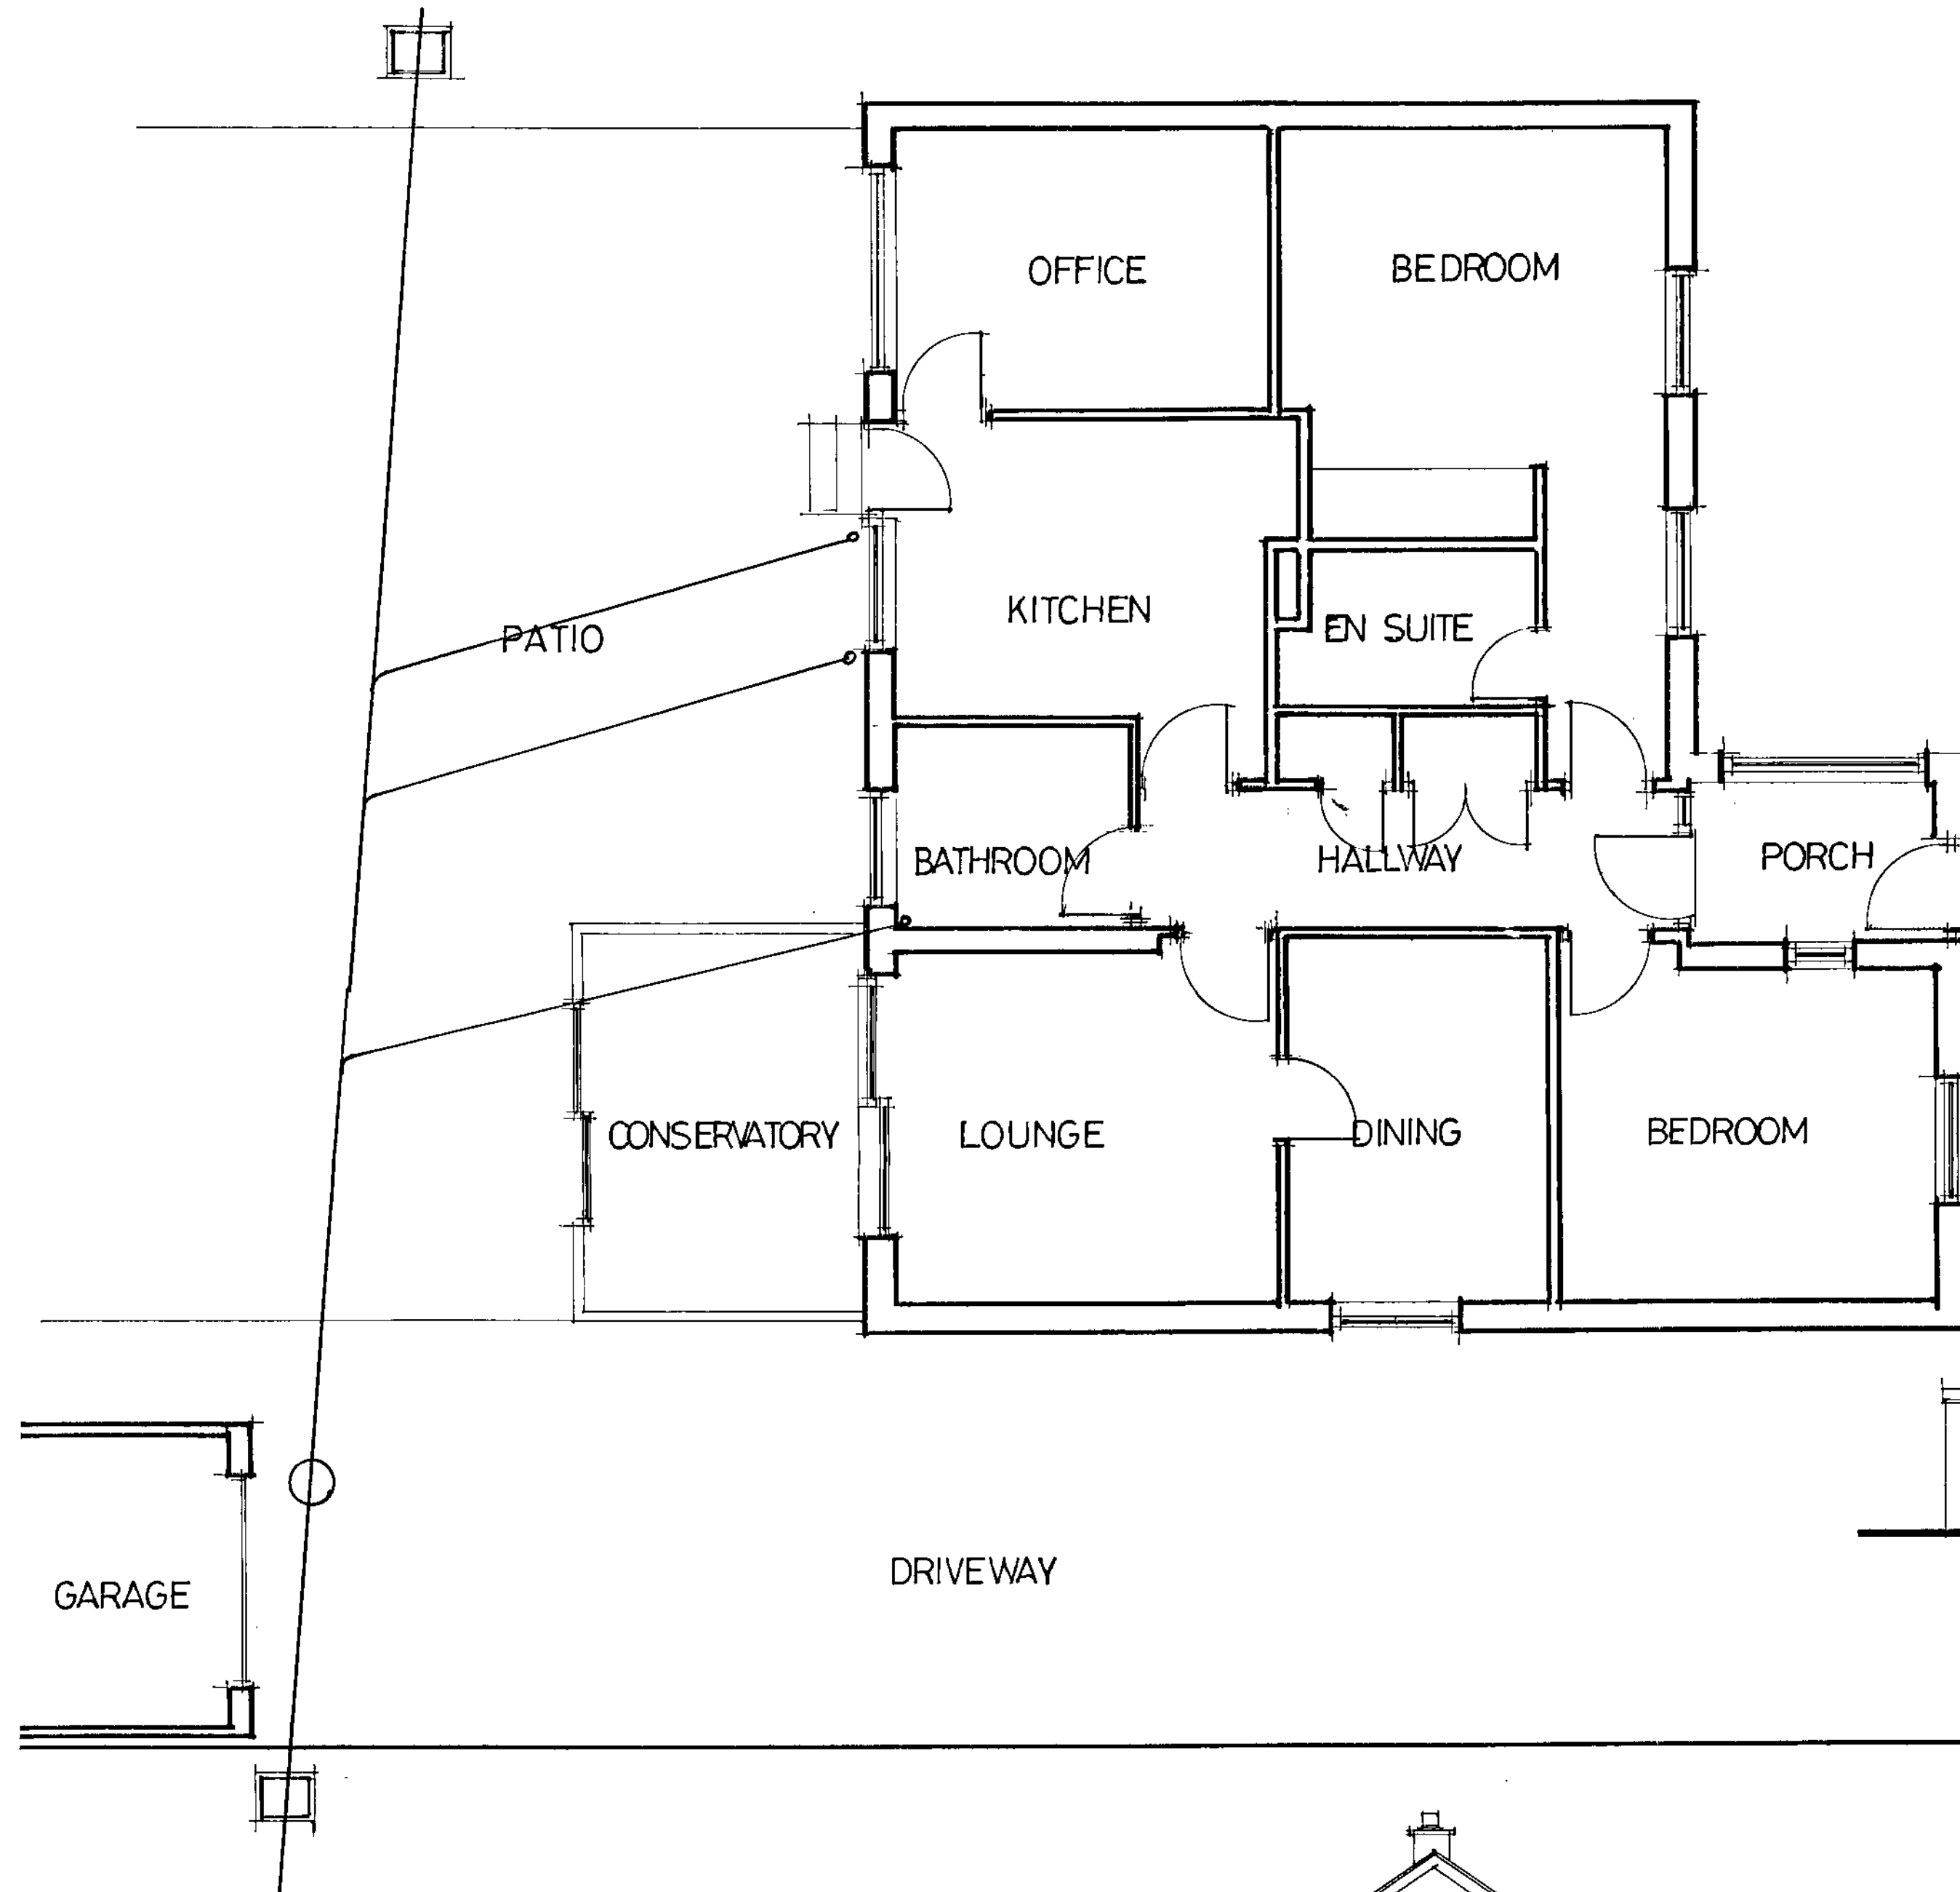


FRONT ELEVATION

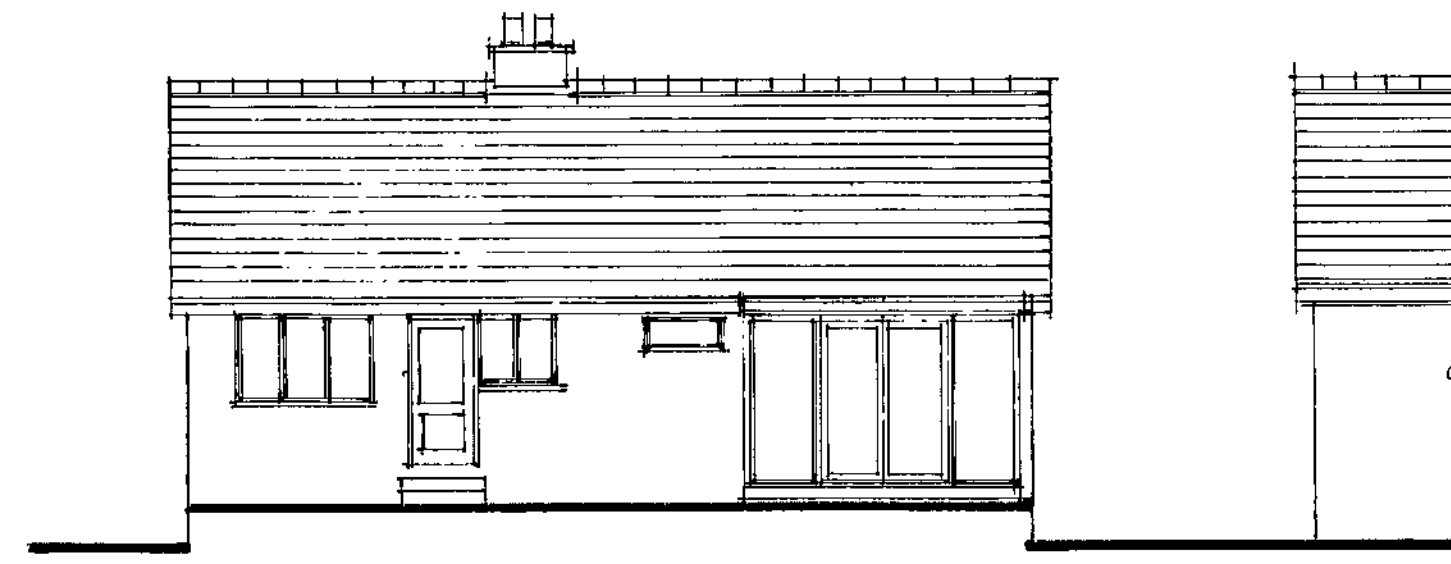

REAR ELEVATION

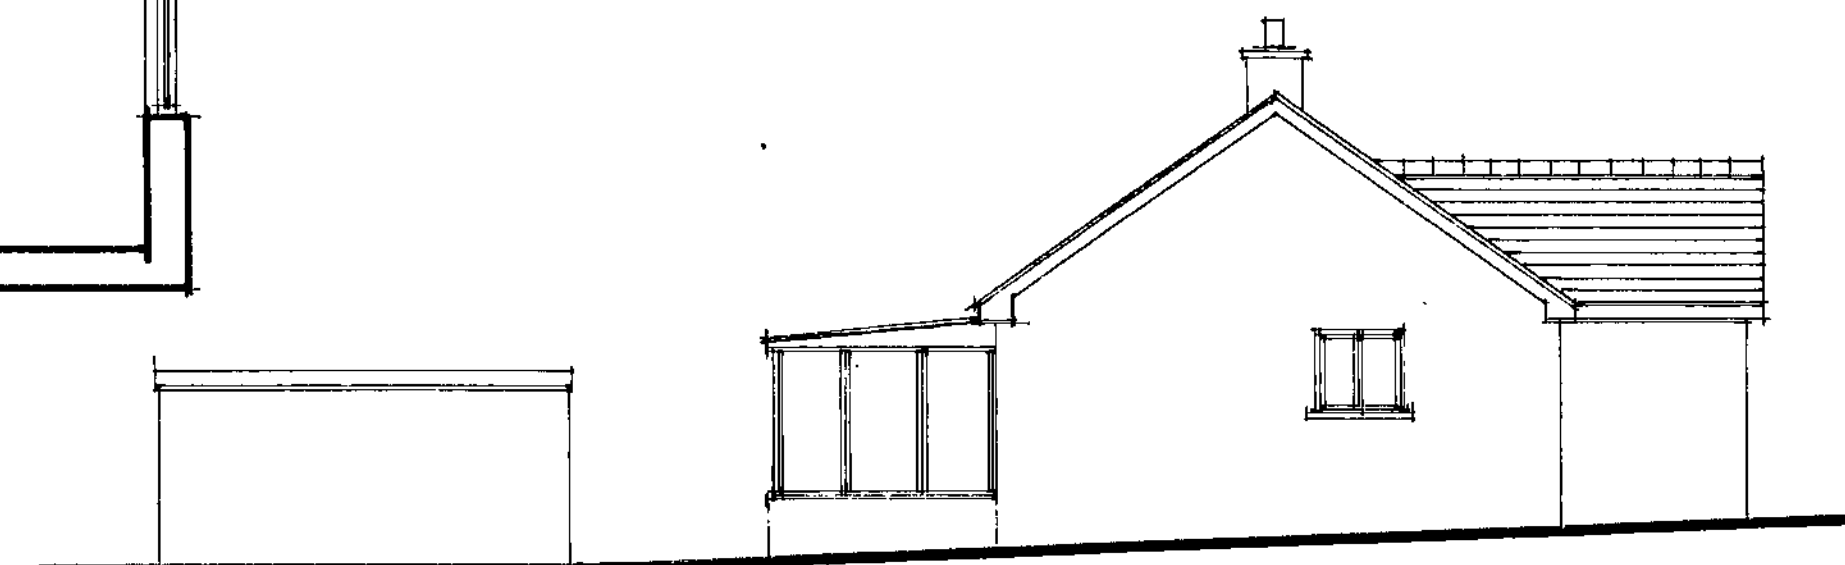

SIDE ELEVATION

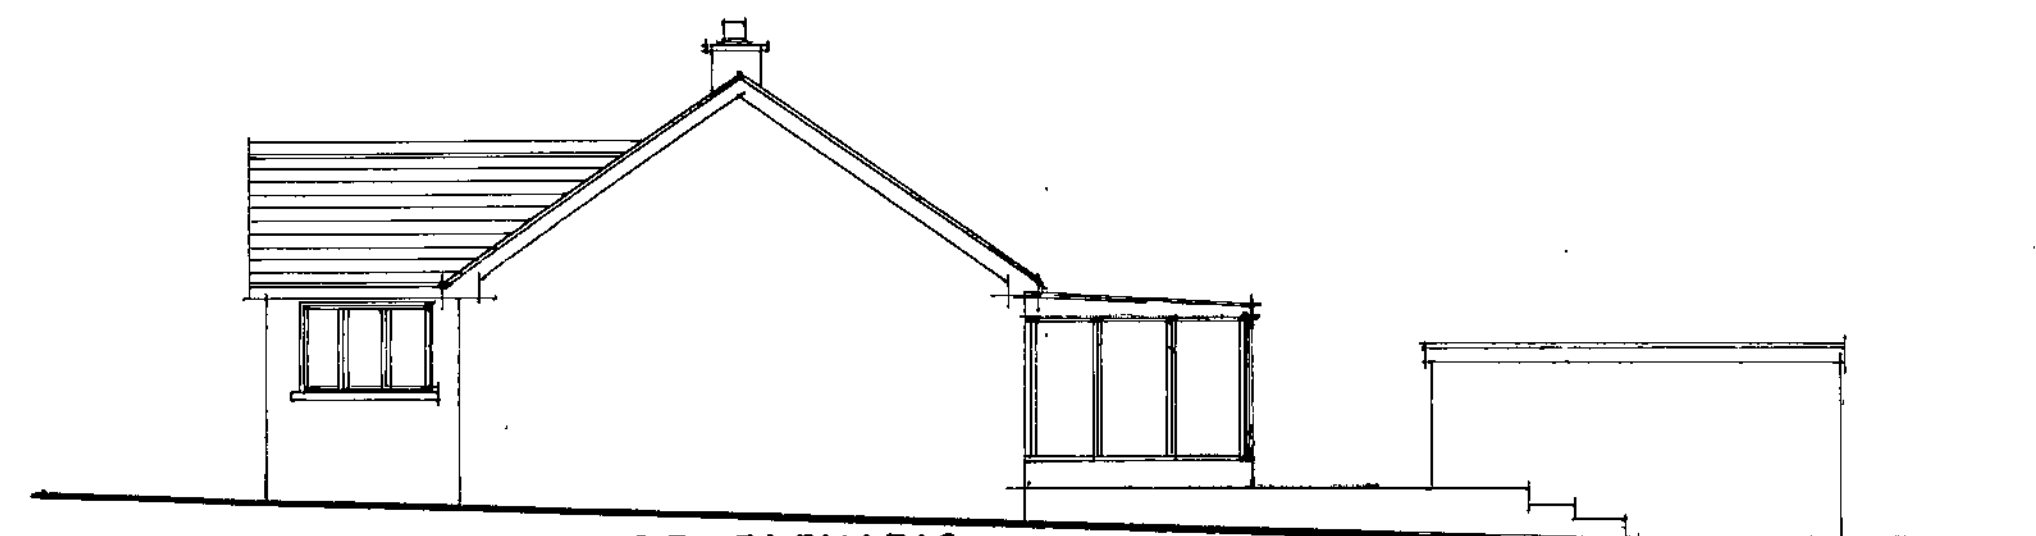

SIDE ELEVATION

AS EXISTING

24 ROOKERY WAY
THURGOLAND.
S 35 7 BX

Barnsley Metropolitan
Borough Council
24 JUL 2008
Approved for planning

SCALE 1:50 1:100

DATE JULY 08

2008:025:01

DRAWN R HARRIS

Millé
design

R. Harris F.C.S.D.
M. E. Harris B.A. (hons)
design & construction

Architectural planning,
building & interiors
tel. & fax:
0114 2886929