

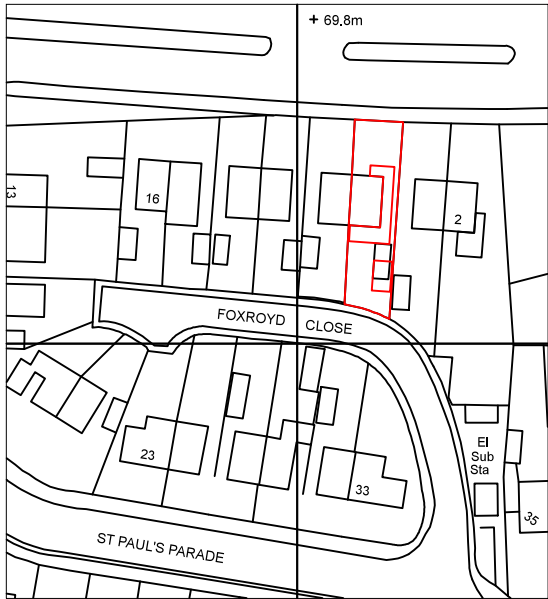


Drawing No.	Rev No.
MMG001 -001	A

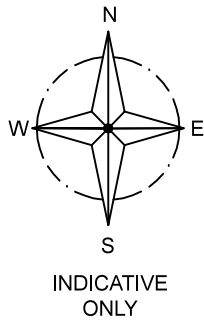

LOACATION PLAN
SCALE 1:1250 AT A3

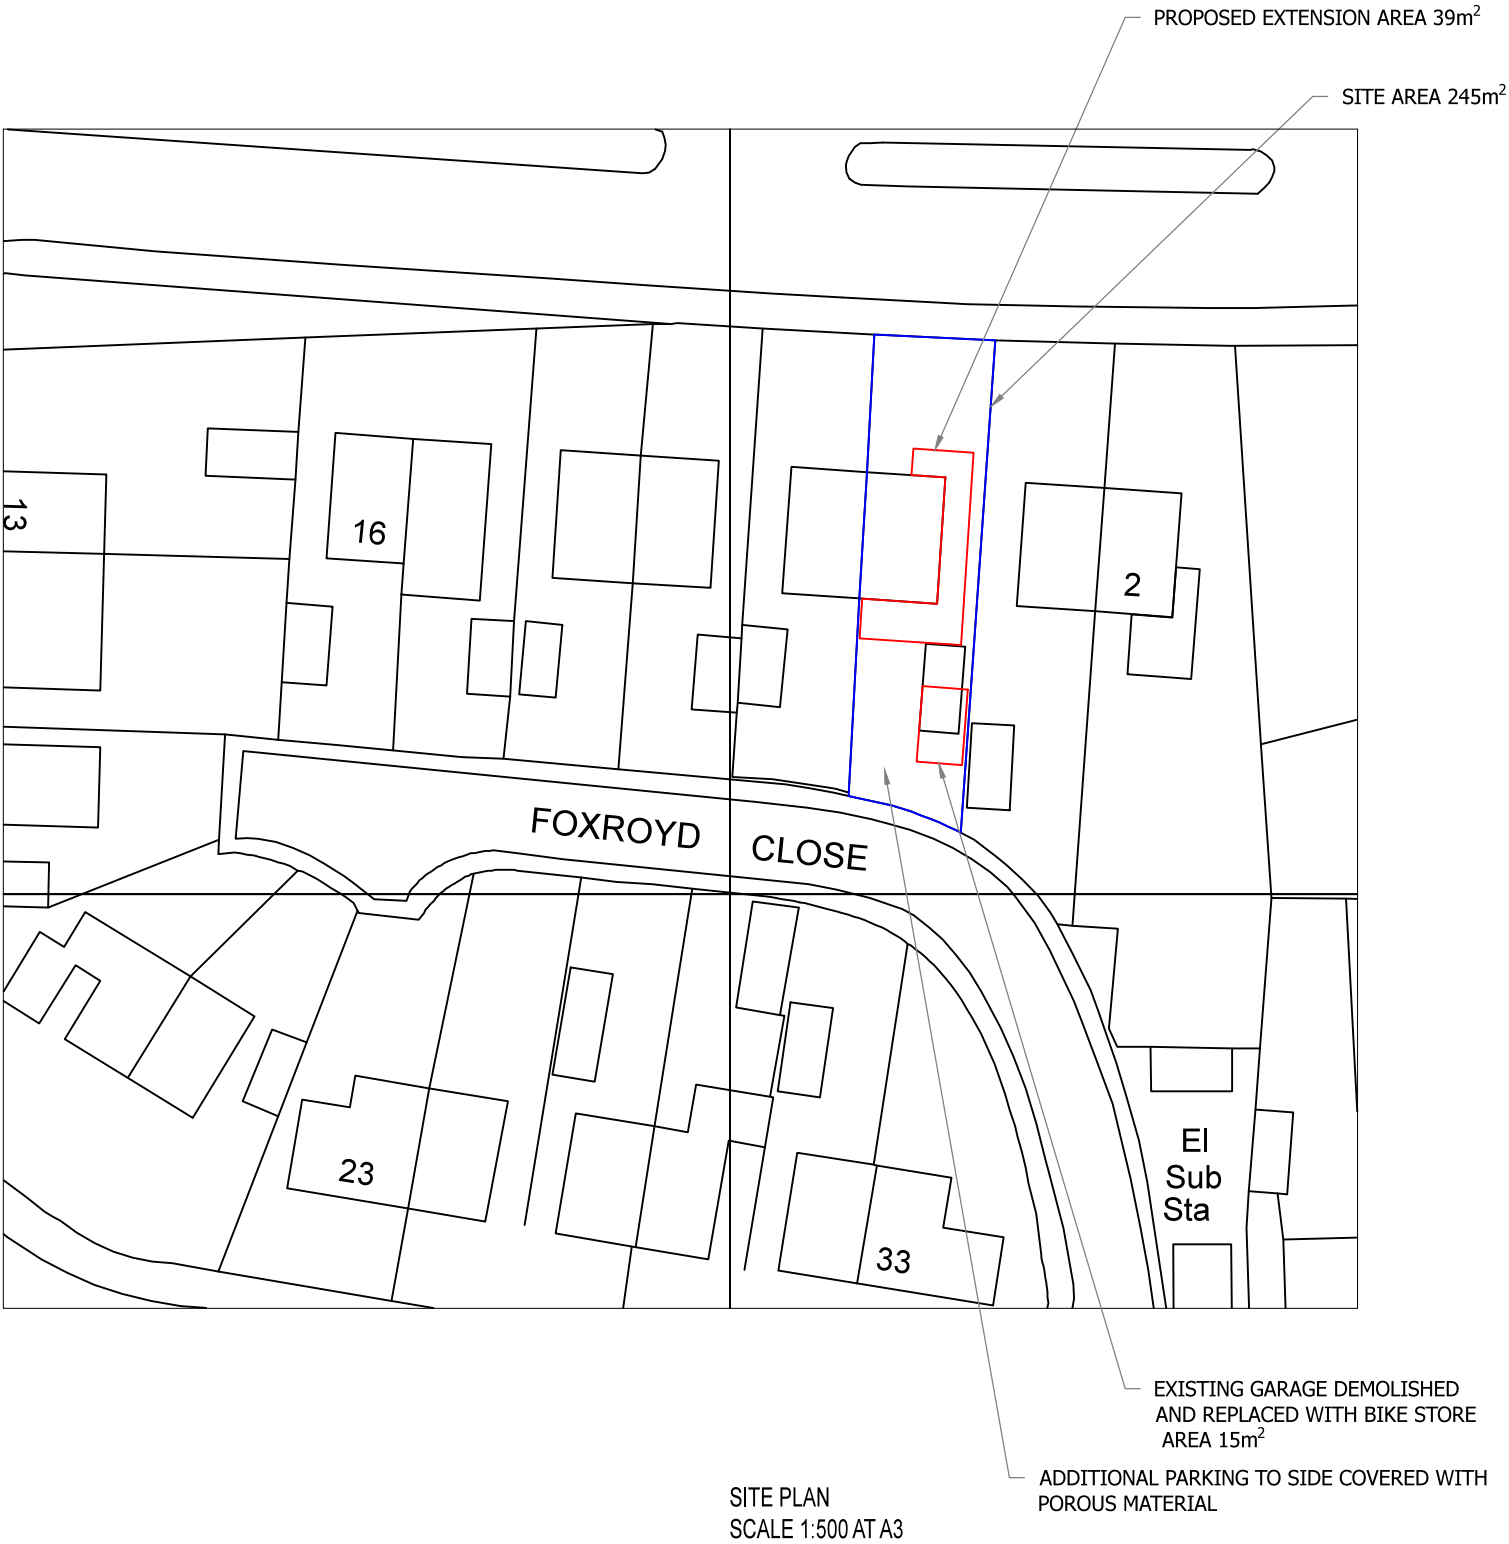

SITE PLAN
SCALE 1:500 AT A3

DO NOT SCALE: Contractor to check all dimensions and report any omissions or errors

NOTES

A	Garage replaced by bike store	JRB			07/11/14
Rev	Description	By	Chk	App	Date

JRB DESIGNS Ltd
1 Saville Road
Cudworth
Barnsley
S72 8LT
Tel: 01226 383542
Fax: 01226 380078
Mob: 07970 541192
Email: john@jrbdesigns.co.uk
This drawing is copyright. © jrbdesigns Ltd.

Client
MR M GWILLIAM

Drawing Title
SITE PLANS

Address
**6 FOXROYD CLOSE
ARDSLEY
BARNSELY
S71 5AR**

Project Title:
**PROPOSED SINGLE STOREY
SIDE AND FRONT EXTENSION**

Purpose of Issue:
PLANNING

Drawing Status
FIRST ISSUE

Scale at A3 AS SHOWN	Drawn By JRB	Date 16/09/2014	
Checked By	Date 16/09/2014	Approved By	Date 16/09/2014
Project No. MMG001	Drawing No. 001	Revision A	

APPROVAL ☒ INFORMATION ☐ TENDER ☐ CONTRACT ☐ CONSTRUCTION ☐