




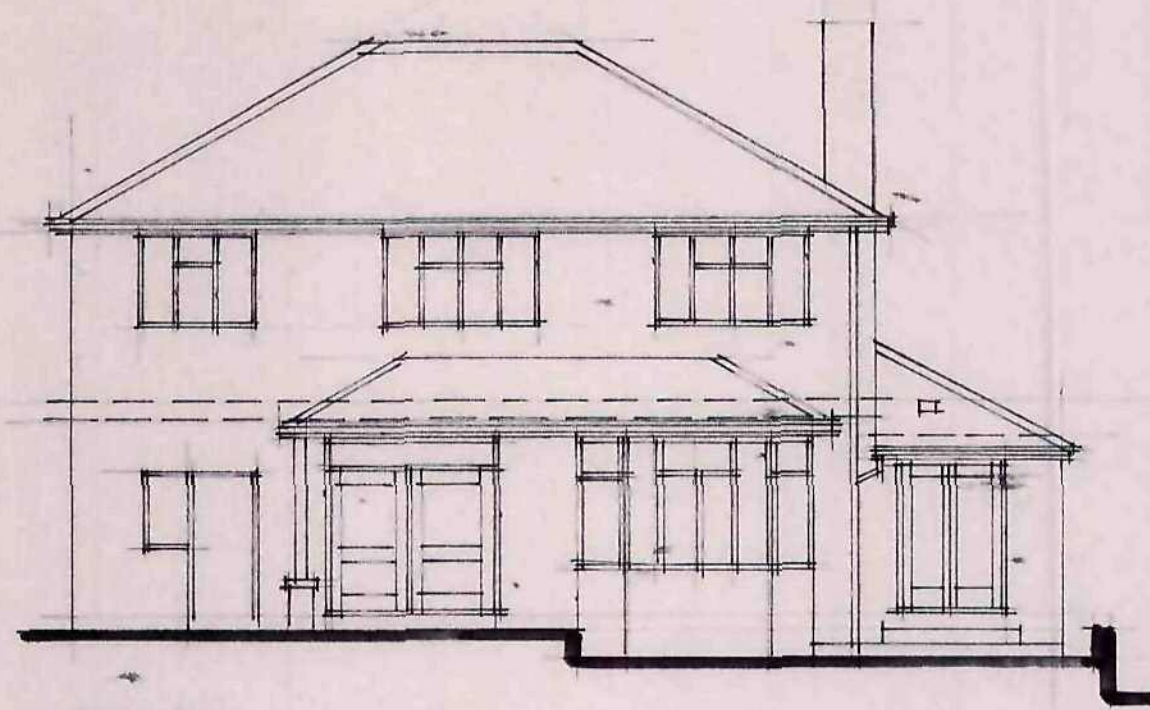


REAR

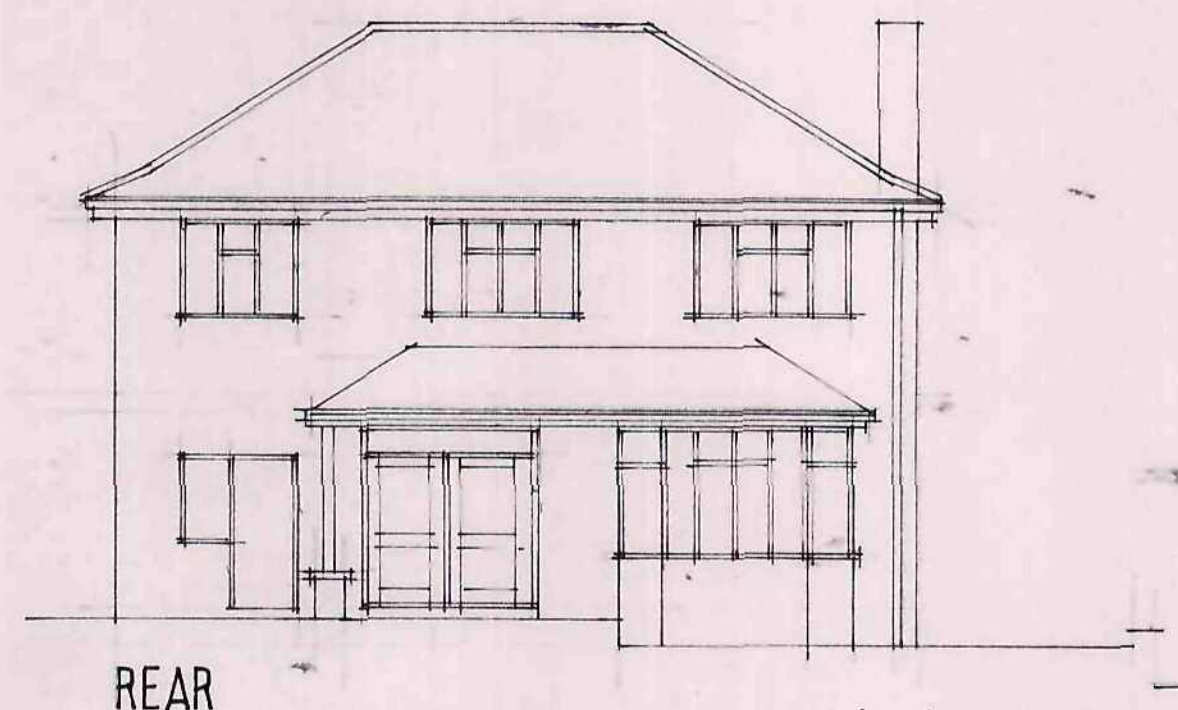


REAR

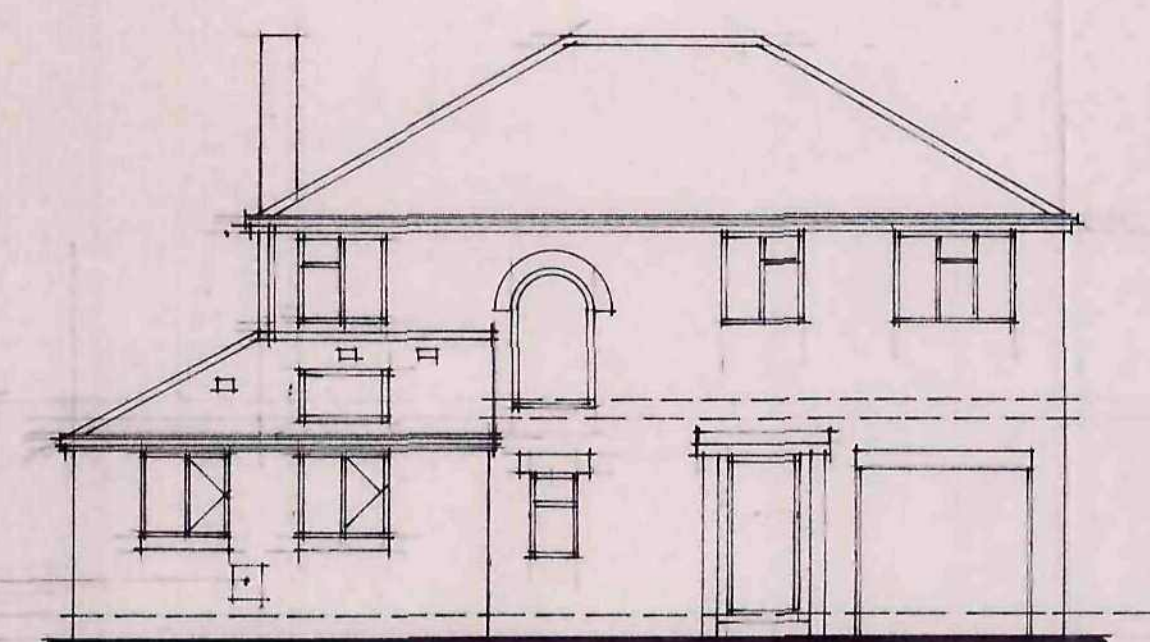


FRONT ELEVATION

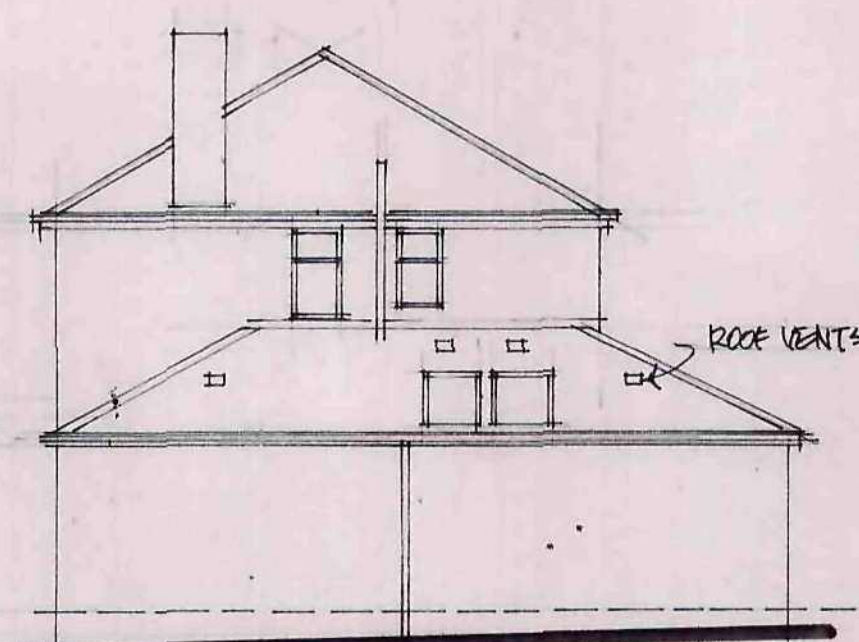


SIDE

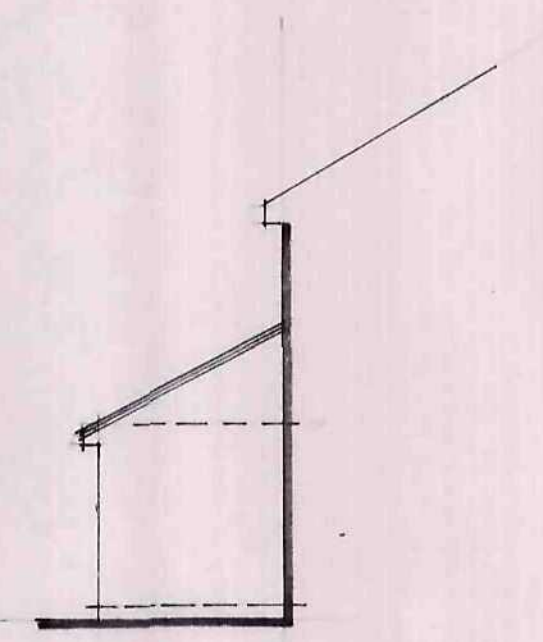


SIDE

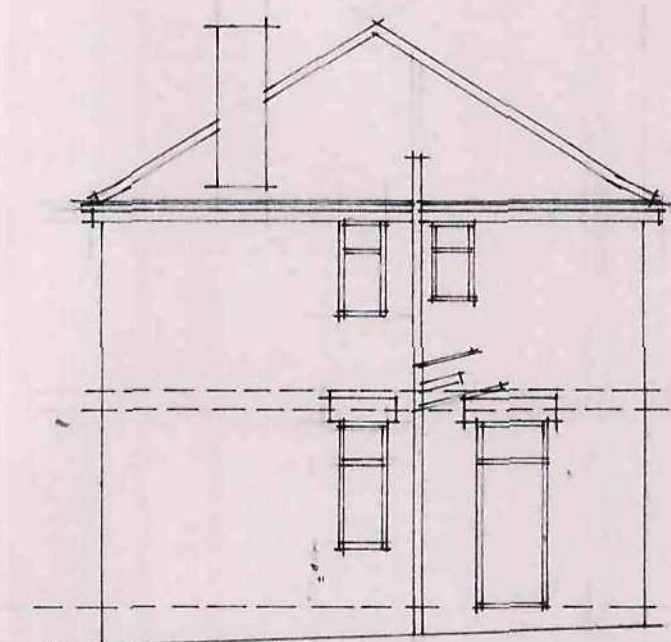


SIDE

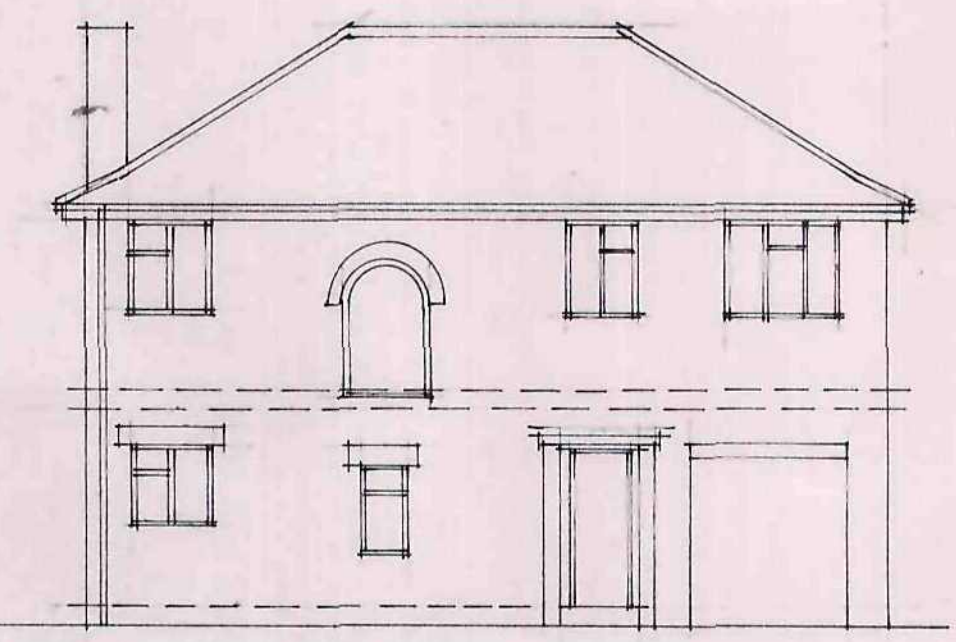

FRONT ELEVATION

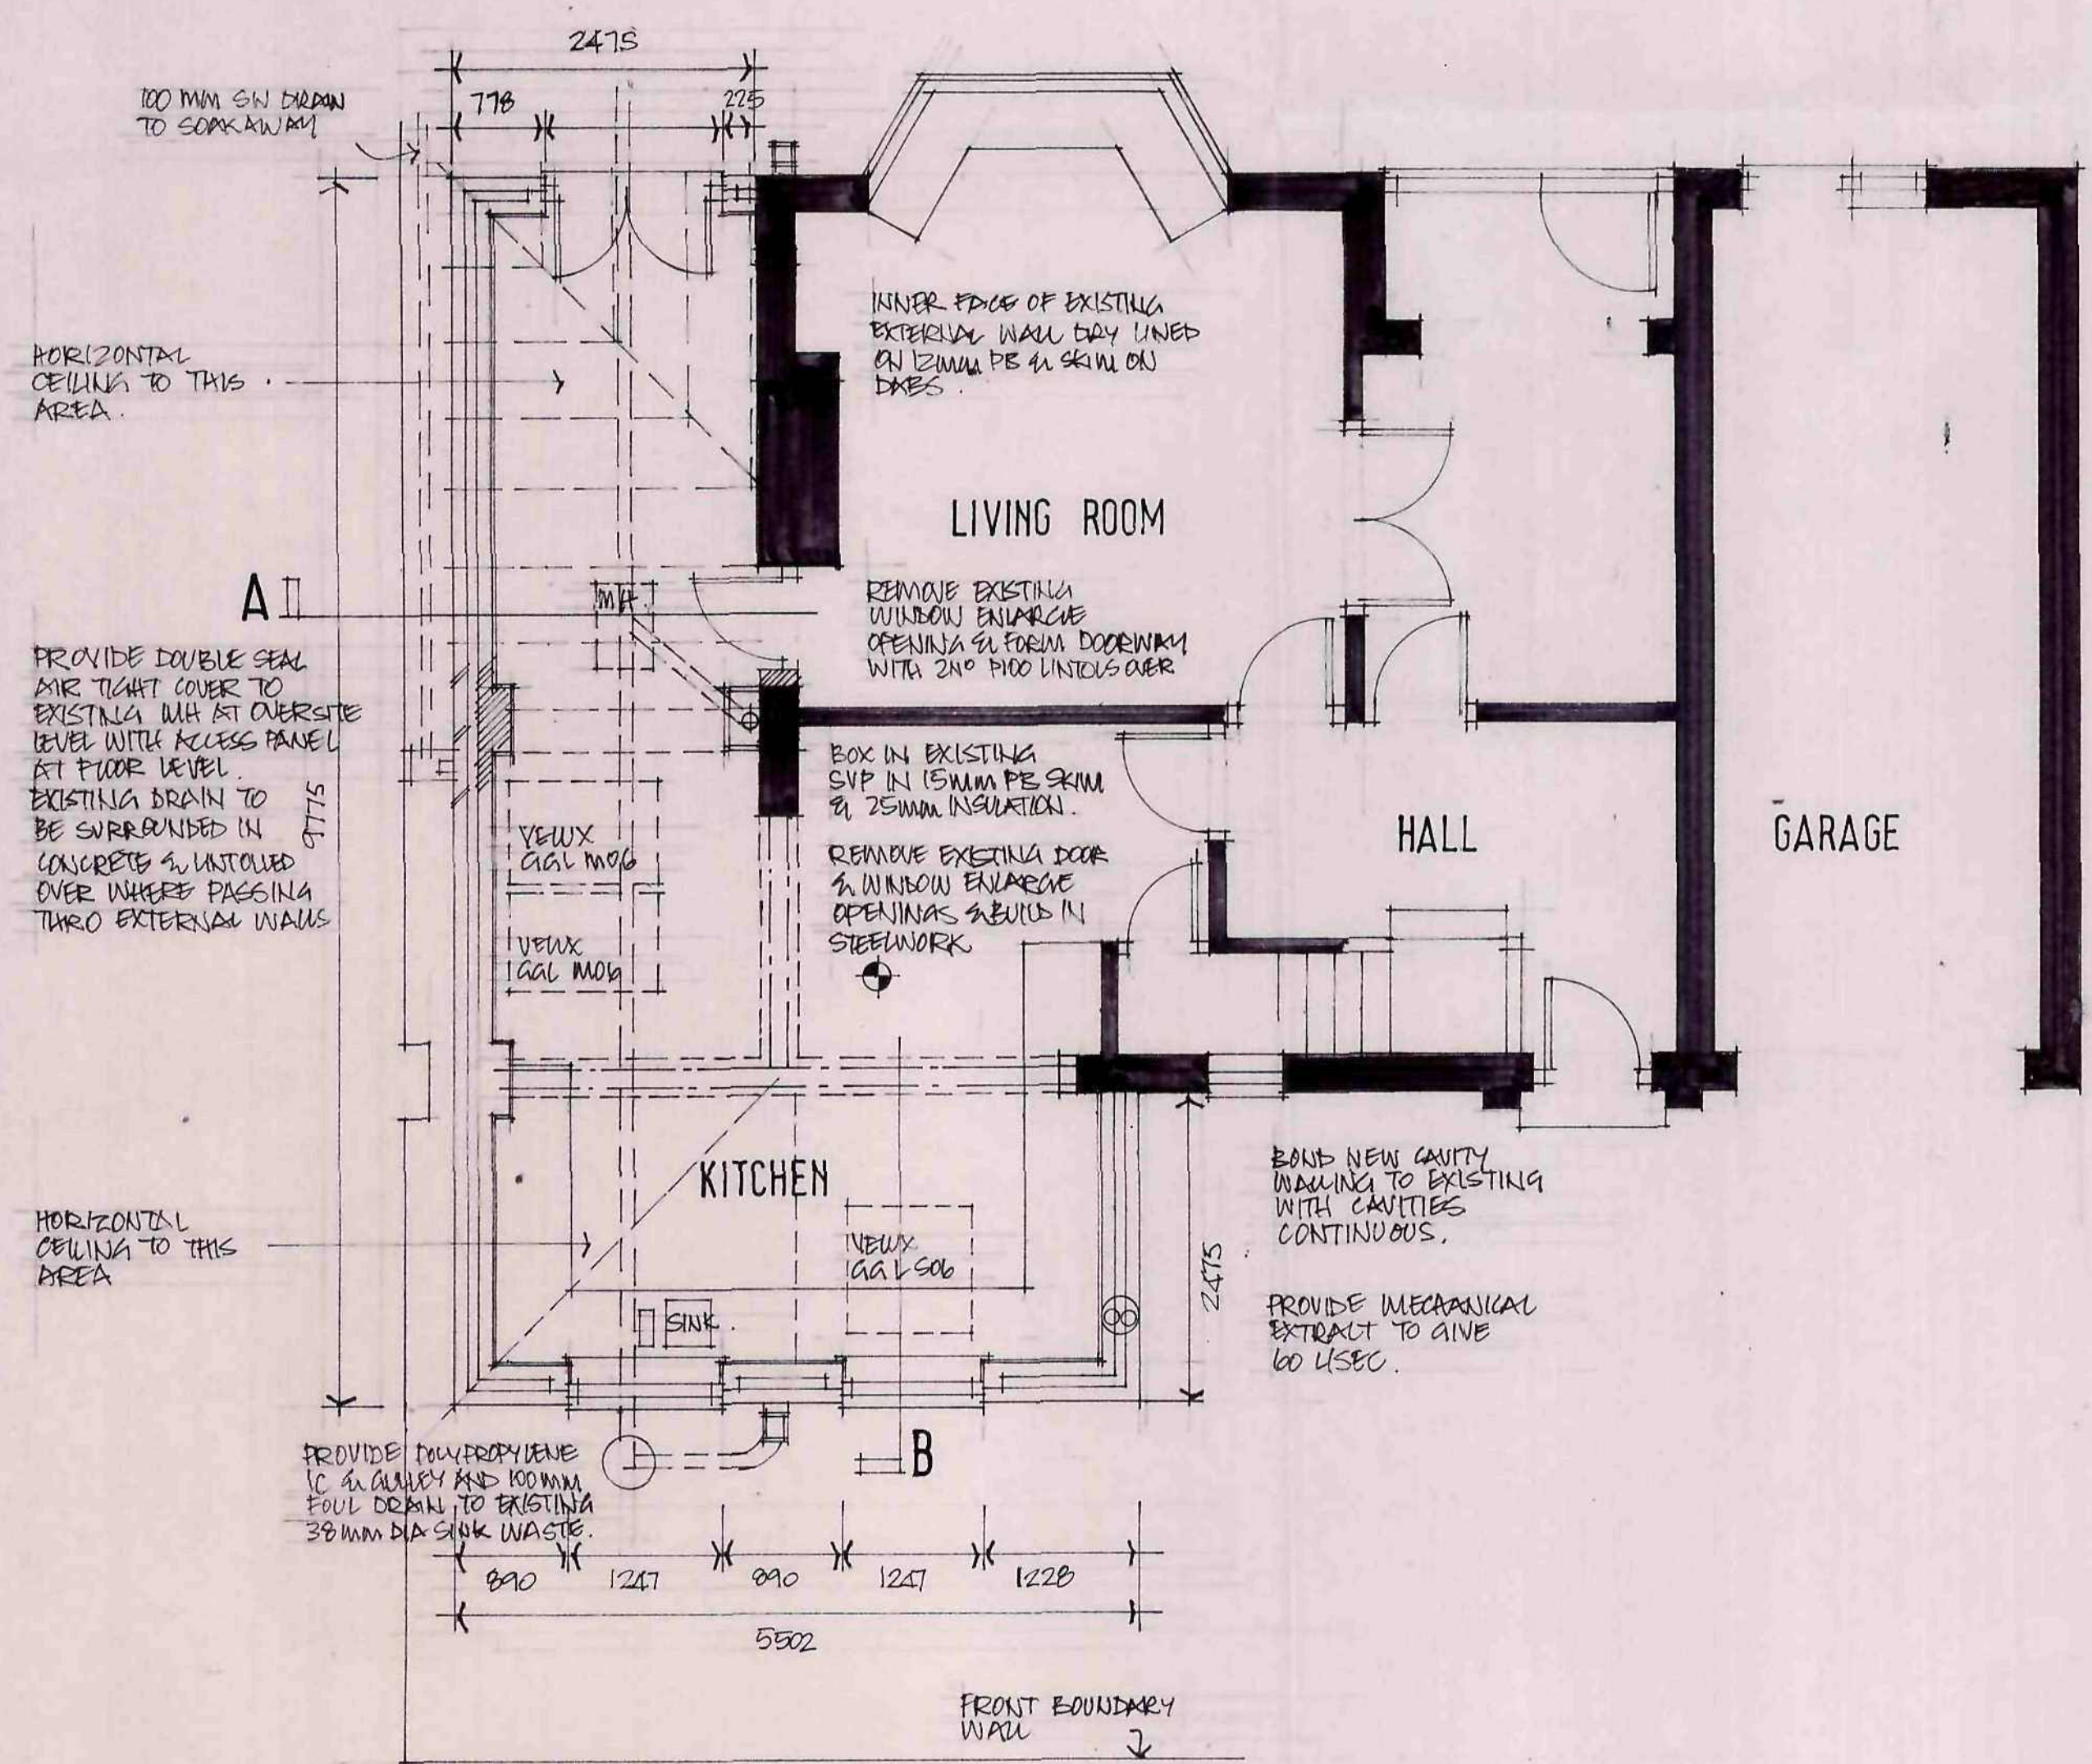


GROUND FLOOR PLAN
PROPOSED

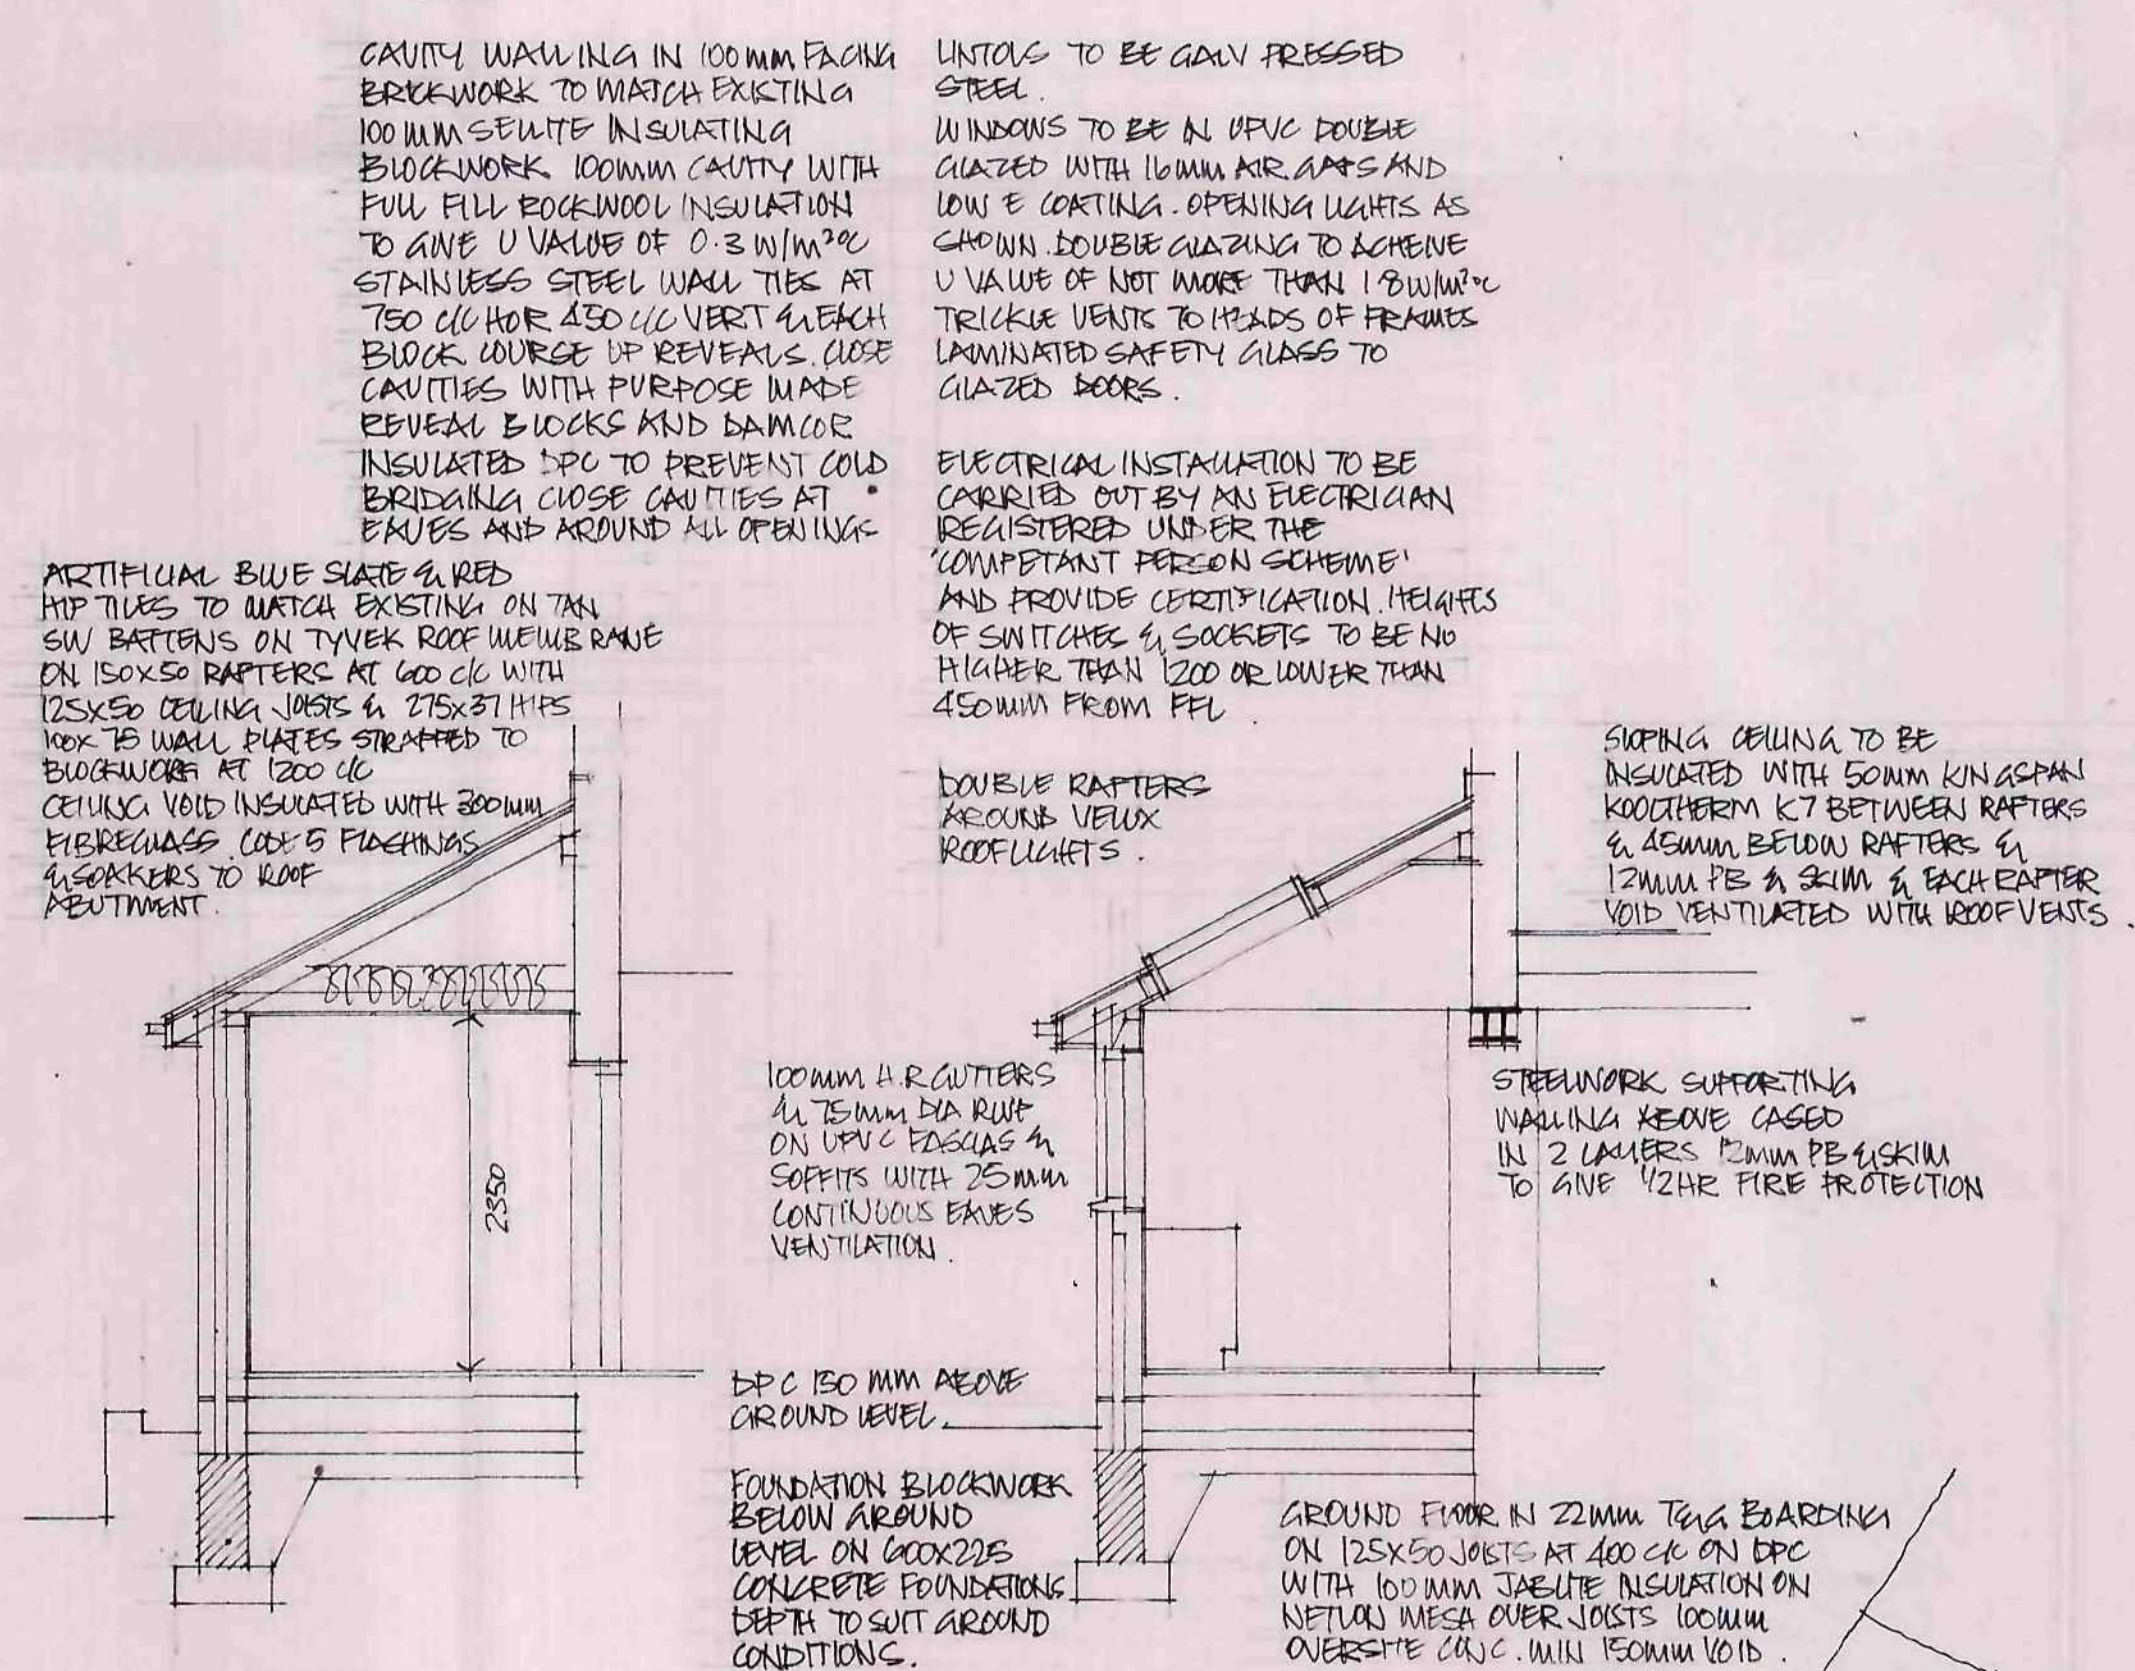


SECTION A

SECTION B

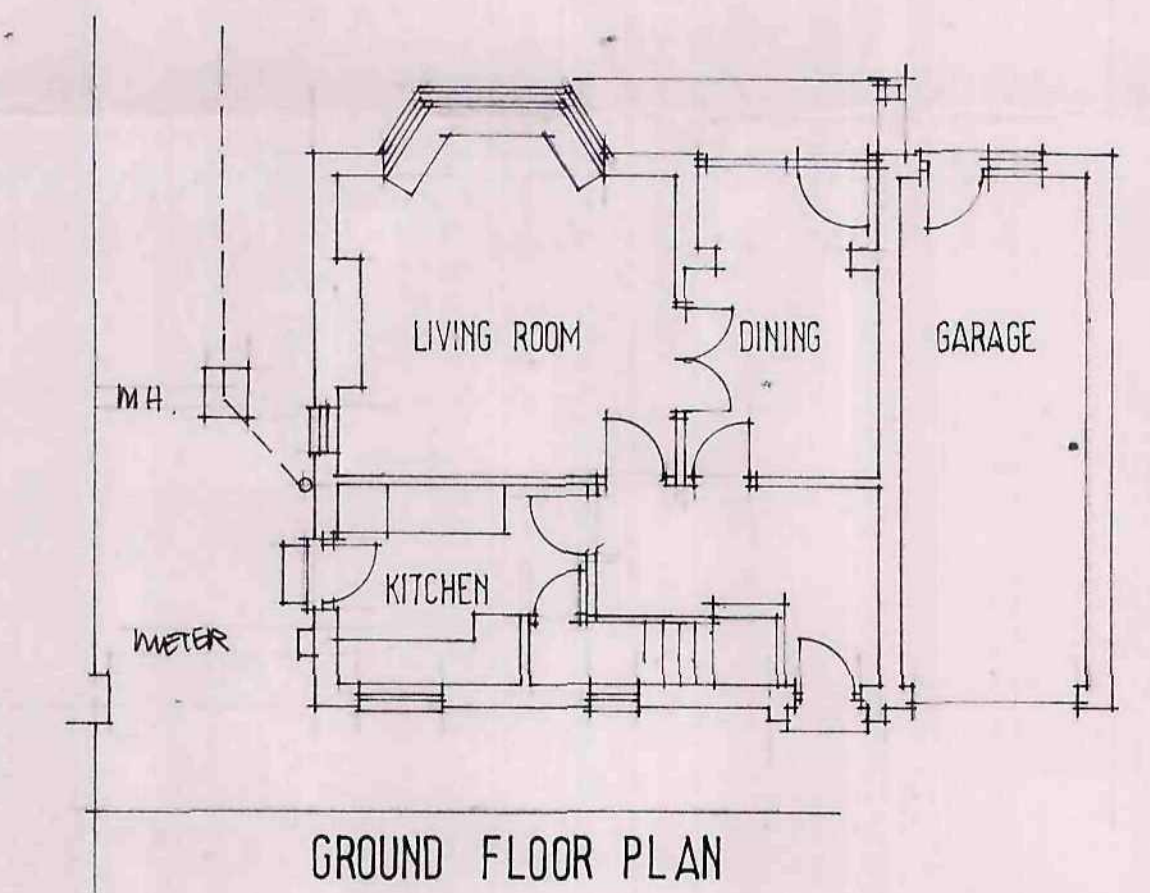

GROUND FLOOR PLAN

EXISTING

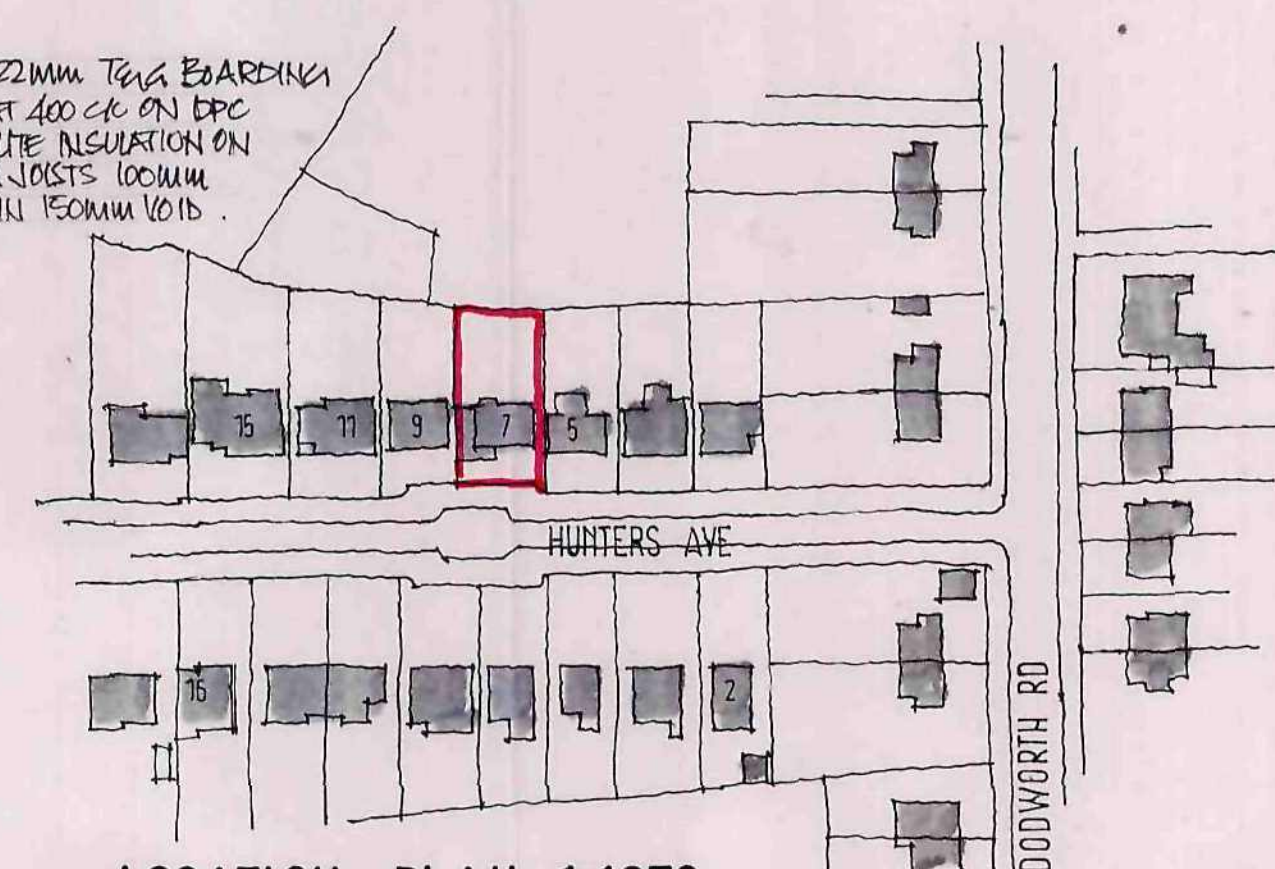

LOCATION PLAN 1:1250

Ref.	Revision	Date
1		

Client
MR & MRS J ANDREWS

Project
**7 HUNTERS AVE
BARNLEY**

Barnsley Metropolitan
Borough Council
14 JUL 2009
Corporate Mail Room

Title
DETAILED PROPOSALS

Scale: 1:100 1:50 Drawn: SL
Date: JULY 09 Drawing No: 0.7/1

BDS
BUILDING DESIGN SERVICES
15 Hunters Avenue Barnsley S70 6PL
TEL: 01226 733224