

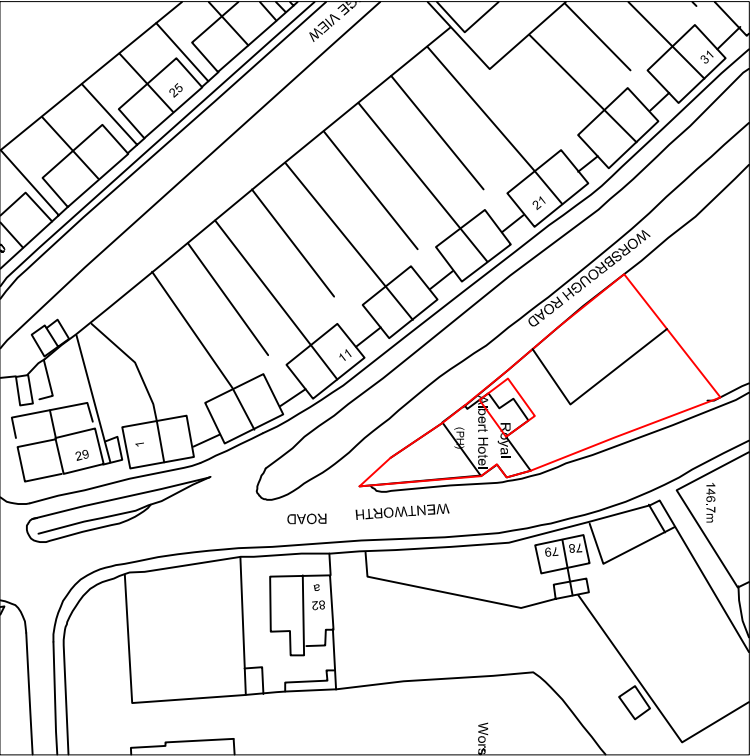


Drawing No.	Rev No.
MGJ001 -001	A

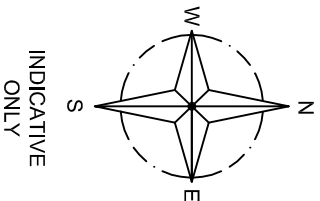

LOCATION PLAN
SCALE 1:1250 AT A3

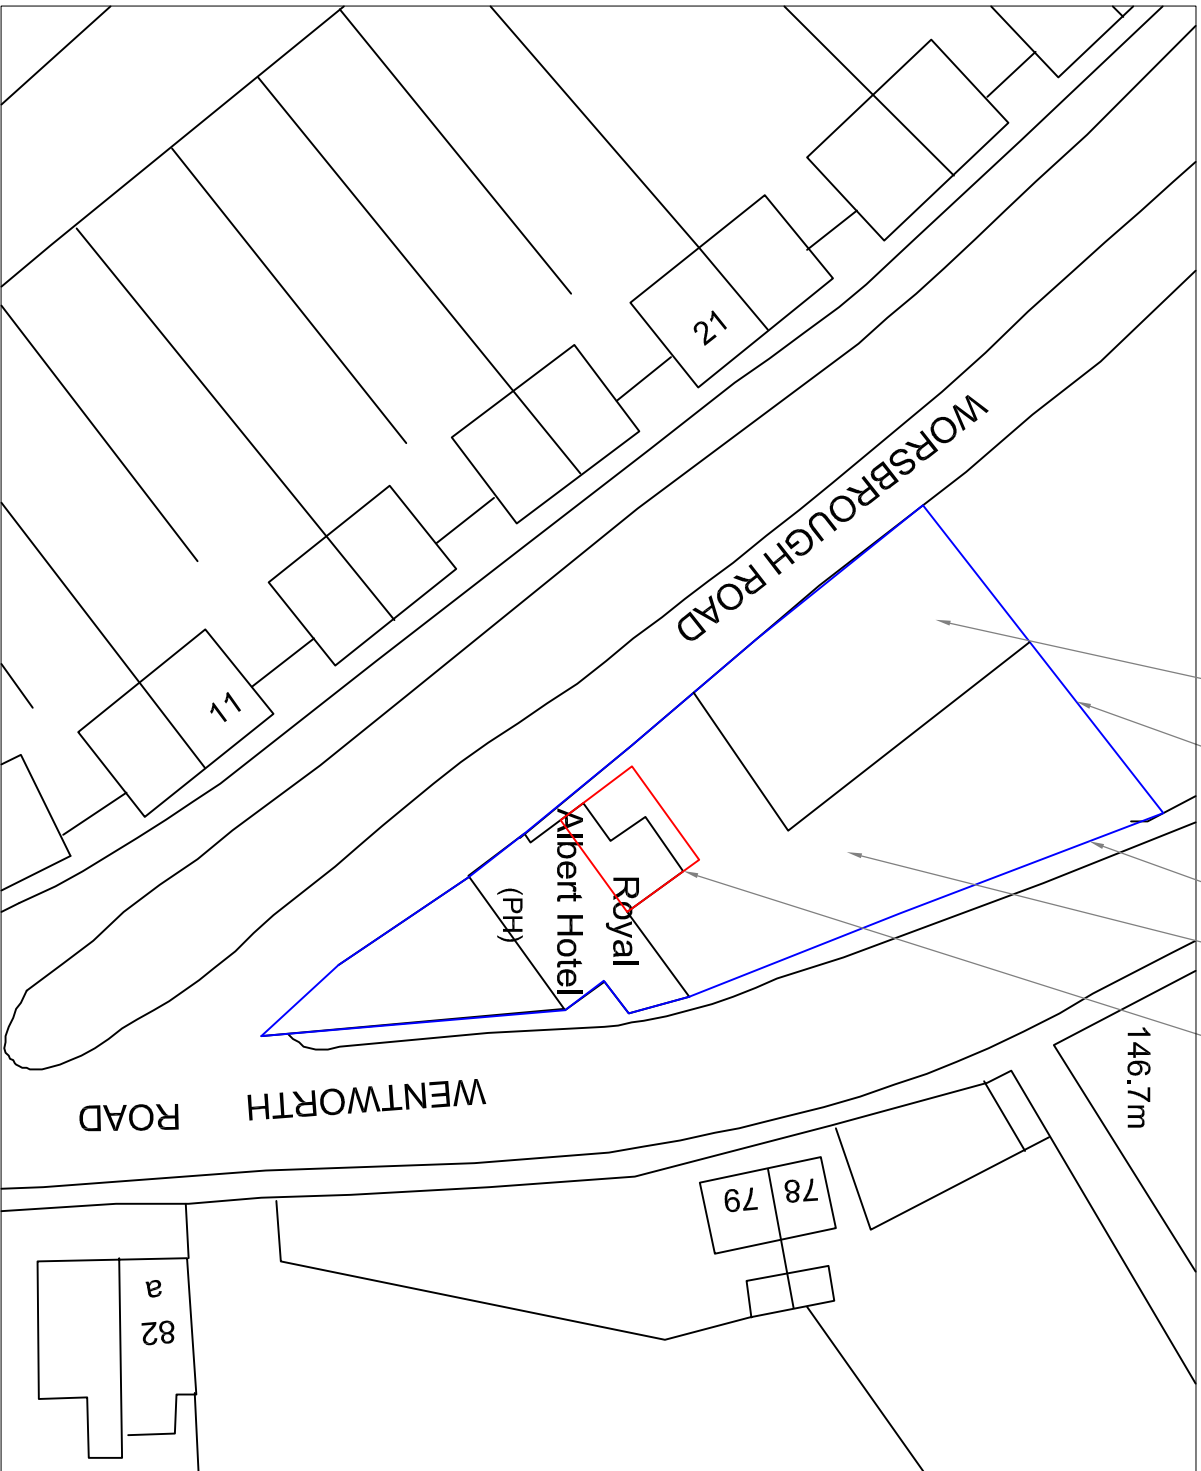

SITE PLAN
SCALE 1:500 AT A3

DO NOT SCALE: Contractor to check all dimensions and report any omissions or errors

NOTES

A	Scheme revised	JRB	GJ	GJ	27/11/09
Rev	Description	By	Chk	App	Date

JRB DESIGNS LTD
166 Churchfield Lane
Barton
Barnsley
S75 5FA
Tel: 01226 383542
Fax: 01226 380078
Mob: 07970 541132
Email: joine@jrbdesigns.co.uk

This drawing is copyright. © Jrbdesigns Ltd.

Client
MR G JONES

Drawing Title
SITE PLANS

Address
**ROYAL ALBERT HOTEL
WORSBROUGH ROAD
BLACKER HILL
BARNSLEY S74 0RL**

Project Title:
**PROPOSED TWO STOREY
FRONT & REAR EXTENSION**

Purpose of Issue:
PLANNING

Drawing Status
FIRST ISSUE

Scale at A3	Drawn By	Date	
AS SHOWN	JRB	03/07/2009	
Checked By	Date	Approved By	Date
GJ	03/07/2009	GJ	03/07/2009
Project No.	Drawing No.	Revision	

APPROVAL ☒ INFORMATION ☐ TENDER ☐ CONTRACT ☐ CONSTRUCTION ☐