

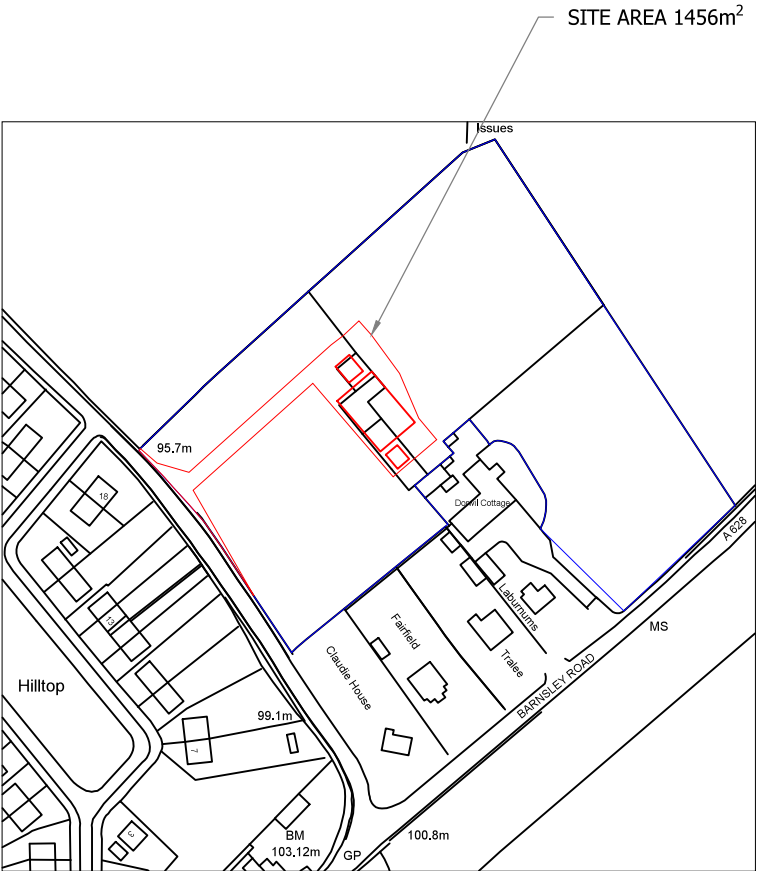
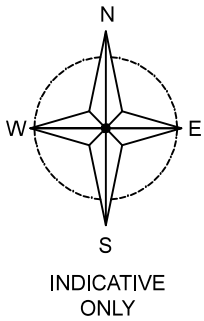


Drawing No.	Rev No.
MNV001-001	

 

LOCATION PLAN
SCALE 1:2500 AT A3

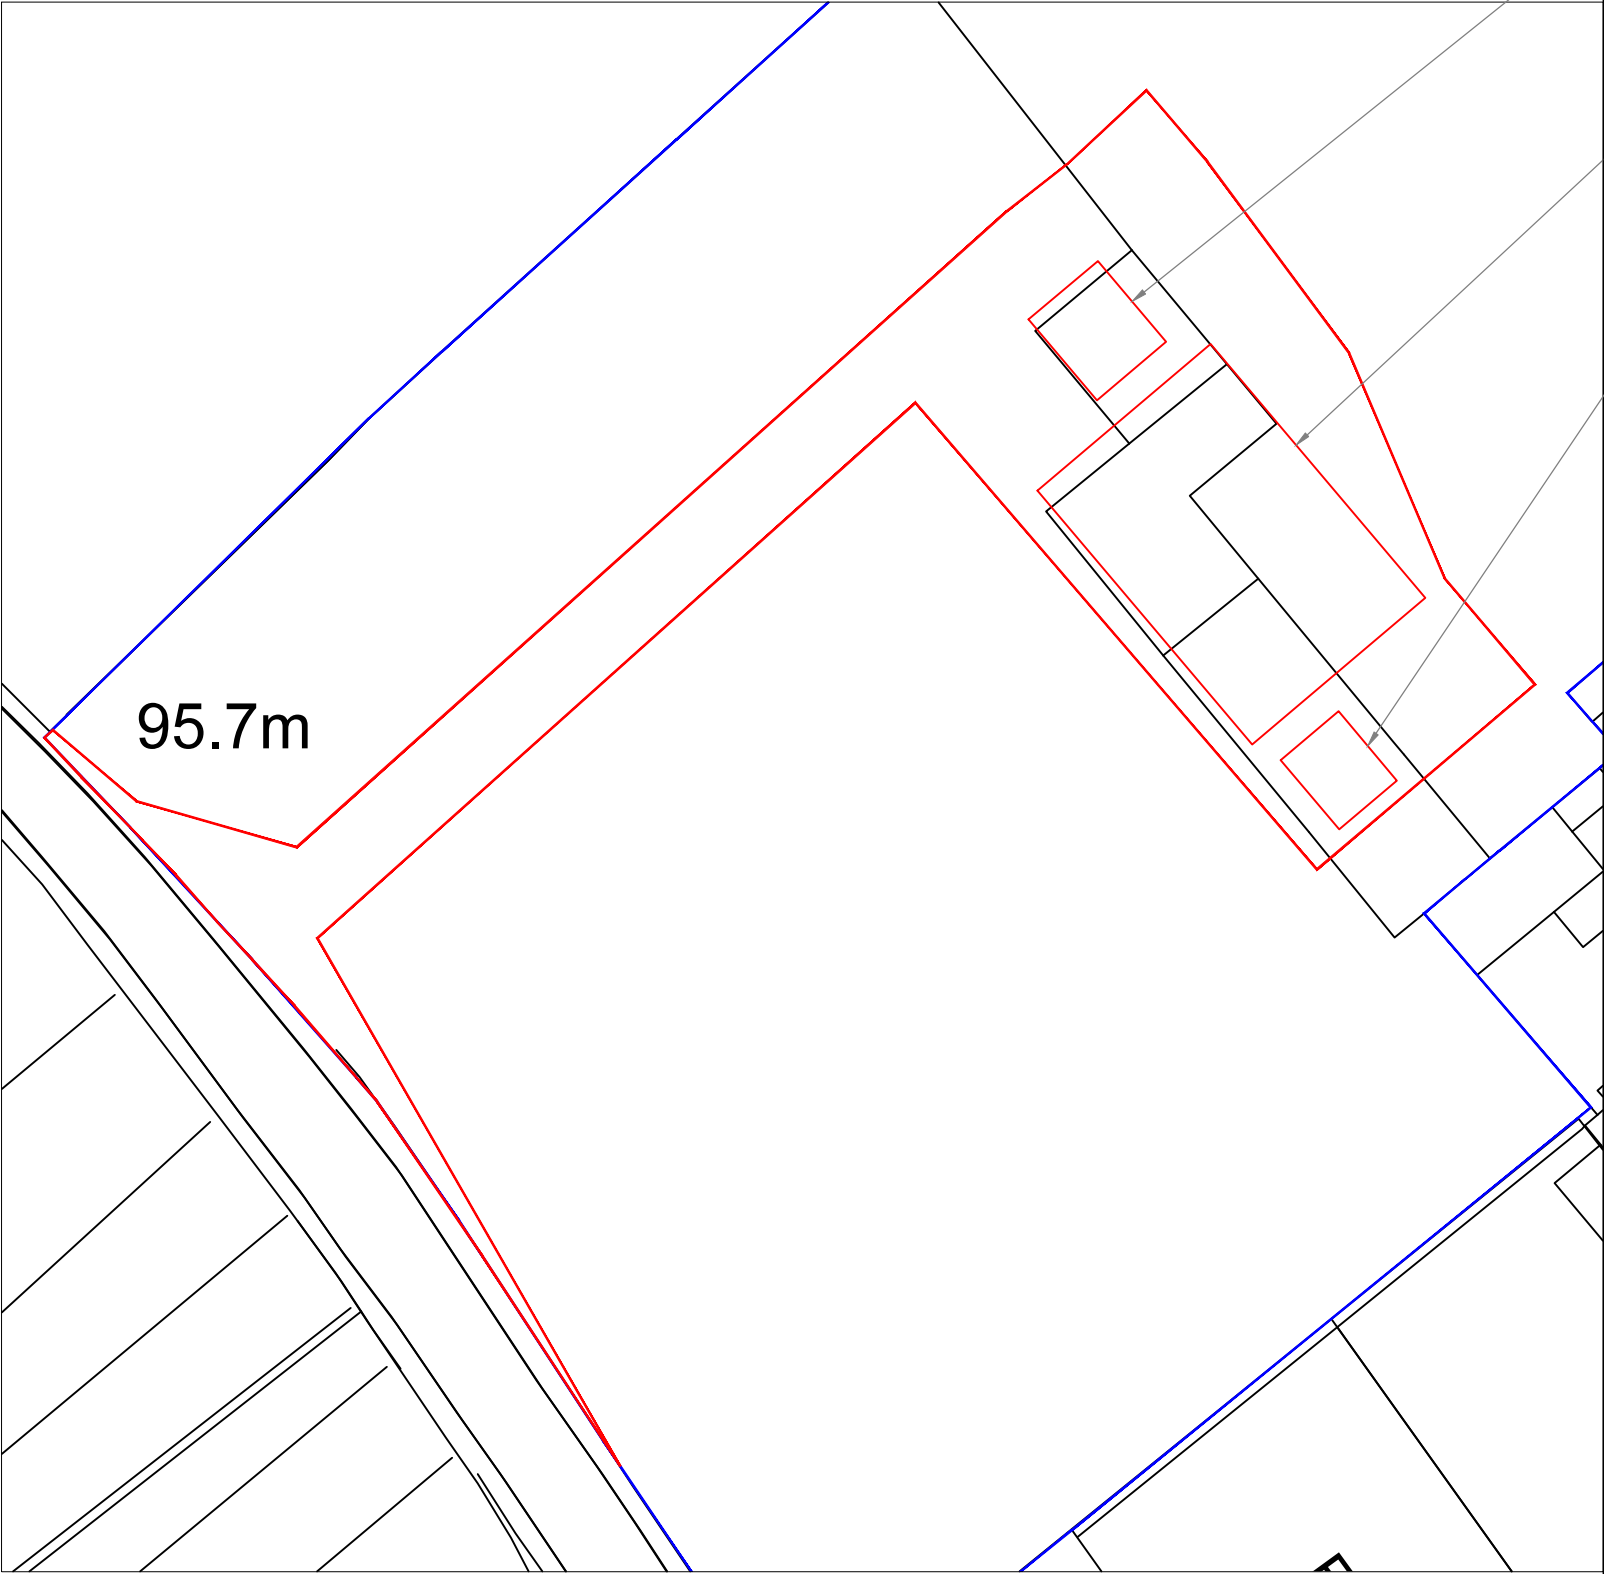

SITE PLAN
SCALE 1:500 AT A3

DO NOT SCALE: Contractor to check all dimensions and report any omissions or errors

NOTES

- PROPOSED GARAGE AREA 49m²
- PROPOSED DWELLING AREA 330m²
- PROPOSED PLANT ROOM AREA 30m²

Rev	Description	By	Chk	App	Date
-----	-------------	----	-----	-----	------

JRB DESIGNS Ltd
1 Saville Road
Cudworth
Barnsley
S72 8LT
Tel: 01226 383542
Fax: 01226 380078
Mob: 07970 541192
Email: john@jrbdesigns.co.uk
This drawing is copyright. © jrbdesigns Ltd.

Client
MR. N VISUVALINGAM

Drawing Title
SITE PLANS

Address
LAND OFF FRICKLEY BRIDGE LANE
BIERLEY
BARNSELY
S72 9LH

Project Title:
PROPOSED TWO STOREY
DETACHED HOUSE

Purpose of Issue:
PLANNING

Drawing Status
FIRST ISSUE

Scale at A3 AS SHOWN	Drawn By JRB	Date 14/11/2022
Checked By	Date 14/11/2022	Approved By Date 14/11/2022
Project No. MNV001	Drawing No. 001	Revision -

APPROVAL ☒ INFORMATION ☐ TENDER ☐ CONTRACT ☐ CONSTRUCTION ☐