


The content of this drawing is subject to the provision of the Copyright Act 1956. Work to figured dimensions only. Site dimensions are to be checked before work is started. Any discrepancy whatsoever between any information contained on this drawing and any other document or drawing must be drawn to the attention of the Architect by the Contractor before the work is executed. IF IN DOUBT ASK IMMEDIATELY.

NOTES:

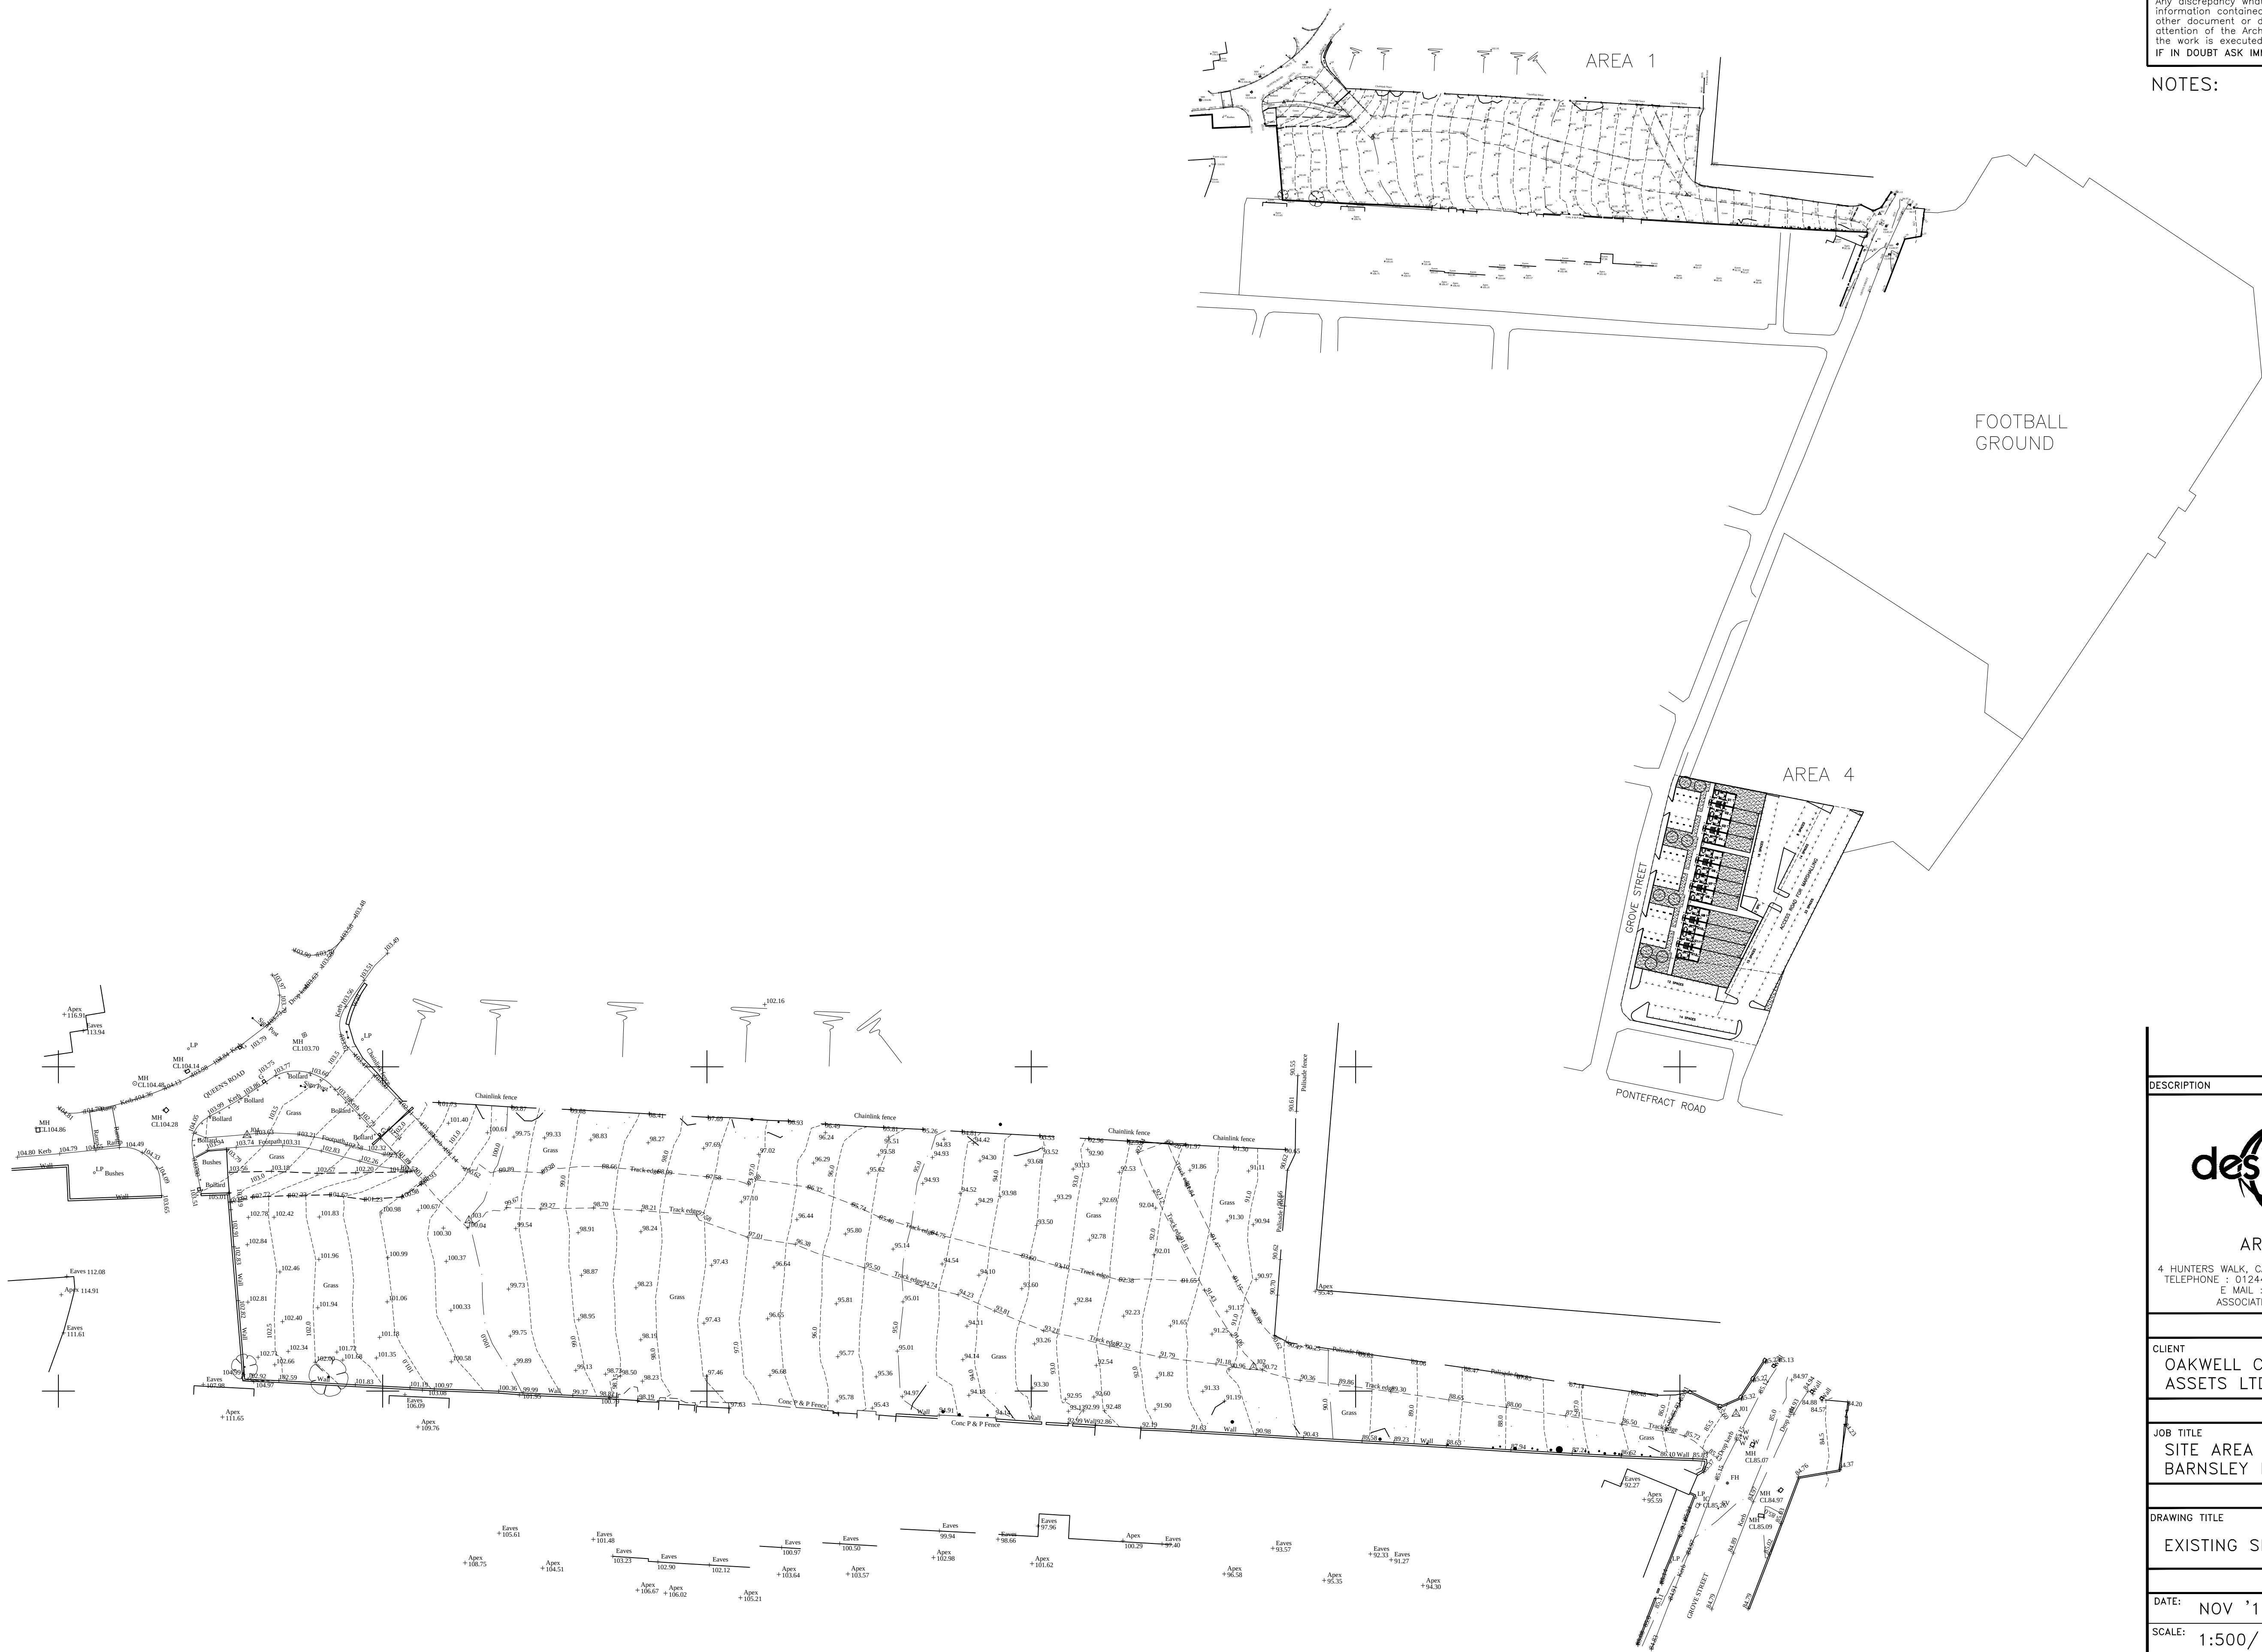

DESCRIPTION	DATE	REV
designmix ARCHITECTS 4 HUNTERS WALK, CANAL STREET, CHESTER, CH1 4EB TELEPHONE : 01244-320591 FAX : 01244-343281 E MAIL : team@designmix.net ASSOCIATED OFFICE IN LONDON		
CLIENT OAKWELL COMMUNITY ASSETS LTD		
JOB TITLE SITE AREA 1 BARNSELY FOOTBALL CLUB		
DRAWING TITLE EXISTING SITE PLAN		
DATE:	NOV '11	DRAWN BY: KSL
SCALE:	1:500/1250 @ A1	
JOB NO.	DRAWING NUMBER	REV
C1536	03	