

Drawing No.	Rev No.
MJH001 -004	

DO NOT SCALE: Contractor to check all dimensions and report any omissions or errors

NOTES

Rev	Description	By	CHK	App	Date
-----	-------------	----	-----	-----	------

JRB DESIGNS Ltd
1 Saville Road
Cudworth
Barnsley
S72 8LT
Tel: 01226 383542
Fax: 01226 380078
Mob: 07970 541192
Email: joine@jrbdesigns.co.uk

This drawing is copyright. © Jrbdesigns Ltd.

Client

MR J HOLLIDAY

Drawing Title

PROPOSED PLANS

Address

6 THE FIRS
ROYSTON
BARNSELY
S72 4LY

Project Title:

PROPOSED SINGLE STOREY
REAR & SIDE EXTENSION

Purpose of Issue:


PLANNING

Drawing Status


FIRST ISSUE

Scale at A3	Drawn By	Date	
AS SHOWN	JRB	24/07/2012	
Checked By	Date	Approved By	Date
JH	24/07/2012	JH	24/07/2012
Project No.	Drawing No.	Revision	
MJH001	004	-	

APPROVAL: ☒ INFORMATION ☐ TENDER ☐ CONTRACT ☐ CONSTRUCTION ☐

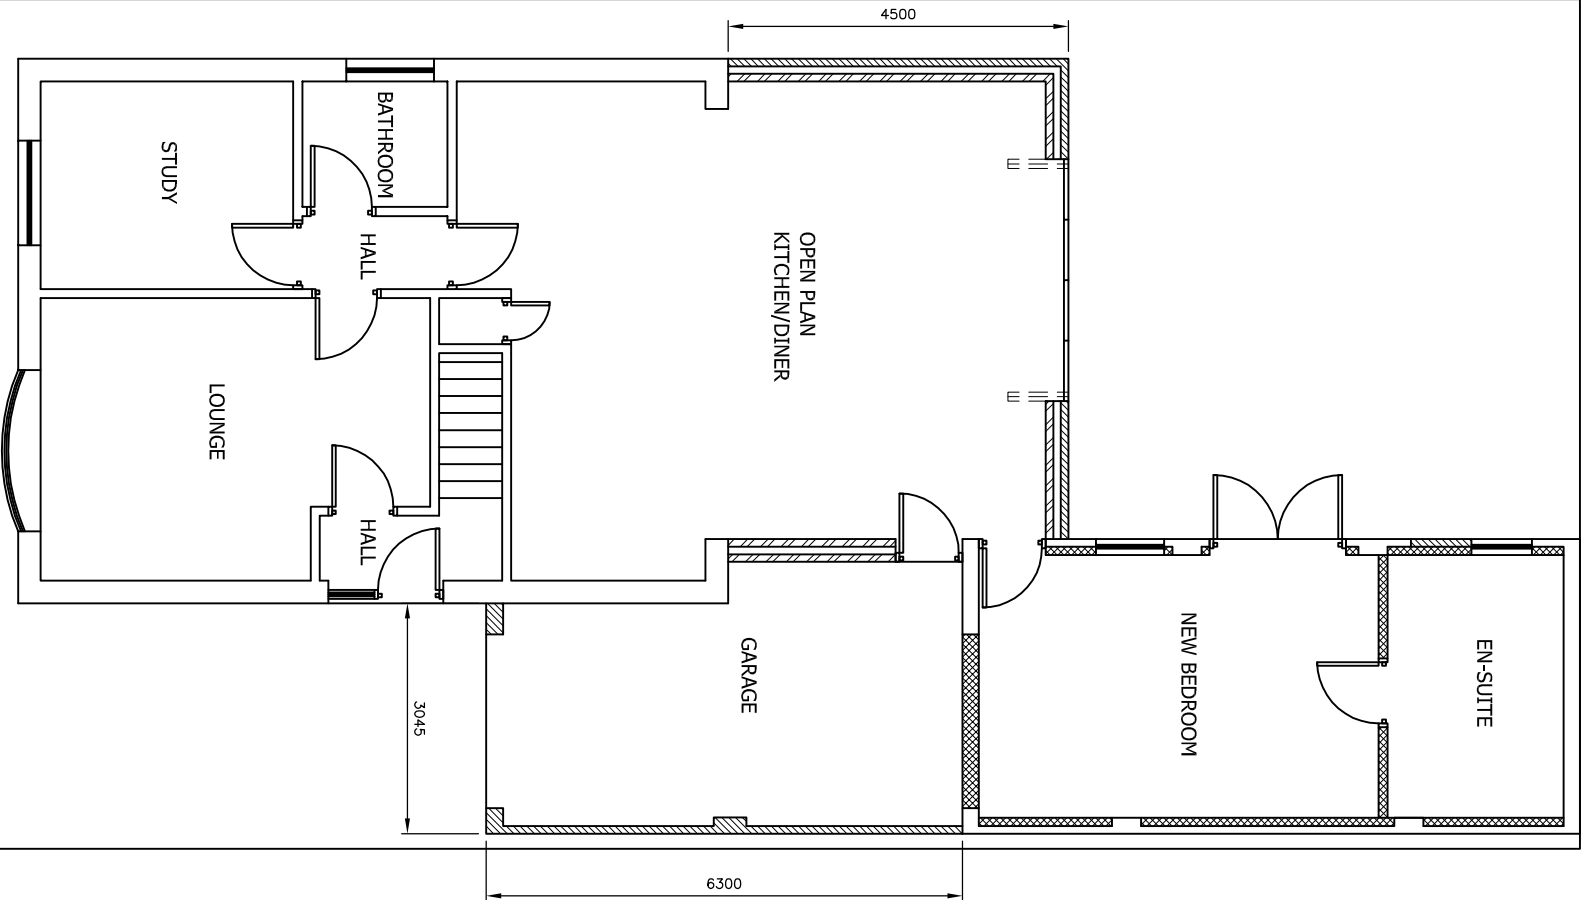

PROPOSED GROUND FLOOR PLAN
SCALE 1:100 AT A3

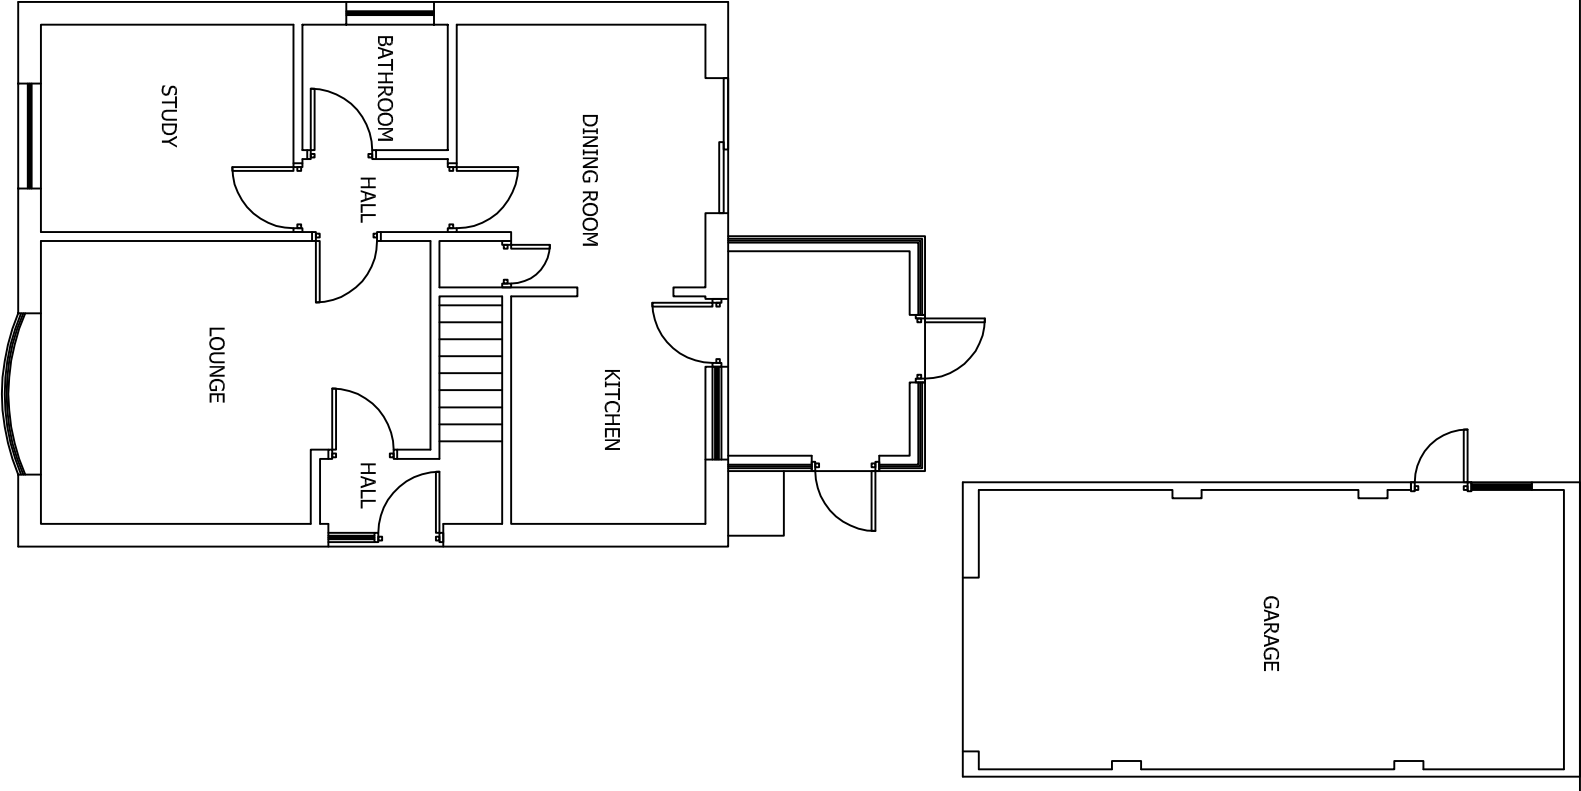

EXISTING GROUND FLOOR PLAN
SCALE 1:100 AT A3