




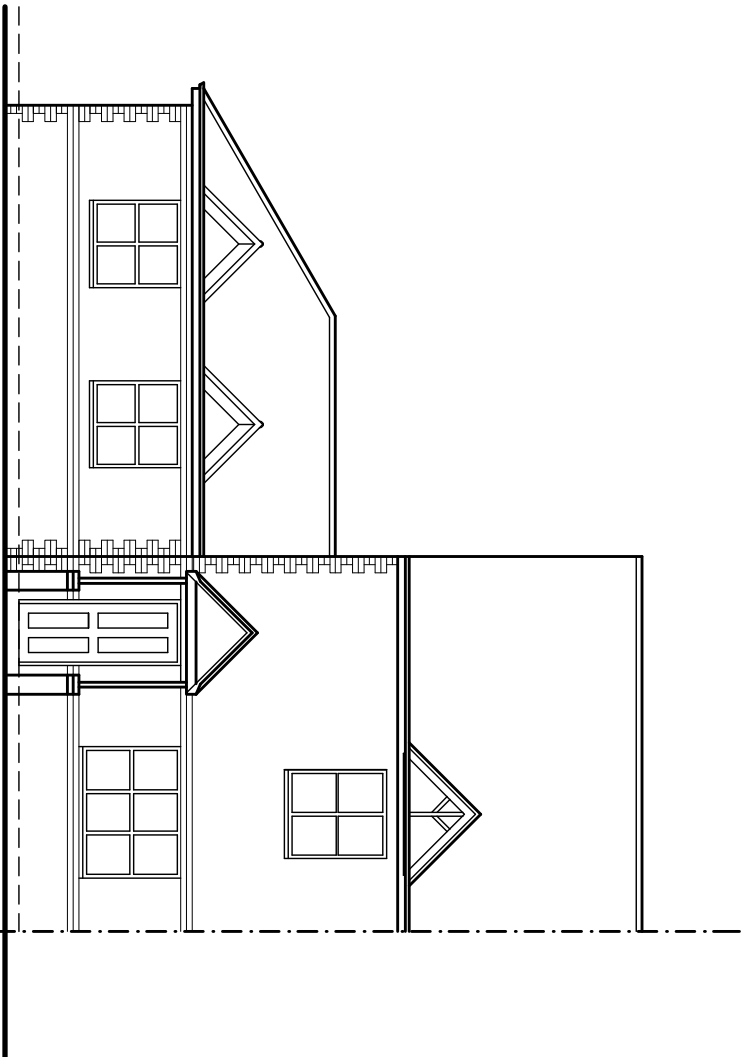


EXISTING FRONT
ELEVATION

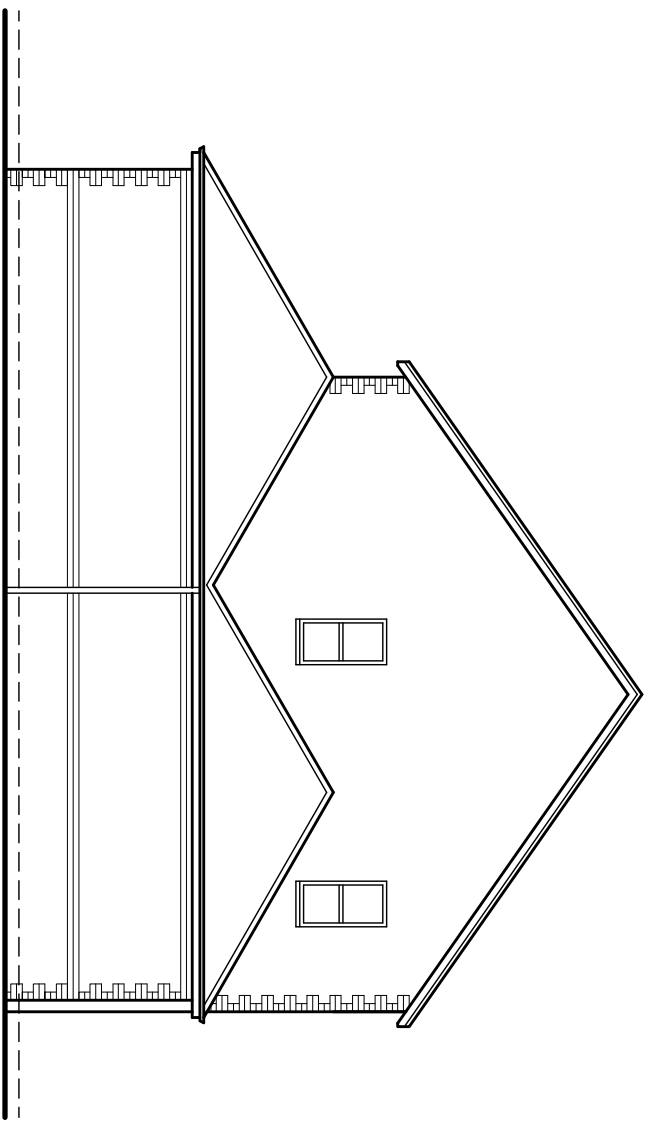


EXISTING SIDE
ELEVATION

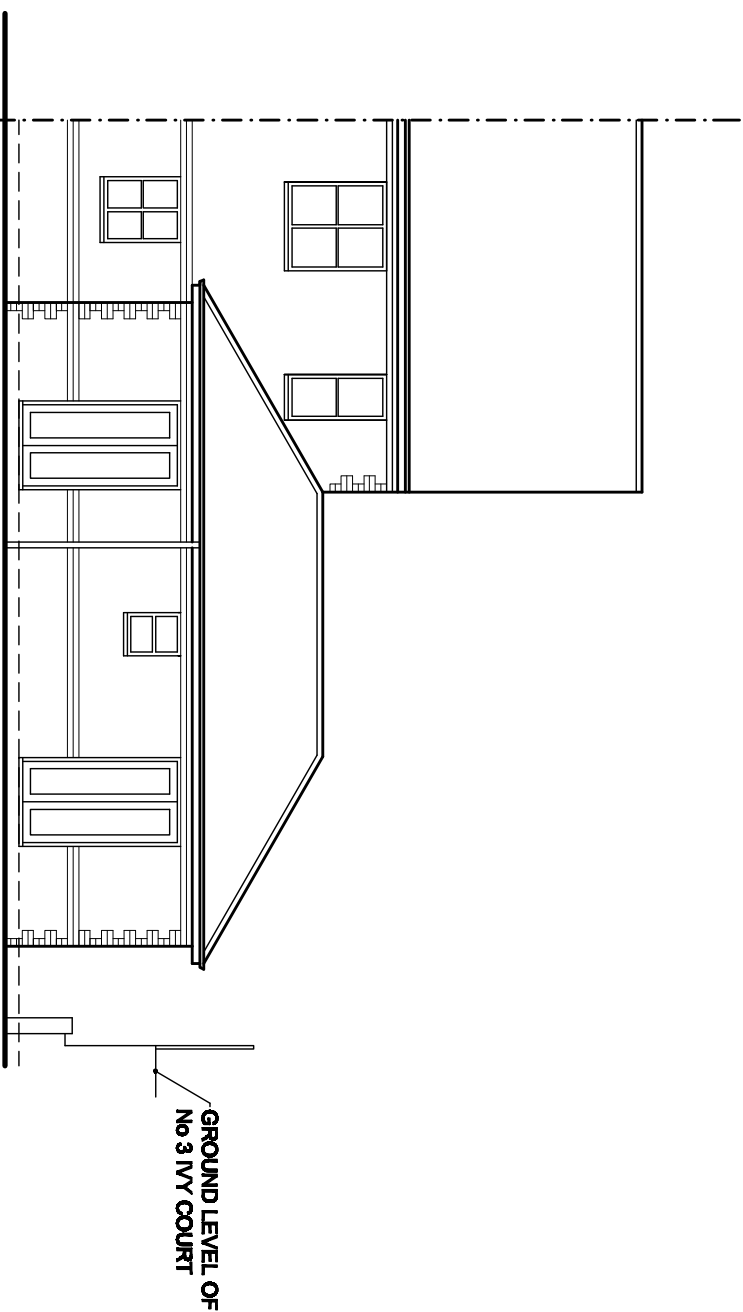


EXISTING REAR
ELEVATION

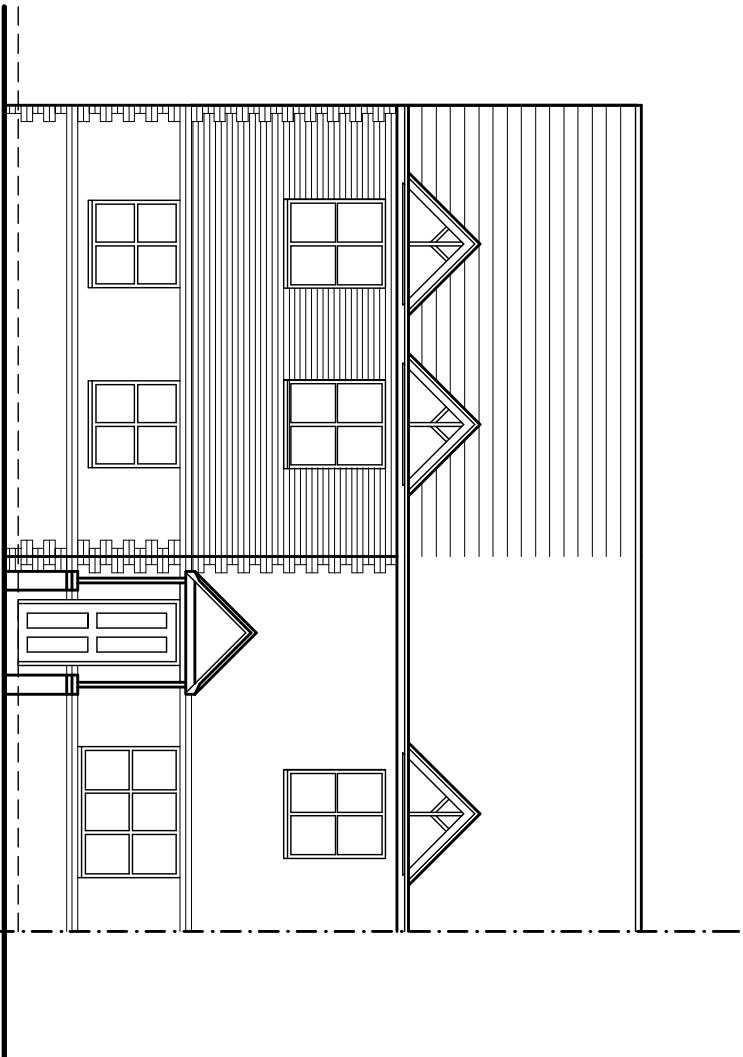


PROPOSED FRONT
ELEVATION

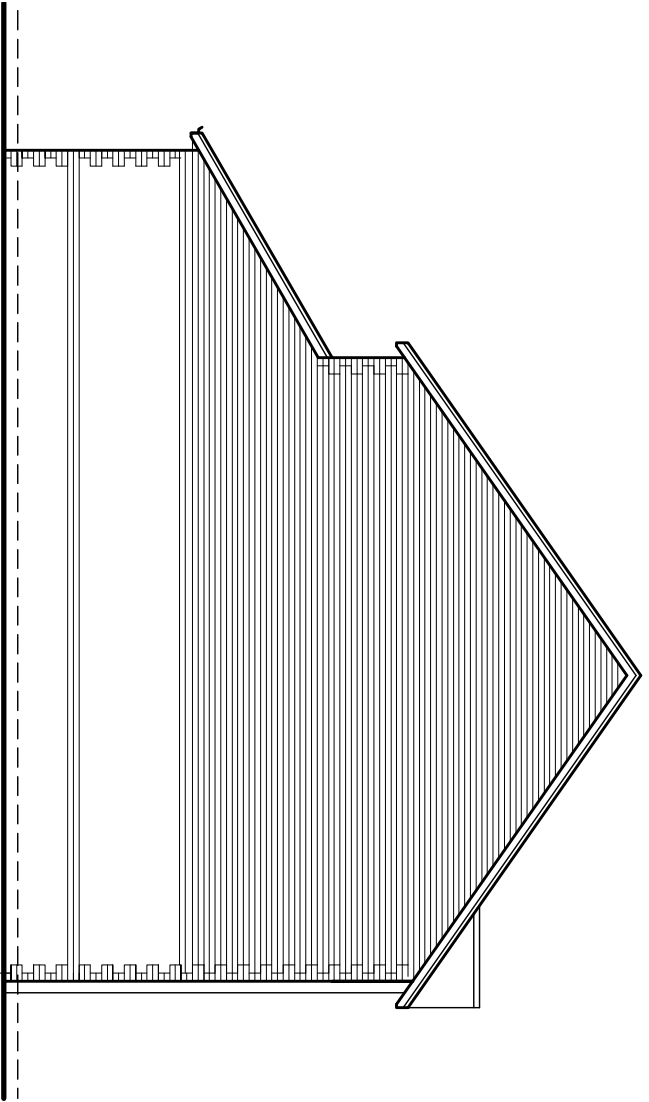


PROPOSED SIDE
ELEVATION

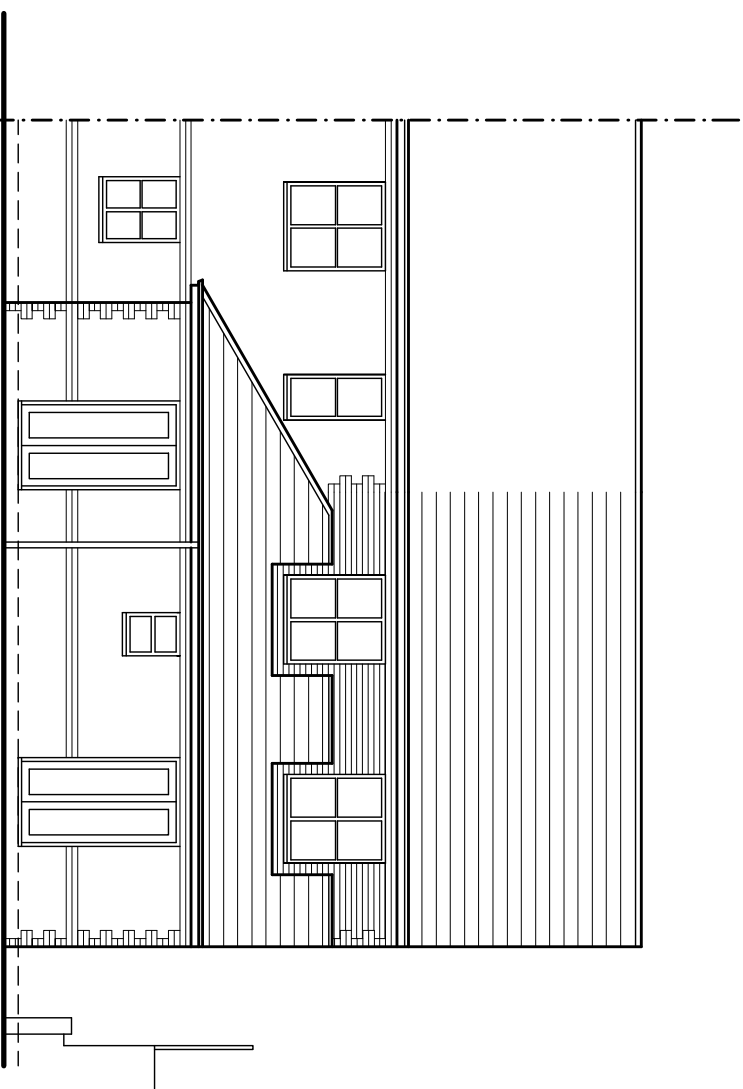


PROPOSED REAR
ELEVATION

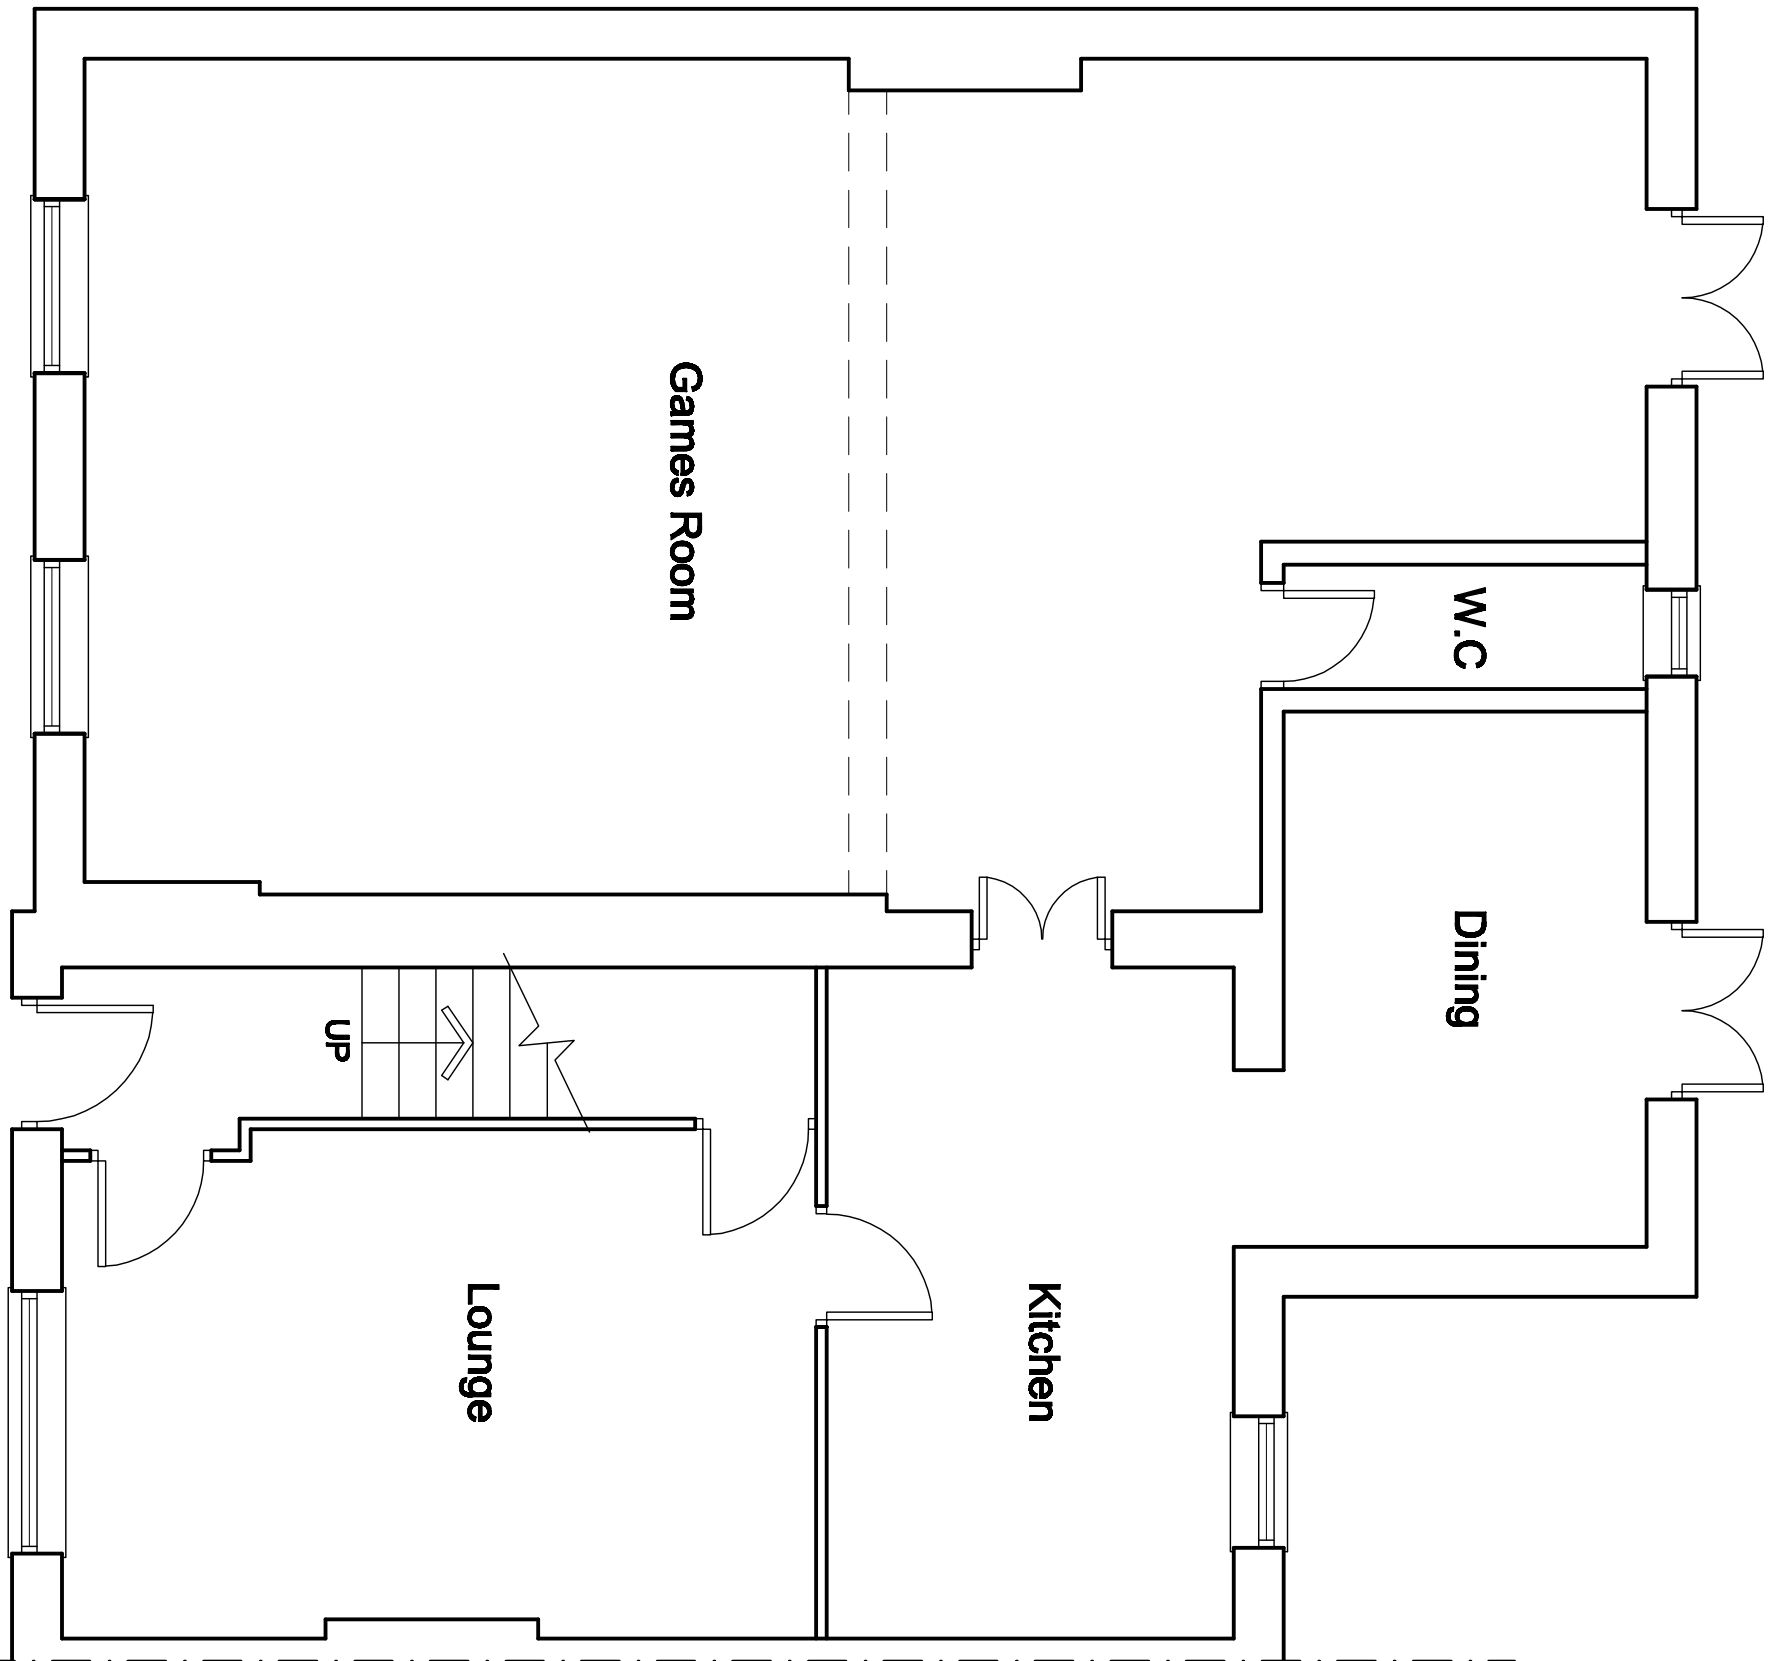

GROUND FLOOR PLAN

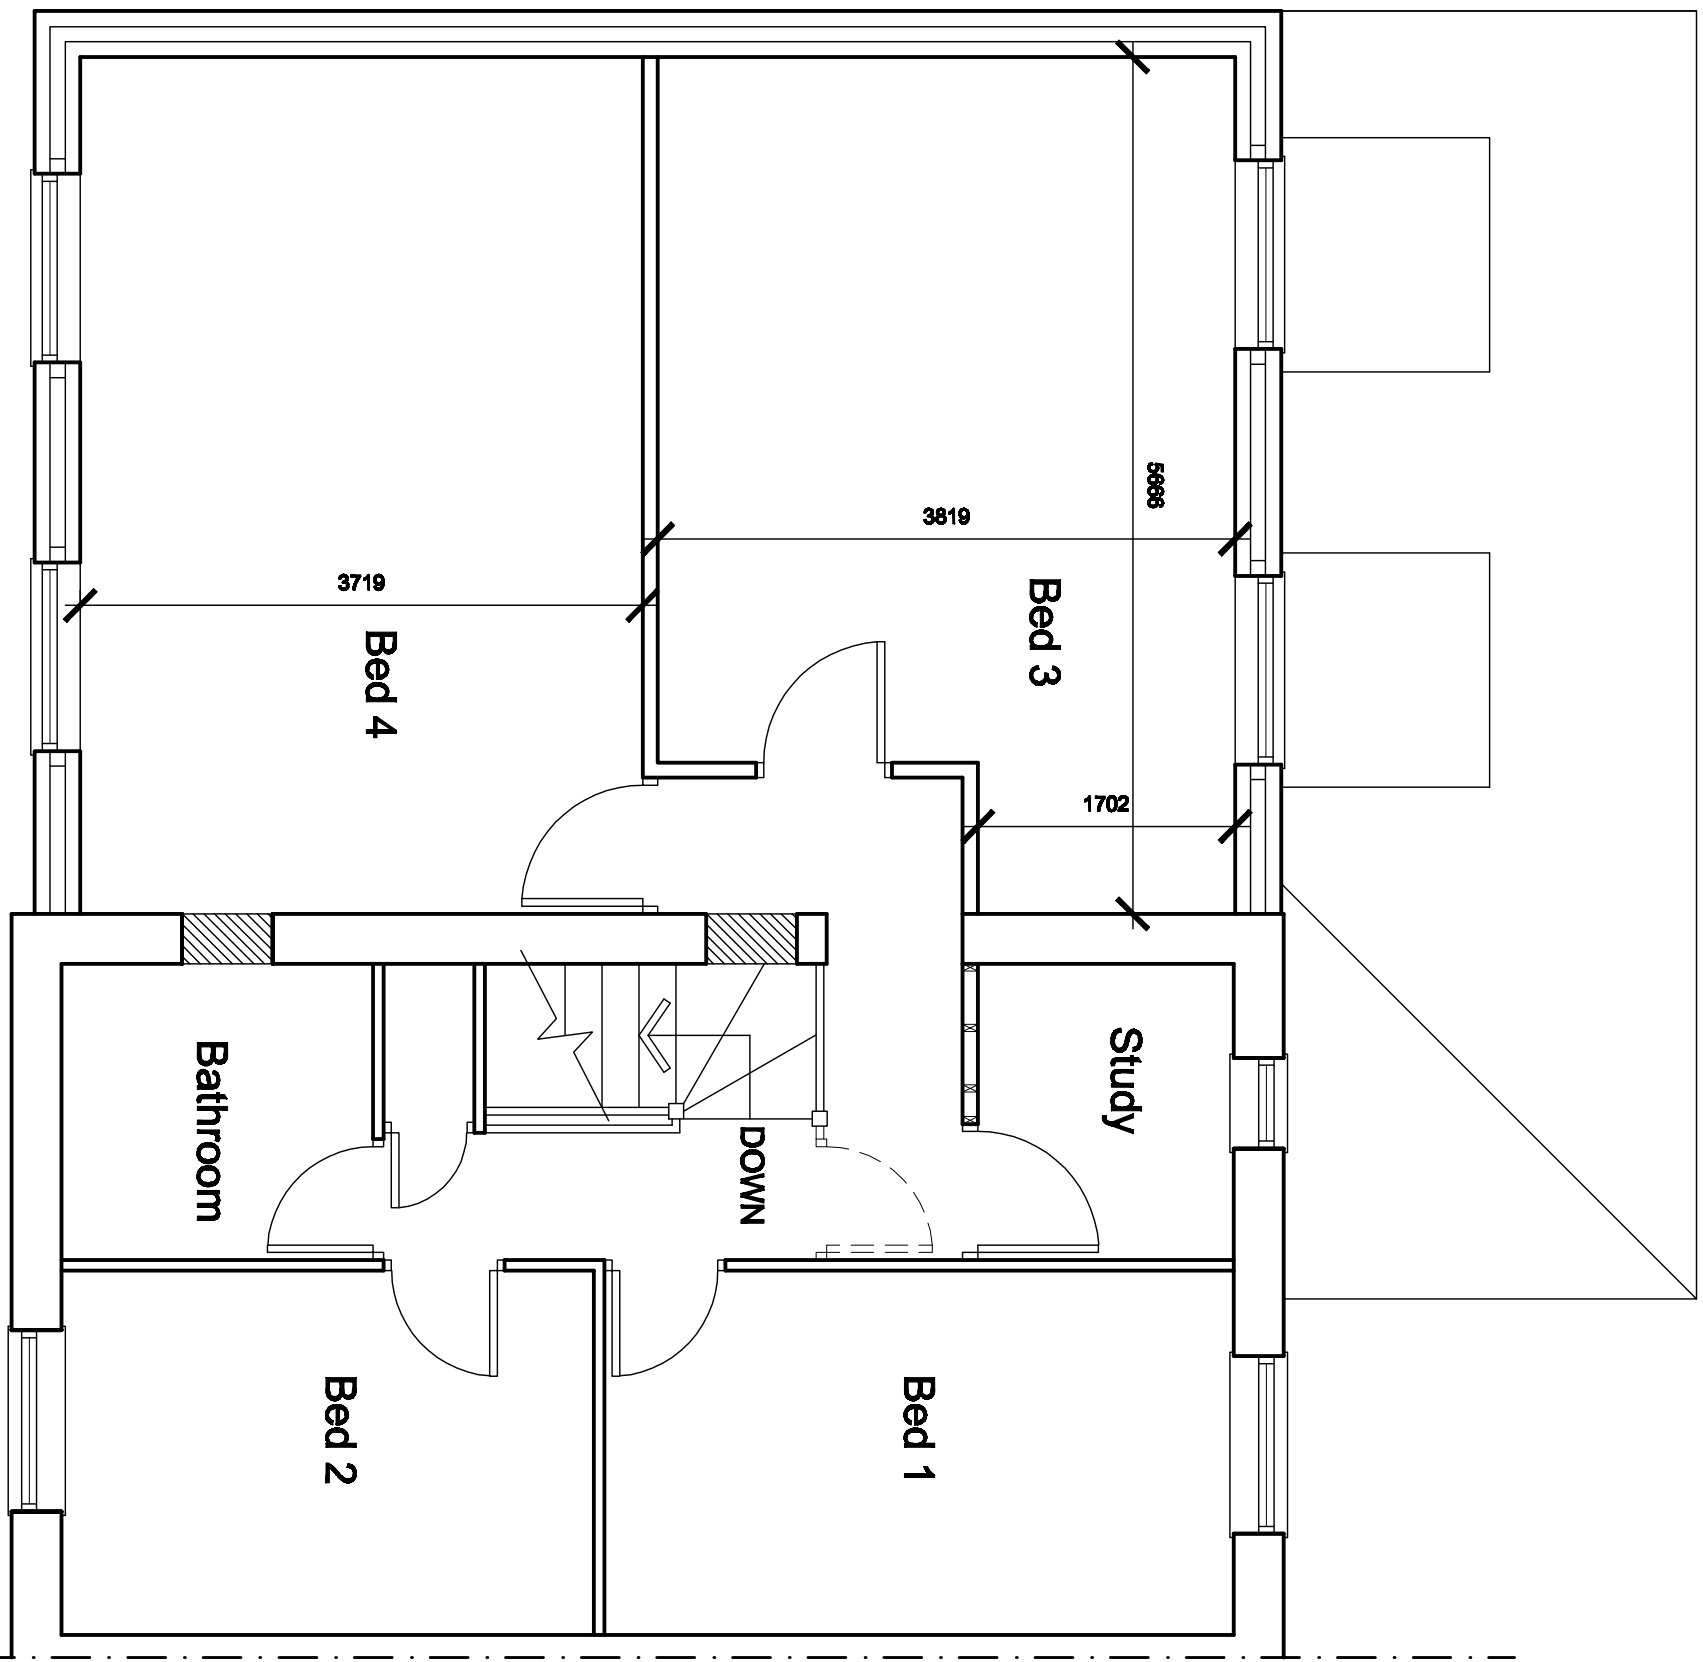

FIRST FLOOR PLAN

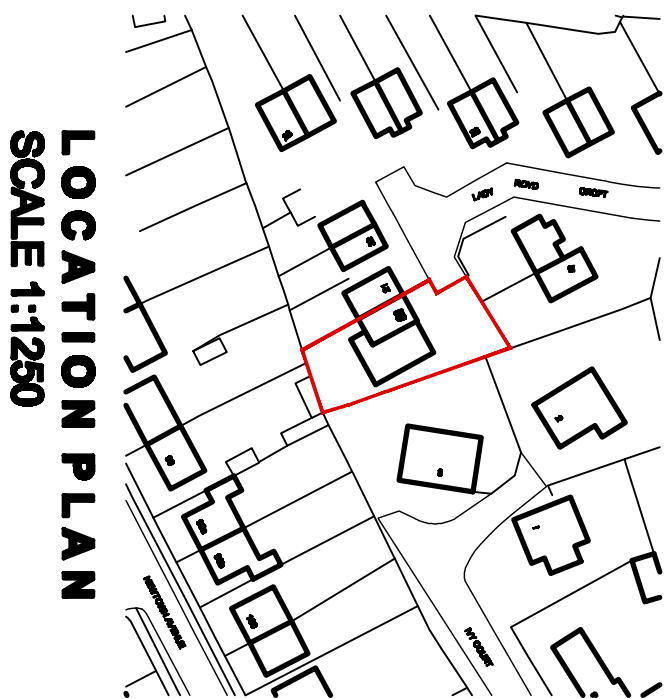

LOCATION PLAN
SCALE 1:1250

White Agus Partnership				Project: PROPOSED EXTENSION 19 LADYROND CROFT, CUDWORTH BARNSELEY, S72 8FB			
Partnership				Client: MR PAUL GOODYEAR			
Project: PROPOSED EXTENSION 19 LADYROND CROFT, CUDWORTH BARNSELEY, S72 8FB				Drawing Title: PLANS & ELEVATIONS			
Partnership				Date: JUNE 2010			
Project: PROPOSED EXTENSION 19 LADYROND CROFT, CUDWORTH BARNSELEY, S72 8FB				Ref: 09-115			
Partnership				Dwg. No: 03			
Project: PROPOSED EXTENSION 19 LADYROND CROFT, CUDWORTH BARNSELEY, S72 8FB				Scale: 1:50 & 1:100			
Partnership				Rev.			
Project: PROPOSED EXTENSION 19 LADYROND CROFT, CUDWORTH BARNSELEY, S72 8FB				Description			
Partnership				Description			