

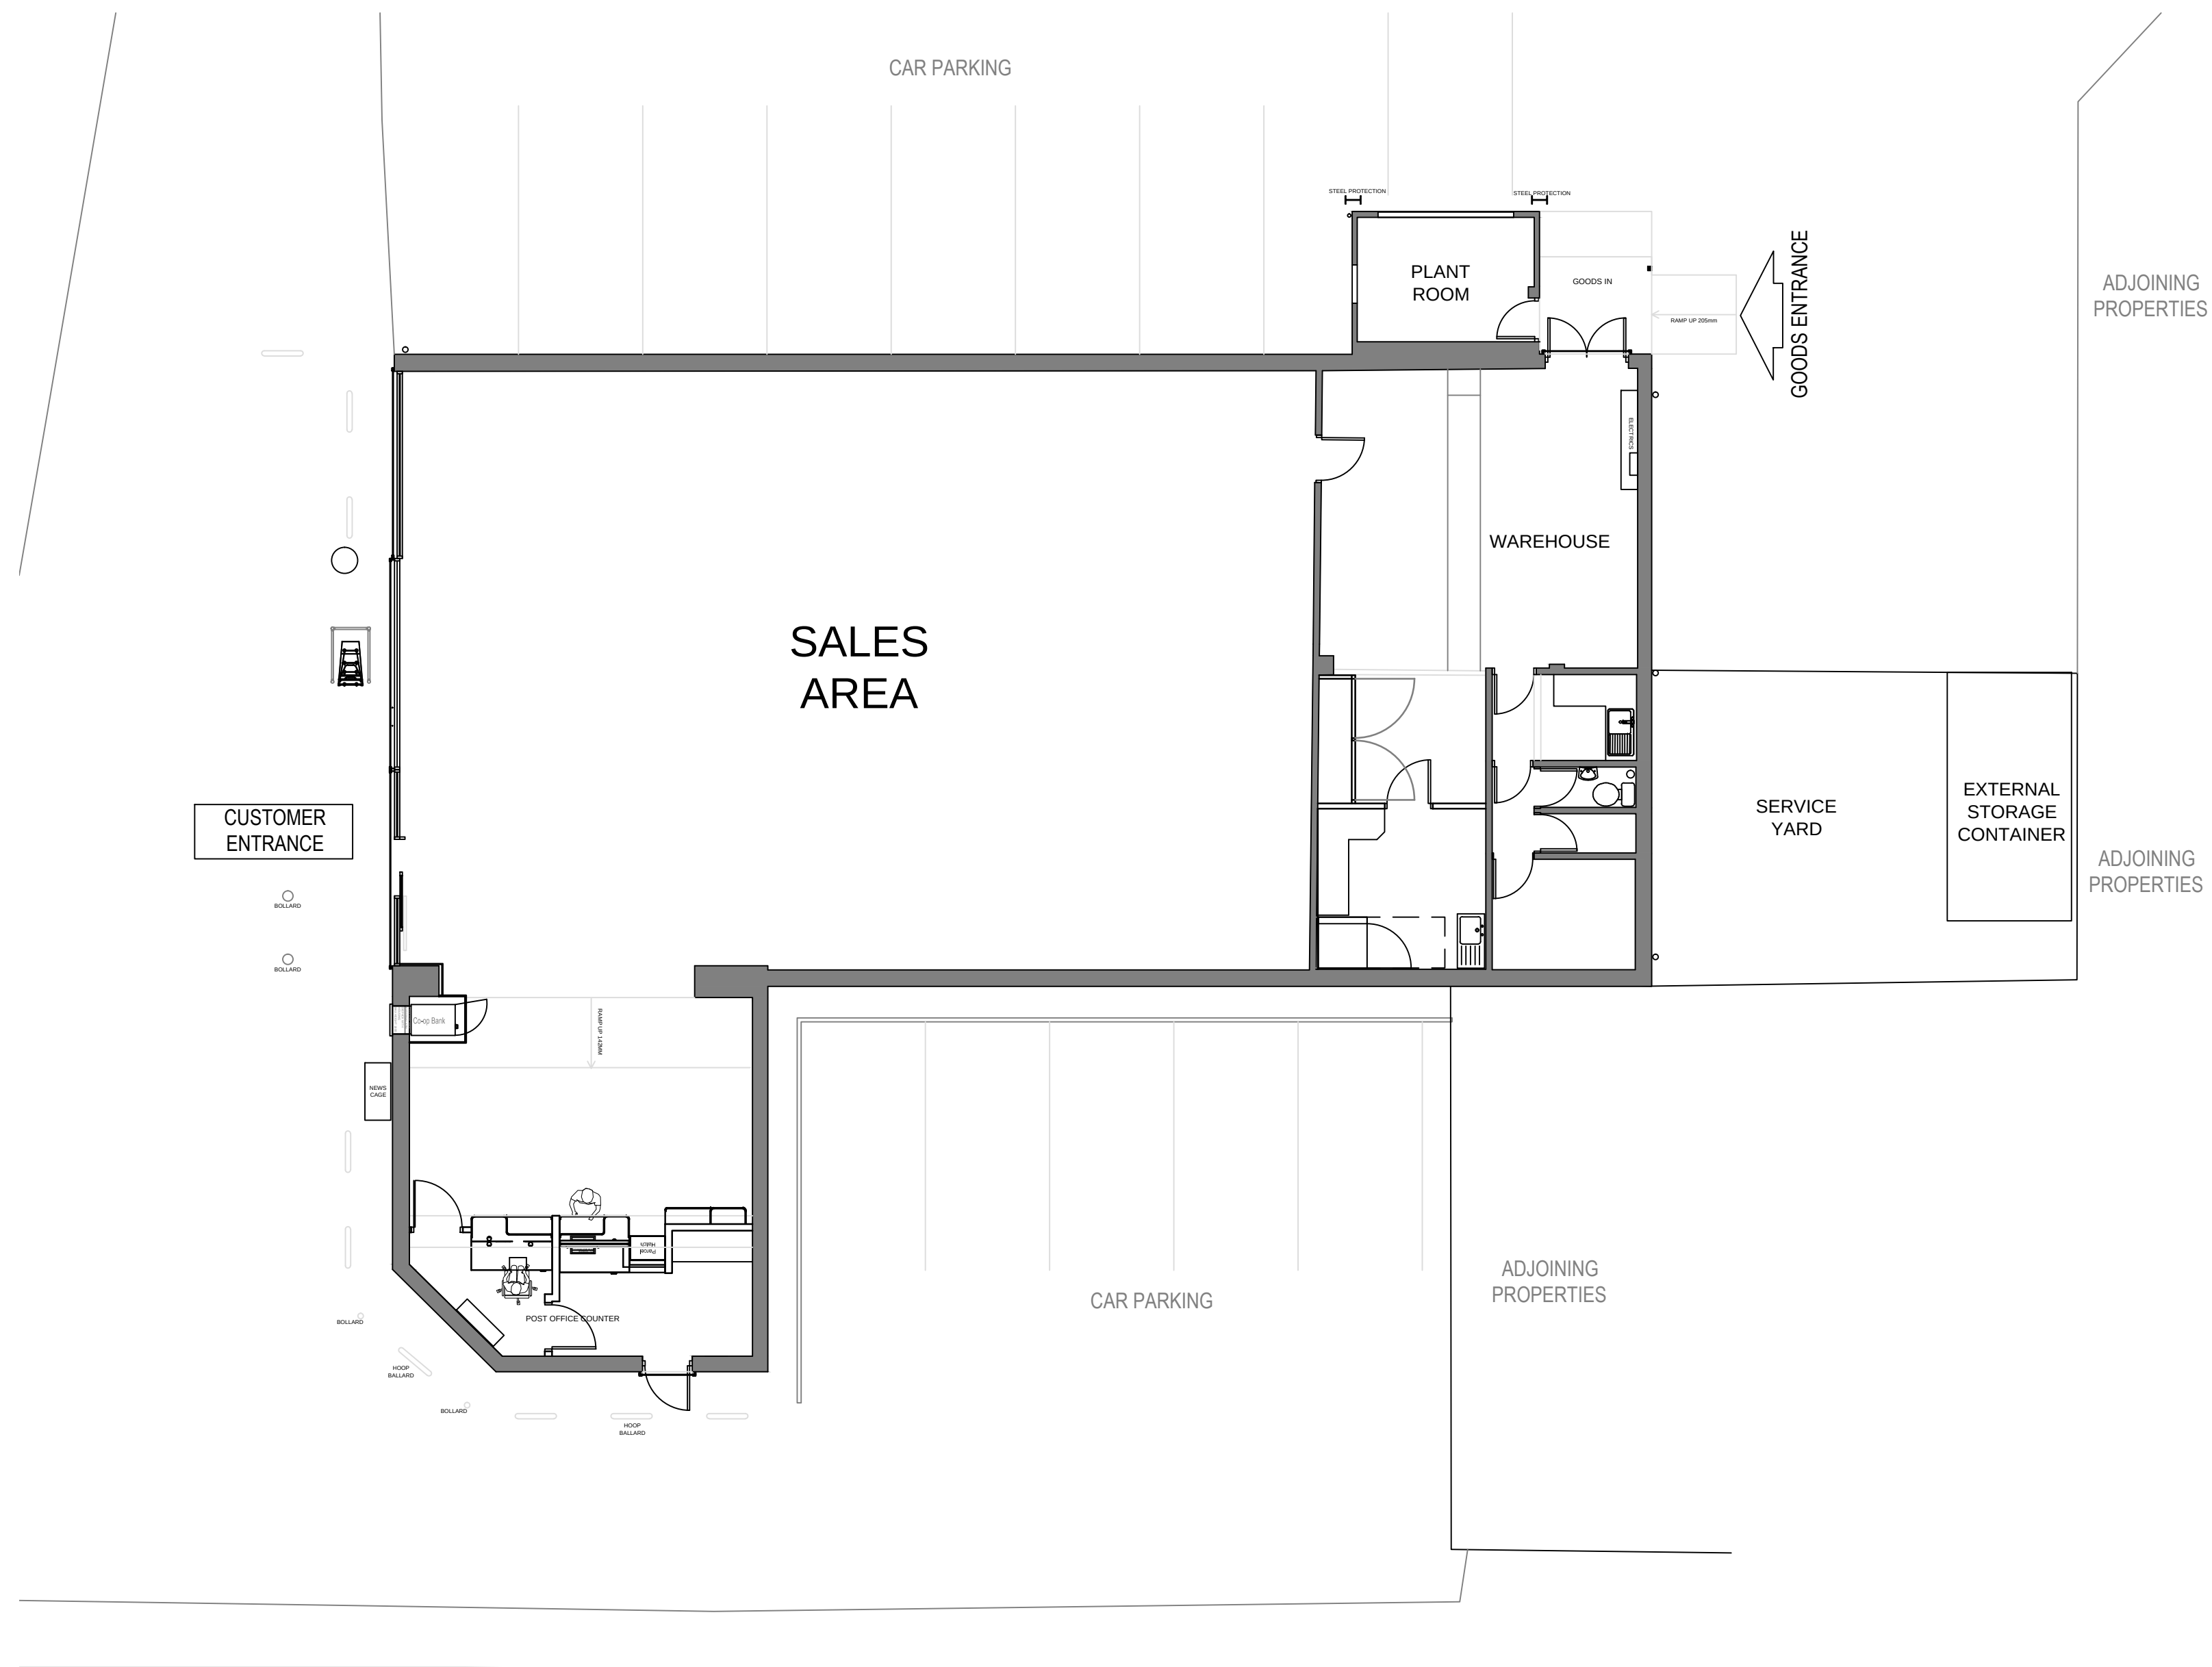


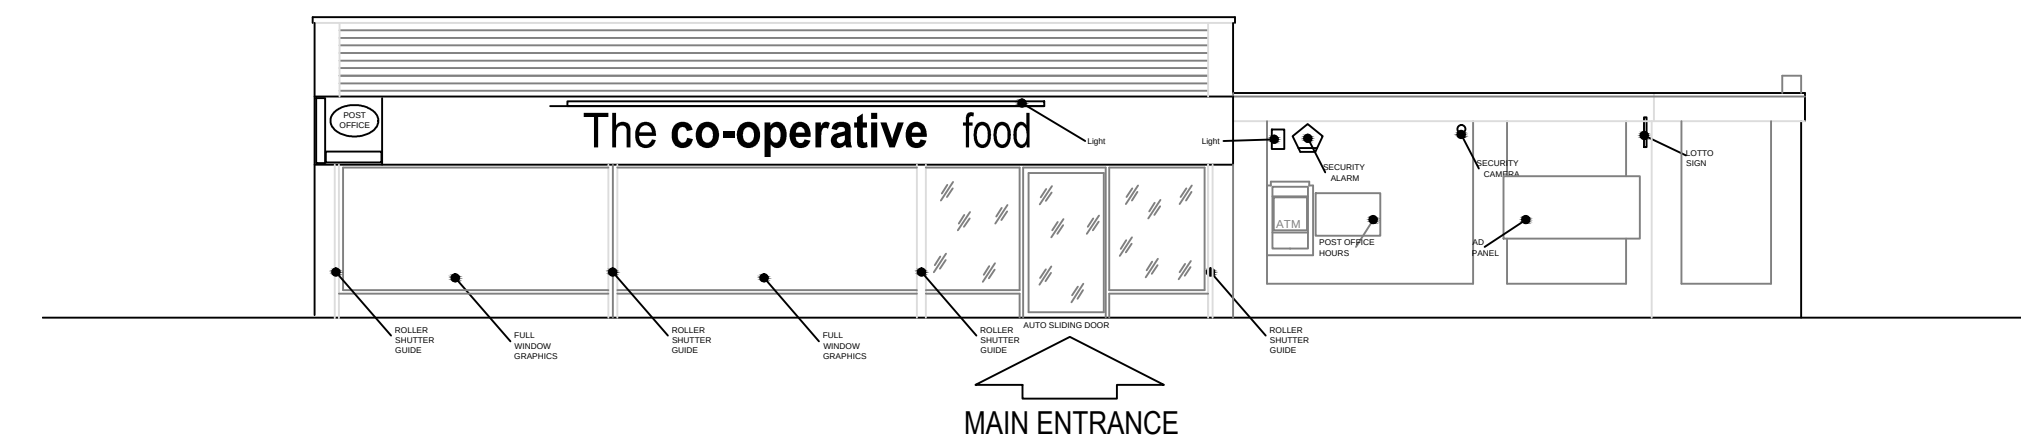



EXISTING GROUND FLOOR PLAN

SCALE 1:100

 



EXISTING ELEVATION A-A

SCALE 1:100

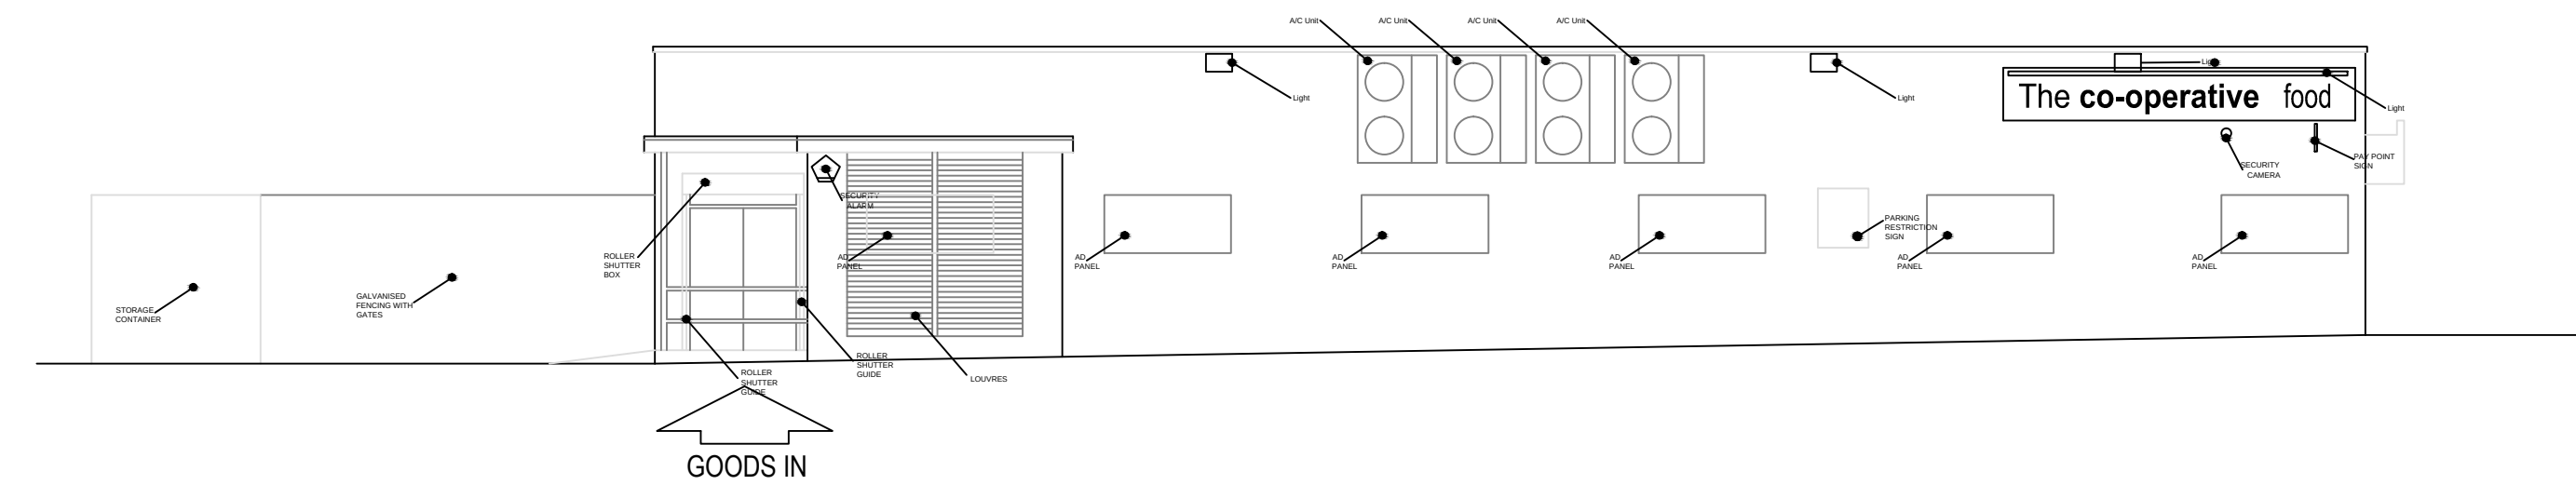 



EXISTING ELEVATION B-B

SCALE 1:100

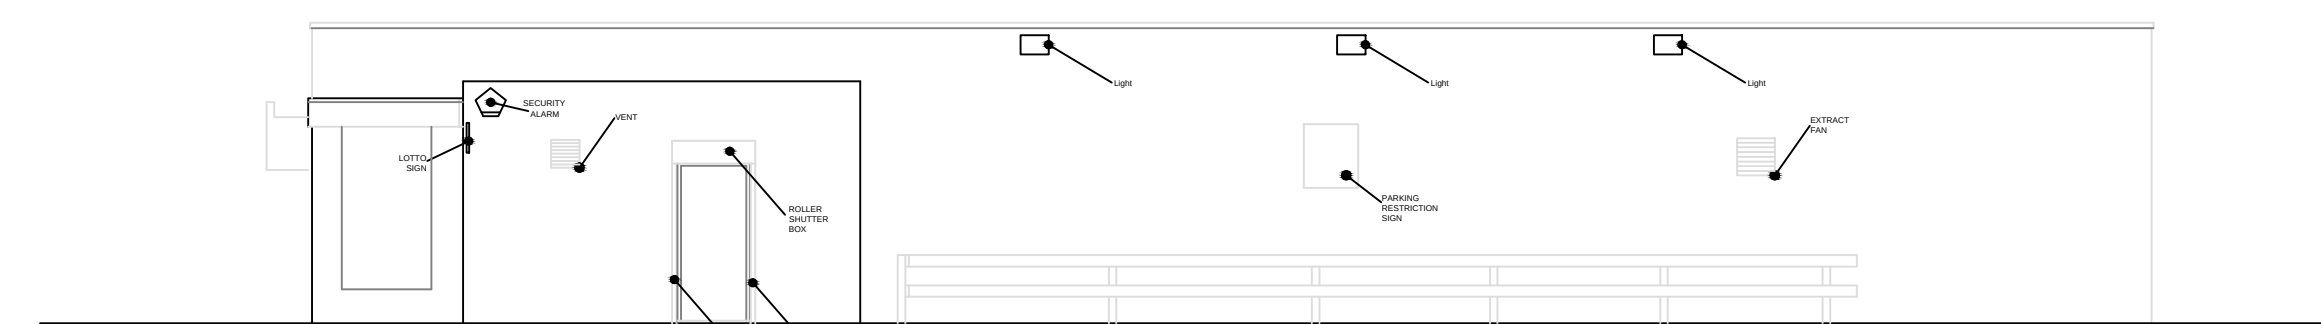 


EXISTING ELEVATION C-C

SCALE 1:100

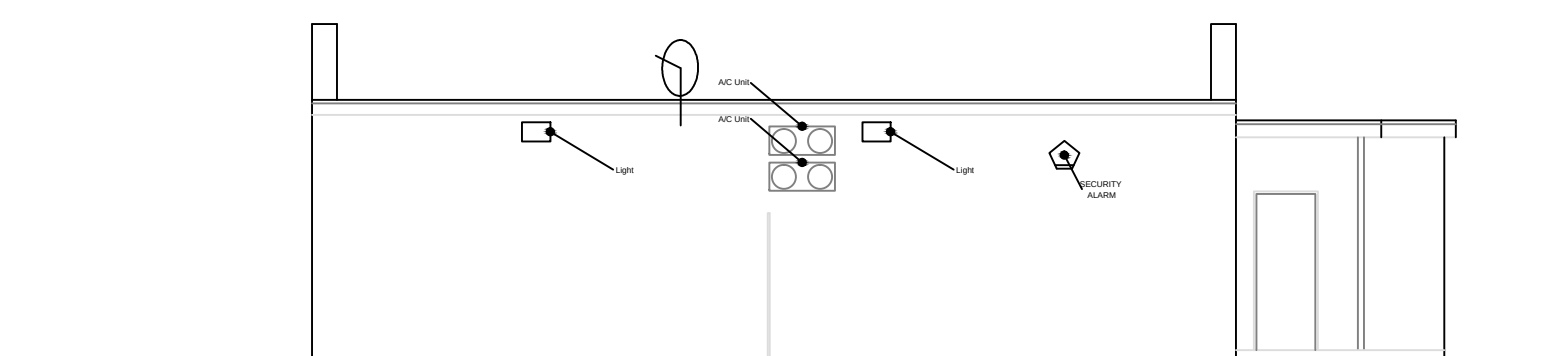 

EXISTING ELEVATION D-D

SCALE 1:100

 

© THE CONTENTS OF THIS DRAWING REMAIN THE SOLE PROPERTY OF
WELLSFIELD ASSOCIATES AND MUST NOT BE COPIED OR REPRODUCED
WITHOUT PRIOR PERMISSION.

FULL SURVEY NOT CARRIED OUT, DRAWING PRODUCED USING
INFORMATION SUPPLIED BY THE CLIENT

Wellsfield
Associates

project

CO-OP SUPERMARKET
Hoyland Road,
Barnsley,
S74 0NE

EXISTING PLANS

date

JULY 16

drawn

WJ

scale

e
1:100

drg no. 31

3170 - 02