


Flat 1 - 2-bed @ 72.1sqm
Flat 2 - 1-bed @ 57.2sqm

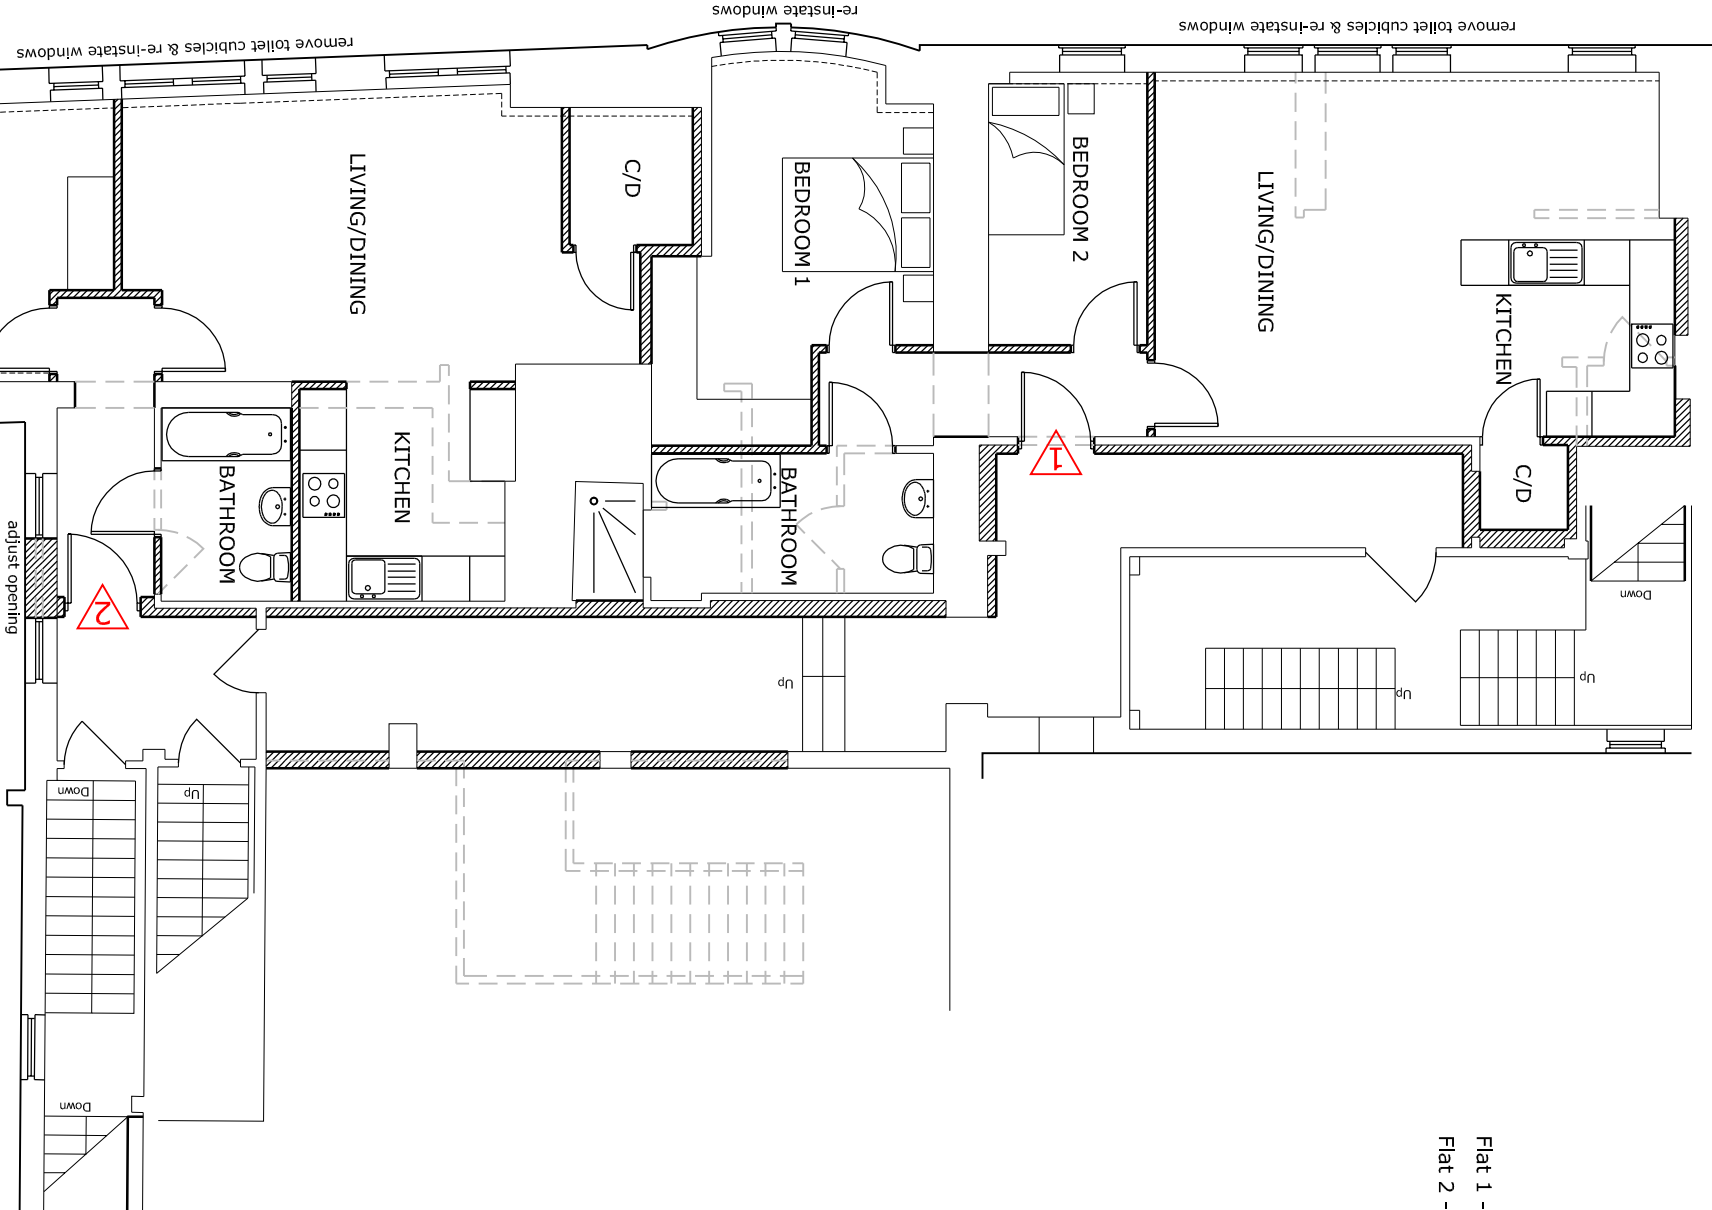

issued for:

PLANNING

project: **Walkabout Barnsley**

project number: **6497**

north:

drawing: **PH Conversion Proposed First Floor Plan**

drawing number: **06**

revision:

scale: **1:100**

paper size: **A3**

drawn by: **SA**

date: **18/05/15**

checked: **XX/XX/XX**

date: **XX/XX/XX**

on behalf of:



architectural services & project management

cottage farm ■ sywell ■ northampton ■ NN6 0BJ
t: 01604 64 65 66 ■ f: 01604 64 63 62 ■ e: info@surshamtompkins.co.uk
w: www.surshamtompkins.co.uk

First Floor