

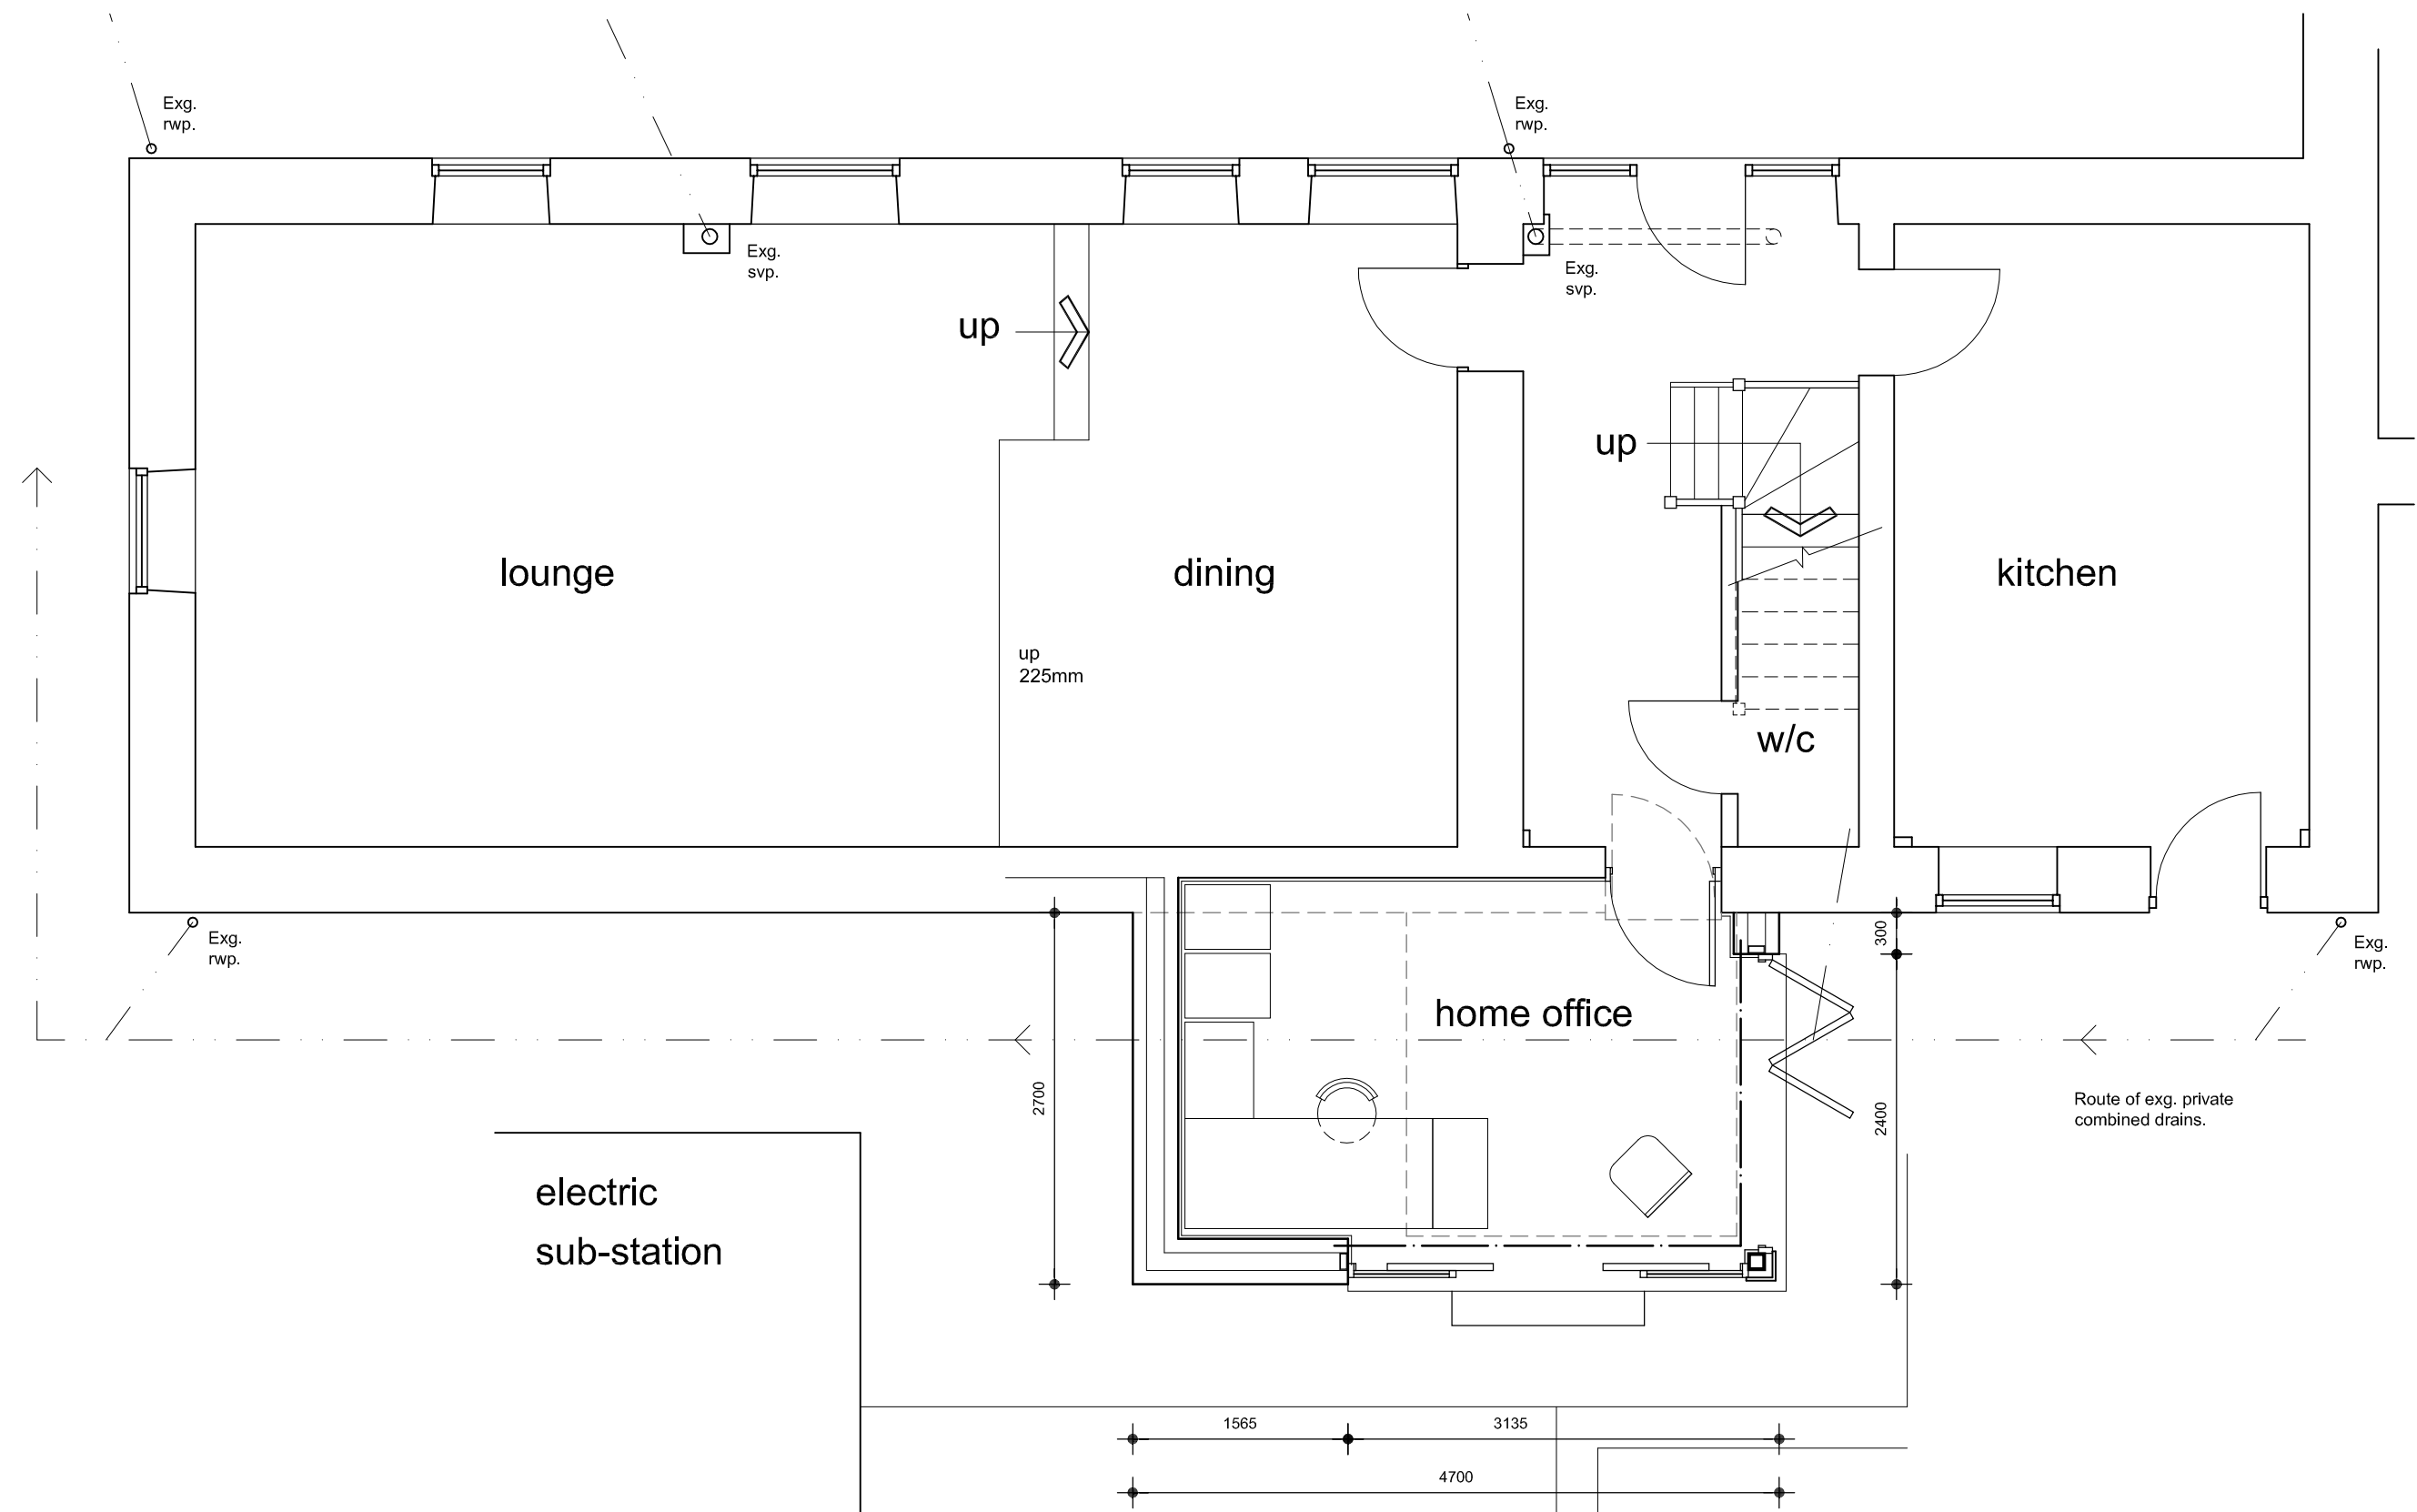


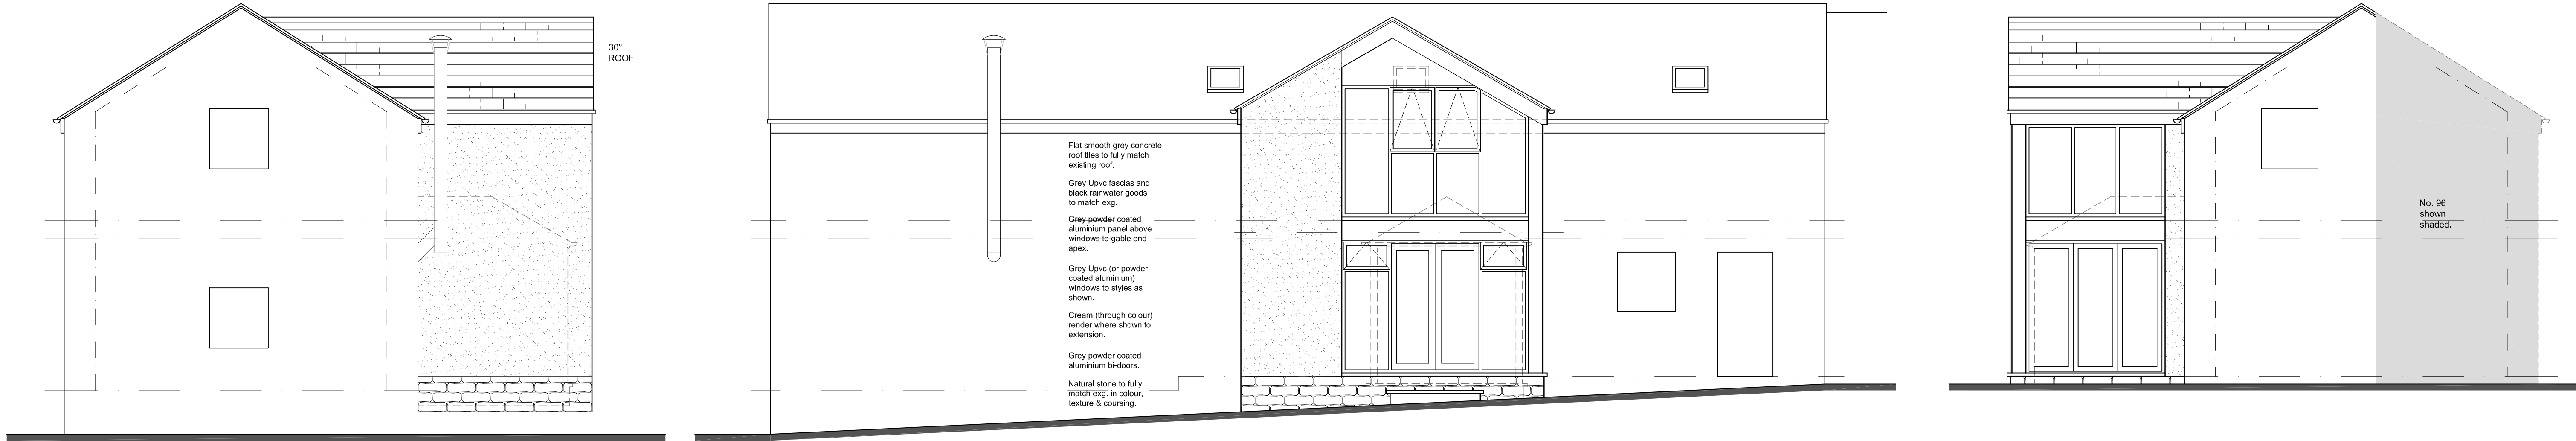

ground floor plan Scale: 1/50

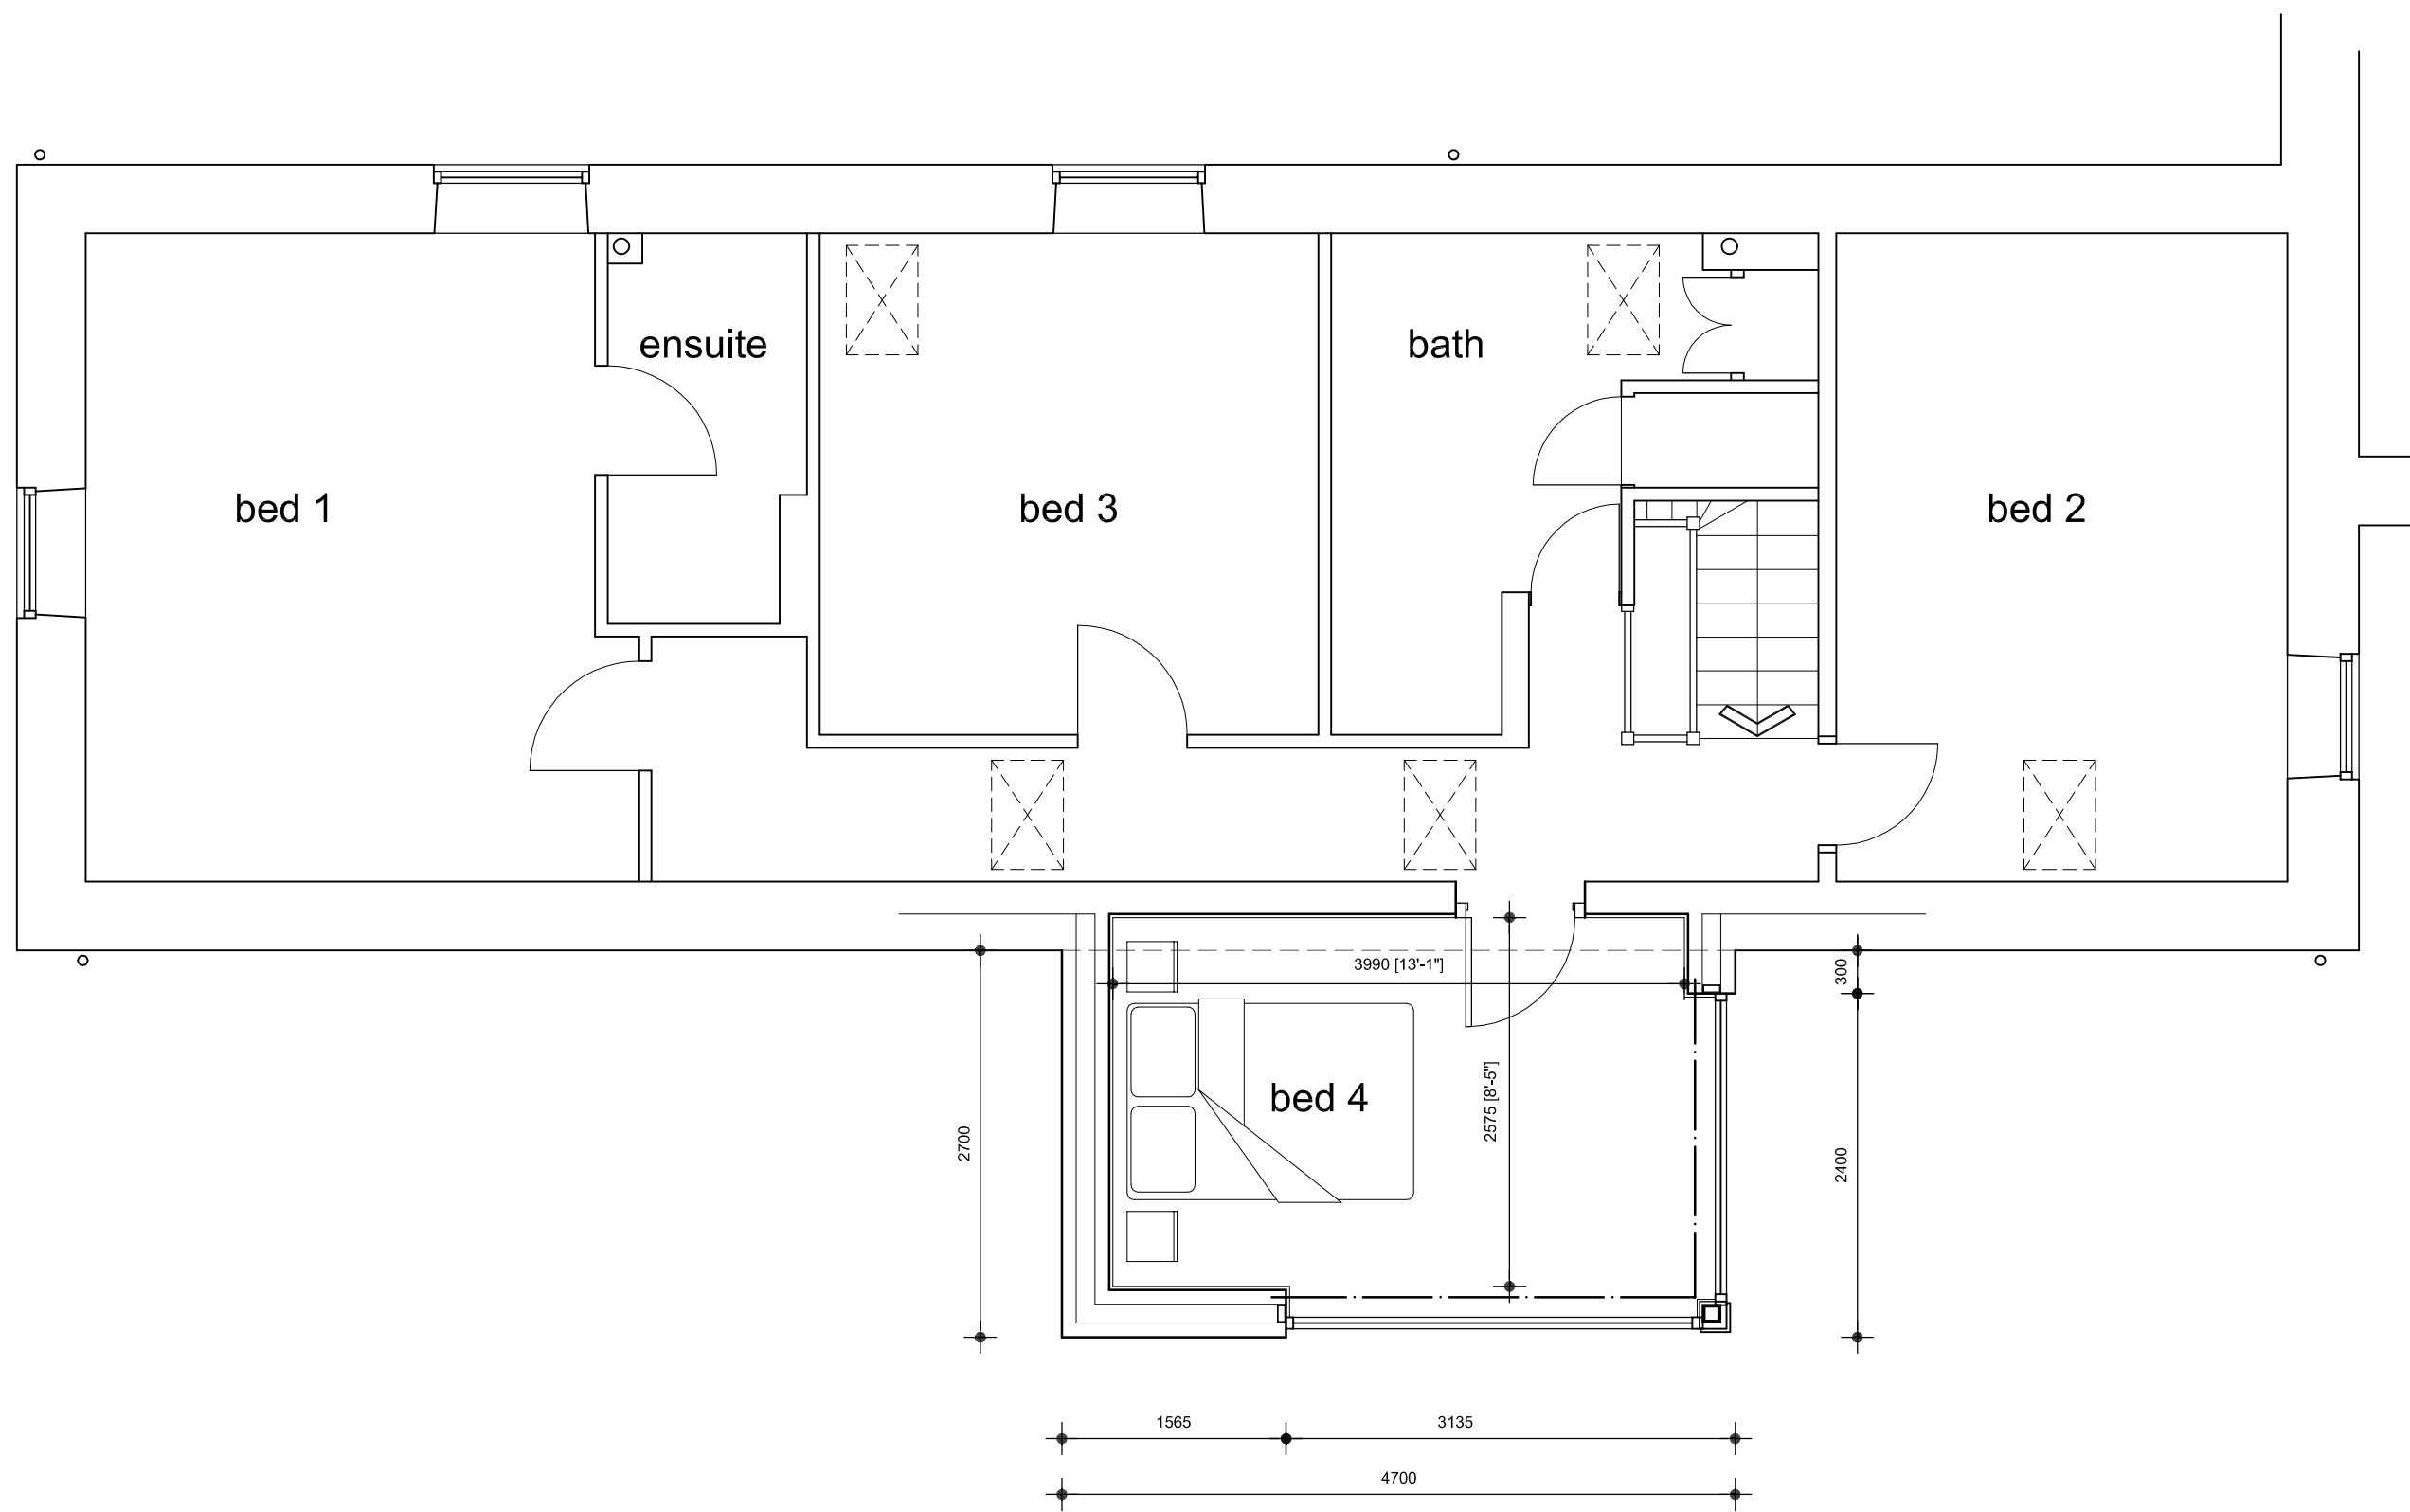

side elevation Scale: 1/50

REVISION:

TITLE
PLANS AS PROPOSED

PROJECT
PROPOSED EXTENSION
AT
98 UPPER HOYLAND ROAD
HOYLAND
BARNLEY
S74 9NL
FOR
MR D PERRY & MS H WINGFIELD

SCALE (A1)
1/50

DATE
JUN 2023

DRAWN
TTB

PROJECT NO
492

DRAWING NO
02

REVISION
-

Barber Design Limited
21 Mountbatten Drive
Burncross
Sheffield
S35 1WF
Tel: (0114) 2460608
Mob: 0776 7072109
Email: todd@barberdesignltd.co.uk