




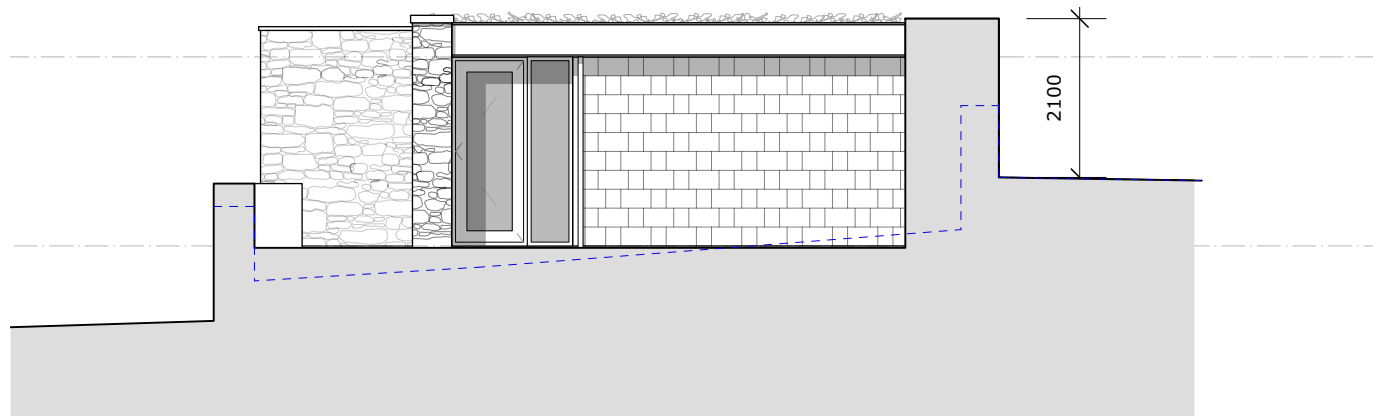

Side Elevation [Entrance]

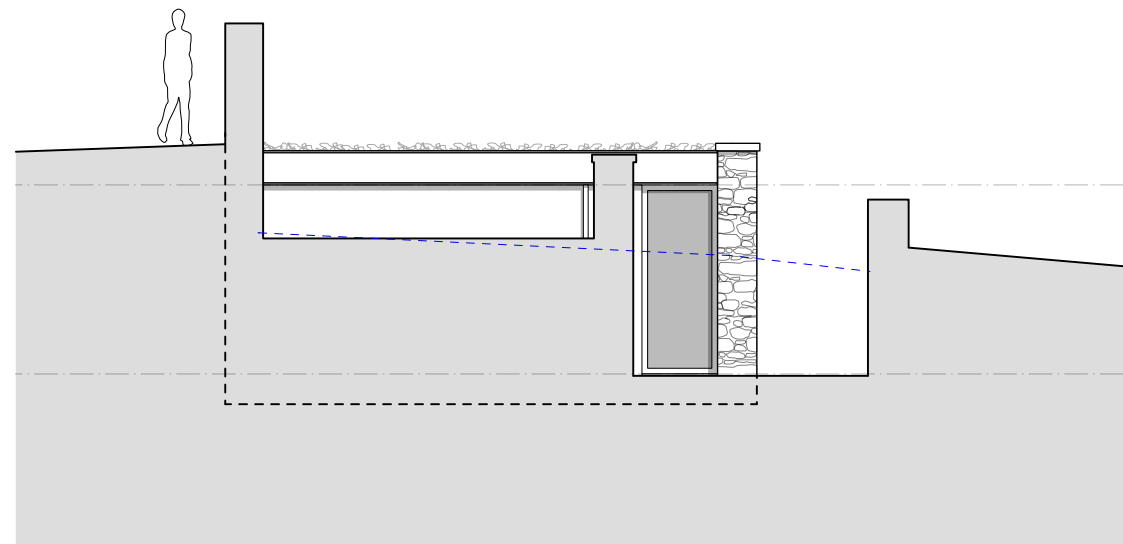

Side Elevation [Top of Site]

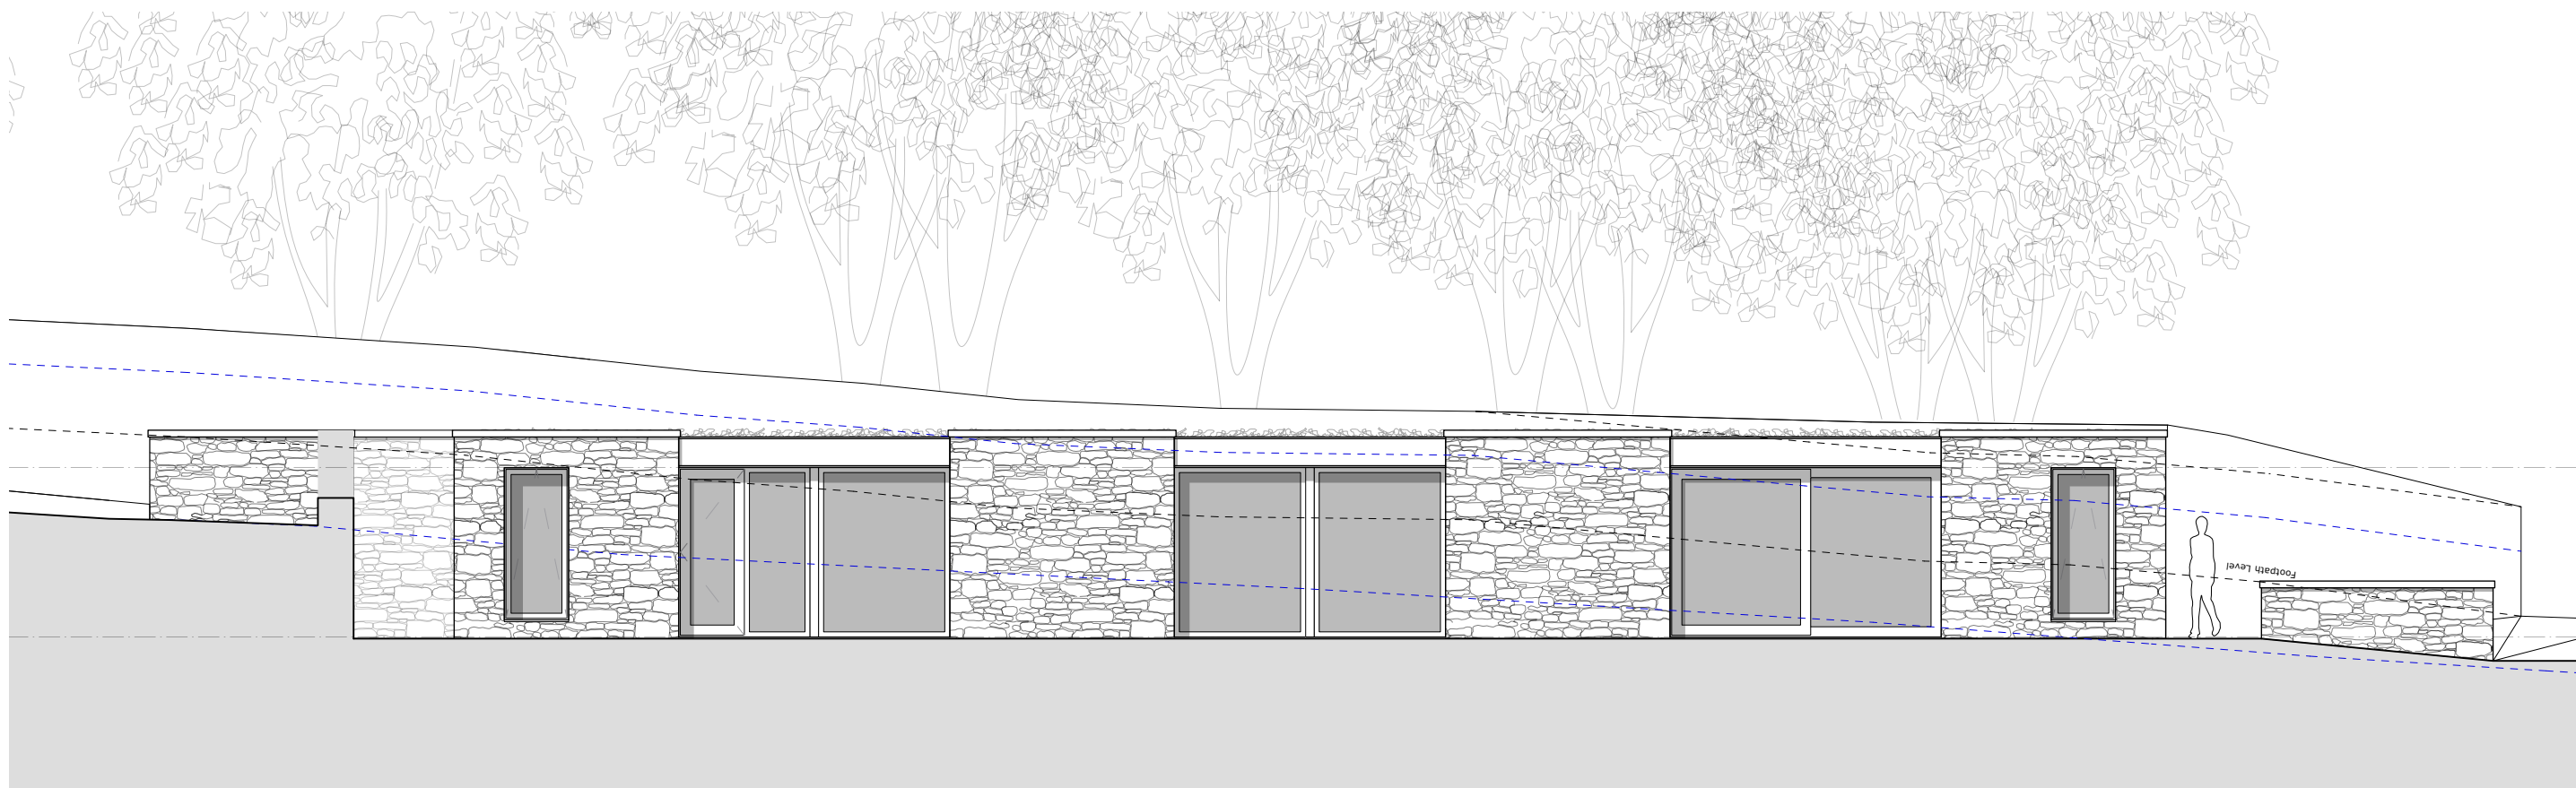

Front Elevation

HEM
ARCHITECTS

📍 Parkhead House, Carver Street,
Sheffield, S1 4FS
☎ 0114 442 0123
💻 hemarchitects.co.uk
✉ hello@hemarchitects.co.uk

Scale @ A3: 1:100

Purpose: For Information

Status: S2 Revision: P3

Drawn: LDS Checked: CT

P3 29/06/22 CT
P2 09/06/22 LDS

client comments
following client comment

Green Moor

Proposed Elevations 2

Client: Alex Barrett

Drawing No: PT401-PTA-00-ZZ-DR-A-00121

This drawing is the copyright of HEM Architects & should not be reproduced in whole or in part without their written permission.

PT401-PTA-00-ZZ-M3-A-00101.vwx