




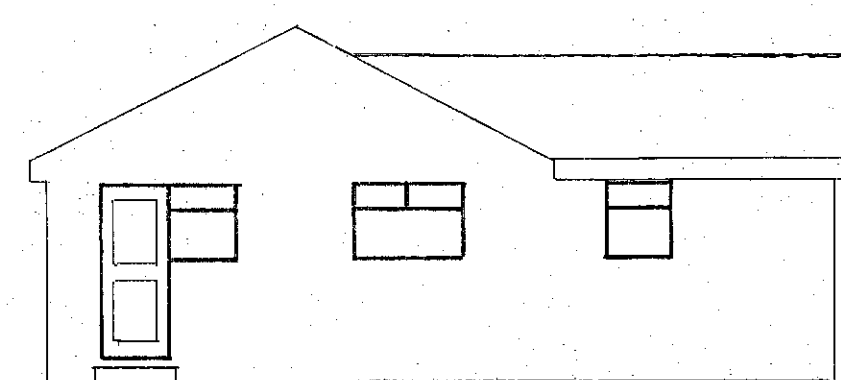


PROPOSED FRONT ELEVATION

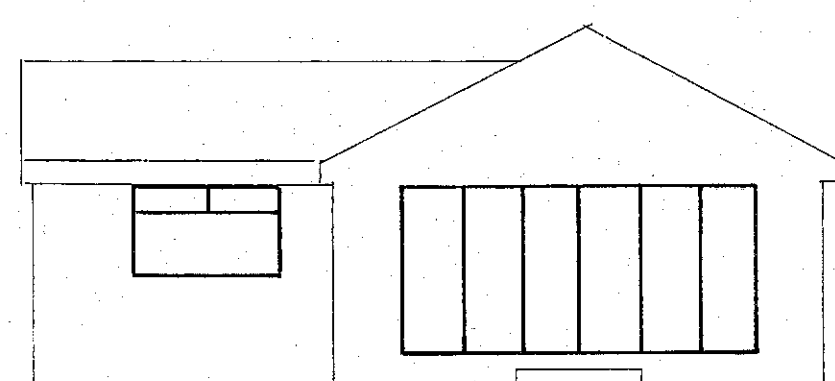

PROPOSED REAR ELEVATION

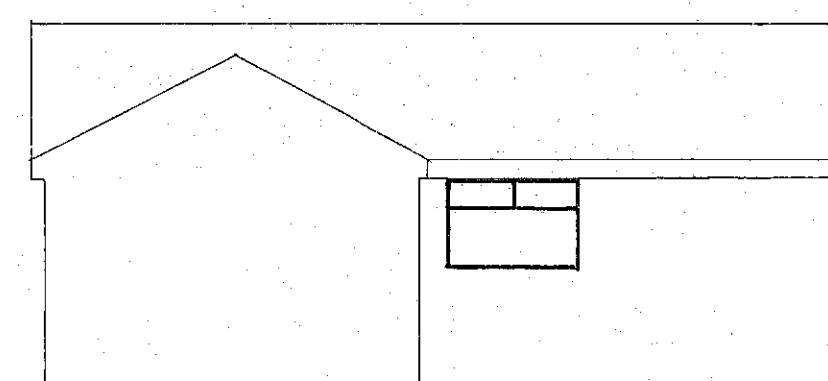


PROPOSED SIDE ELEVATION

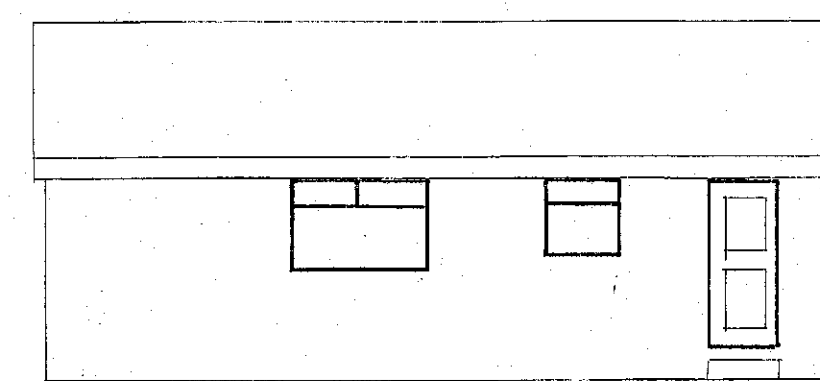


PROPOSED SIDE ELEVATION

ELEVATIONS SCALE 1:100


GARAGE ELEVATIONS

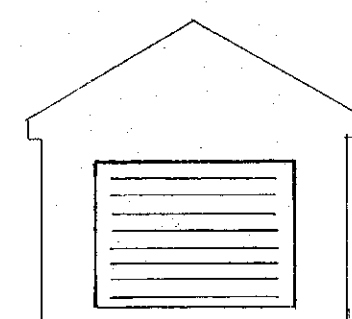


PROPOSED FRONT ELEVATION

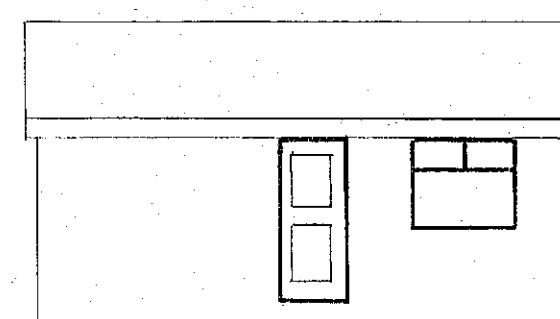


PROPOSED SIDE ELEVATION

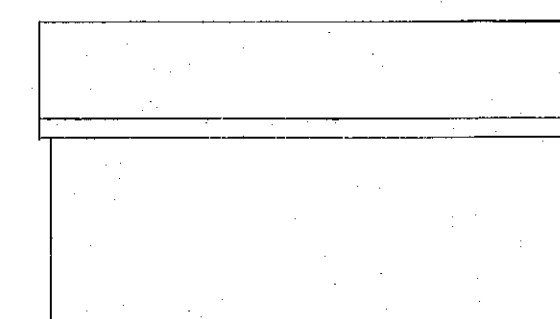


PROPOSED SIDE ELEVATION

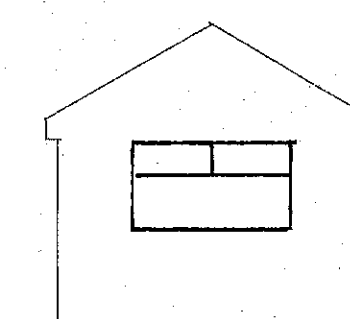


PROPOSED REAR ELEVATION

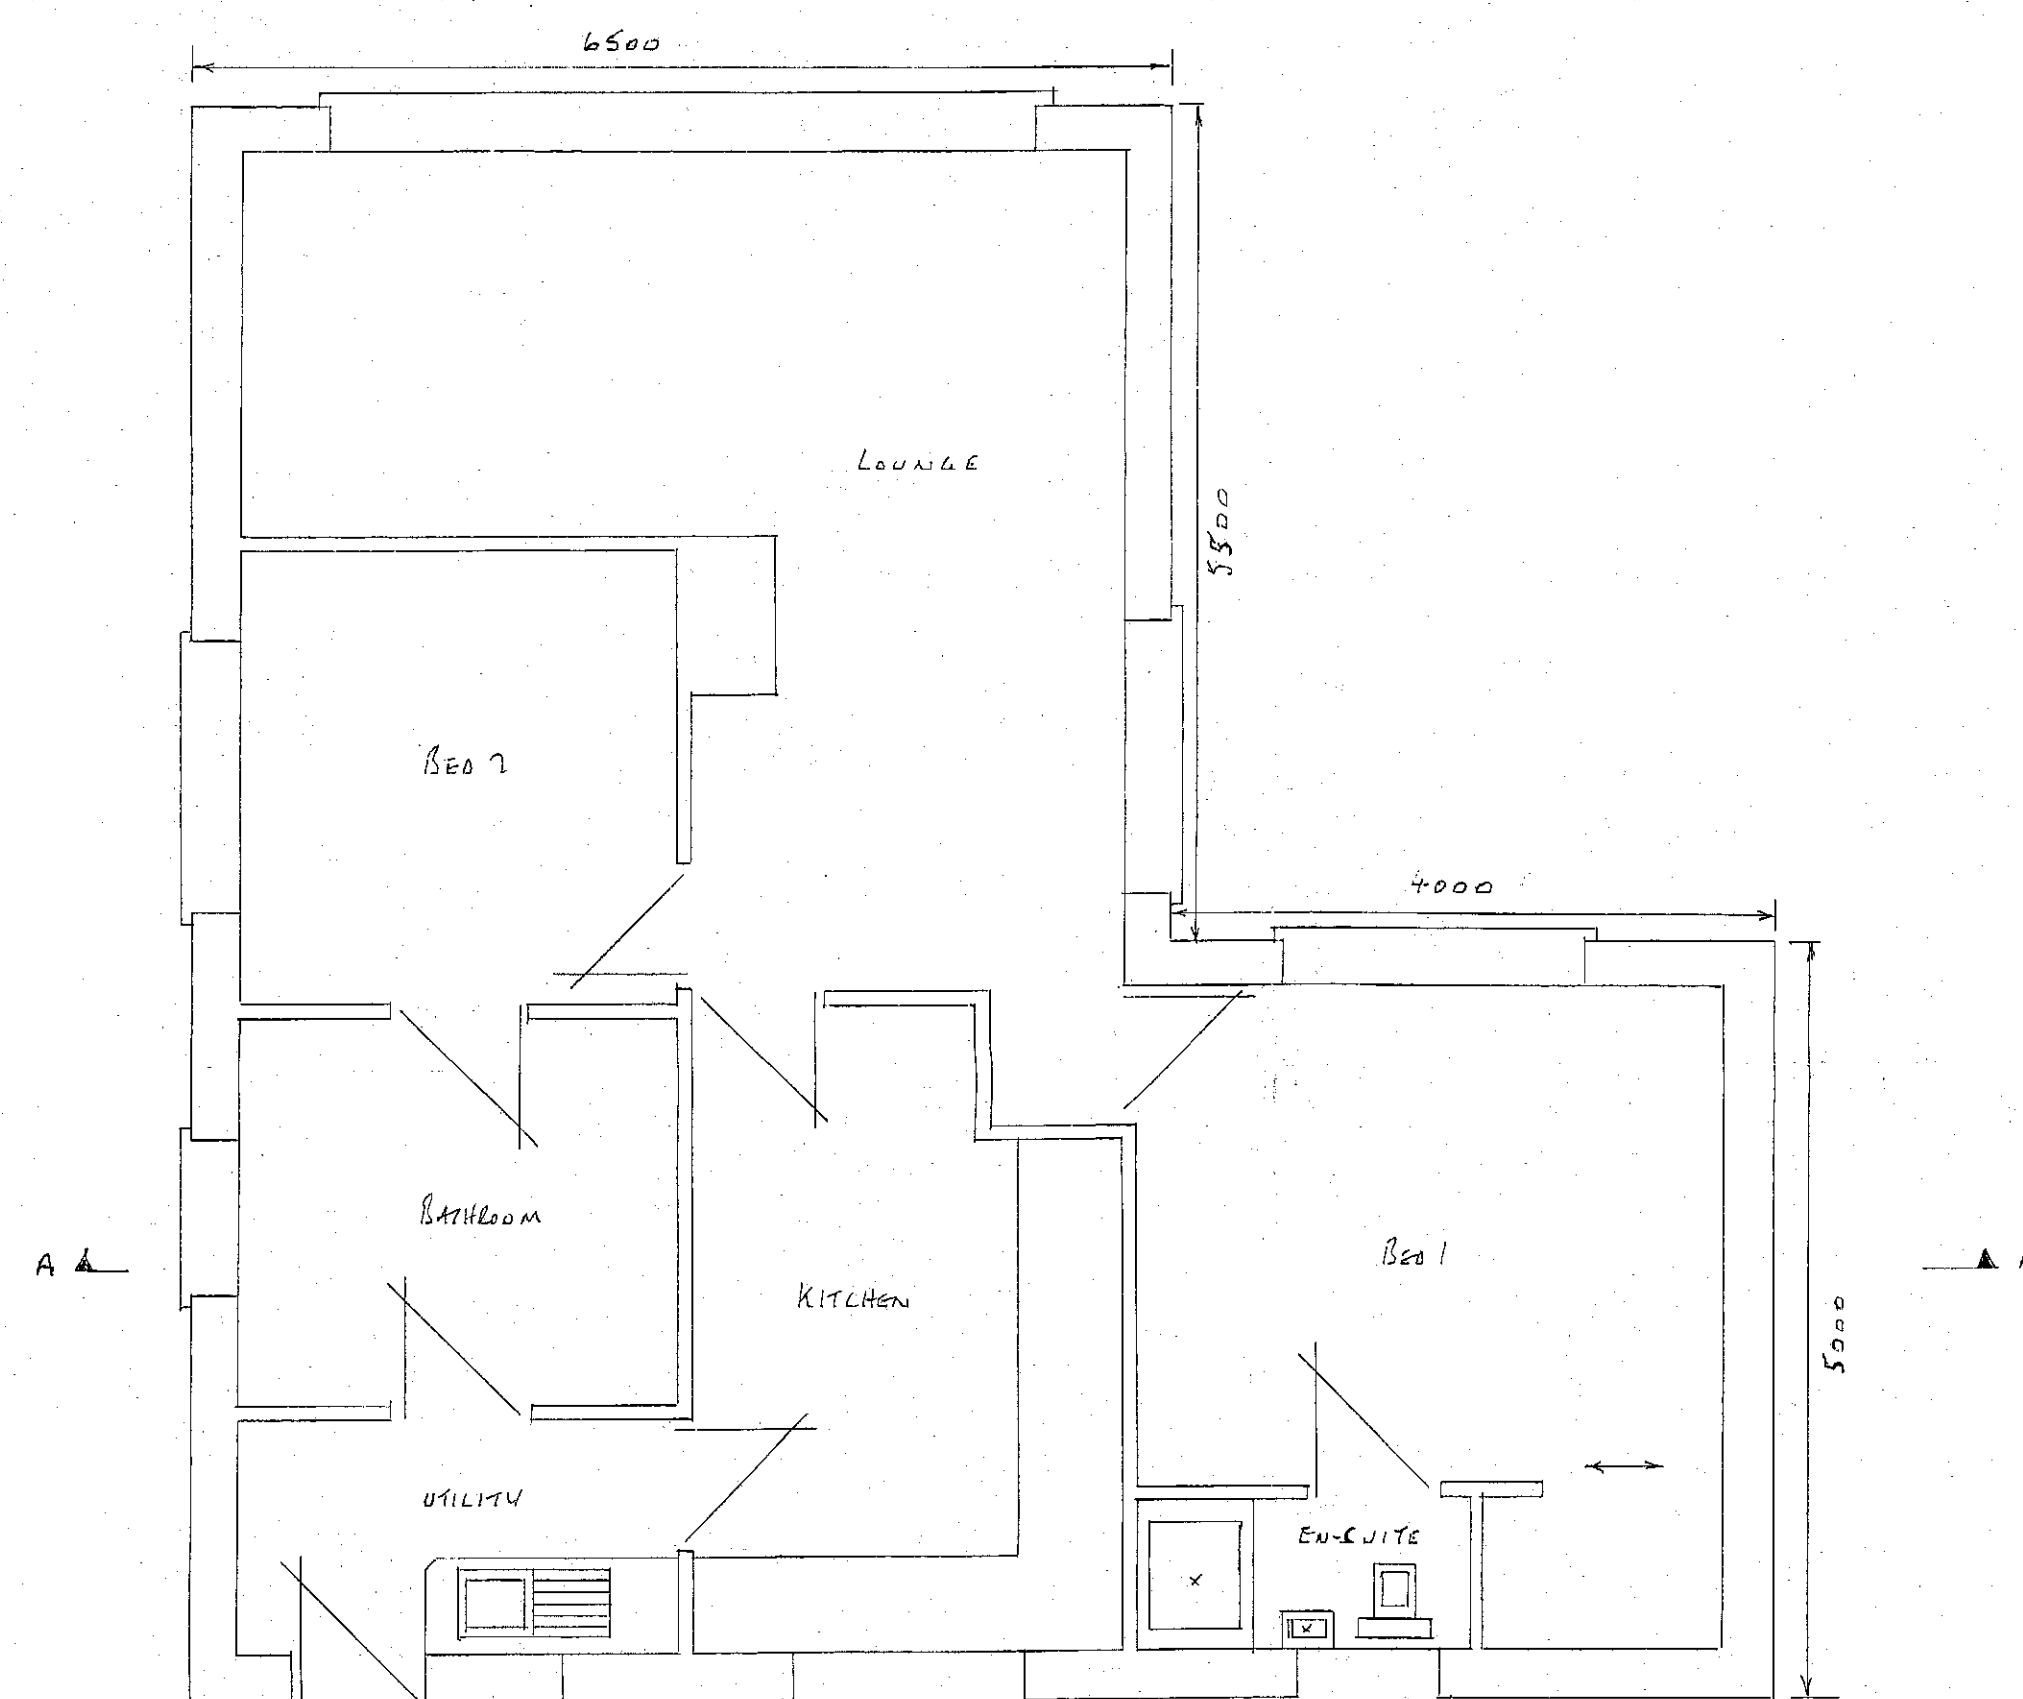

PROPOSED GROUND FLOOR PLAN SCALE 1:50

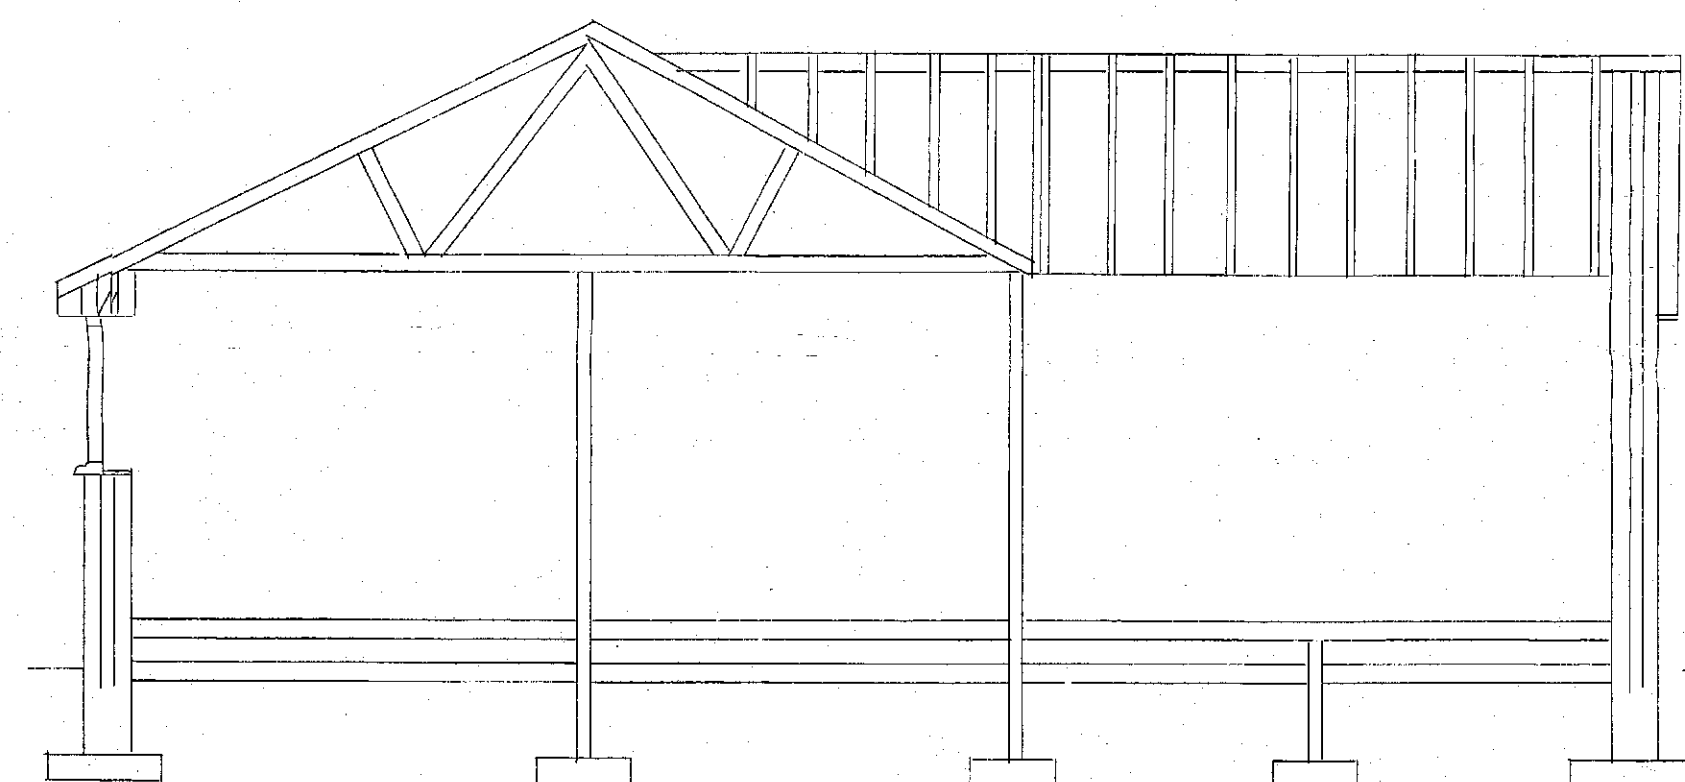

SECTION THRU A-A SCALE 1:50

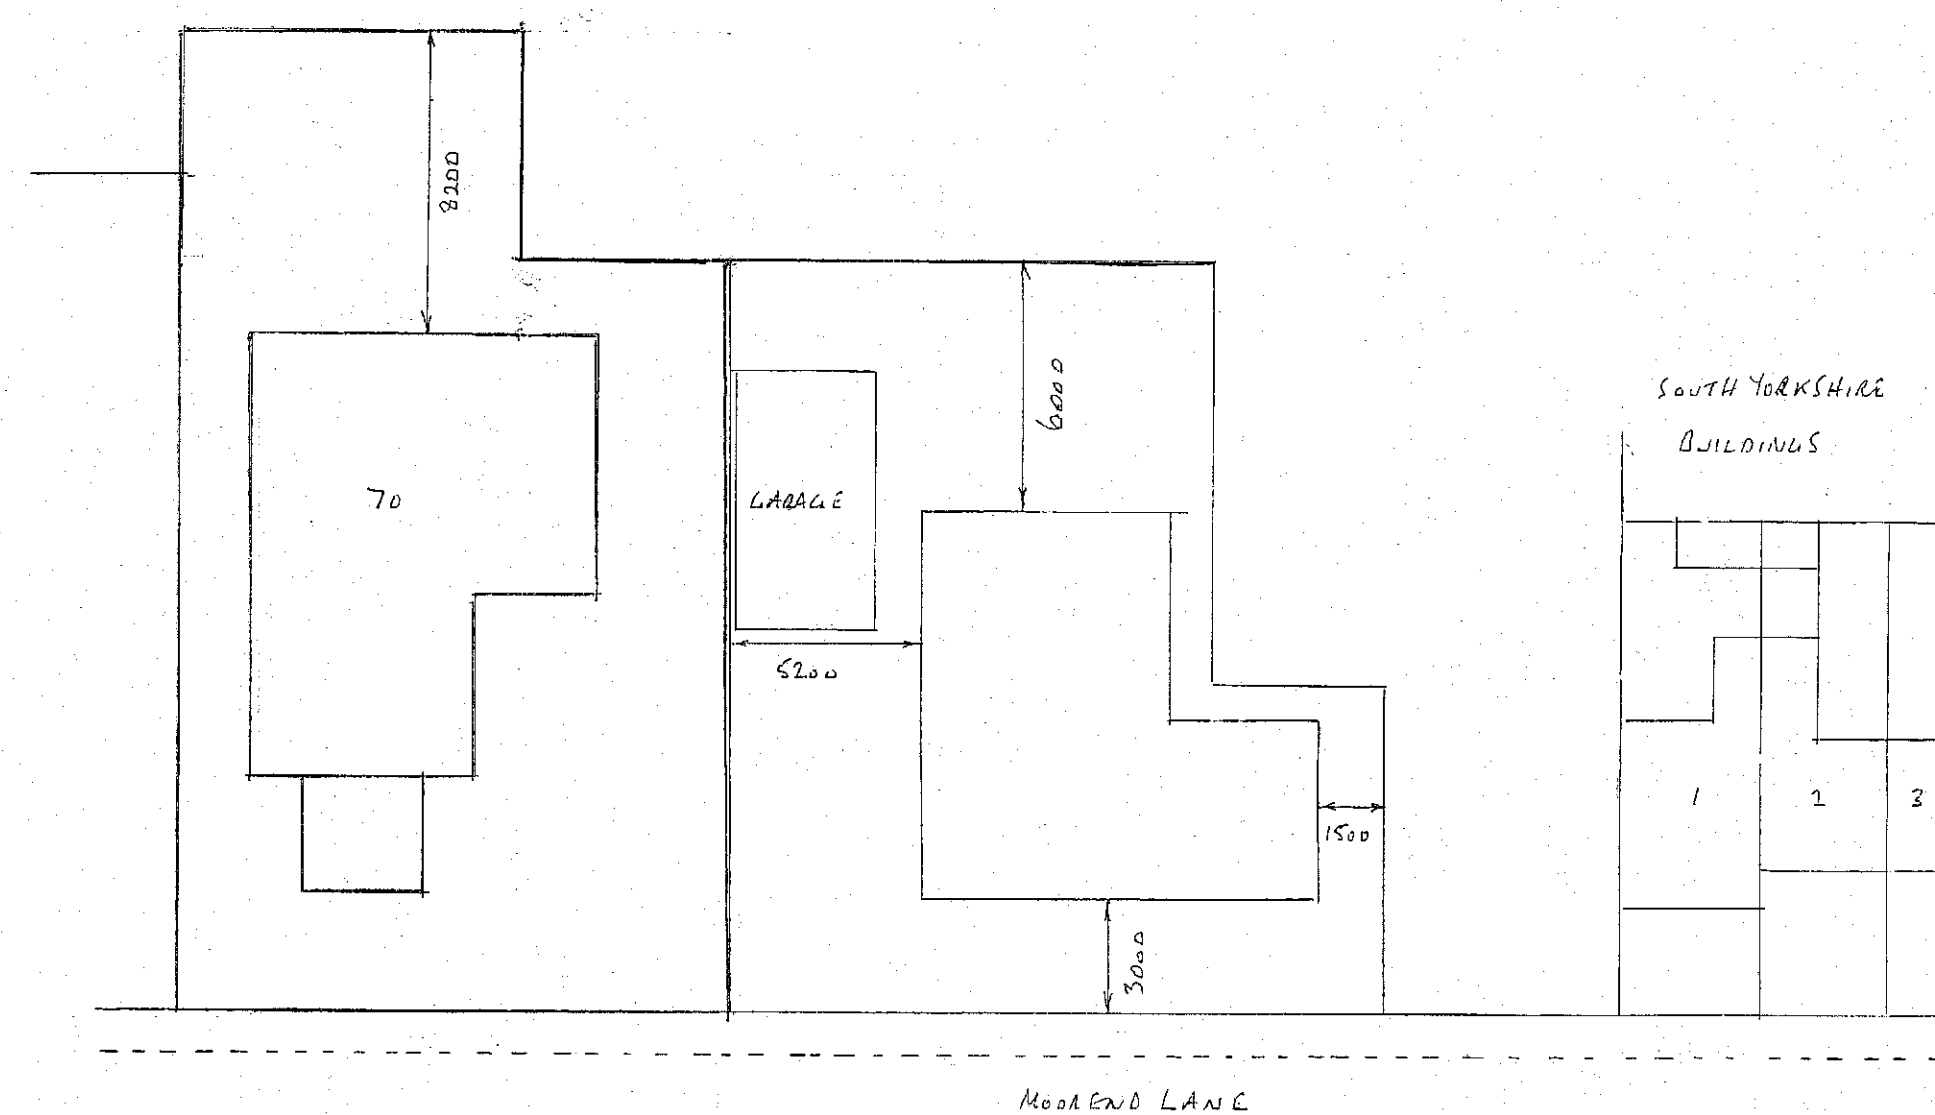

SITE PLAN SCALE 1:200

EMDC
CORPORATE MAIL ROOM
25 FEB 2014
Received by:
ORIGINAL COPY

PROPOSED DETACHED HOUSE AND GARAGE ADJACENT TO :-
TO MOOREND LANE
SILKSTONE COMMON
BARNLEY