



HIGH STREET / DONCASTER - GOLDTHORPE, S63 9NG

PROPOSED PLAN_ROOF PLAN

 


NOTES

ALL WORK TO BE CARRIED OUT IN ACCORDANCE WITH THE BUILDING REGULATIONS AND THE REQUIREMENTS OF THE LOCAL AUTHORITY.

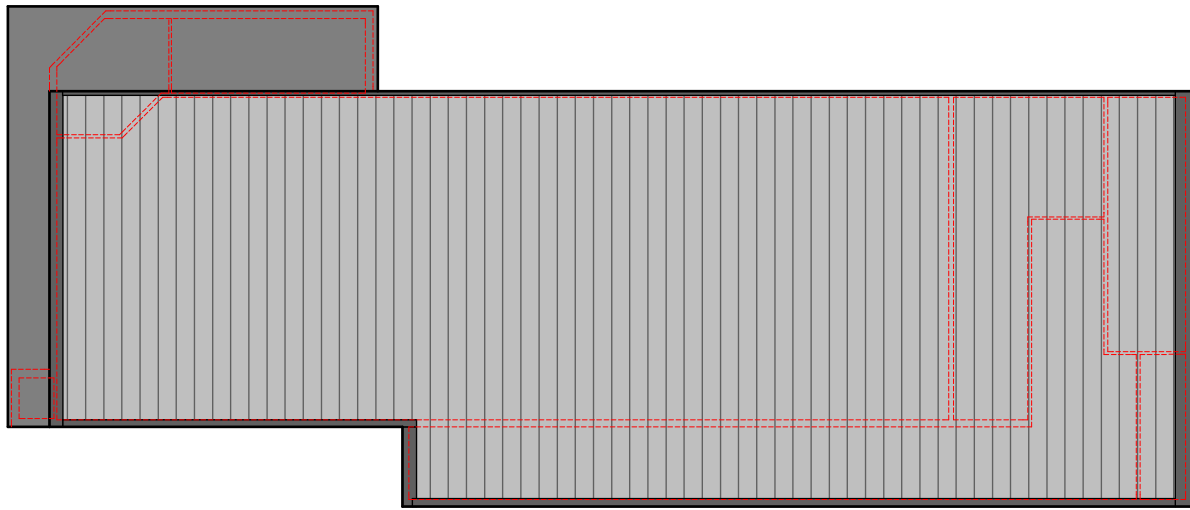

PROPOSED ROOF PLAN - SCALE 1:500

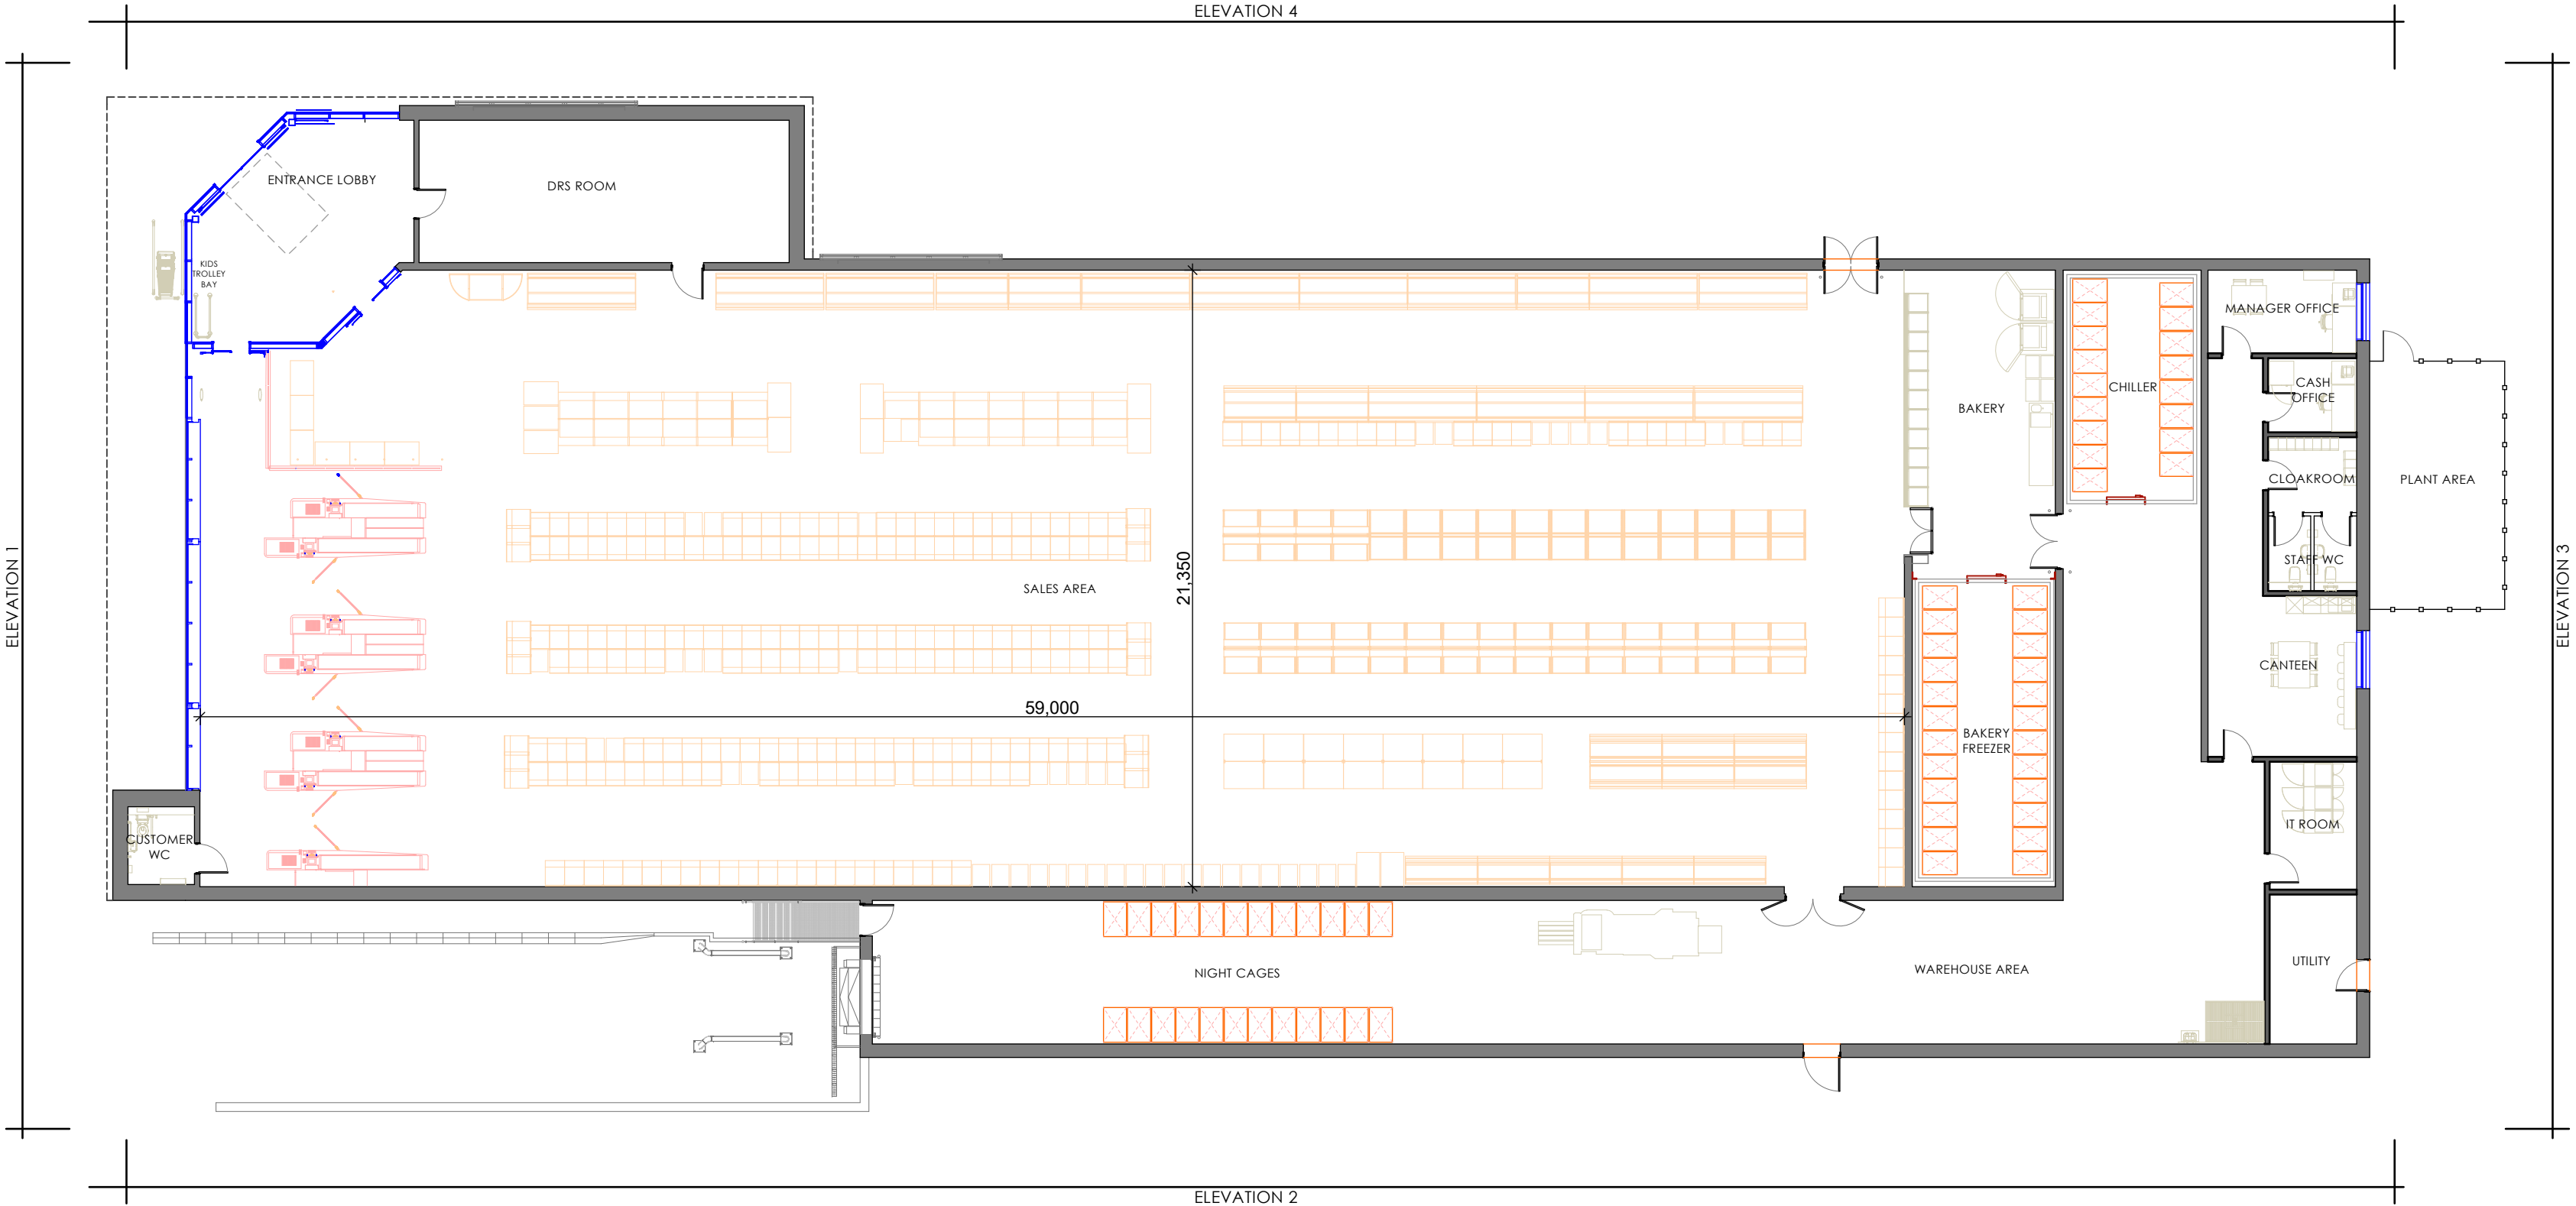

REV	DESCRIPTION	BY	CHKD	DATE
-----	-------------	----	------	------

LOROC
ARCHITECTS

25A PARK SQUARE WEST, LEEDS LS1 2PW
T: 0113 233 7755
W: www.loroc.co.uk

3RD FLOOR, 86 - 90 PAUL STREET, LONDON EC2A 4HE
T: 0203 875 5333

PROJECT

HIGH STREET / DONCASTER ROAD
GOLDTHORPE, S63 9NG

TITLE

Planning Information
GENERAL ARRANGEMENT
PROPOSED FLOOR/ROOF PLAN

DRAWING NO.

1526-151(P)

SCALE

1:200/500 @ A2

DRAWN BY

CHECKED BY

PURPOSE OF ISSUE

☒ PLANNING ☐ BUILDING REGS ☐ TENDER
☐ COMMENT ☐ INFORMATION ☐ CONSTRUCTION

THIS DRAWING IS COPYRIGHT AND THE INTELLECTUAL PROPERTY OF LOROC ARCHITECTS LIMITED. THIS DRAWING MAY NOT BE REPRODUCED IN WHOLE OR IN PART WITHOUT WRITTEN AUTHORITY. NO DIMENSIONS TO BE SCALED FROM THIS DRAWING. ALL DIMENSIONS TO BE CHECKED ON SITE PRIOR TO COMMENCEMENT OF WORKS AND ANY DISCREPANCIES REPORTED TO THE ARCHITECT/ ENGINEER/ CONTRACTOR.

