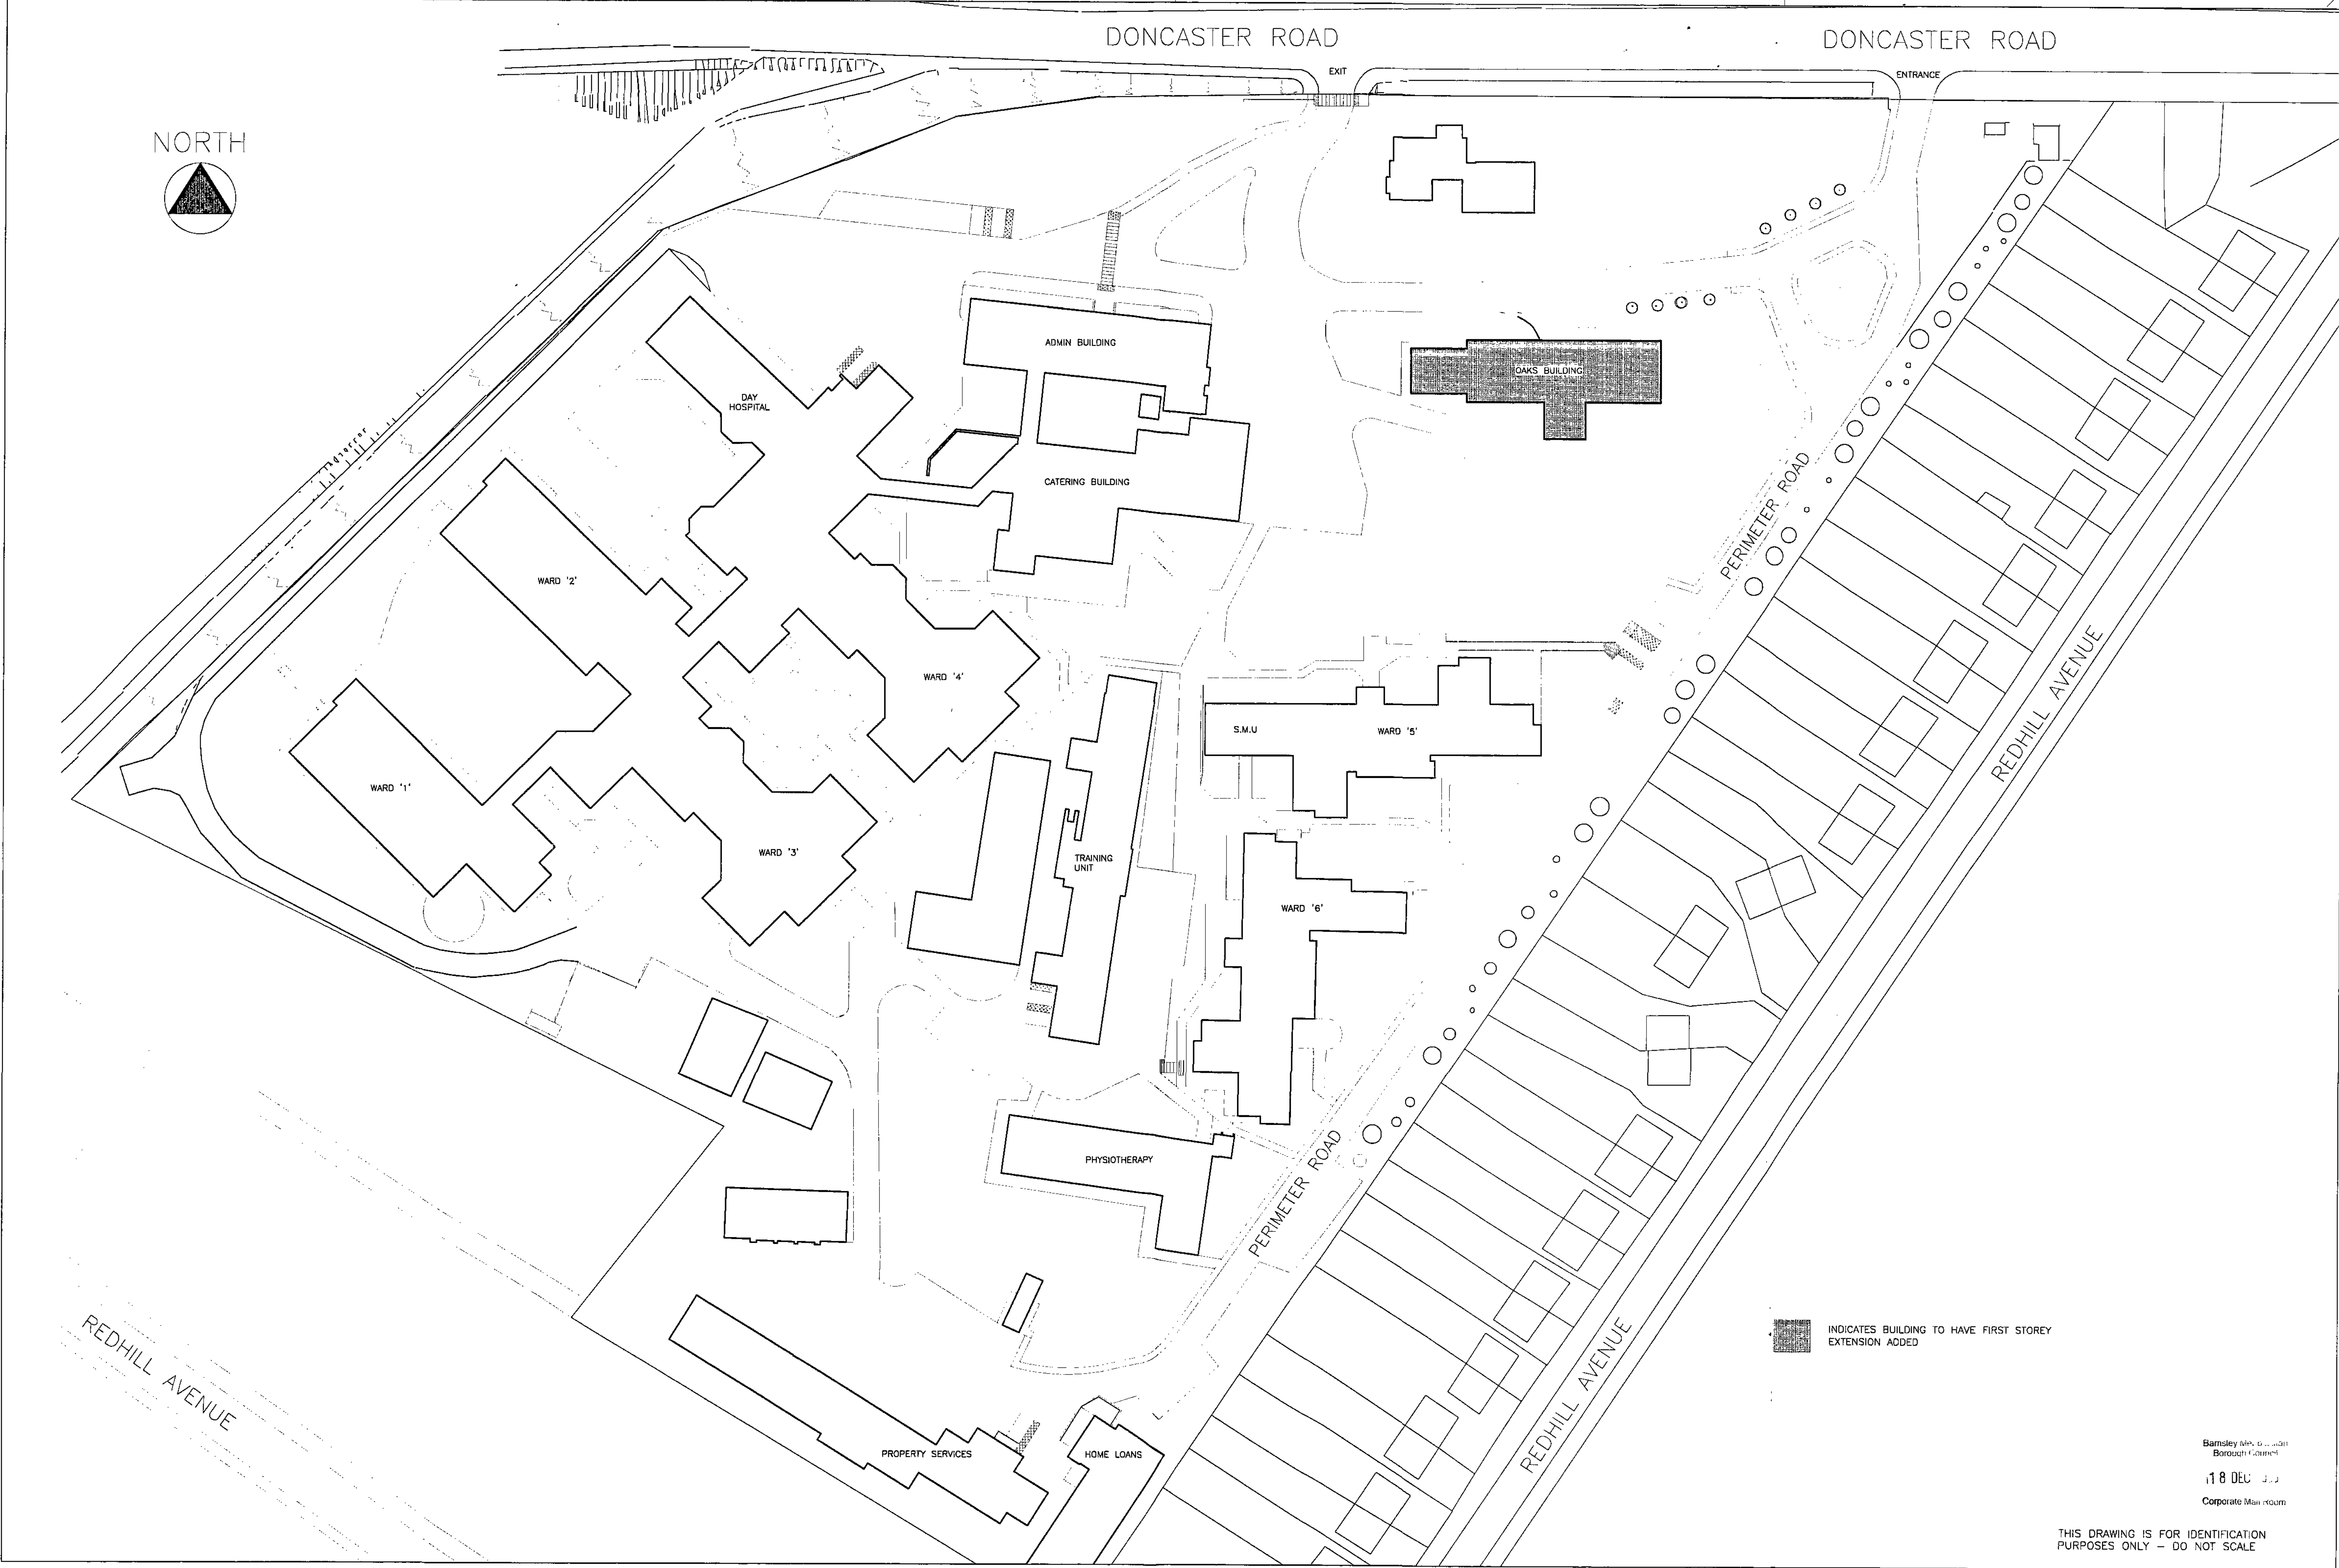


PROJECT
FIRST STOREY EXTENSION
TO OAKS BUILDING FOR
BARNSELY NHS PCT
KENDRAY HOSPITAL
BARNSELY

REVISIONS				

NOTE : DO NOT SCALE FROM THIS DRAWING.
ALL DIMENSIONS IN MILLIMETRES UNLESS STATED OTHERWISE.
IF IN DOUBT PLEASE ASK.

CLIENT BARNSELY NHS PRIMARY CARE TRUST		
CHECKED BY	DRAWN BY MW	SCALE 1/500

TITLE KENDRAY HOSPITAL SITE PLAN		
DATE DEC 08	JOB CODE 15/822	NUMBER 101


JAMES TOTTY PARTNERSHIP
CHARTERED ARCHITECTS
38 Wilkinson Street, Sheffield. S10 2GB
Telephone: (0114) 2700208 Fax: (0114) 2756691
EMAIL : mail@jamestotty-partnership.co.uk



FRONT ELEVATION



SIDE ELEVATION

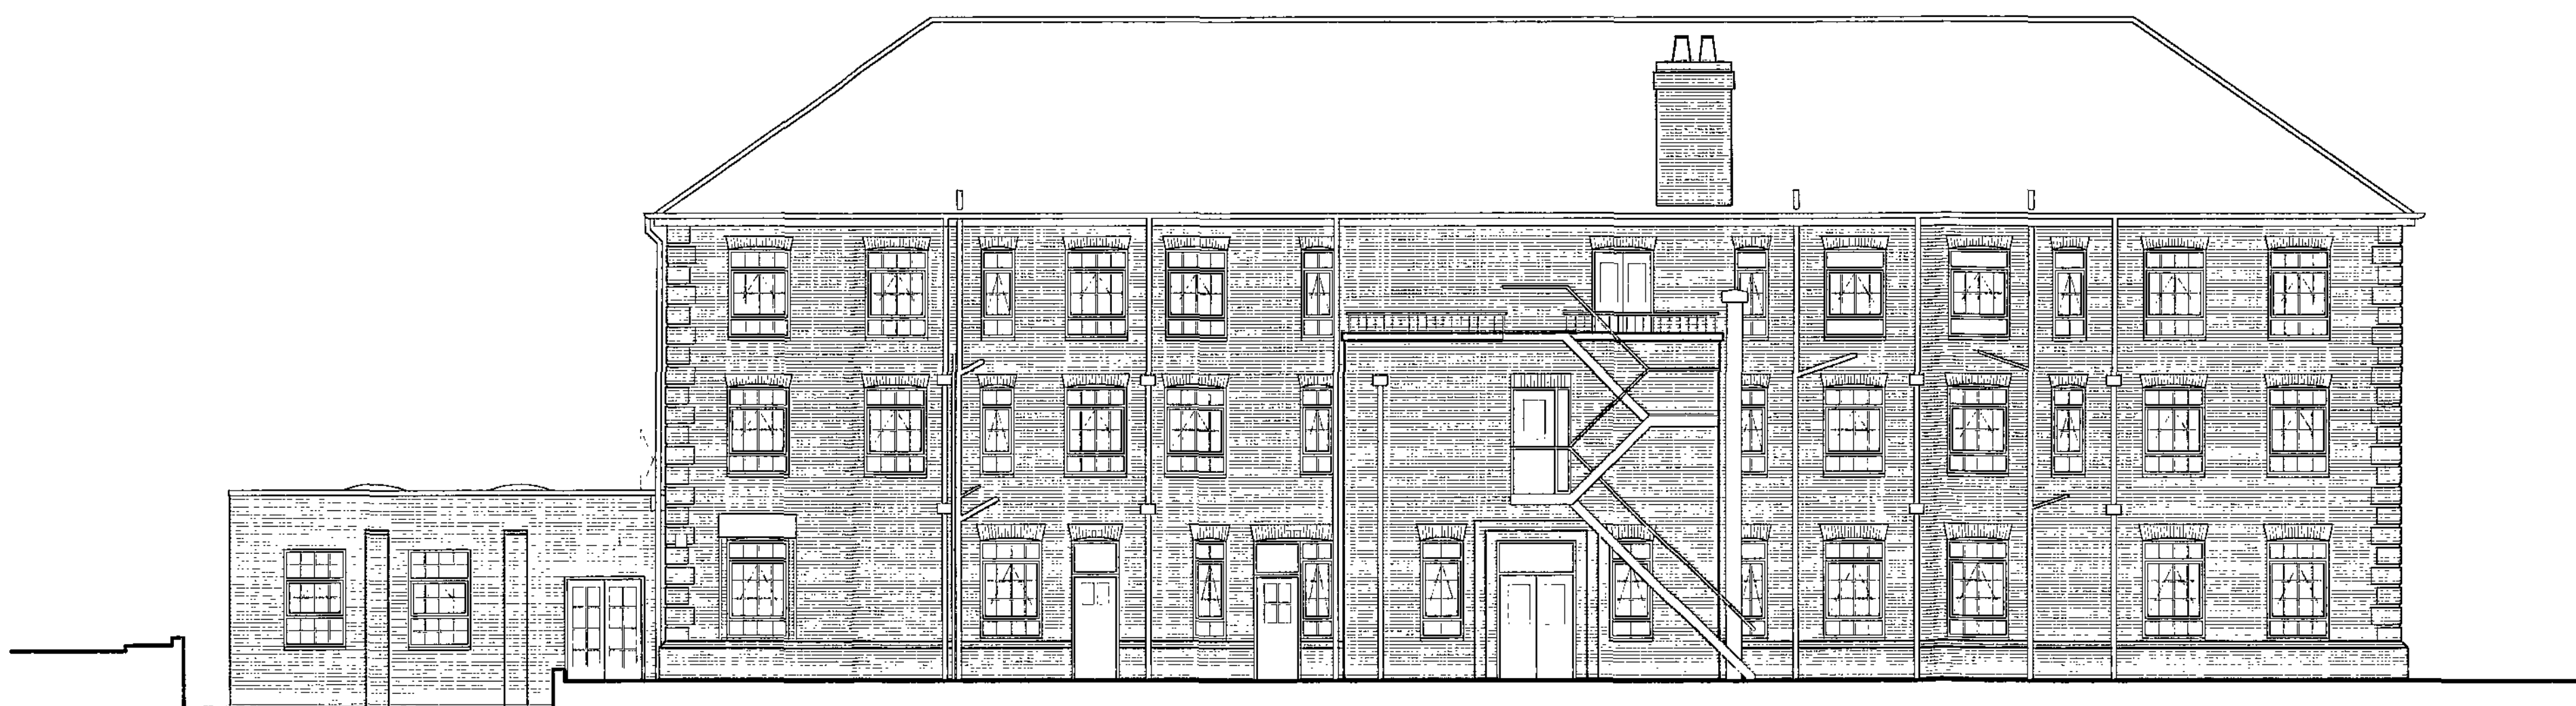


REAR ELEVATION



SIDE ELEVATION

Barnsley Metropolitan
Borough Council
18 DEC 2008
Corporate Planning

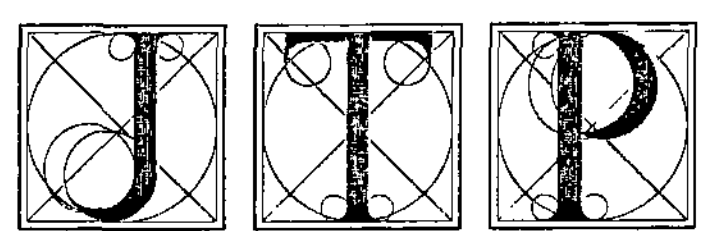

PROJECT
FIRST STOREY EXTENSION
TO OAKS BUILDING FOR
BARNSELY NHS PCT
KENDRAY HOSPITAL
BARNSELY

REVISIONS		

NOTE : DO NOT SCALE FROM THIS DRAWING.
ALL DIMENSIONS IN MILLIMETRES UNLESS STATED OTHERWISE.
IF IN DOUBT PLEASE ASK.


CLIENT
BARNSELY NHS
PRIMECARE TRUST

CHECKED BY AD	DRAWN BY MW	SCALE 1:100 @A1
------------------	----------------	--------------------


TITLE
KENDRAY - OAKS BUILDING
EXISTING ELEVATIONS

DATE NOV 08	JOB CODE 15/822	NUMBER 105
----------------	--------------------	---------------


JAMES TOTTY PARTNERSHIP
CHARTERED ARCHITECTS
38 Wilkinson Street, Sheffield. S10 2GB
Telephone: (0114) 2700208 Fax: (0114) 2756891
EMAIL : mail@jamestotty-partnership.co.uk

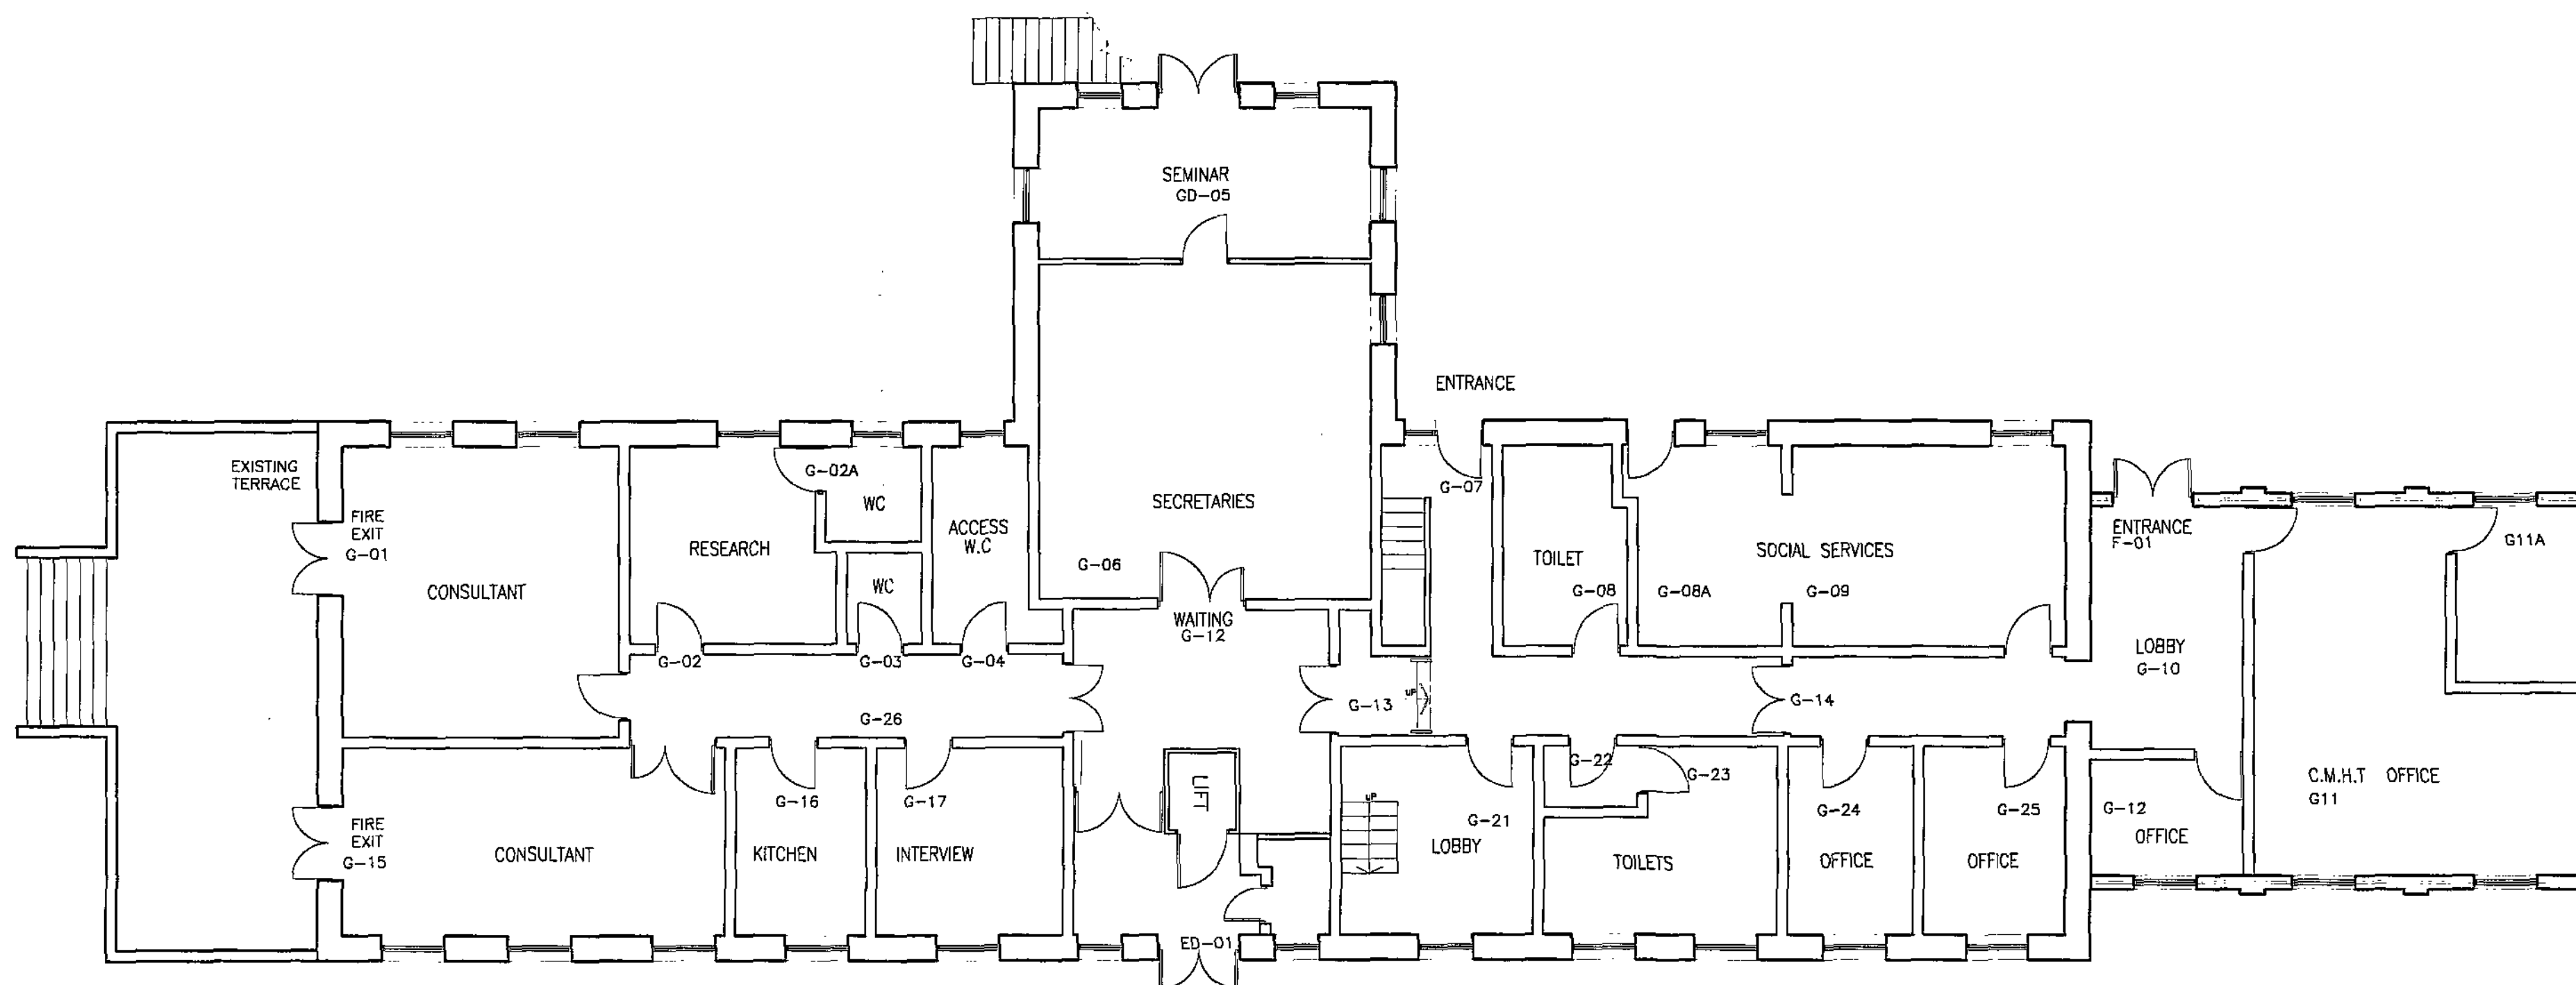

GROUND FLOOR PLAN

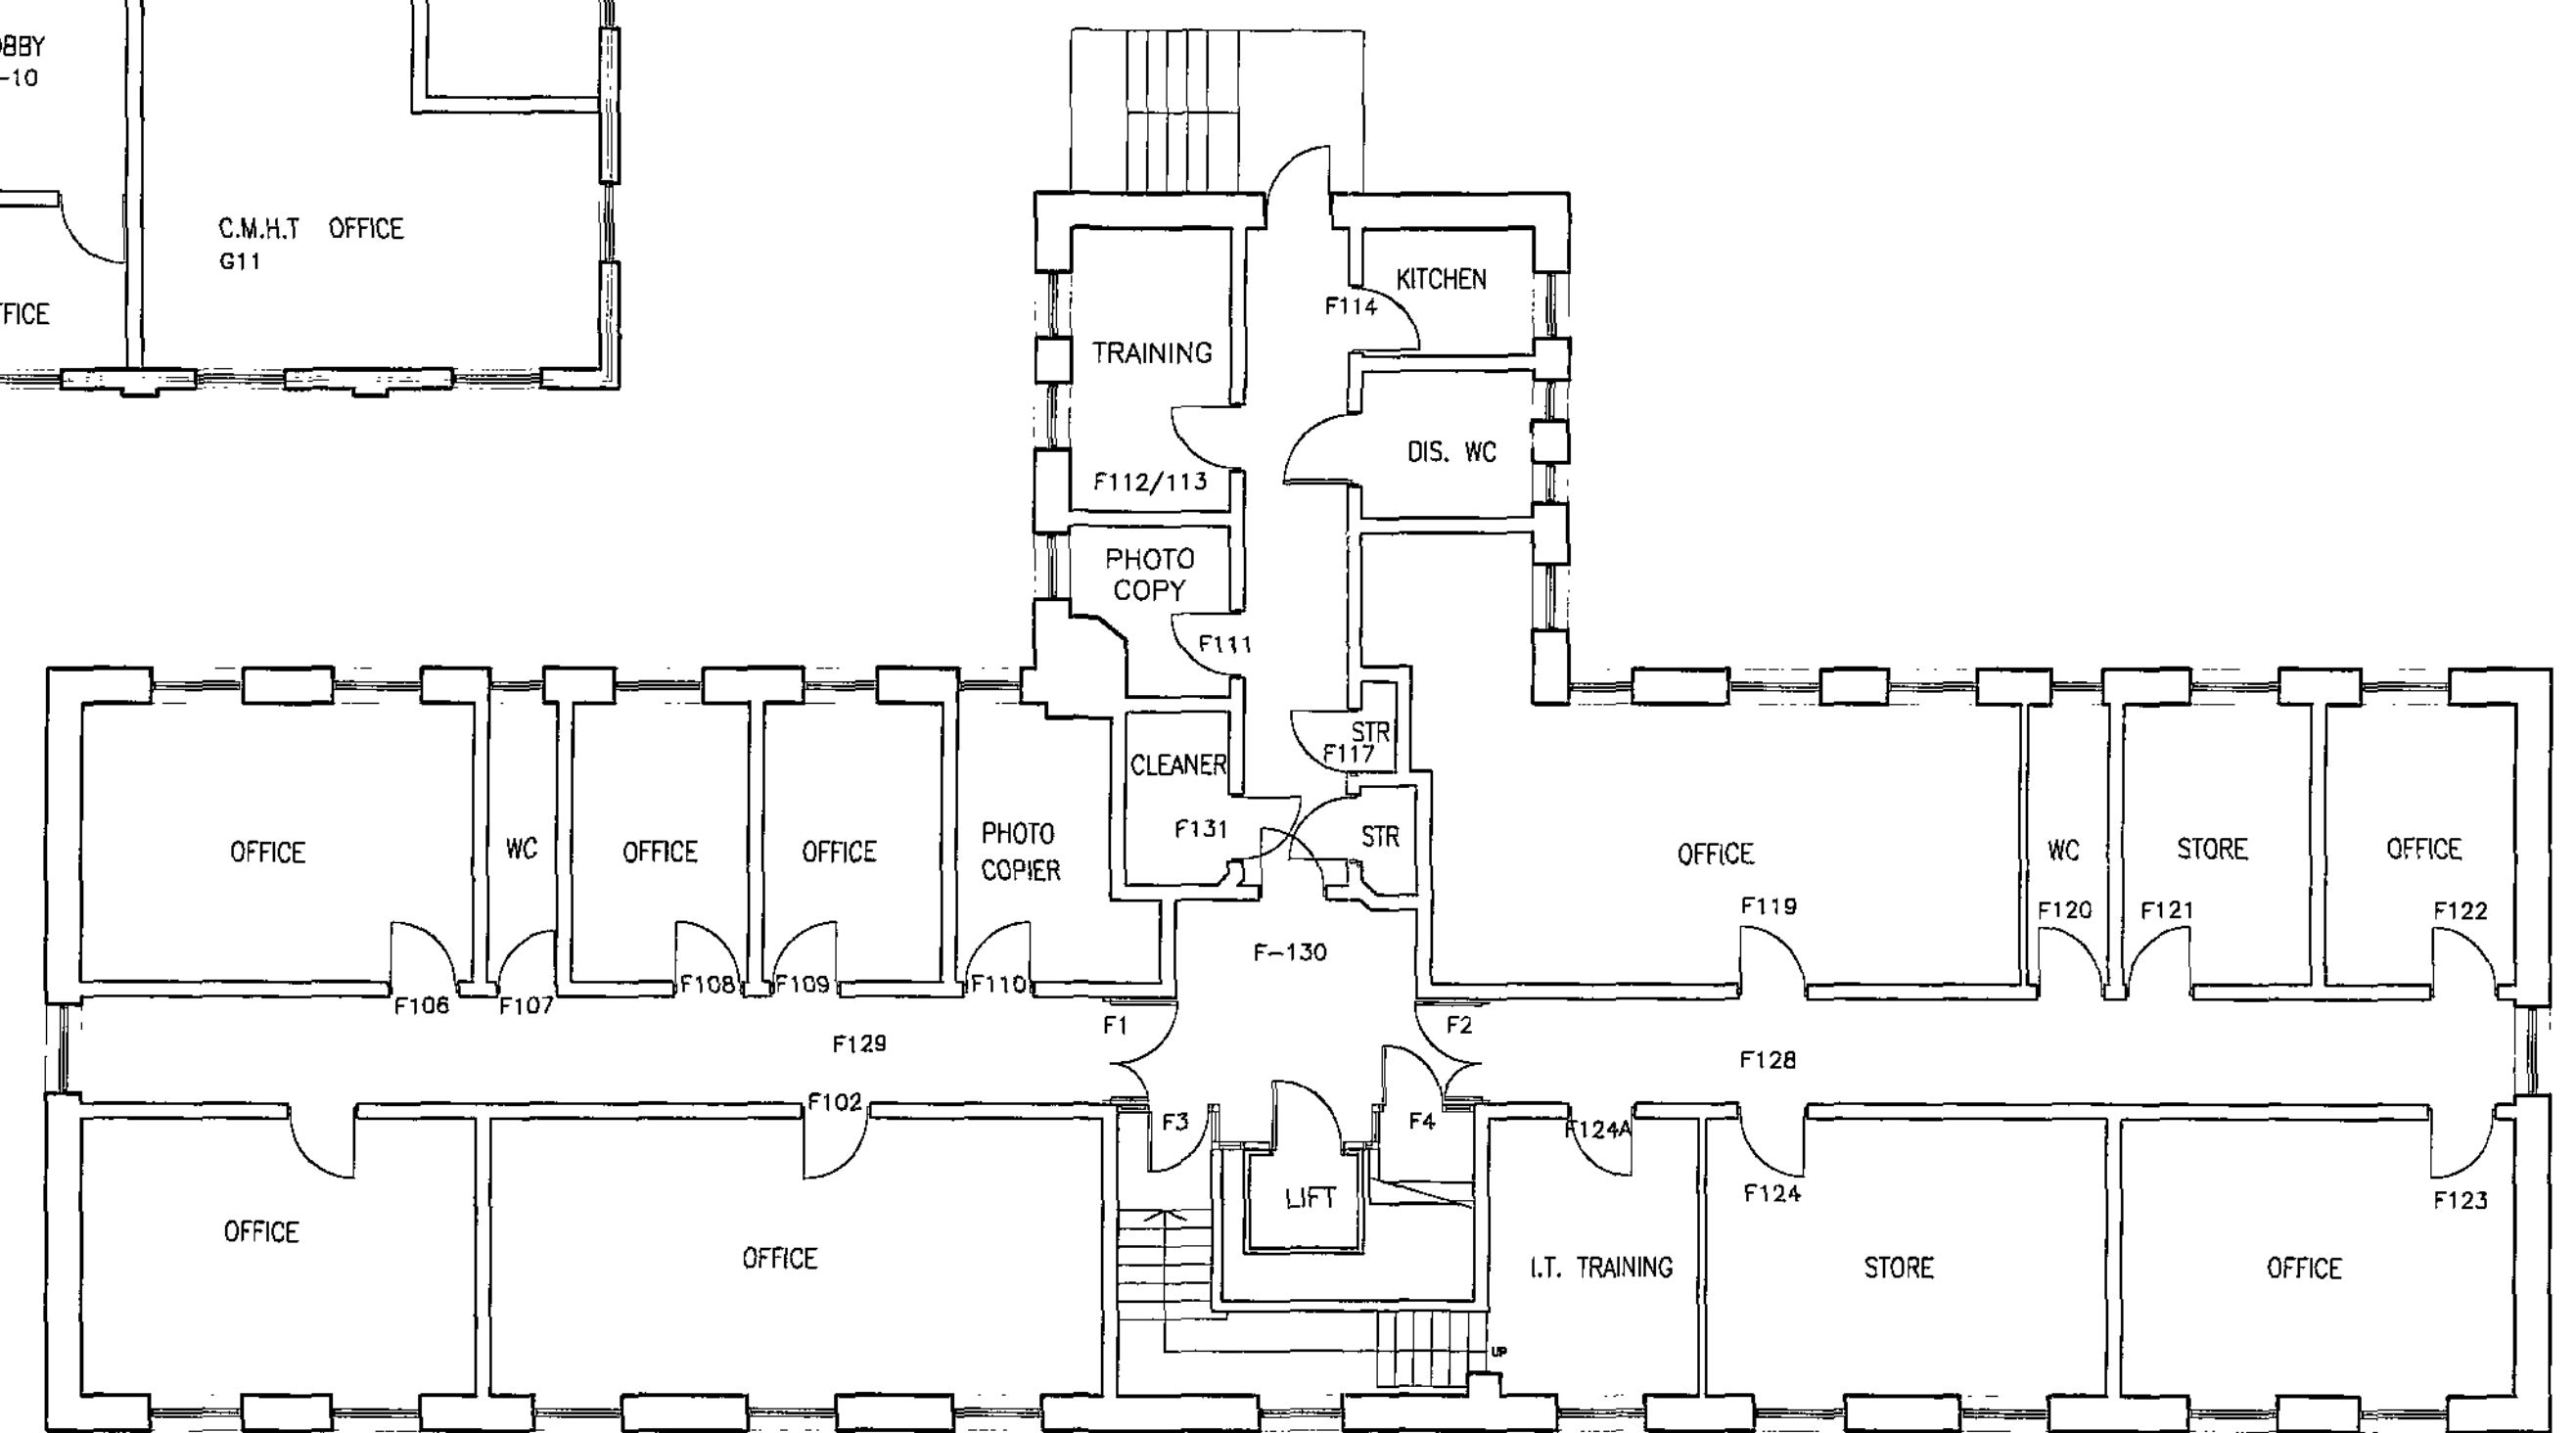


FIRST FLOOR PLAN

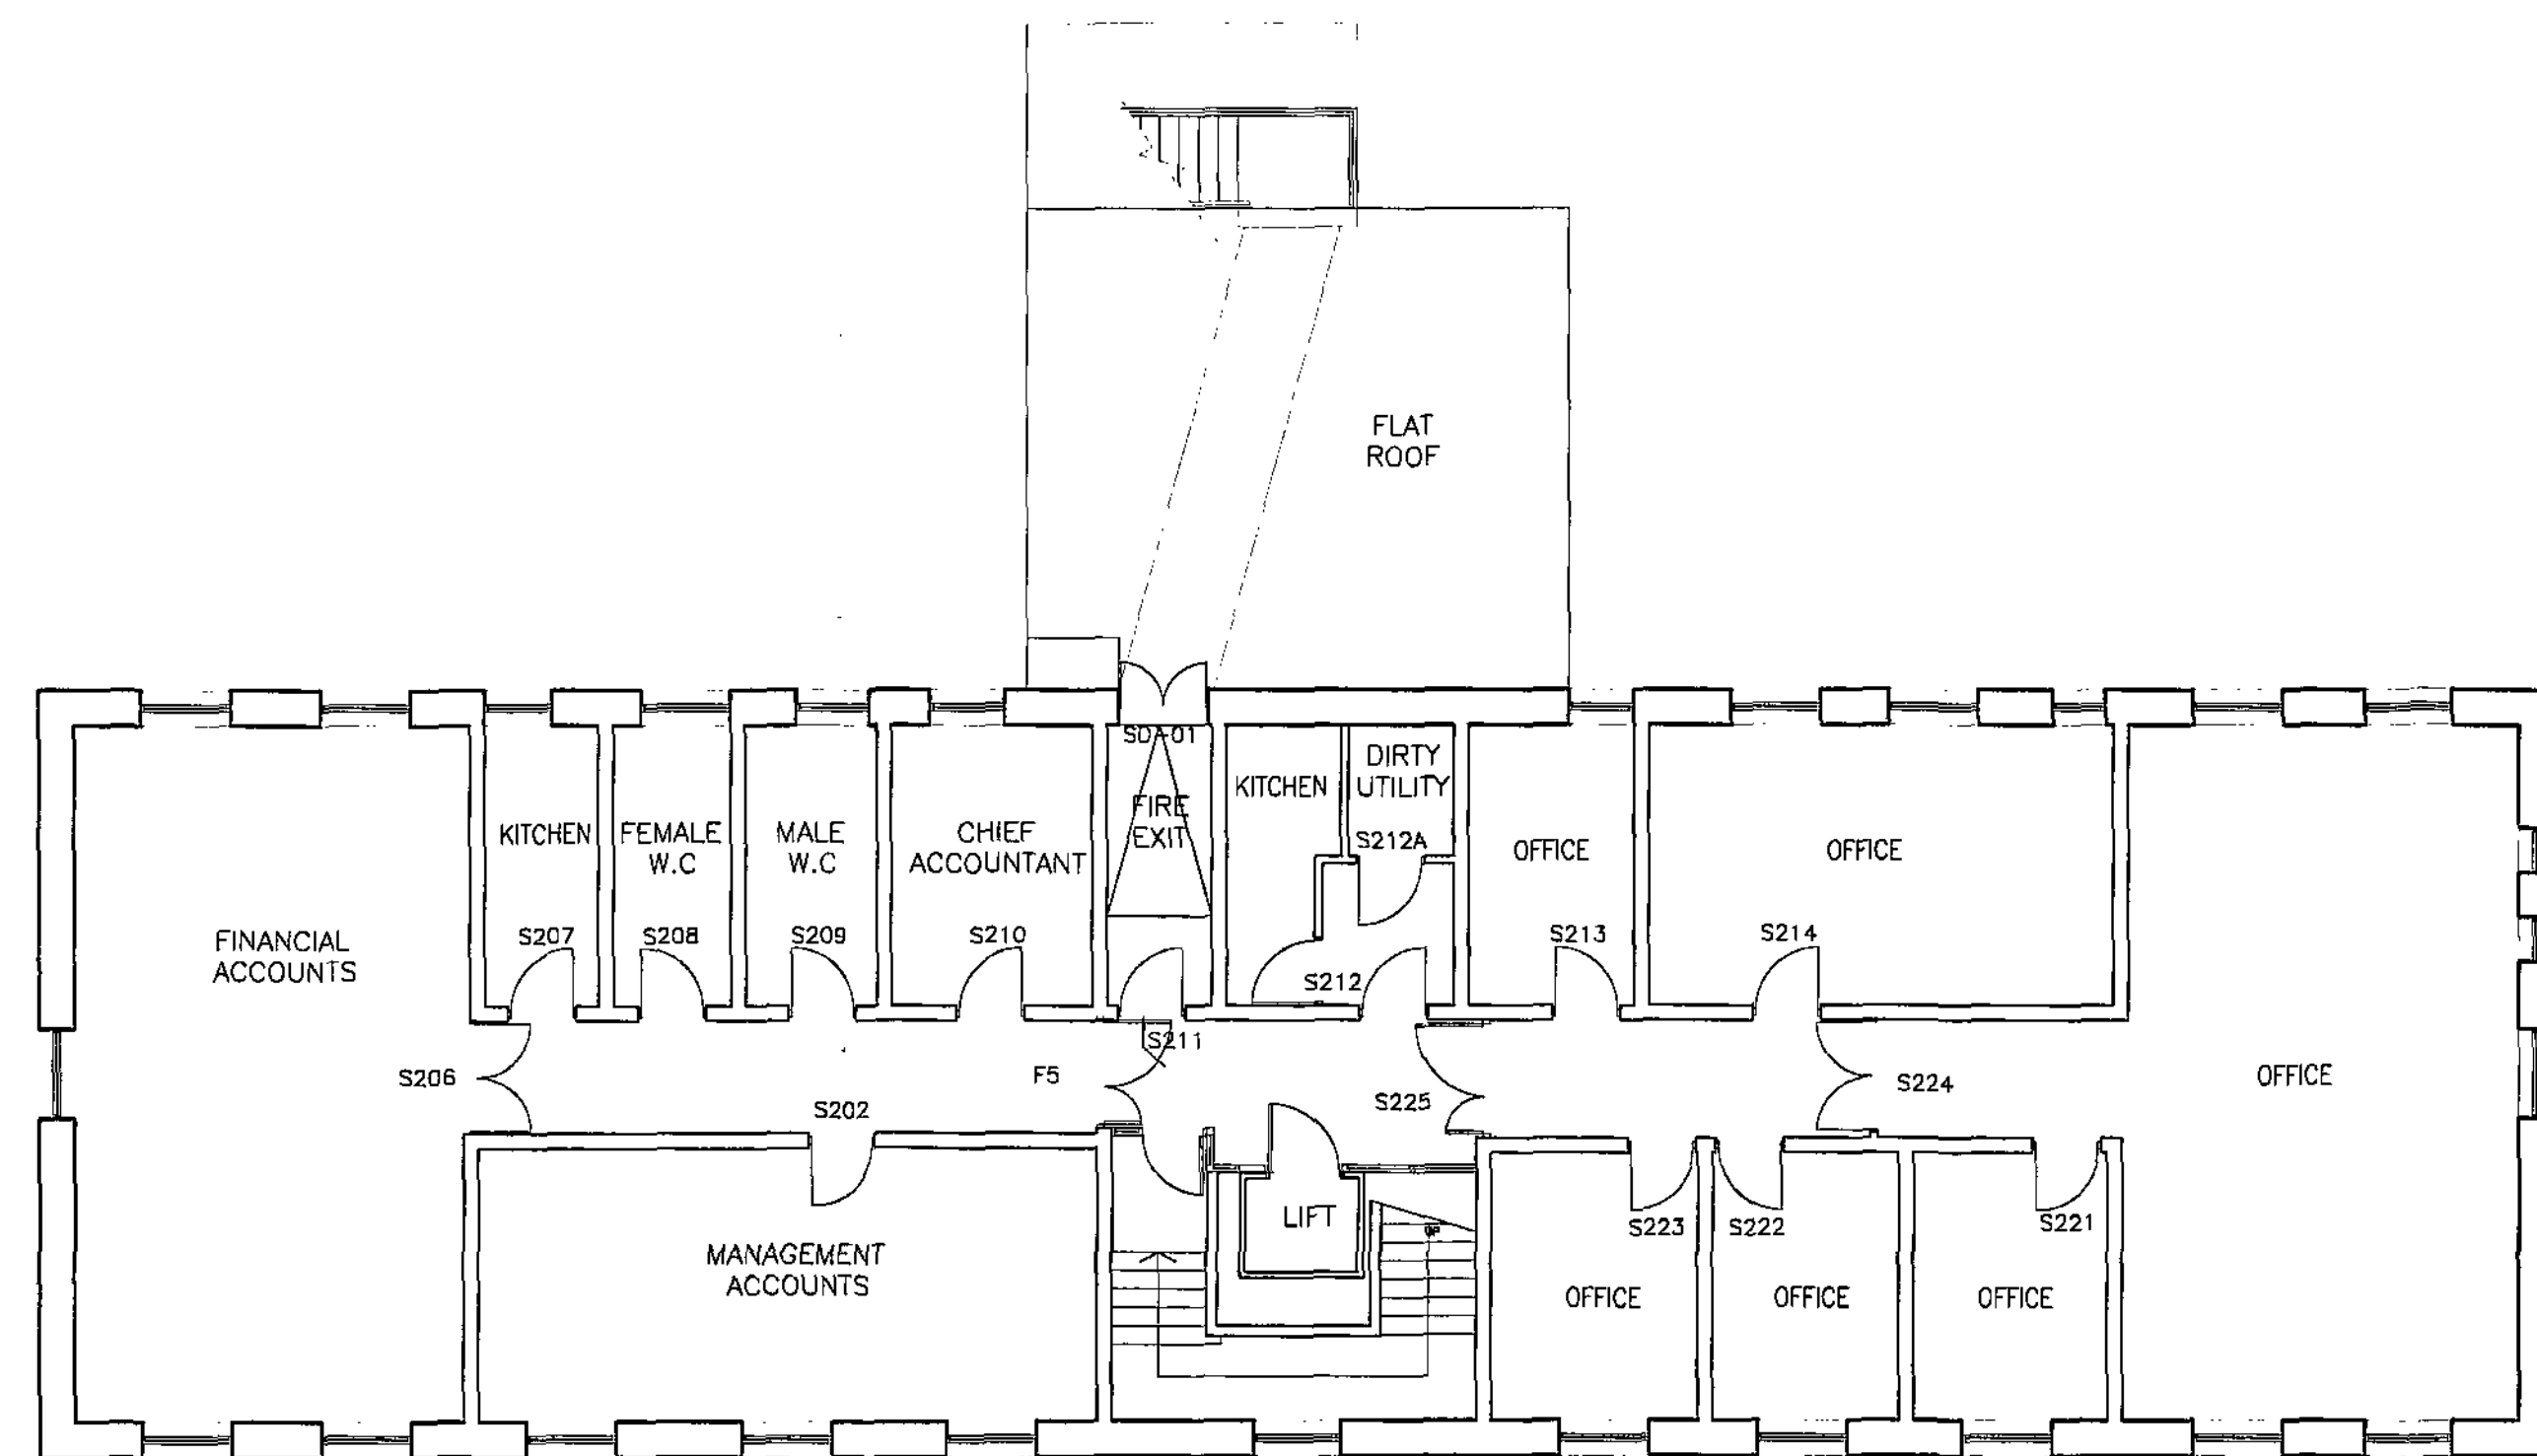

SECOND FLOOR PLAN

Barnsley Metropolitan
Borough Council
18 DEC 2008
Corporate Mail Room

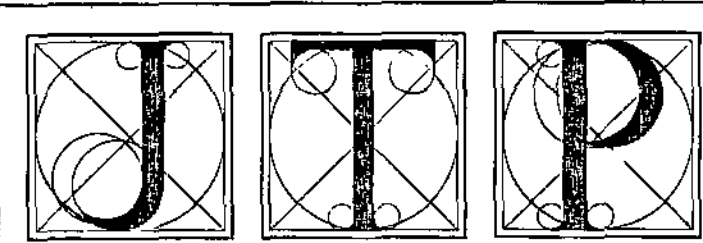

PROJECT
FIRST STOREY EXTENSION
TO OAKS BUILDING FOR
BARNSELY NHS PCT
KENDRAY HOSPITAL
BARNSELY

REVISIONS			

NOTE : DO NOT SCALE FROM THIS DRAWING.
ALL DIMENSIONS IN MILLIMETRES UNLESS STATED OTHERWISE.
IF IN DOUBT PLEASE ASK.


CHECKED BY	DRAWN BY	SCALE
-	MW	1:100 @A1

DATE	JOB CODE	NUMBER
DEC 08	15/822	106


JAMES TOTTY PARTNERSHIP
CHARTERED ARCHITECTS
38 Wilkinson Street, Sheffield, S10 2GB
Telephone: (0114) 2700208 Fax: (0114) 2760091
EMAIL: mail@jamestotty-partnership.co.uk



FRONT ELEVATION

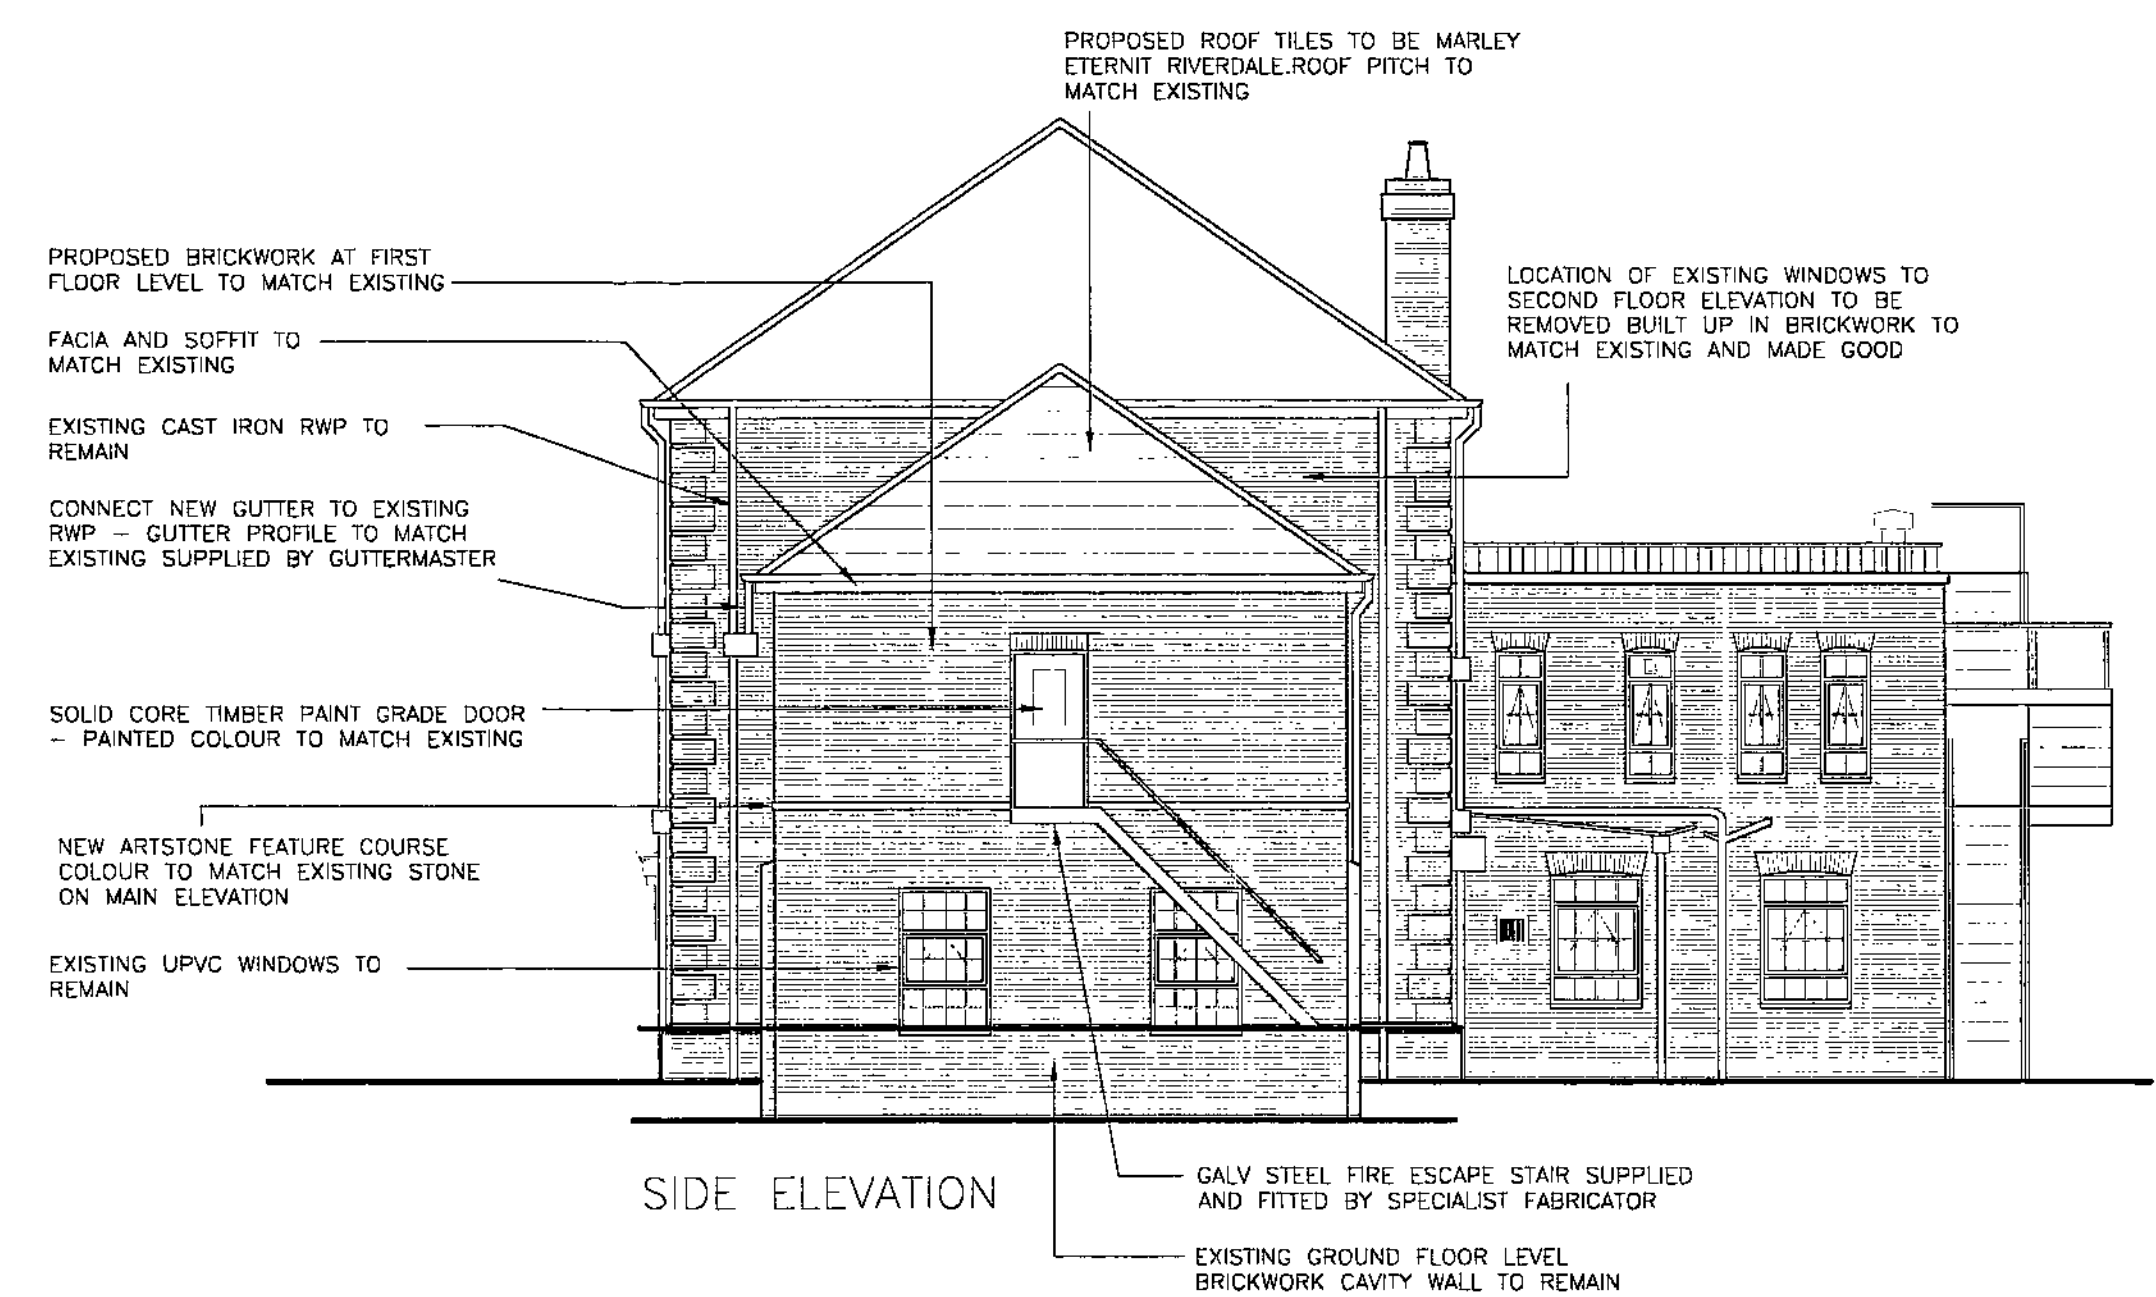

SIDE ELEVATION

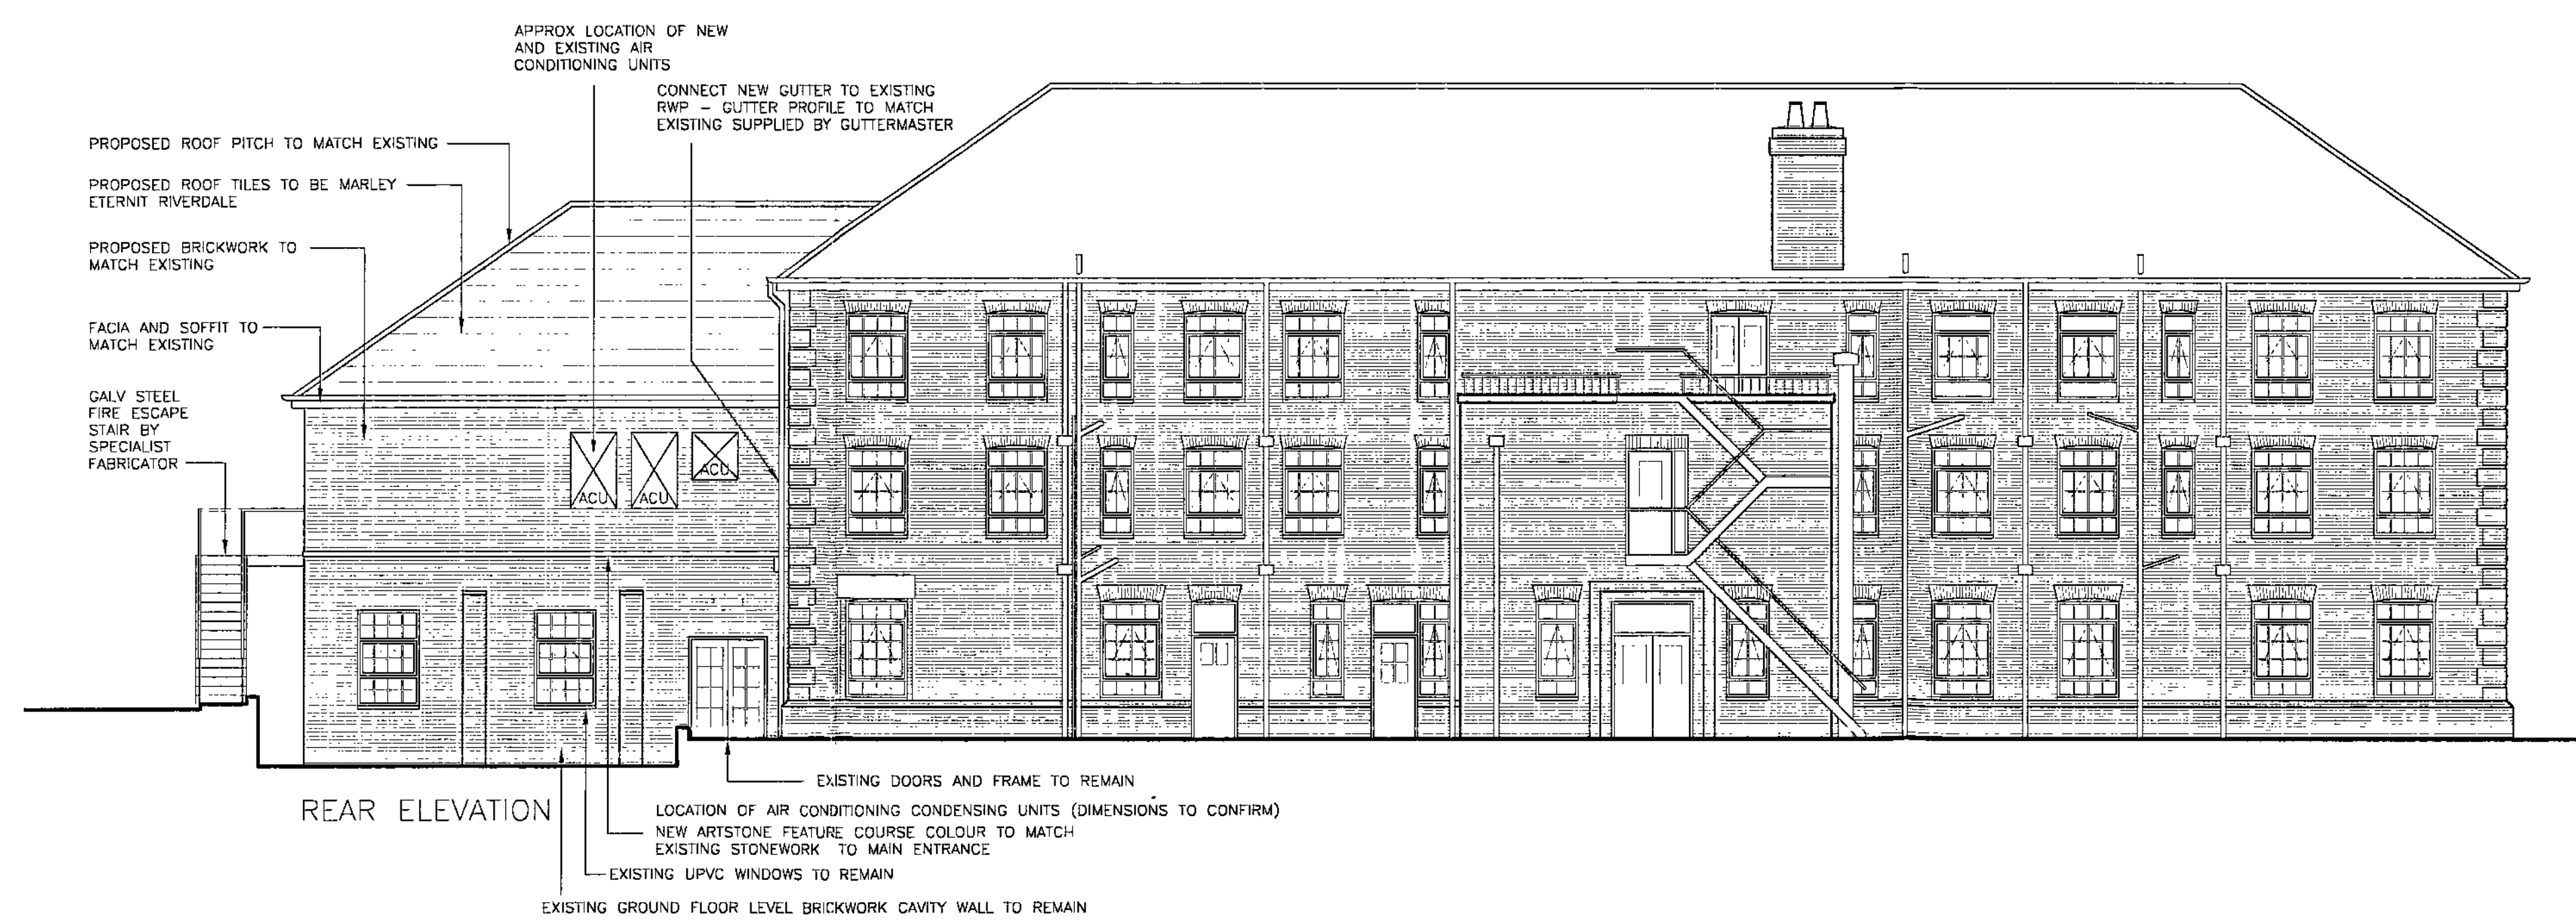


REAR ELEVATION



SIDE ELEVATION

Barnsley Metropolitan
Borough Council
18 DEC 2008
Corporate Mail Room

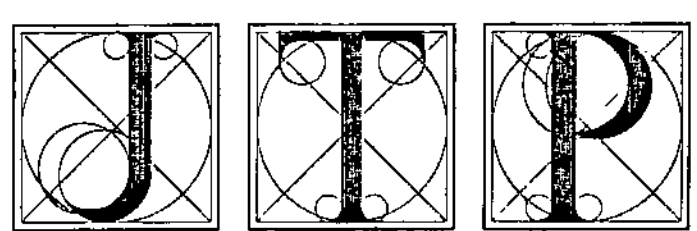

PROJECT
FIRST STOREY EXTENSION
TO OAKS BUILDING FOR
BARNSELY NHS PCT
KENDRAY HOSPITAL
BARNSELY




REVISIONS			

NOTE : DO NOT SCALE FROM THIS DRAWING.
ALL DIMENSIONS IN MILLIMETRES UNLESS STATED OTHERWISE.
IF IN DOUBT PLEASE ASK.


CLIENT BARNSELY NHS PRIMECARE TRUST	CHECKED BY MW	DRAWN BY MW	SCALE 1:100 @A1
---	------------------	----------------	--------------------

TITLE KENDRAY - OAKS BUILDING PROPOSED ELEVATIONS	DATE DEC 08	JOB CODE 15/822	NUMBER 107
---	----------------	--------------------	---------------

JAMES TOTTY PARTNERSHIP
CHARTERED ARCHITECTS
38 Wilkinson Street, Sheffield. S10 2GB
Telephone: (0114) 2700208 Fax: (0114) 2758691
EMAIL : mail@jamestotty-partnership.co.uk

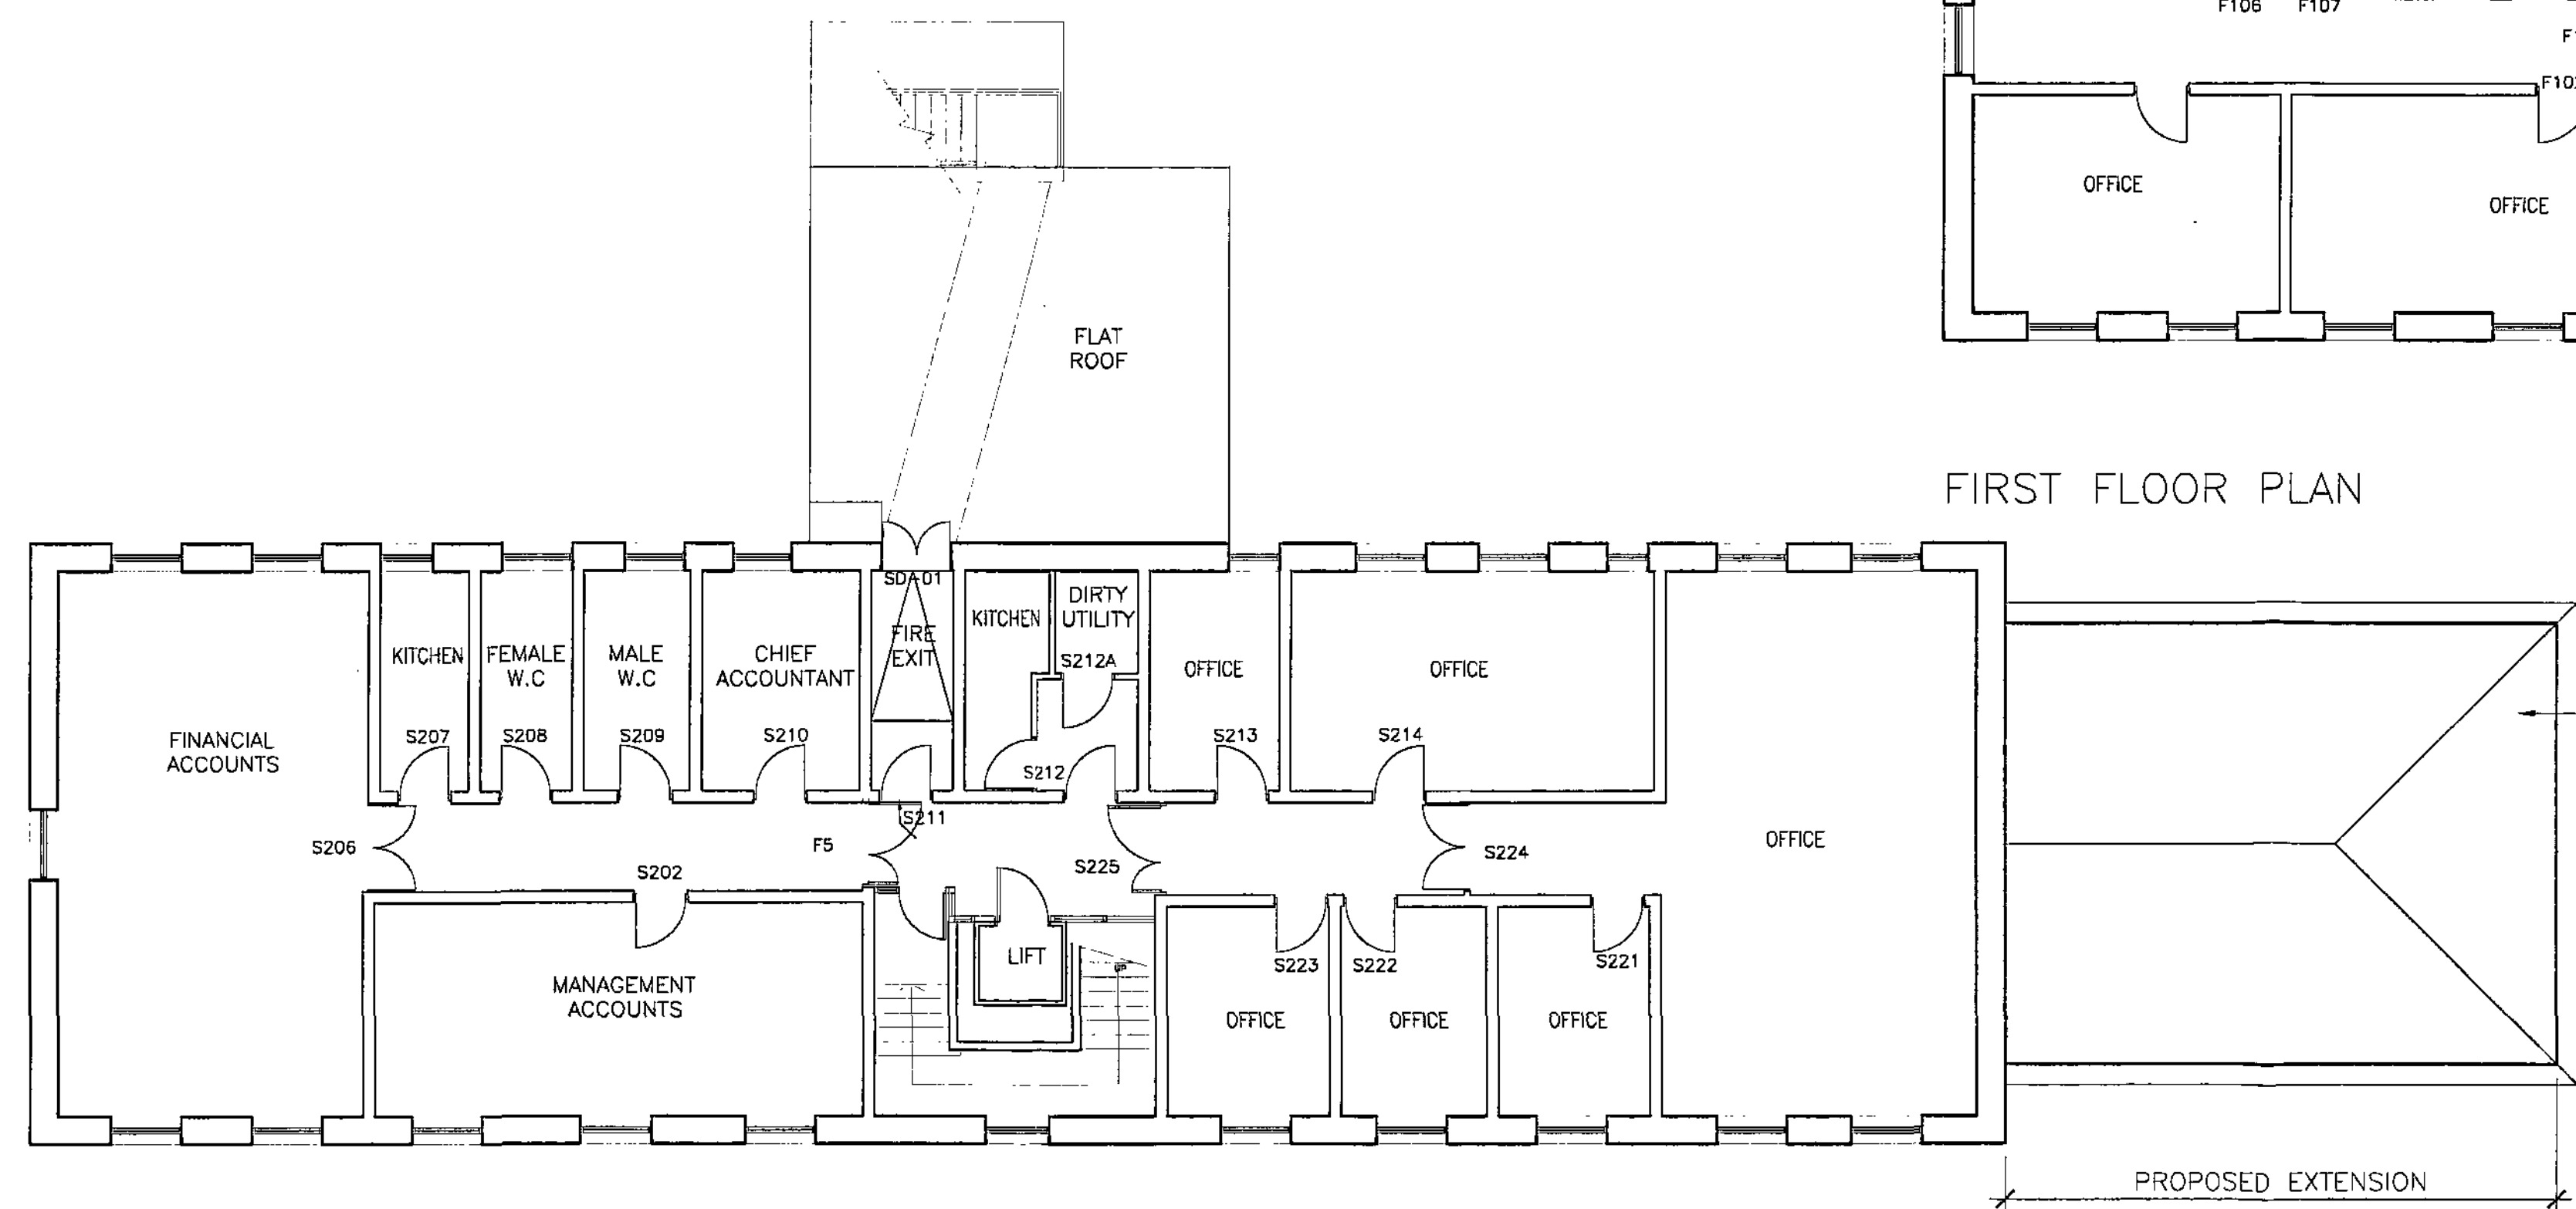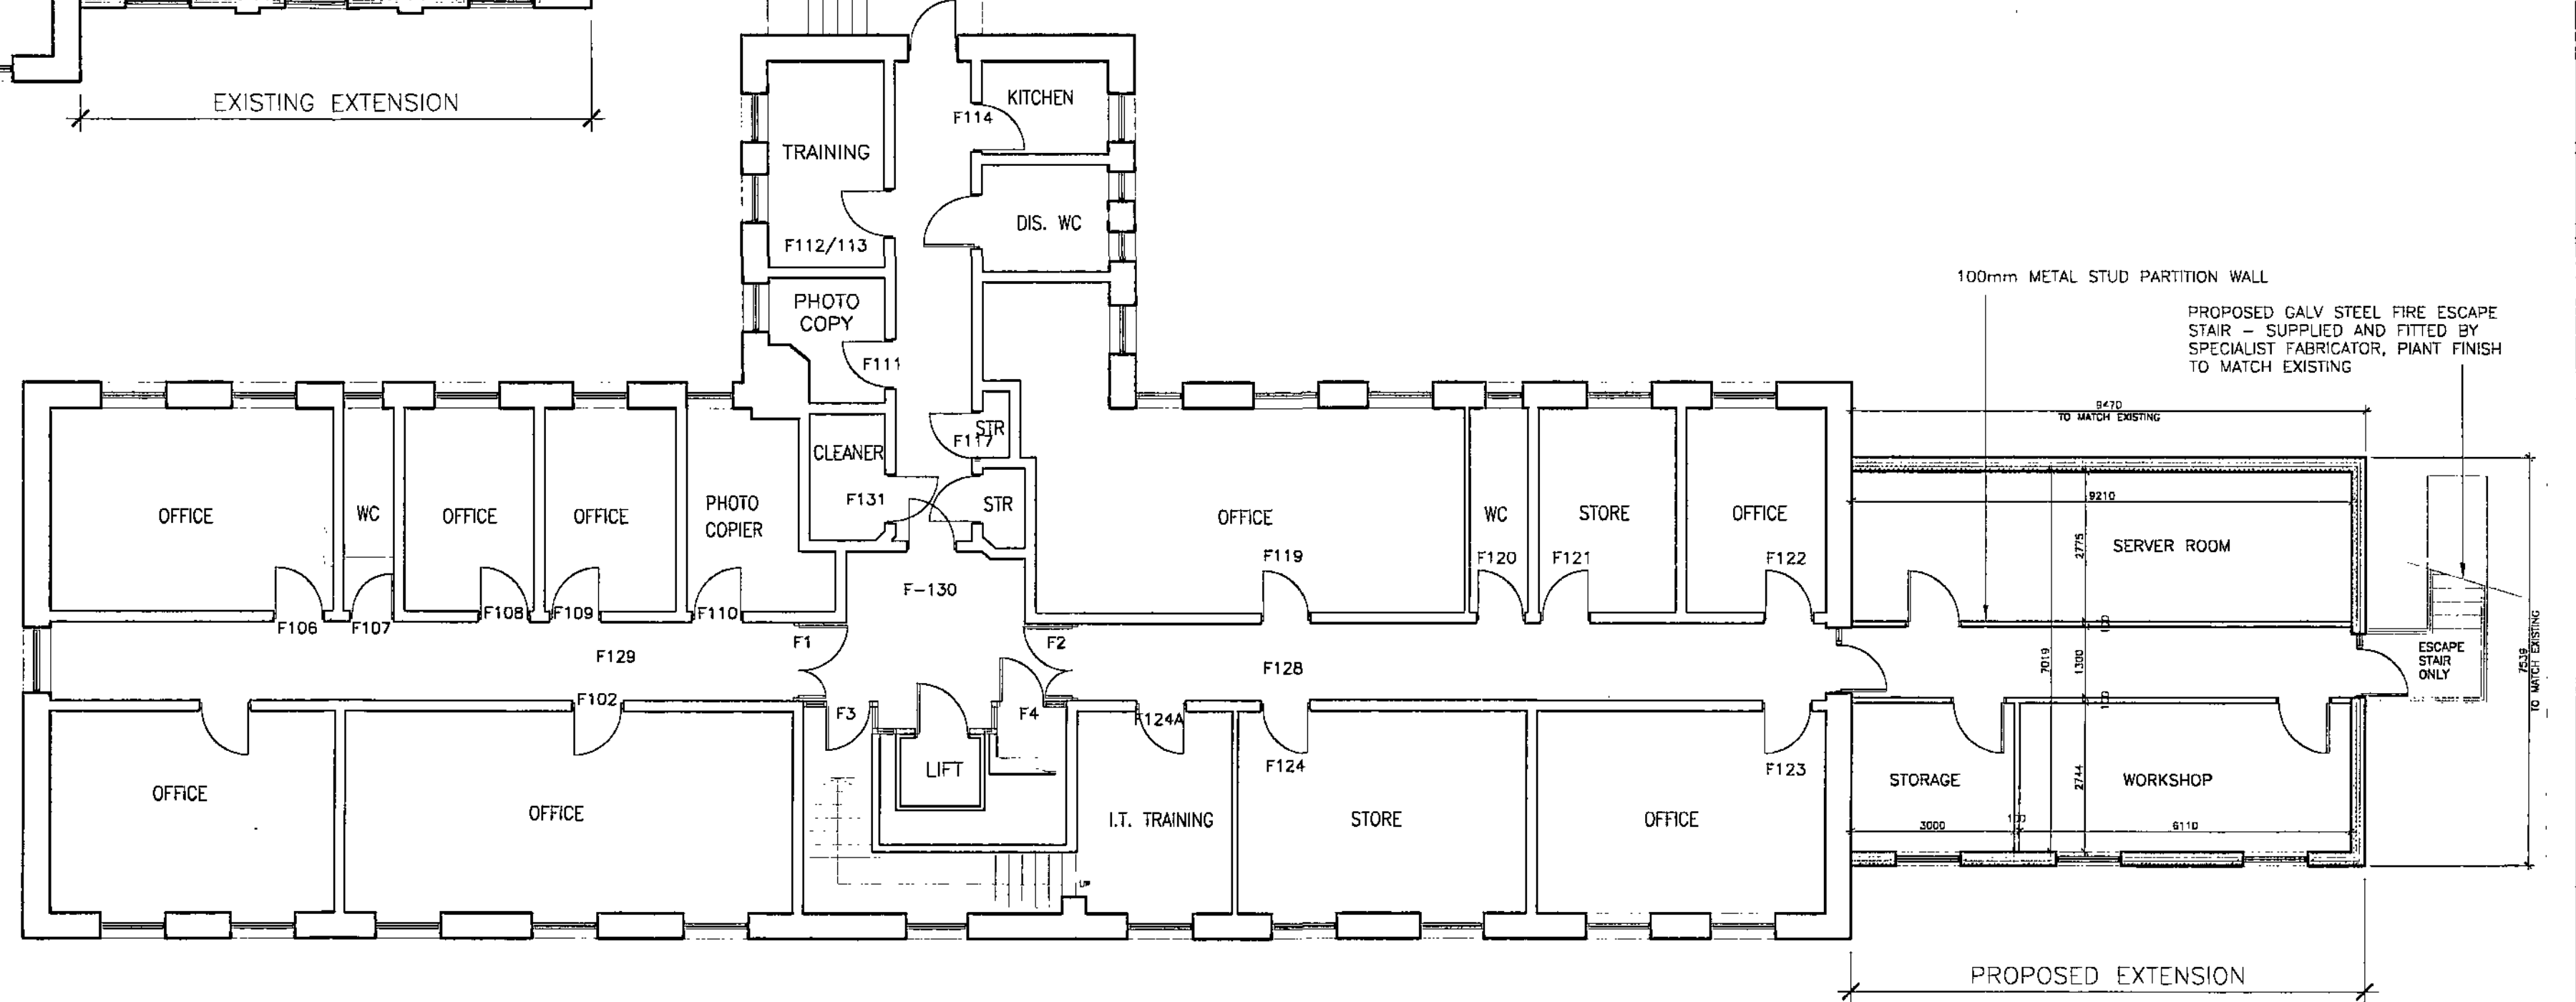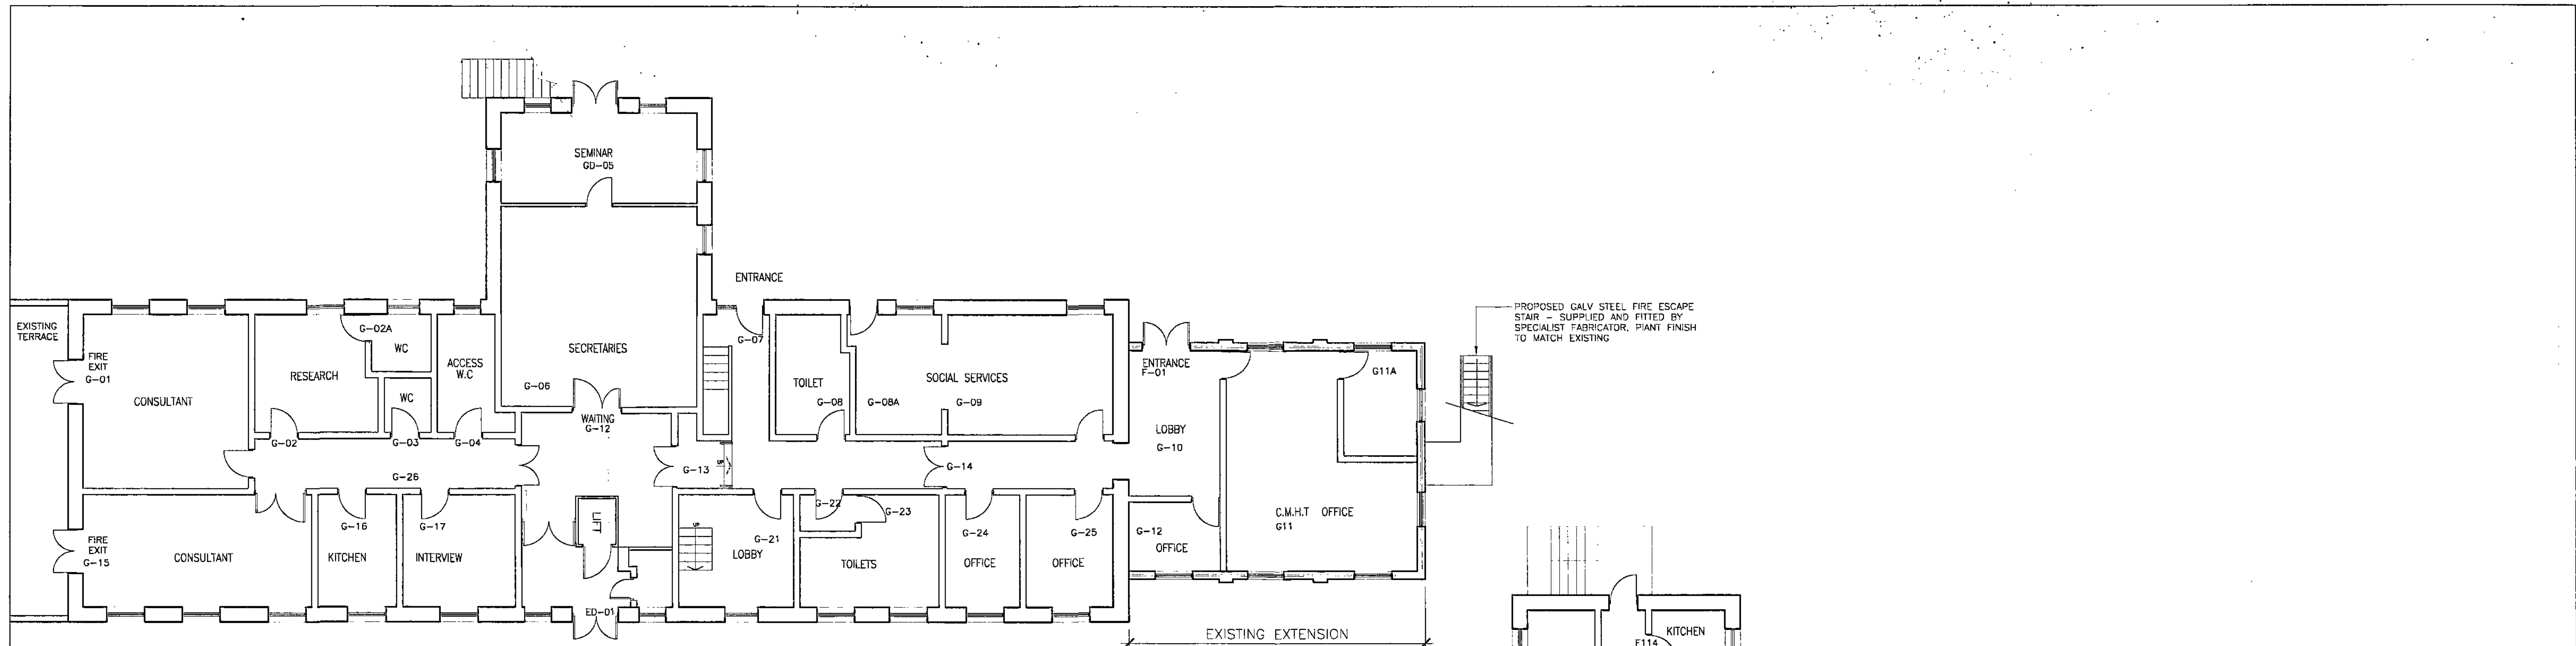

Barnsley Metropolitan
Borough Council
18 DEC 2007
Corporate Mail Room

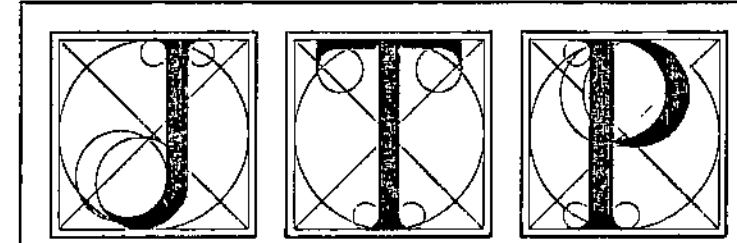

PROJECT
FIRST STOREY EXTENSION
TO OAKS BUILDING FOR
BARNSELY NHS PCT
KENDRAY HOSPITAL
BARNSELY

REVISIONS	
A	SECOND FLOOR PLAN REVISED 16.12.08

NOTE: DO NOT SCALE FROM THIS DRAWING.
ALL DIMENSIONS IN MILLIMETRES UNLESS STATED OTHERWISE.
IF IN DOUBT PLEASE ASK.

CLIENT
BARNSELY NHS
PRIMARY CARE TRUST

CHECKED BY	DRAWN BY	SCALE
-	MW	1:100 @A1

TITLE
PROPOSED FLOOR PLANS
OAKS BUILDING


DATE	JOB CODE	NUMBER
NOV '07	15/B22	108A

JAMES TOTTY PARTNERSHIP
CHARTERED ARCHITECTS
38 Wilkinson Street, Sheffield. S10 2GB
Telephone: (0114) 2700208 Fax: (0114) 2758691
EMAIL: mail@jamestotty-partnership.co.uk



Barnsley Metropolitan
Borough Council
18 DEC 2008
Corporate Mail Room

THIS DRAWING IS FOR IDENTIFICATION
PURPOSES ONLY - DO NOT SCALE

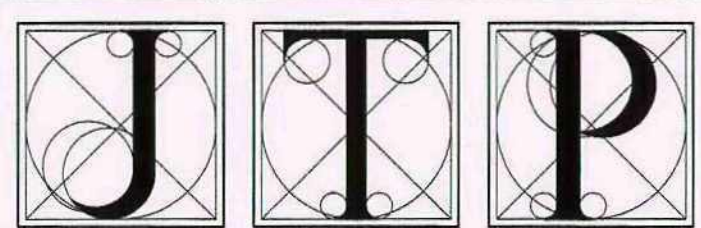

PROJECT
FIRST STOREY EXTENSION
TO OAKS BUILDING FOR
BARNSELY NHS PCT
KENDRAY HOSPITAL
BARNSELY

REVISIONS		
NOTE : DO NOT SCALE FROM THIS DRAWING. ALL DIMENSIONS IN MILLIMETRES UNLESS STATED OTHERWISE. IF IN DOUBT PLEASE ASK.		

CLIENT
BARNSELY NHS
PRIMARY CARE TRUST

CHECKED BY	DRAWN BY MW	SCALE 1/1250
------------	----------------	-----------------

TITLE
KENDRAY HOSPITAL
SITE LOCATION PLAN

DATE DEC 08	JOB CODE 15/822	NUMBER 100
----------------	--------------------	---------------

JAMES TOTTY PARTNERSHIP
CHARTERED ARCHITECTS

38 Wilkinson Street, Sheffield, S10 2GB
Telephone: (0114) 2700208 Fax: (0114) 2758691
EMAIL : mail@jamestotty-partnership.co.uk