



|             |         |
|-------------|---------|
| Drawing No. | Rev No. |
| MGG001 -001 |         |

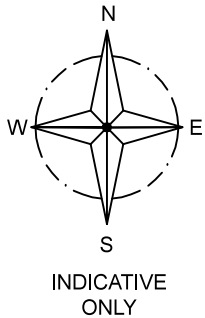

LOACATION PLAN  
SCALE 1:1250 AT A3

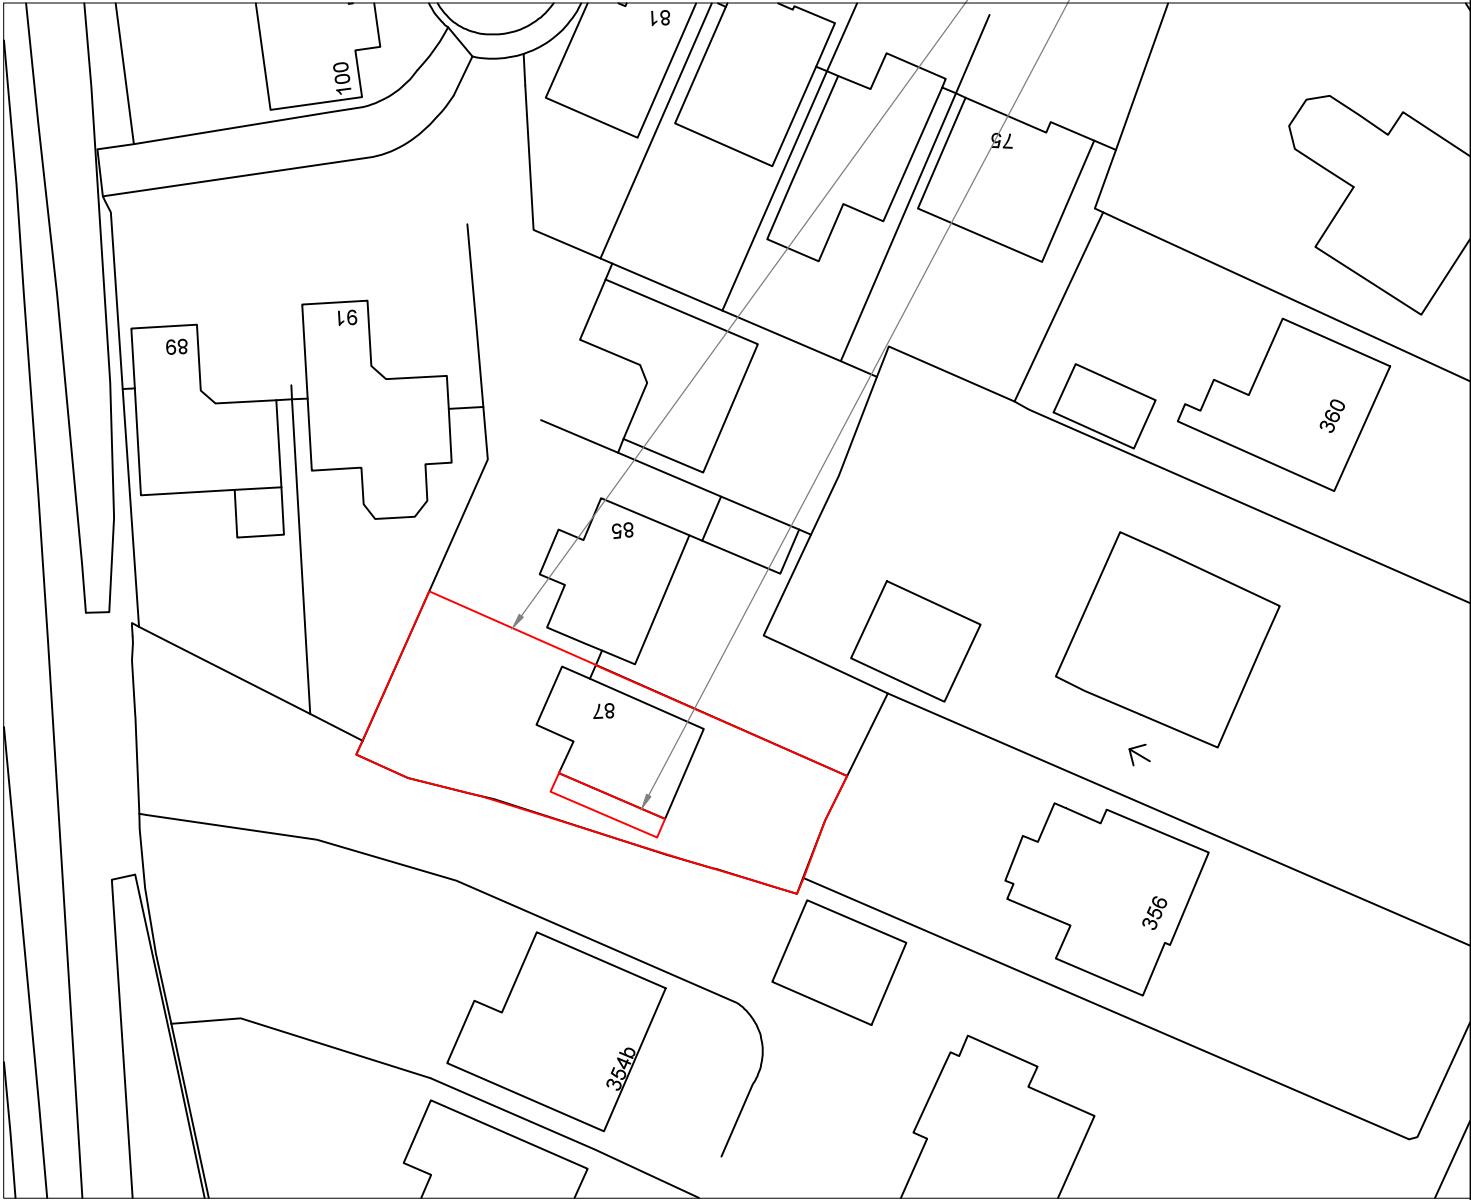

SITE PLAN  
SCALE 1:500 AT A3

DO NOT SCALE: Contractor to check all dimensions and report any omissions or errors

NOTES

| Rev   | Description | By | Chk | App | Date |
|---|-------------|----|-----|-----|------|
| <div>JRB DESIGNS Ltd<br/>1 Saville Road<br/>Cudworth<br/>Barnsley<br/>S72 8LT<br/>Tel: 01226 383542<br/>Fax: 01226 380078<br/>Mob: 07970 541192<br/>Email: john@jrbdesigns.co.uk<br/><br/>This drawing is copyright. © jrbdesigns Ltd.</div> |             |    |     |     |      |

Client

MR. G GOODWIN

Drawing Title

SITE PLANS

Address

87 PARKLAND VIEW  
LUNDWOOD  
BARNSELY  
S71 5LG

Project Title:

PROPOSED TWO STOREY  
SIDE EXTENSION

Purpose of Issue:

PLANNING

Drawing Status

FIRST ISSUE

|                         |                    |                                   |
|-------------------------|--------------------|-----------------------------------|
| Scale at A3<br>AS SHOWN | Drawn By<br>JRB    | Date<br>02/06/2019                |
| Checked By              | Date<br>02/06/2019 | Approved By<br>Date<br>02/06/2019 |

|                       |                    |               |
|-----------------------|--------------------|---------------|
| Project No.<br>MGG001 | Drawing No.<br>001 | Revision<br>- |
|-----------------------|--------------------|---------------|

APPROVAL ☐ INFORMATION ☐ TENDER ☐ CONTRACT ☐ CONSTRUCTION ☐