



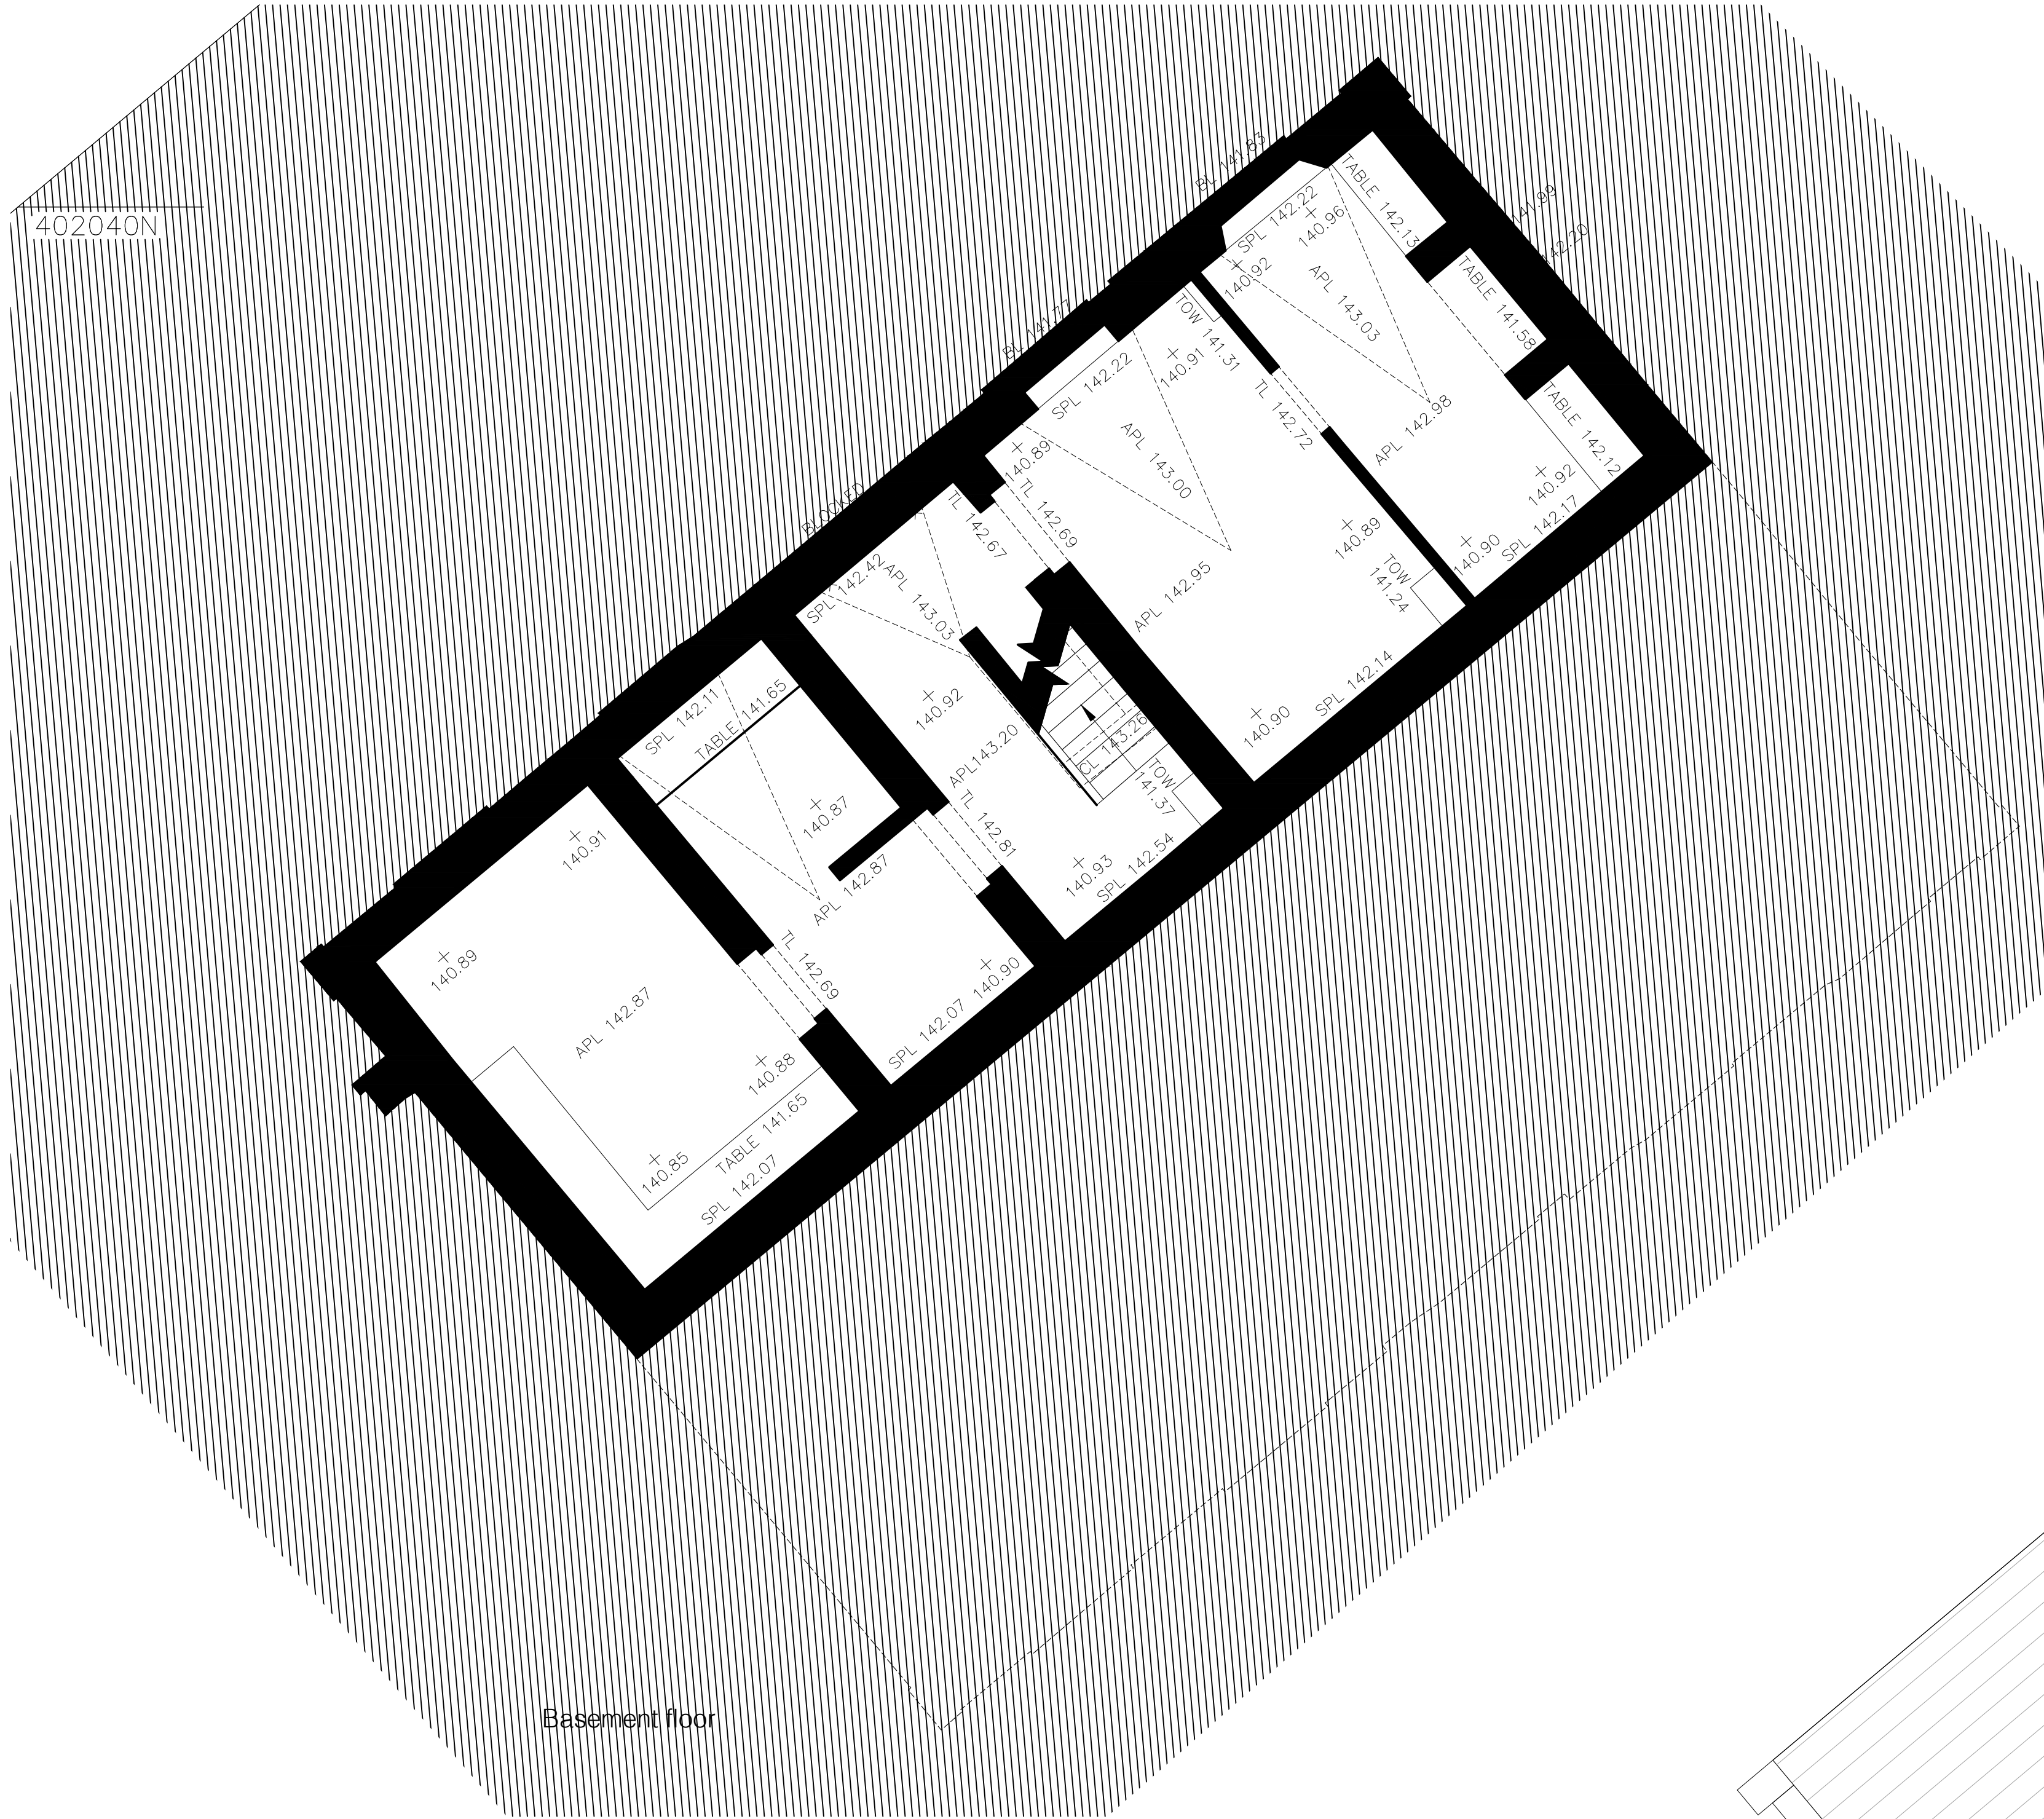

Basement floor

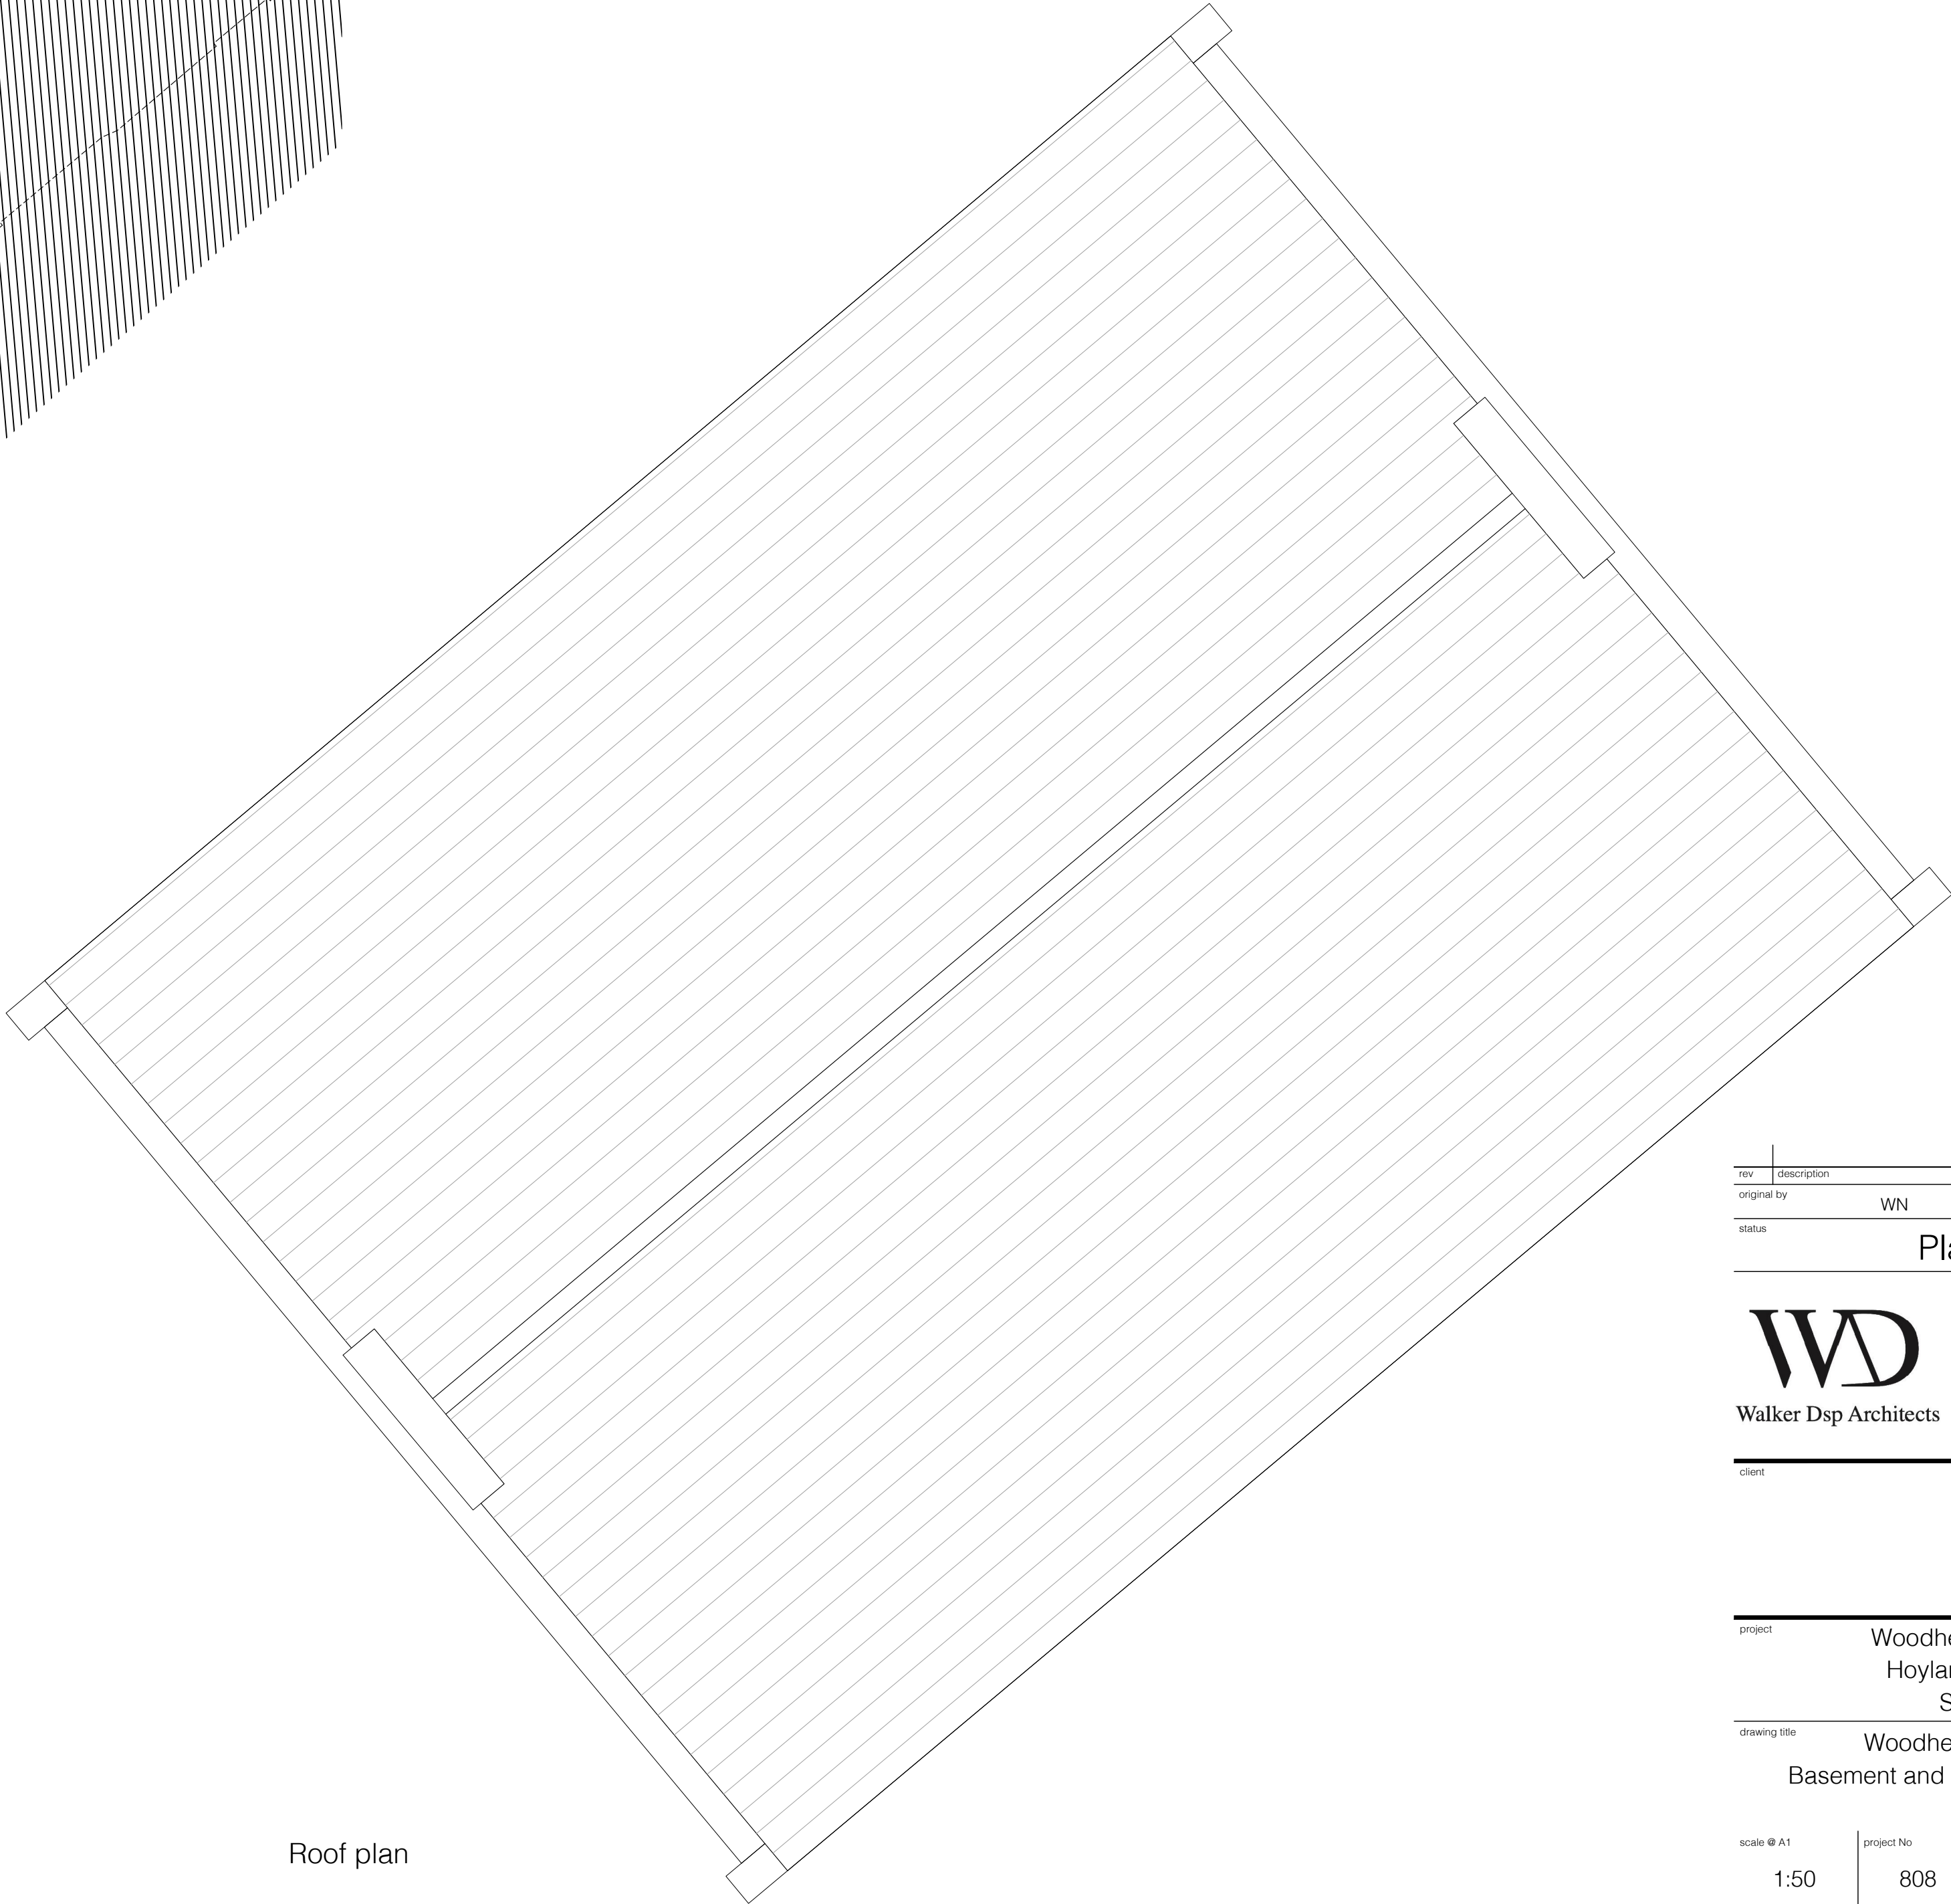

Roof plan



CDM REGULATIONS

Safety, Health + Environmental Information

In addition to the hazards / risks typically associated with the types of work detailed on this drawing, please NOTE the following advisory statements. Notes may relate to CONSTRUCTION, MAINTENANCE + CLEANING, and / or DEMOLITION; however this list is not exhaustive.

rev	description	date	dr by	app by

It is assumed that all works are to be carried out by a competent contractor working, where appropriate to an approved method statement.

rev	description	date	dr by	app by
original by	WN	17.05.22		MW

status
Planning

WD

Walker Dsp Architects

Walker Dsp Architects

42 Oxford Street

York YO24 4AW

United Kingdom

Tel: +44(0)1904 655900

www.walkersp.com

client

project
Woodhead Hall Farm
Hoyland, Barnsley
S74 9SX

drawing title
Woodhead Hall House
Basement and roof plans as Existing

scale @ A1	project No	drawing No	rev
1:50	808	PL22	-

This drawing is to read in conjunction with all related drawings. Do not scale from this drawing. All dimensions must be checked and verified on site before commencing any work or producing shop drawings. The originator should be notified immediately of any discrepancy. Walker Dsp Architects & logo are a Trademark registered in Great Britain and Northern Ireland. © Walker Dsp Architects 2022