

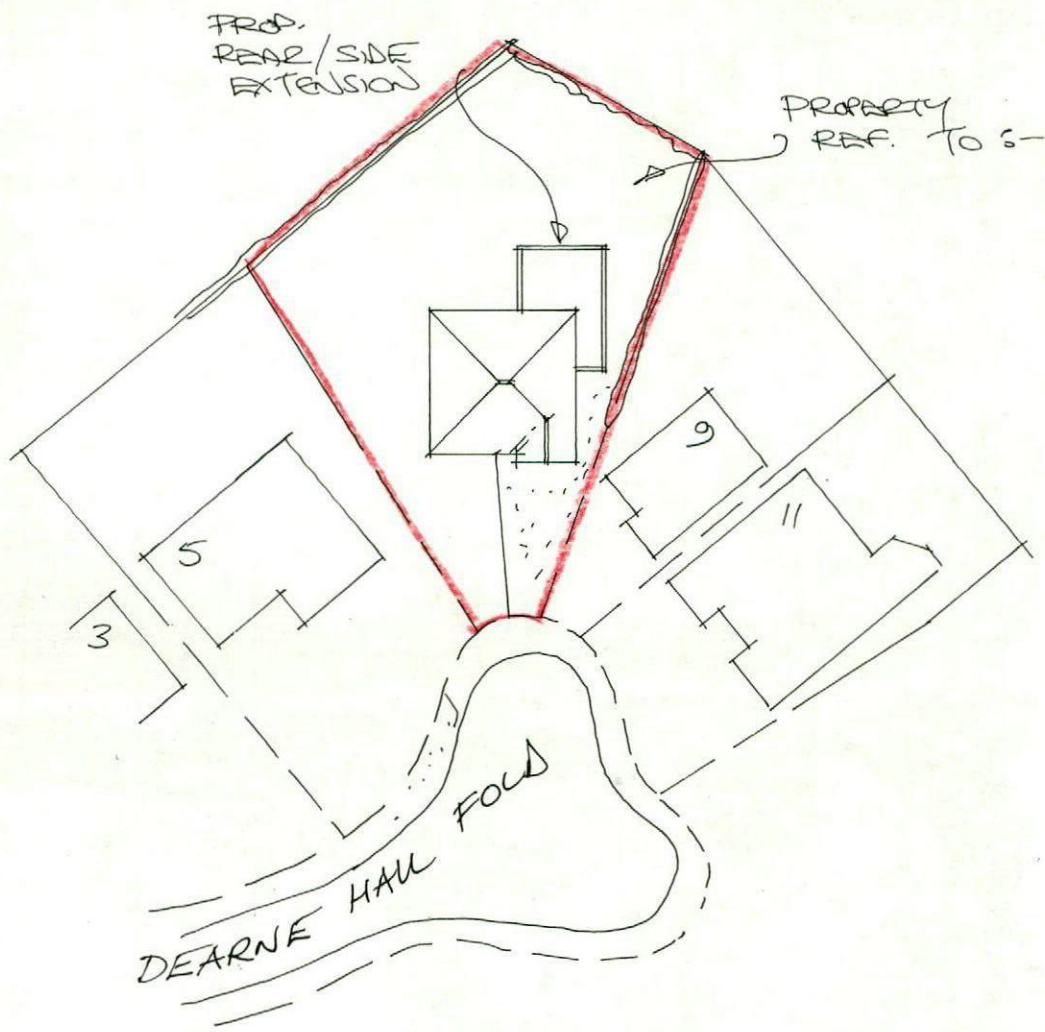



Drainage Plan 1:200

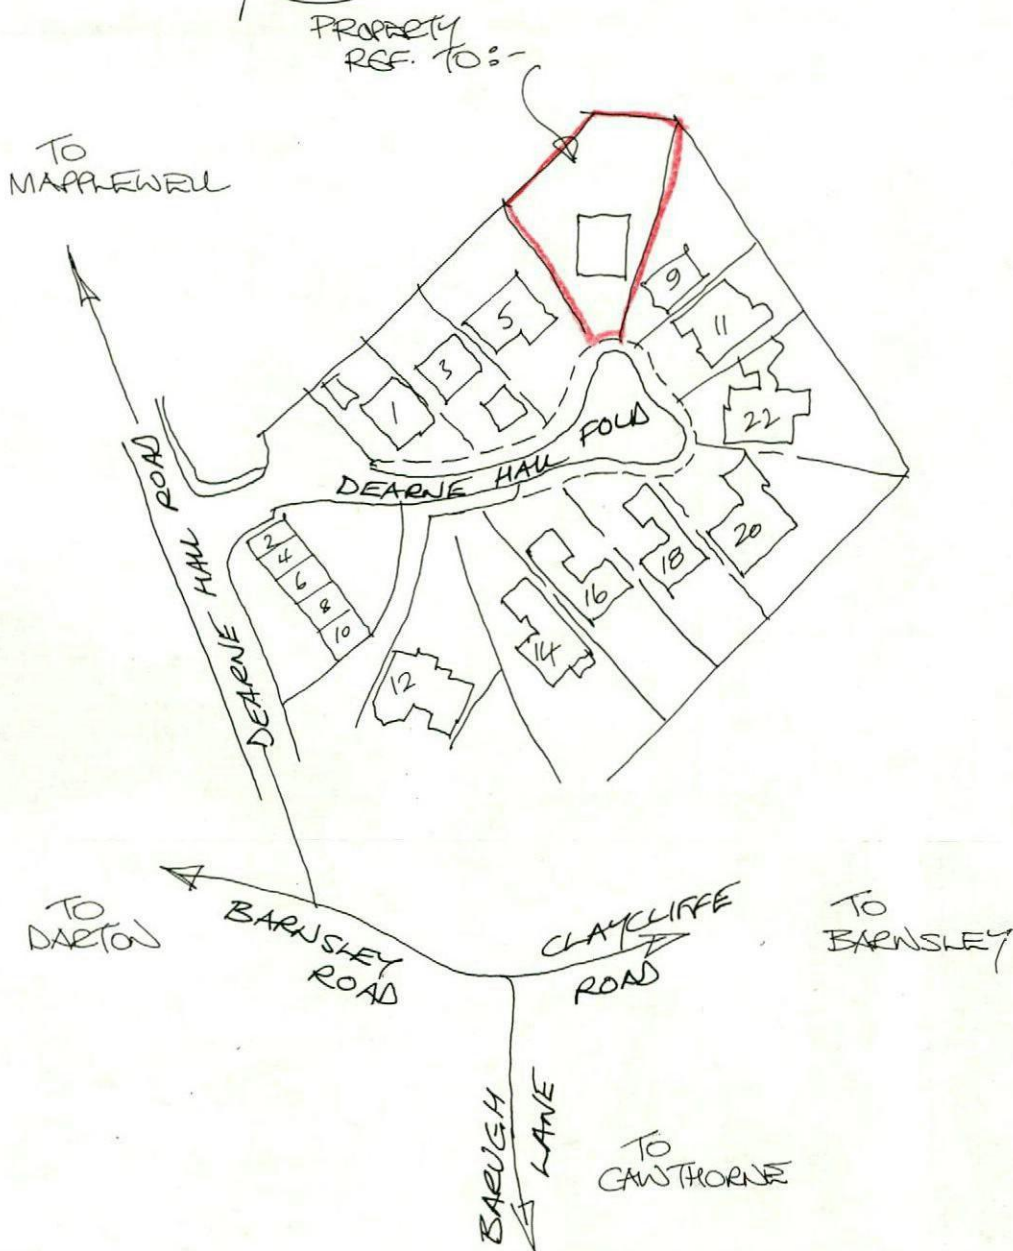

Site Layout 1:500

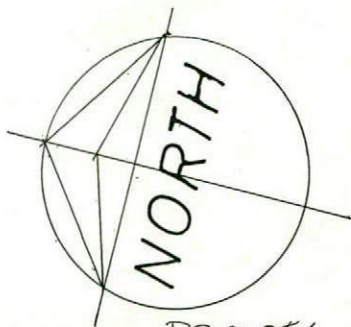

Location Plan 1:1250

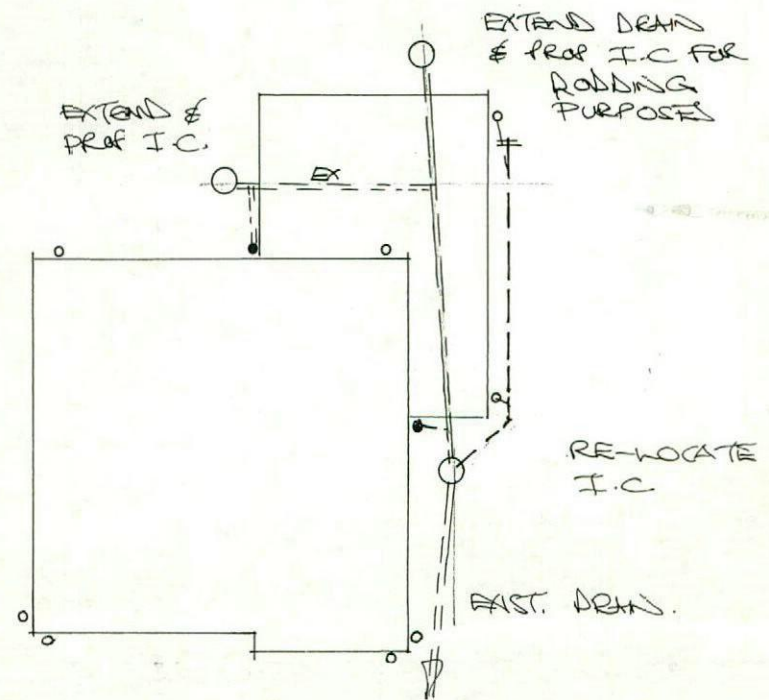

Rev	Notes	Date

B/Regs:

Planning:

Garry Greetham Associates
Residential Design Consultant
Westwood House
18 Carr Lane
Tankersley
Barnsley S75 3BE
Tel(01226)746573

PROJECT	Various Extensions		
CLIENT	Mr. K. Nixon		
TITLE	Site & Location Layouts		
ADDRESS	7 Dearne Hall Fold, Low Barugh, Barnsley. S75 1JJ		
DRAWN BY	ggg		
SCALE	as shown	DATE	Oct 19
DRAWING No	920-01	REV	
Member of the Chartered Institute of Architectural Technologists			

Rev	Notes	Date

Garry
Greetham
Associates

Residential
Design Consultant

Westwood House
18 Carr Lane
Tankersley
Barnsley S75 3BE
Tel(01226)746573

PROJECT

Various Extensions

CLIENT

Mr. K. Nixon

TITLE

Layout as Existing

ADDRESS

7 Dearne Hall Fold, Low
Barugh, Barnsley. S75 1JJ

DRAWN BY

ggg

SCALE

1:50

DATE


Oct 19

DRAWING No

920-02


REV

Member of the Chartered Institute
of Architectural Technologists

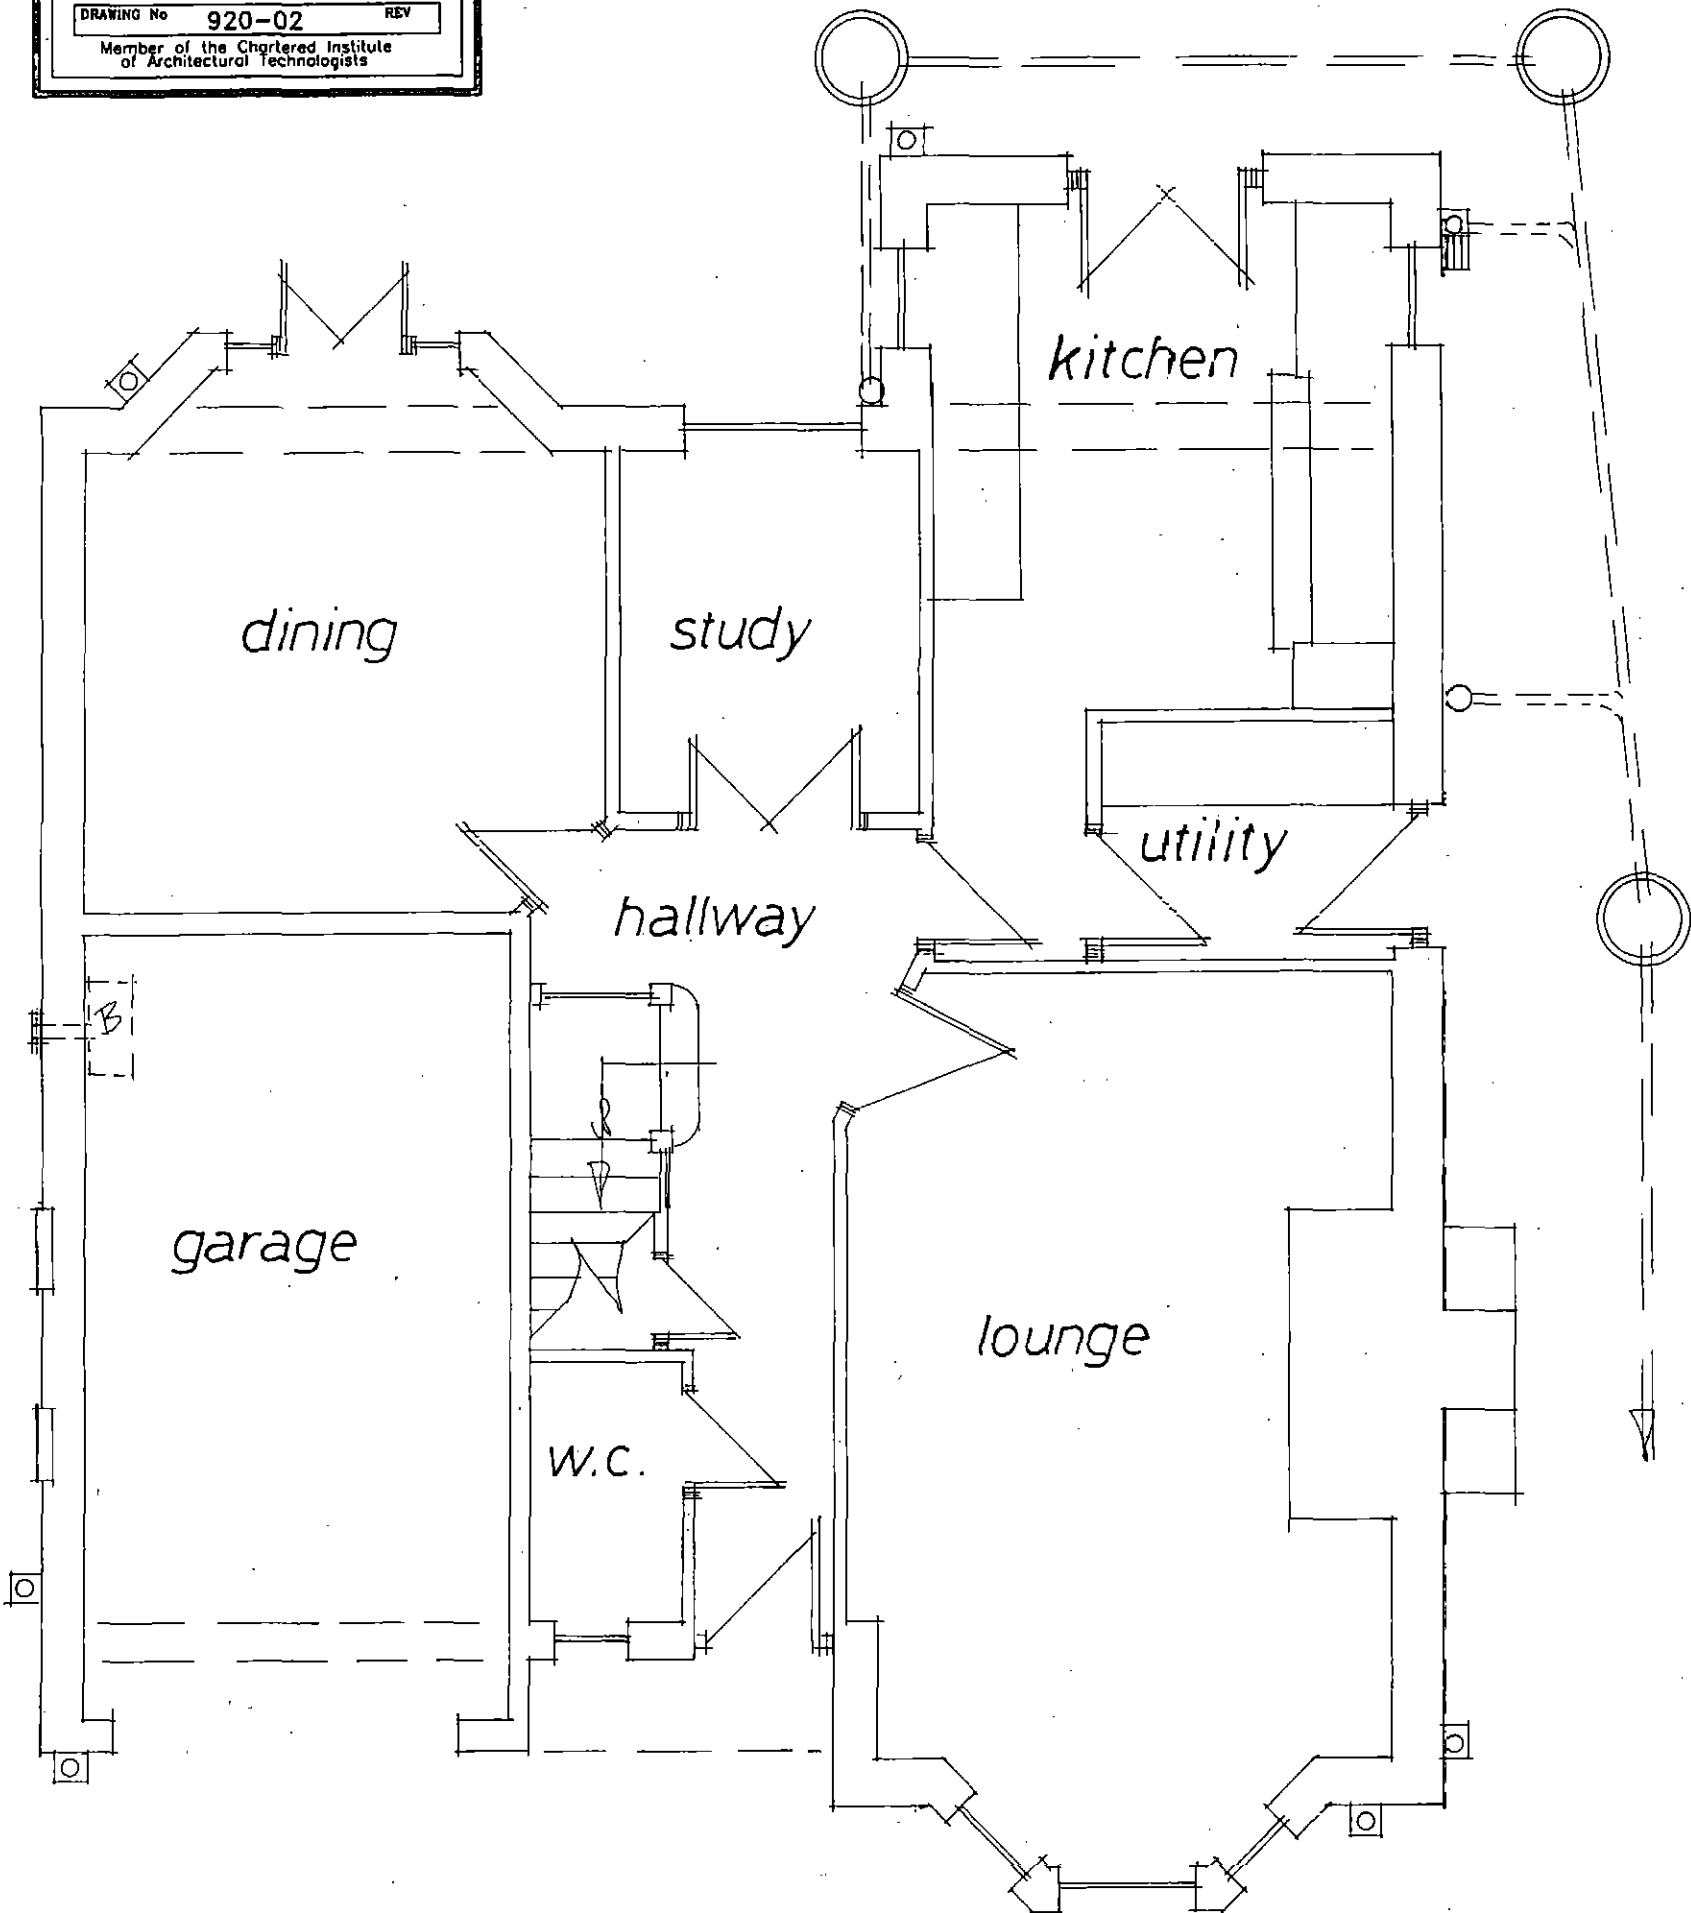




Front

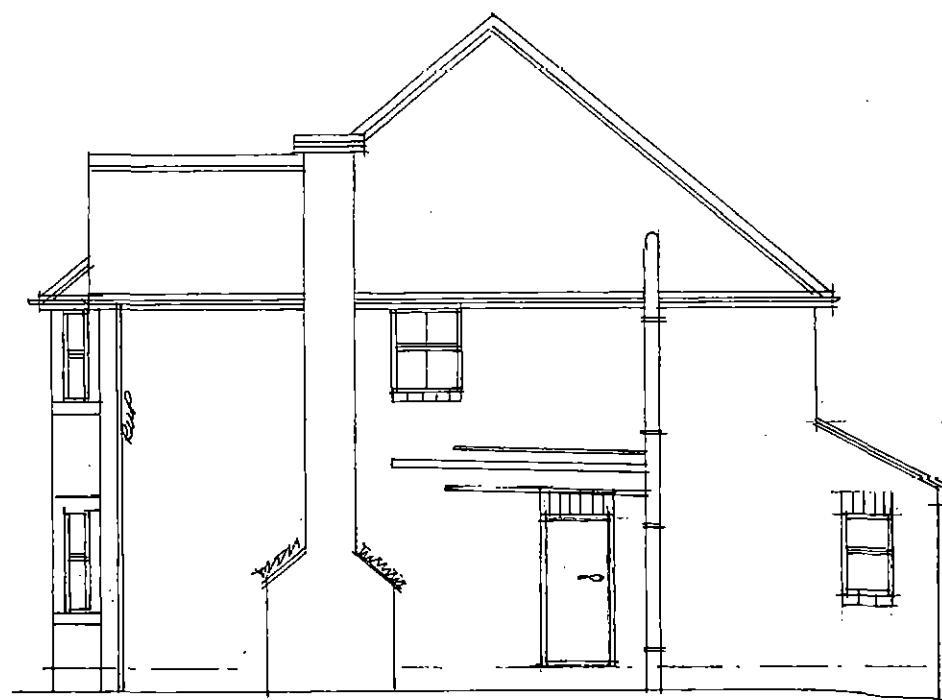

Side



Rear

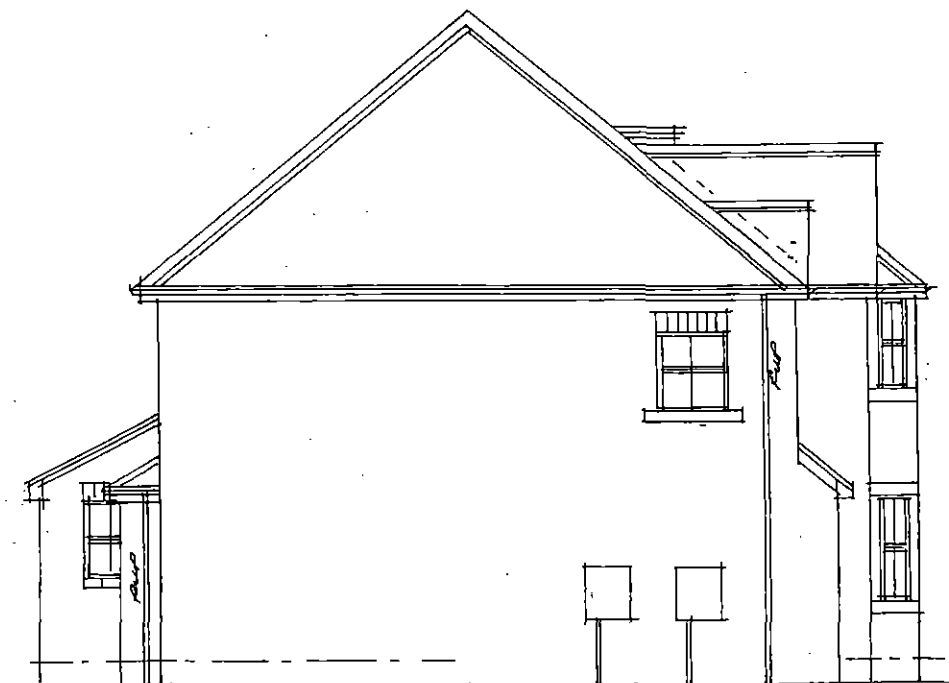

Side

Rev	Notes	Date

Garry Greetham Associates
 Residential Design Consultant
 Westwood House
 18 Carr Lane
 Tankersley
 Barnsley S75 3BE
 Tel(01226)746573

PROJECT Various Extensions

CLIENT Mr. K. Nixon

TITLE Elevations as Existing

ADDRESS
 7 Dearne Hall Fold, Low
 Barugh, Barnsley. S75 1JJ

DRAWN BY 999

SCALE 1:100 DATE Oct 19

DRAWING No 920-03 REV

Member of the Chartered Institute
 of Architectural Technologists

Rev	Notes	Date

Garry Greetham Associates

Residential Design Consultant

Westwood House

18 Carr Lane

Tankersley

Barnsley S75 3BE

Tel(01226)746573

PROJECT

Various Extensions

CLIENT

Mr. K. Nixon

TITLE

Layout as Proposed

ADDRESS

7 Dearne Hall Fold, Low Barugh, Barnsley. S75 1JJ

DRAWN BY

999

SCALE

1:50

DATE


Oct 19

DRAWING No

920-04


REV

Member of the Chartered Institute of Architectural Technologists

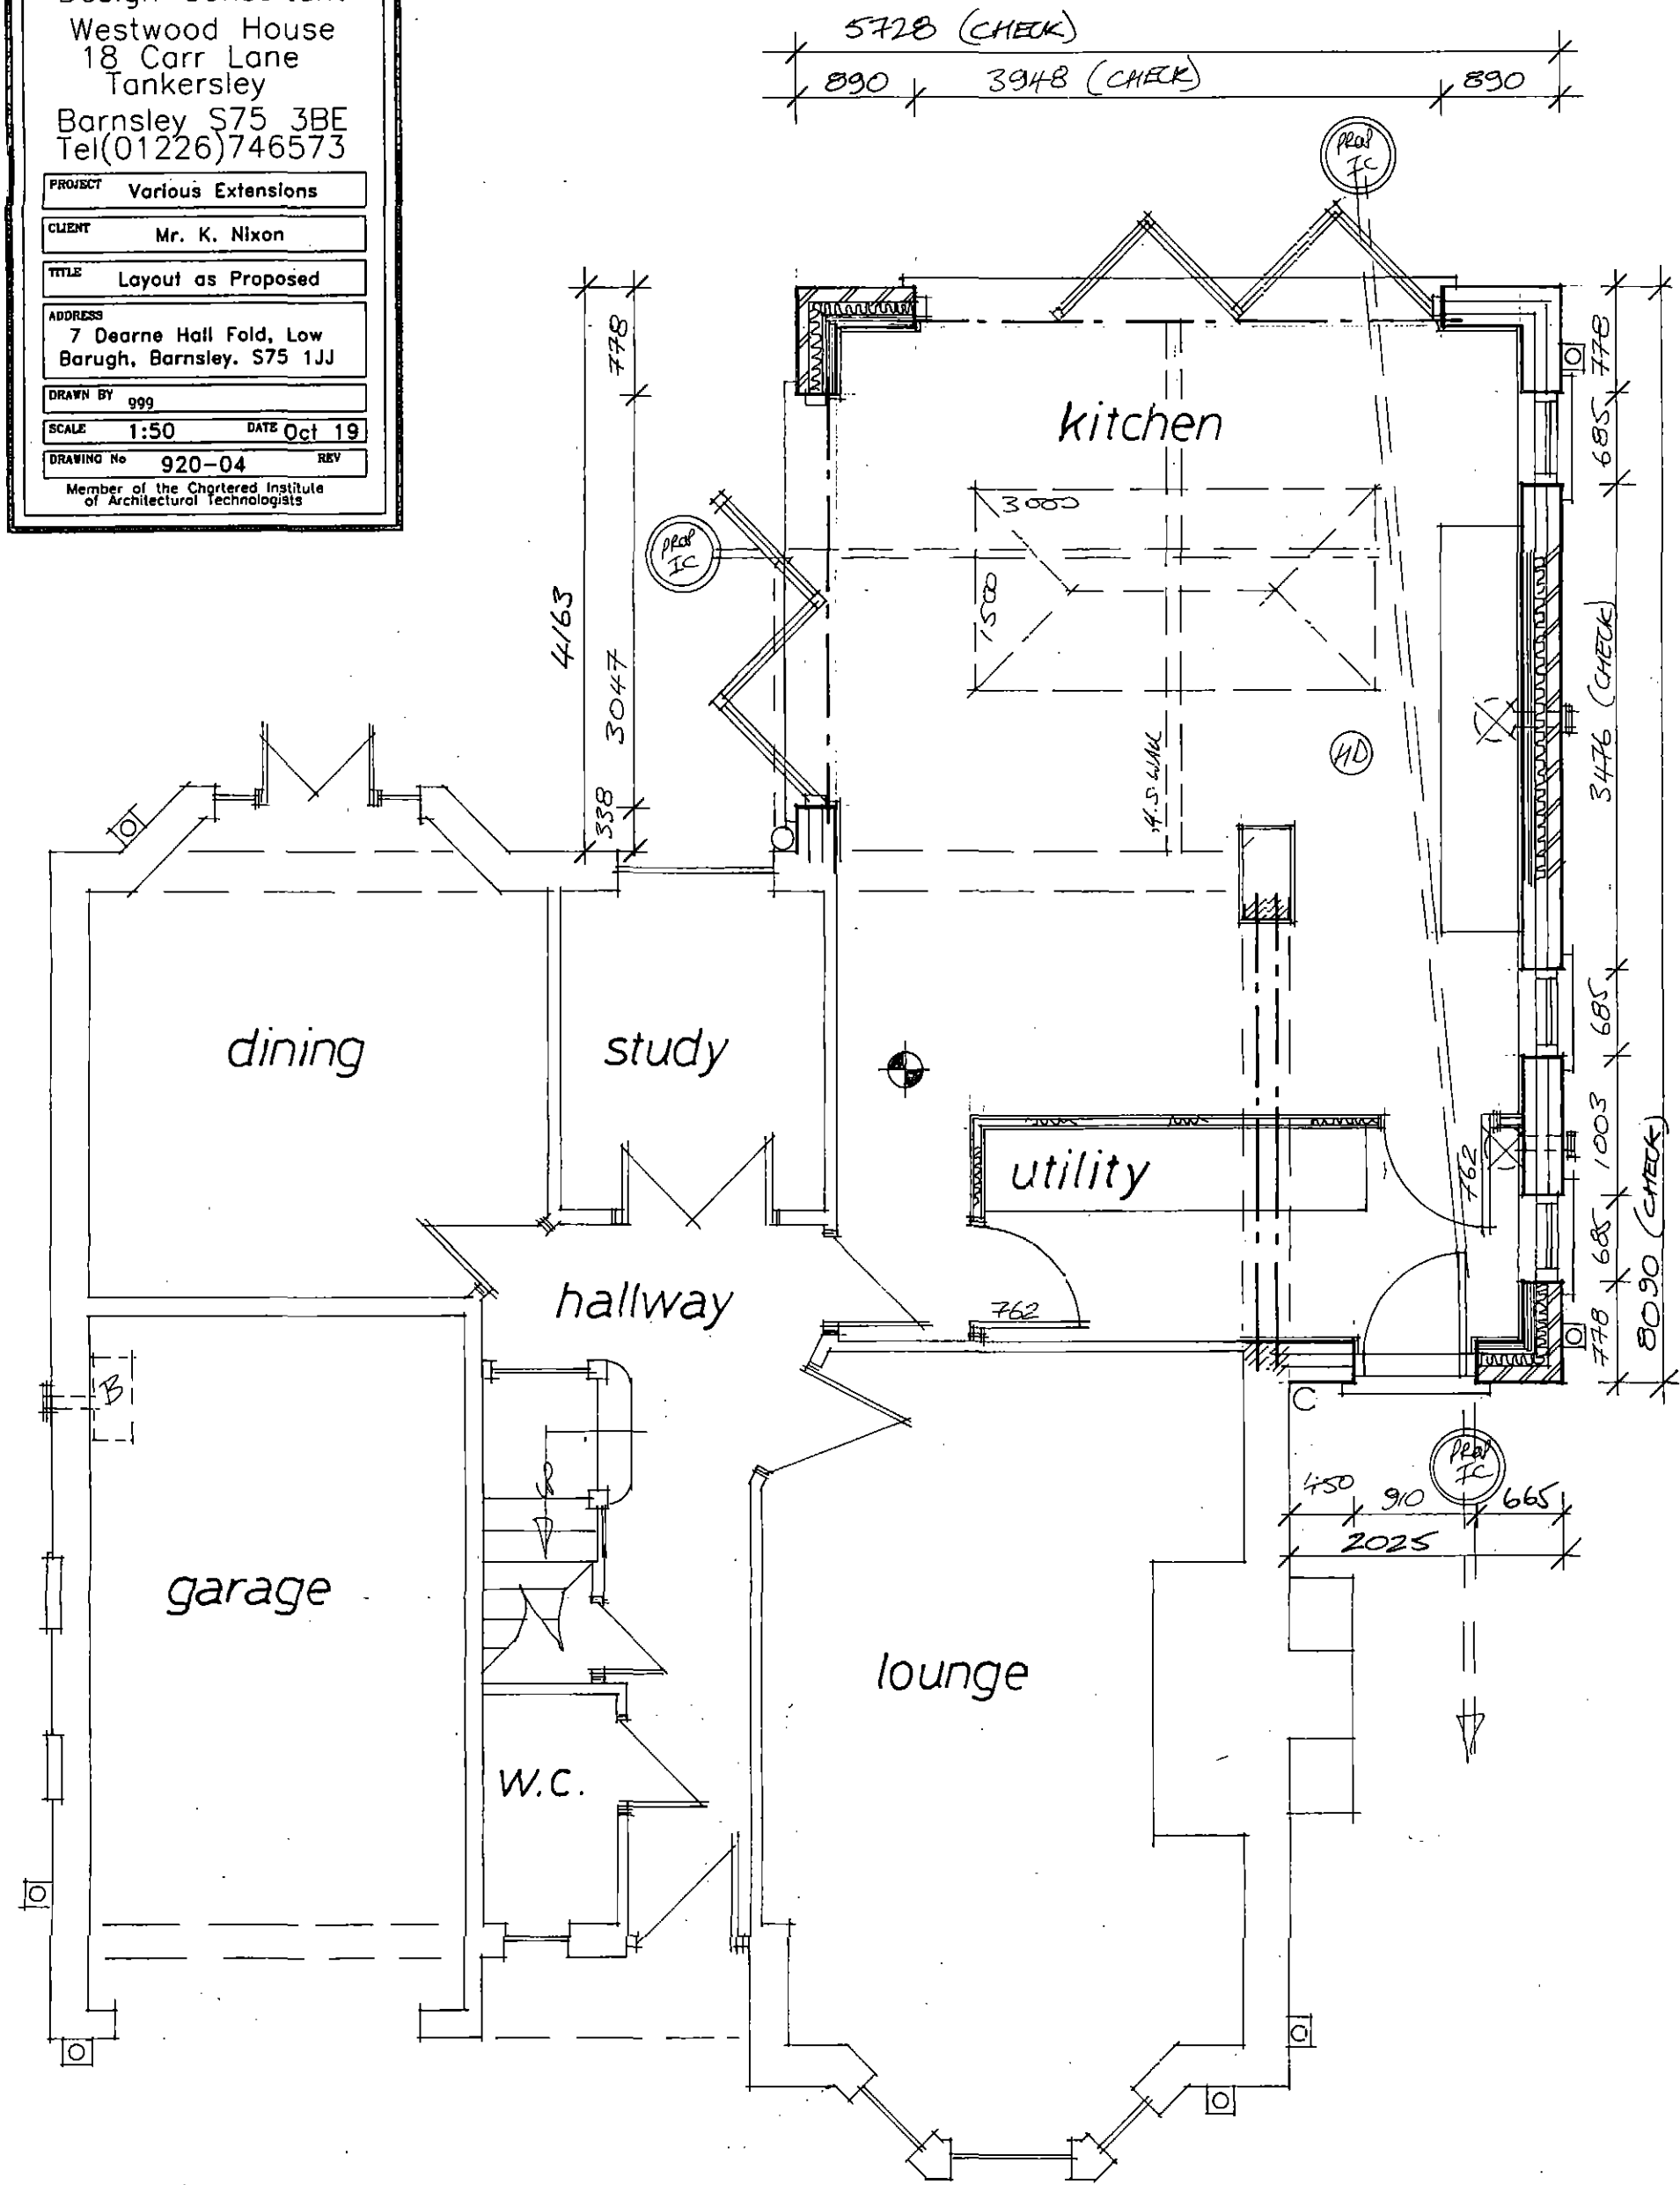



Front

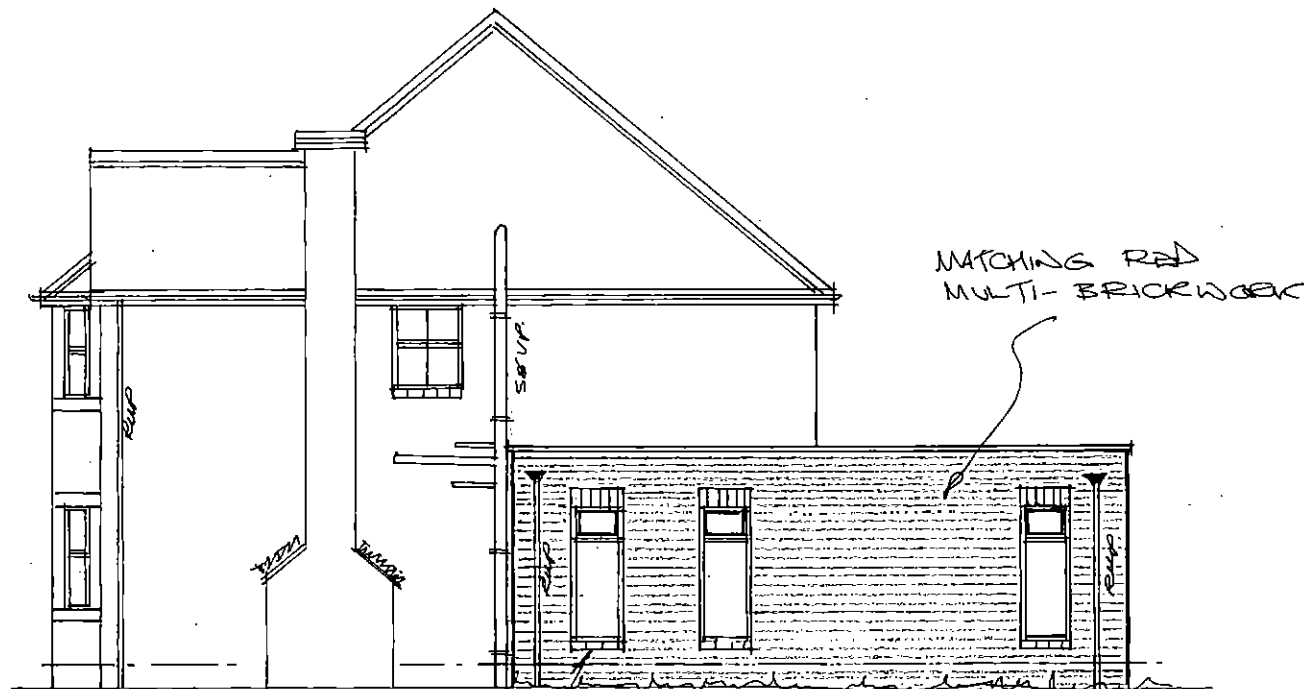

Side

MATCHING PROJECTING
BRICK CHIMNEY

INFL. EXT. G.L.
AS INDICATED.



Rear

MATCHING BRICKWORK
SOLDIER COURSE AS
HEAD.



Side

COPING STONE

Rev	Notes	Date

Garry
Greetham
Associates

Residential
Design Consultant

Westwood House

18 Carr Lane

Tankersley

Barnsley S75 3BE

Tel(01226)746573

PROJECT Various Extensions

CLIENT Mr. K. Nixon

TITLE Elevations as Proposed

ADDRESS
7 Dearne Hall Fold, Low
Barugh, Barnsley. S75 1JJ

DRAWN BY ggg

SCALE 1:100 DATE Oct 19

DRAWING No 920-05 REV

Member of the Chartered Institute
of Architectural Technologists