



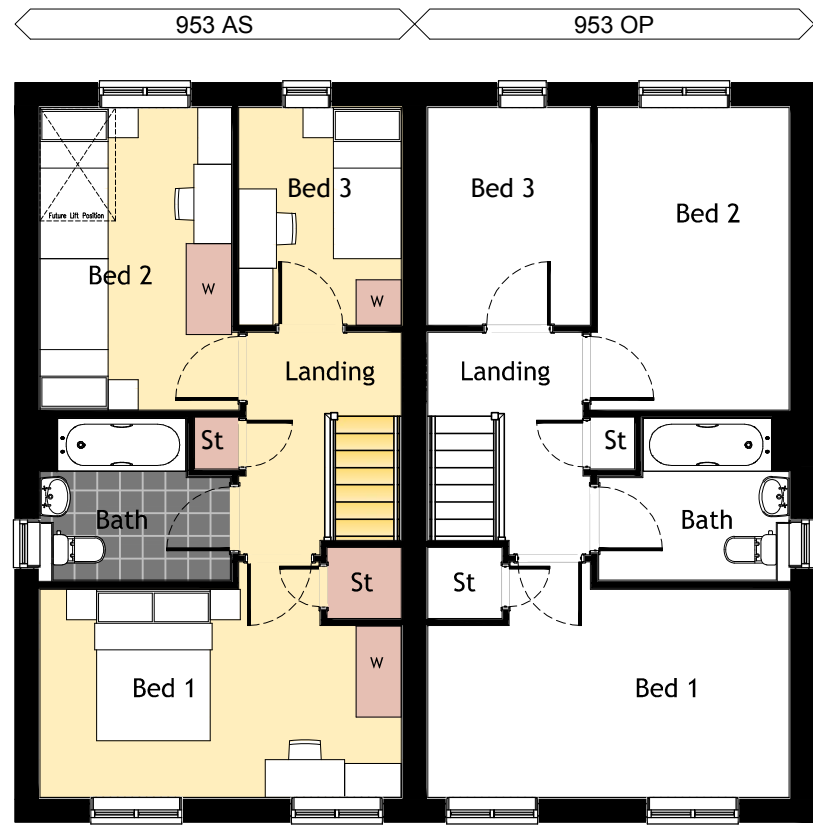

First Floor Plan 1:100

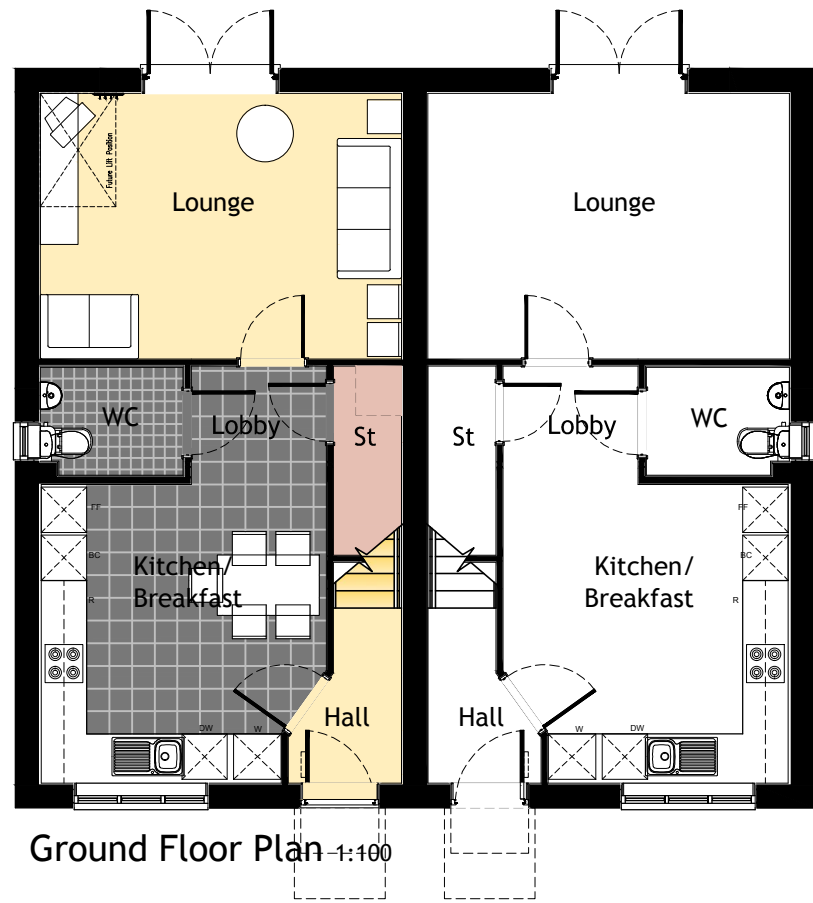


Ground Floor Plan 1:100



Front Elevation 1:100


NOTE:
Front elevation shown with featuring brick detailing. Refer to Materials Layout to see which plots are applicable.

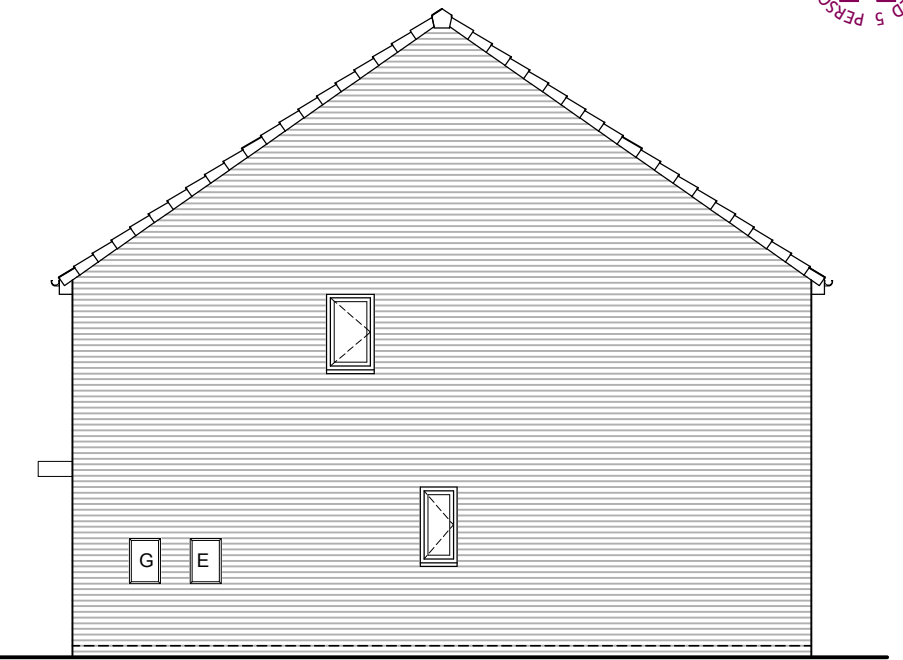

Side Elevation



Rear Elevation

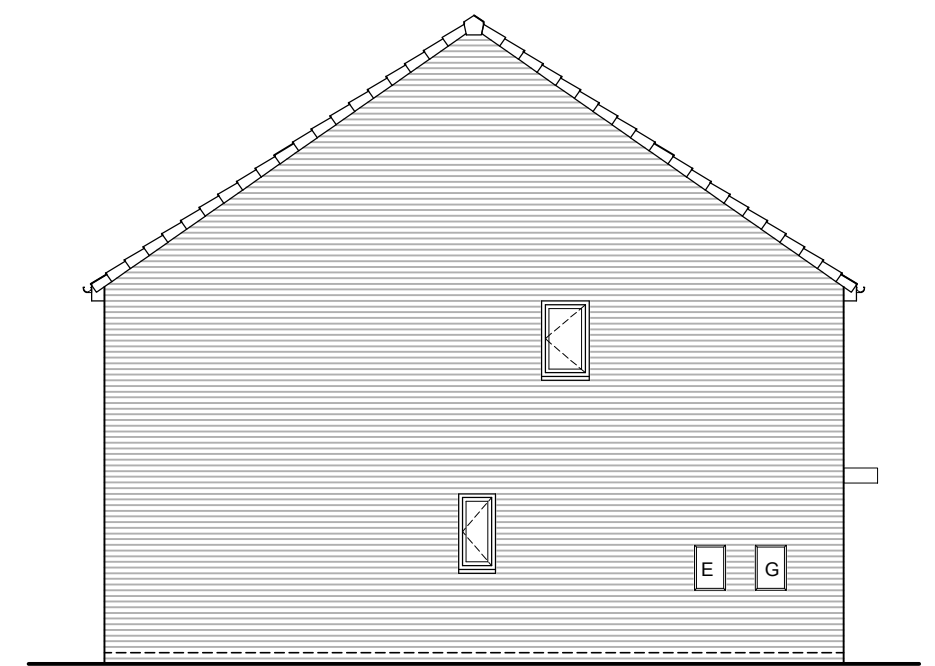

Side Elevation

REVISION
* 20/07/2017 First issue.

CLIENT: KEEPMOAT HOMES PROJECT ADDRESS: SCHOOL STREET, THURNSCOE	DRAWING TITLE: PLANNING DRAWING - 953 HOUSETYPE (AS & OP) PROJECT: RESIDENTIAL DEVELOPMENT	JOB NO. 2238 DWG. NO. HT08 REVISION * DWG SIZE A3 SCALE 1:100 DATE JULY 2017	 Keepmoat Keepmoat, The Waterfront, Lakeside Boulevard, Doncaster, DN4 5PL. Tel: 01302 347605 www.keepmoat.com	 Chris Gothard Architectural Ltd. queens tower lodge 77-79 east bank road sheffield S2 3PX T: 0114 2750263 M: 07443 596098 E: info.cga@btconnect.com Company No. 9118738
---	---	---	---	--