




NORTH ELEVATION

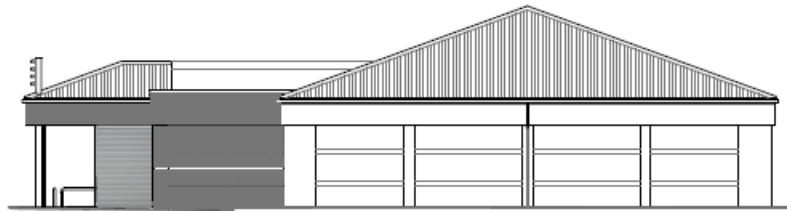

1C
EAST ELEVATION

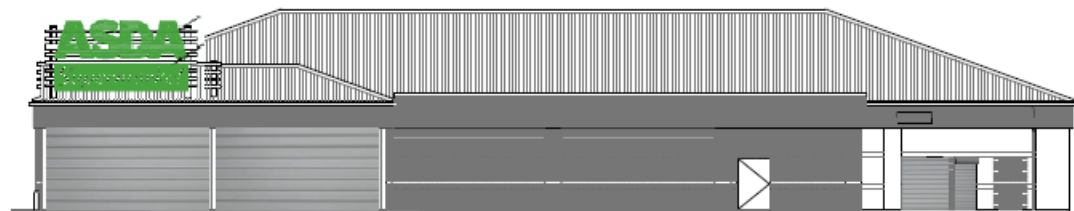

3C 2C 10I 11E
SOUTH ELEVATION

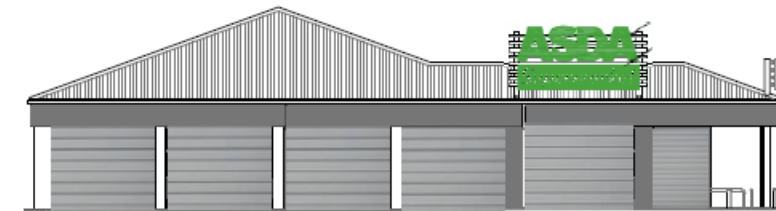

9C 8C 7C 6C 5C 4C
WEST ELEVATION

©WCEC ARCHITECTS — DISCLAIMER:
The design is copyright and shall not be reproduced in any form without the written permission of WCEC Architects. The design is intended to be used as a guide only and is not to be used for construction purposes. It is the responsibility of the client to ensure that the design is used in accordance with the relevant building regulations and to obtain all necessary planning and building control approvals. The design is not to be used for any other purpose without the written permission of WCEC Architects.

XREF'S IN THIS DRAWING



LOCATION PLAN 1:1250 SCALE

KEY

I - Internal (External View)

C- Concealed

E - External

No. Date Description Drawn/Check By

CLIENT

ASDA

ASDA STORES LTD

PROJECT

GOLDTHORPE

ROTHERHAM

338

TITLE

Proposed Elevations

DRAWING STATUS

CONSTRUCTION

DRAWN RJD CHECKED DBS

SCALE 1:100 @ A1

DATE 23/06/11

GARDEN ROAD

SHOPS/ROCK

USE/STREETS

ST 100

T. 01484 288001

F. 01484 288756

E-mail: info@wcec.co.uk

www.wcec.co.uk



JOB NO. 10_204 DRAWING NUMBER A_00_05 REV

SHUTTER	LOCATION	COLOUR		Height mm	Width mm
		GUIDES	CURTAIN		
1	Foyer RH Side	Mid grey	Mid grey	3600	4300
2	Foyer RH Side Front	Mid grey	Mid grey	3600	6400
3	Foyer Entrance	Mid grey	Mid grey	3600	6400
4	Foyer LH Side	Mid grey	Mid grey	3600	4400
5	Side Elevation	Mid grey	Mid grey	3600	4500
6	Side Elevation	Mid grey	Mid grey	3600	4400
7	Side Elevation	Mid grey	Mid grey	3600	4200
8	Side Elevation	Mid grey	Mid grey	3600	4200
9	Side Elevation	Mid grey	Mid grey	3600	4400
10	Warehouse Roller Shutter	Galvanised	Galvanised	3000	2300
11	Warehouse Fire Exit	Galvanised	Galvanised	2500	1000