




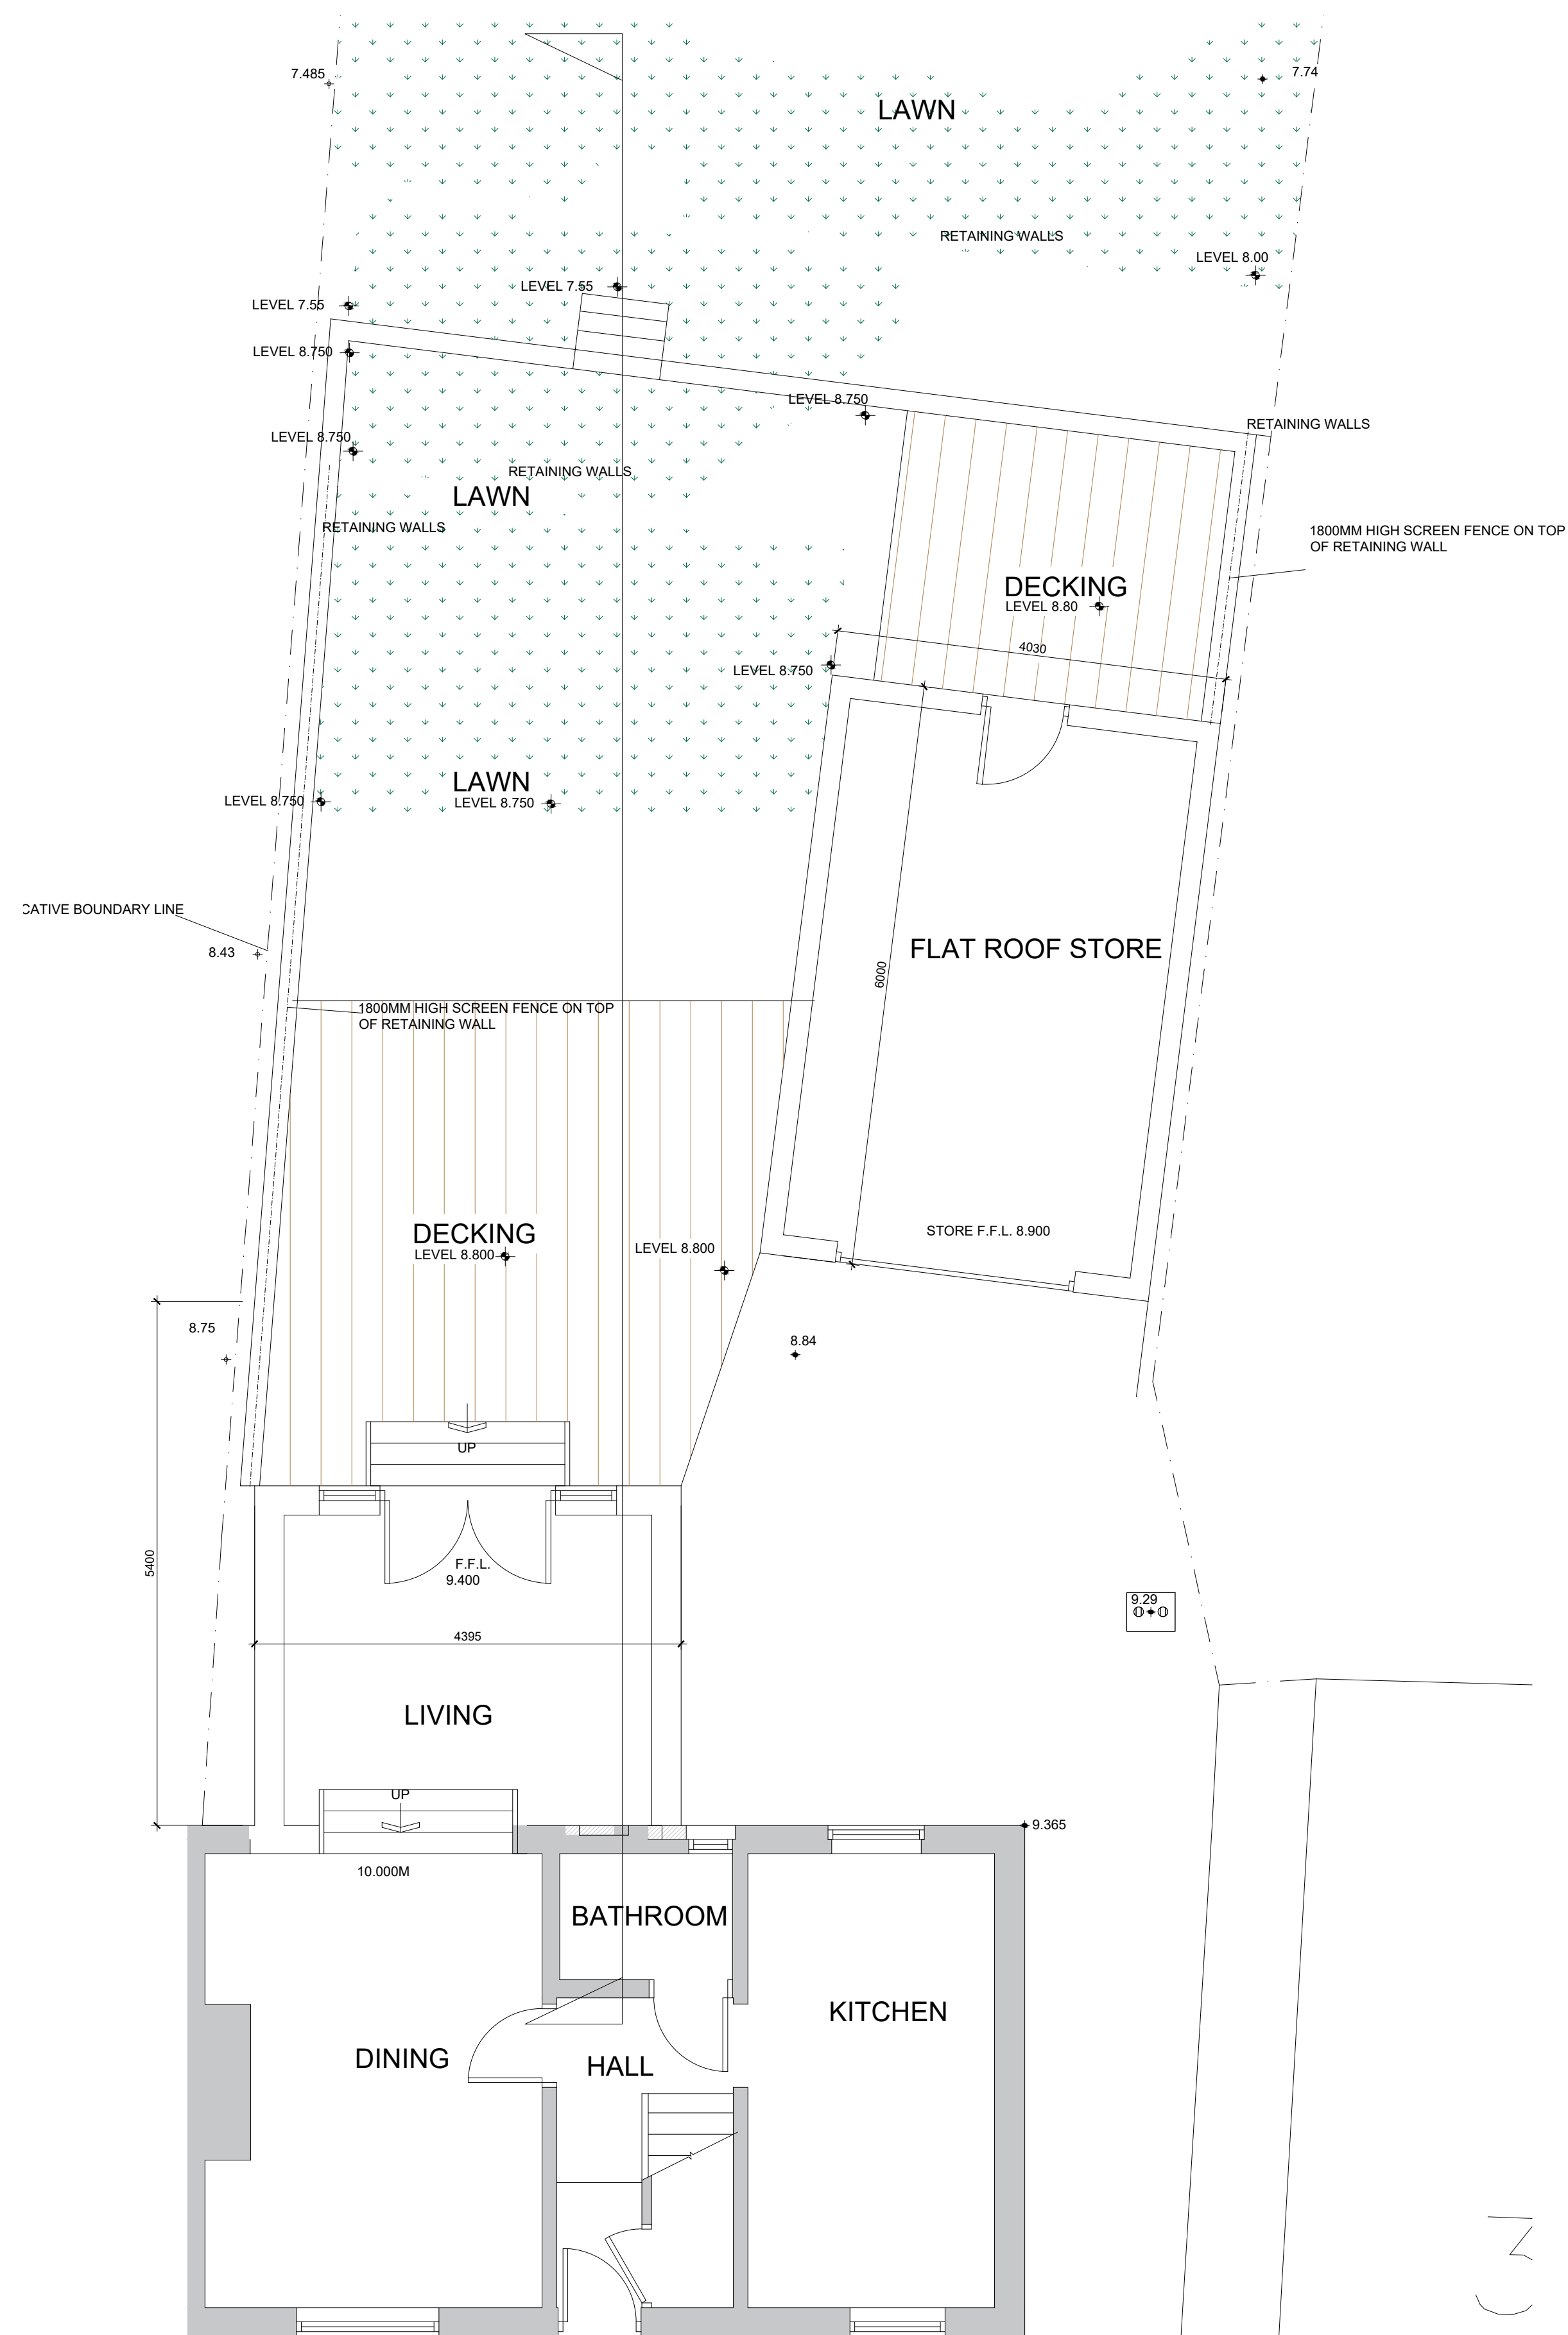


GROUND FLOOR PLAN
AS PROPOSED

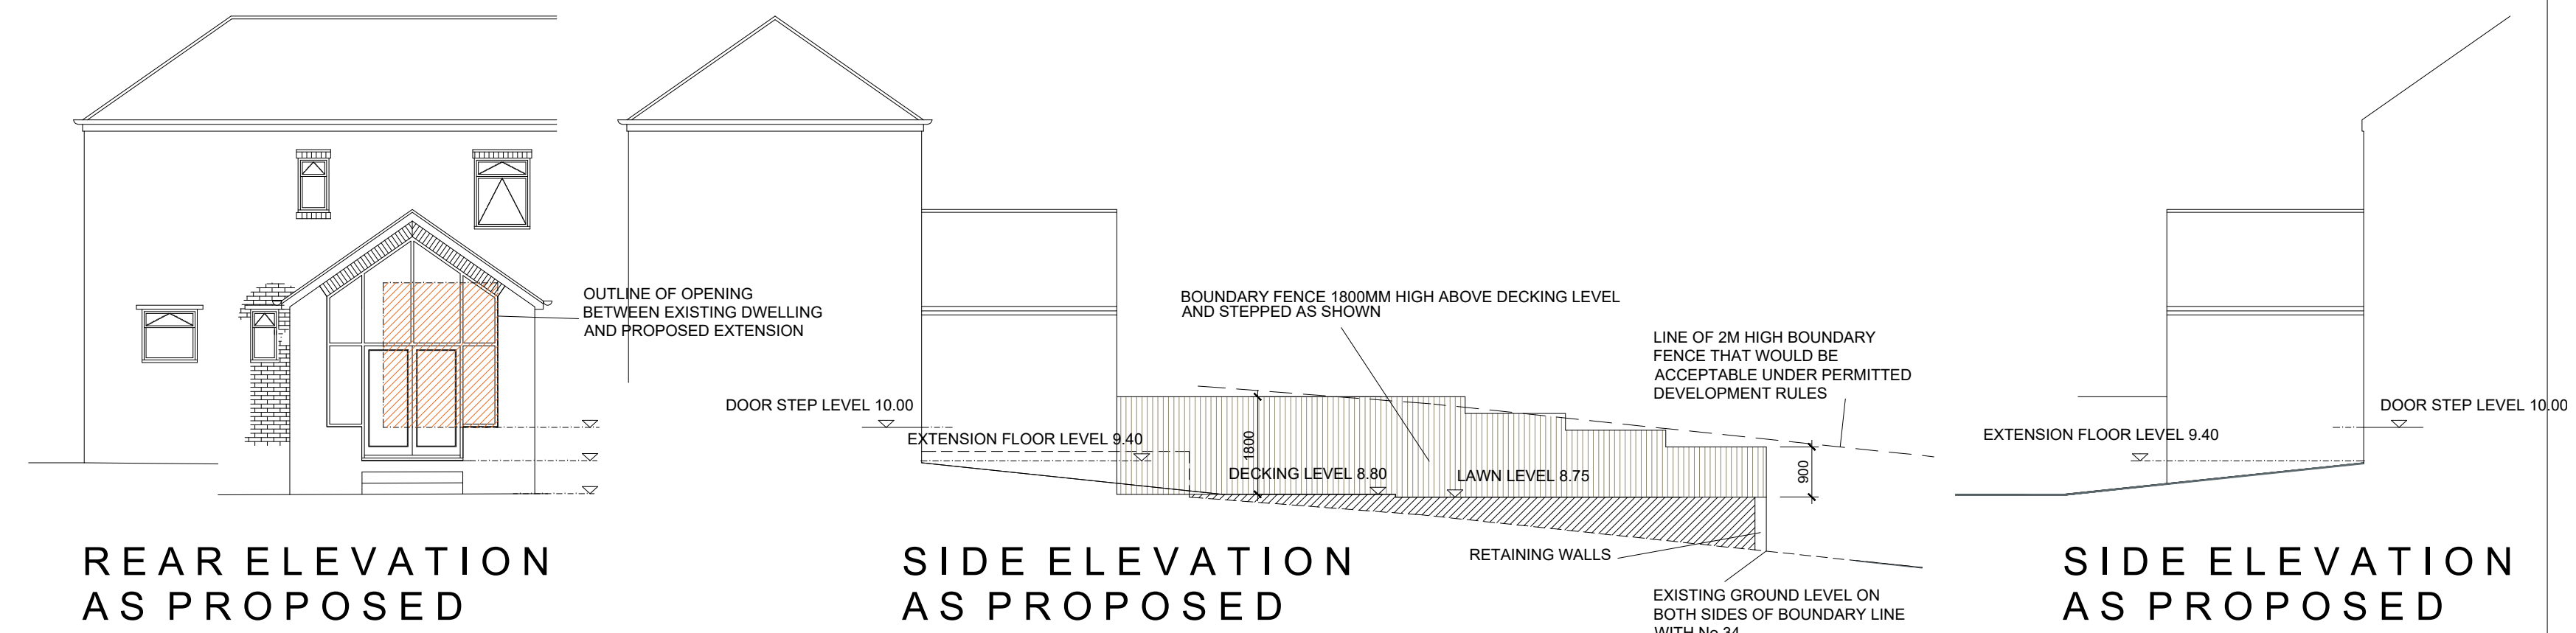

REAR ELEVATION
AS PROPOSED

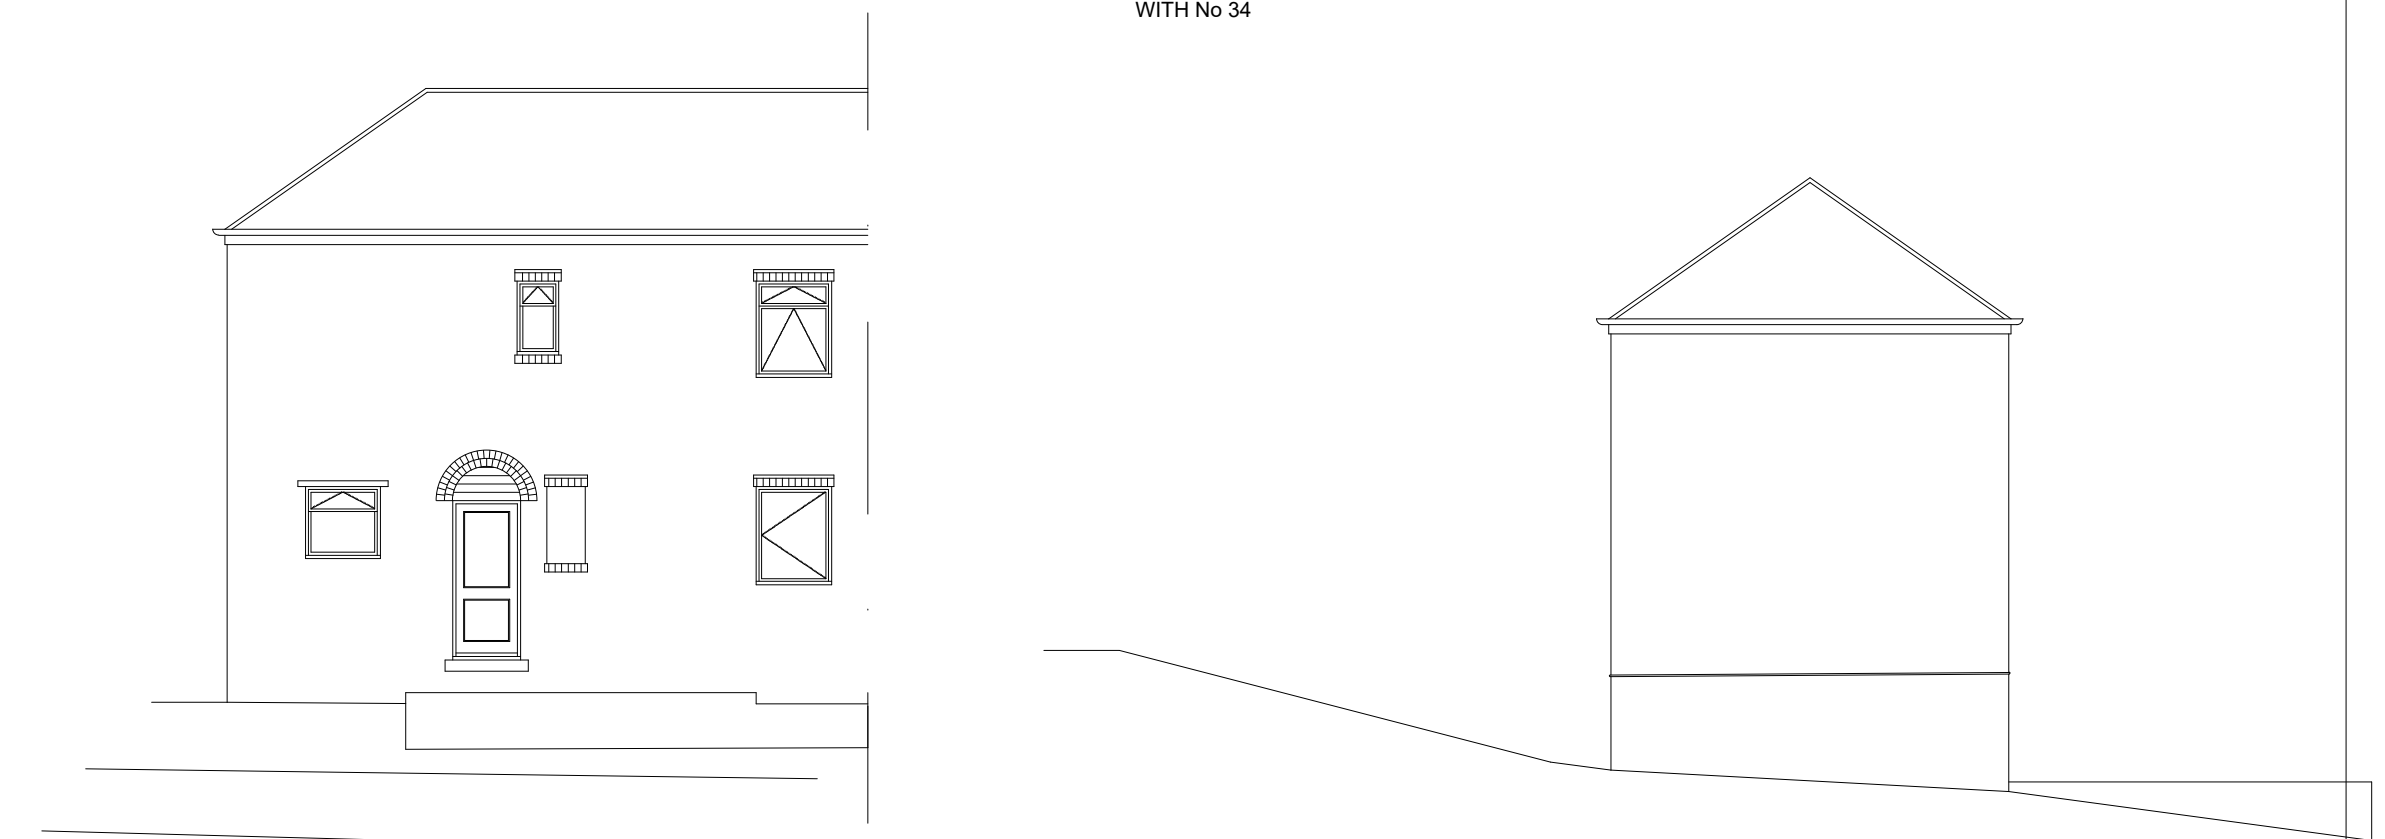

SIDE ELEVATION
AS PROPOSED

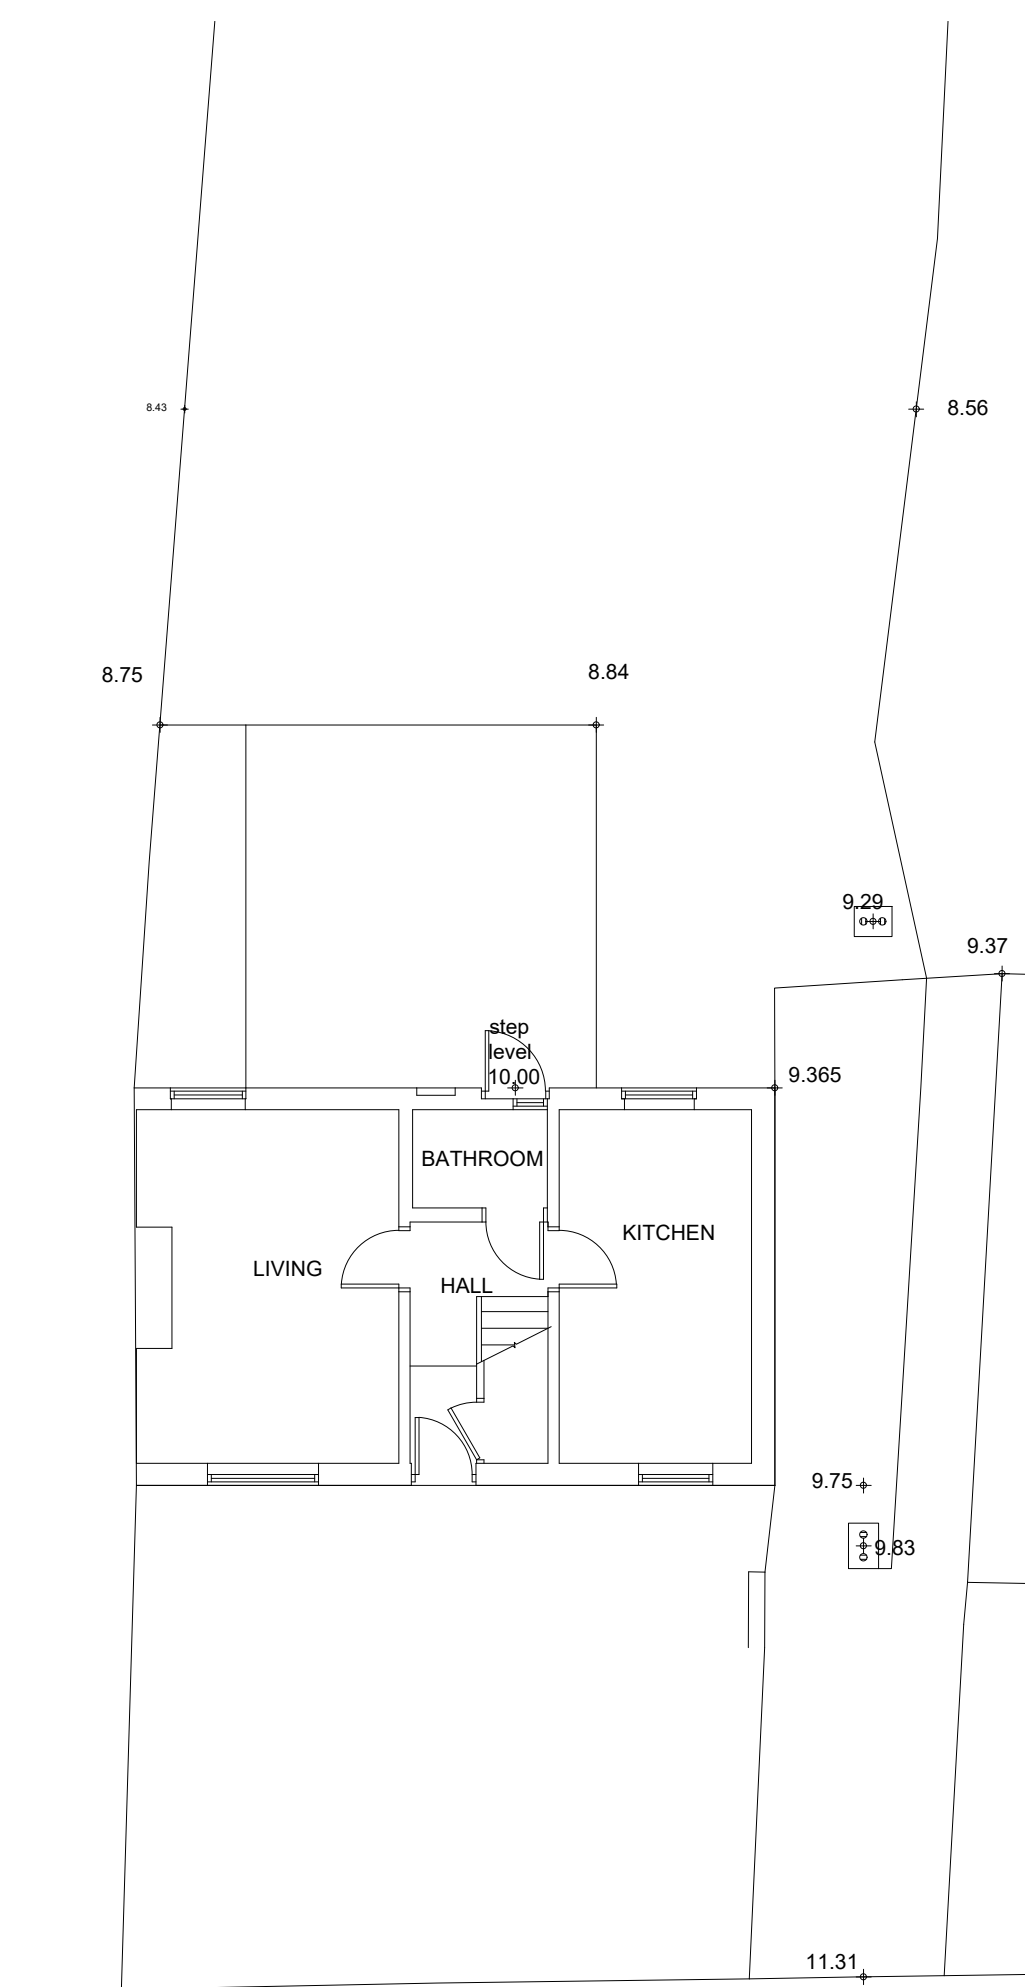

GROUND FLOOR PLAN
AS EXISTING



Location Plan


Scale 1:1250




REAR ELEVATION
AS EXISTING



SIDE ELEVATION
AS EXISTING

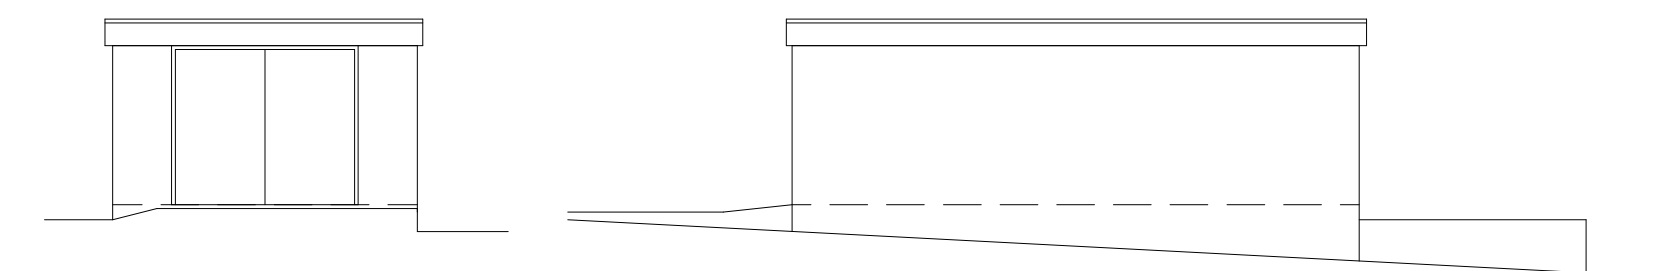

FRONT ELEVATION SIDE ELEVATION

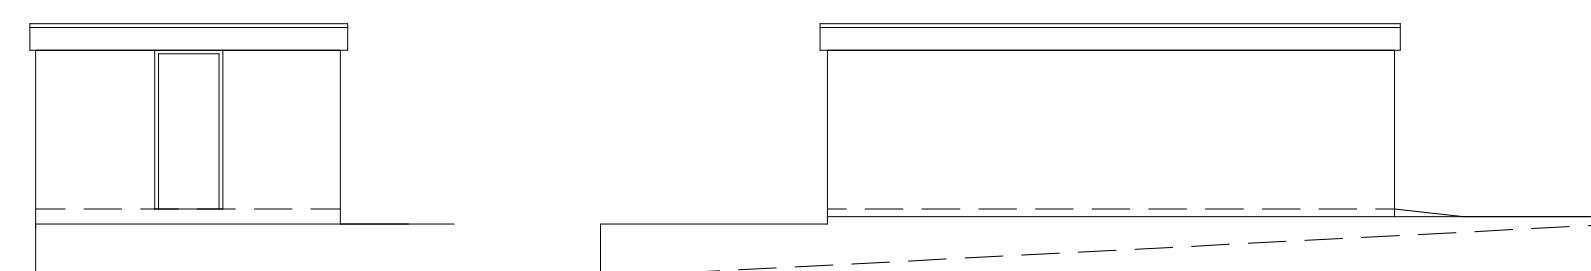

REAR ELEVATION SIDE ELEVATION



 White Agus PARTNERSHIP			OFFICE ONE 34 VICTORIA ROAD BARNSLY, S70 2BU			Phone: 01226 208482 Fax: 01226 283030		
ARCHITECTURAL SERVICES			Email: info@whiteaguspartnership.co.uk Web: www.whiteaguspartnership.co.uk					
Project. PROPOSED EXTENSION AT 36 WALTON STREET BARNSLY, S75 2PE				Client. MR ZOLTAN HEGEDUS				
Drawing Title. PLANS AND ELEVATIONS				Date. JAN 2019		Scale. 1:50 & 1:100 @ A1		
				Ref. 18-157		Dwg. No. 01		Rev. C
Date		Suffix	Description		Date		Suffix	Description
287-02-19		A	GENERAL REVISION					
14-03-19		B	REVISED TO CLIENTS REQUIREMENTS					
03-06-19		C	UPDATED FOLLOWING P.O. COMMENTS					

Date	Suffix	Description	Date	Suffix	Description
287-02-19	A	GENERAL REVISION			
14-03-19	B	REVISED TO CLIENTS REQUIREMENTS			
03-06-19	C	UPDATED FOLLOWING P.O. COMMENTS			