



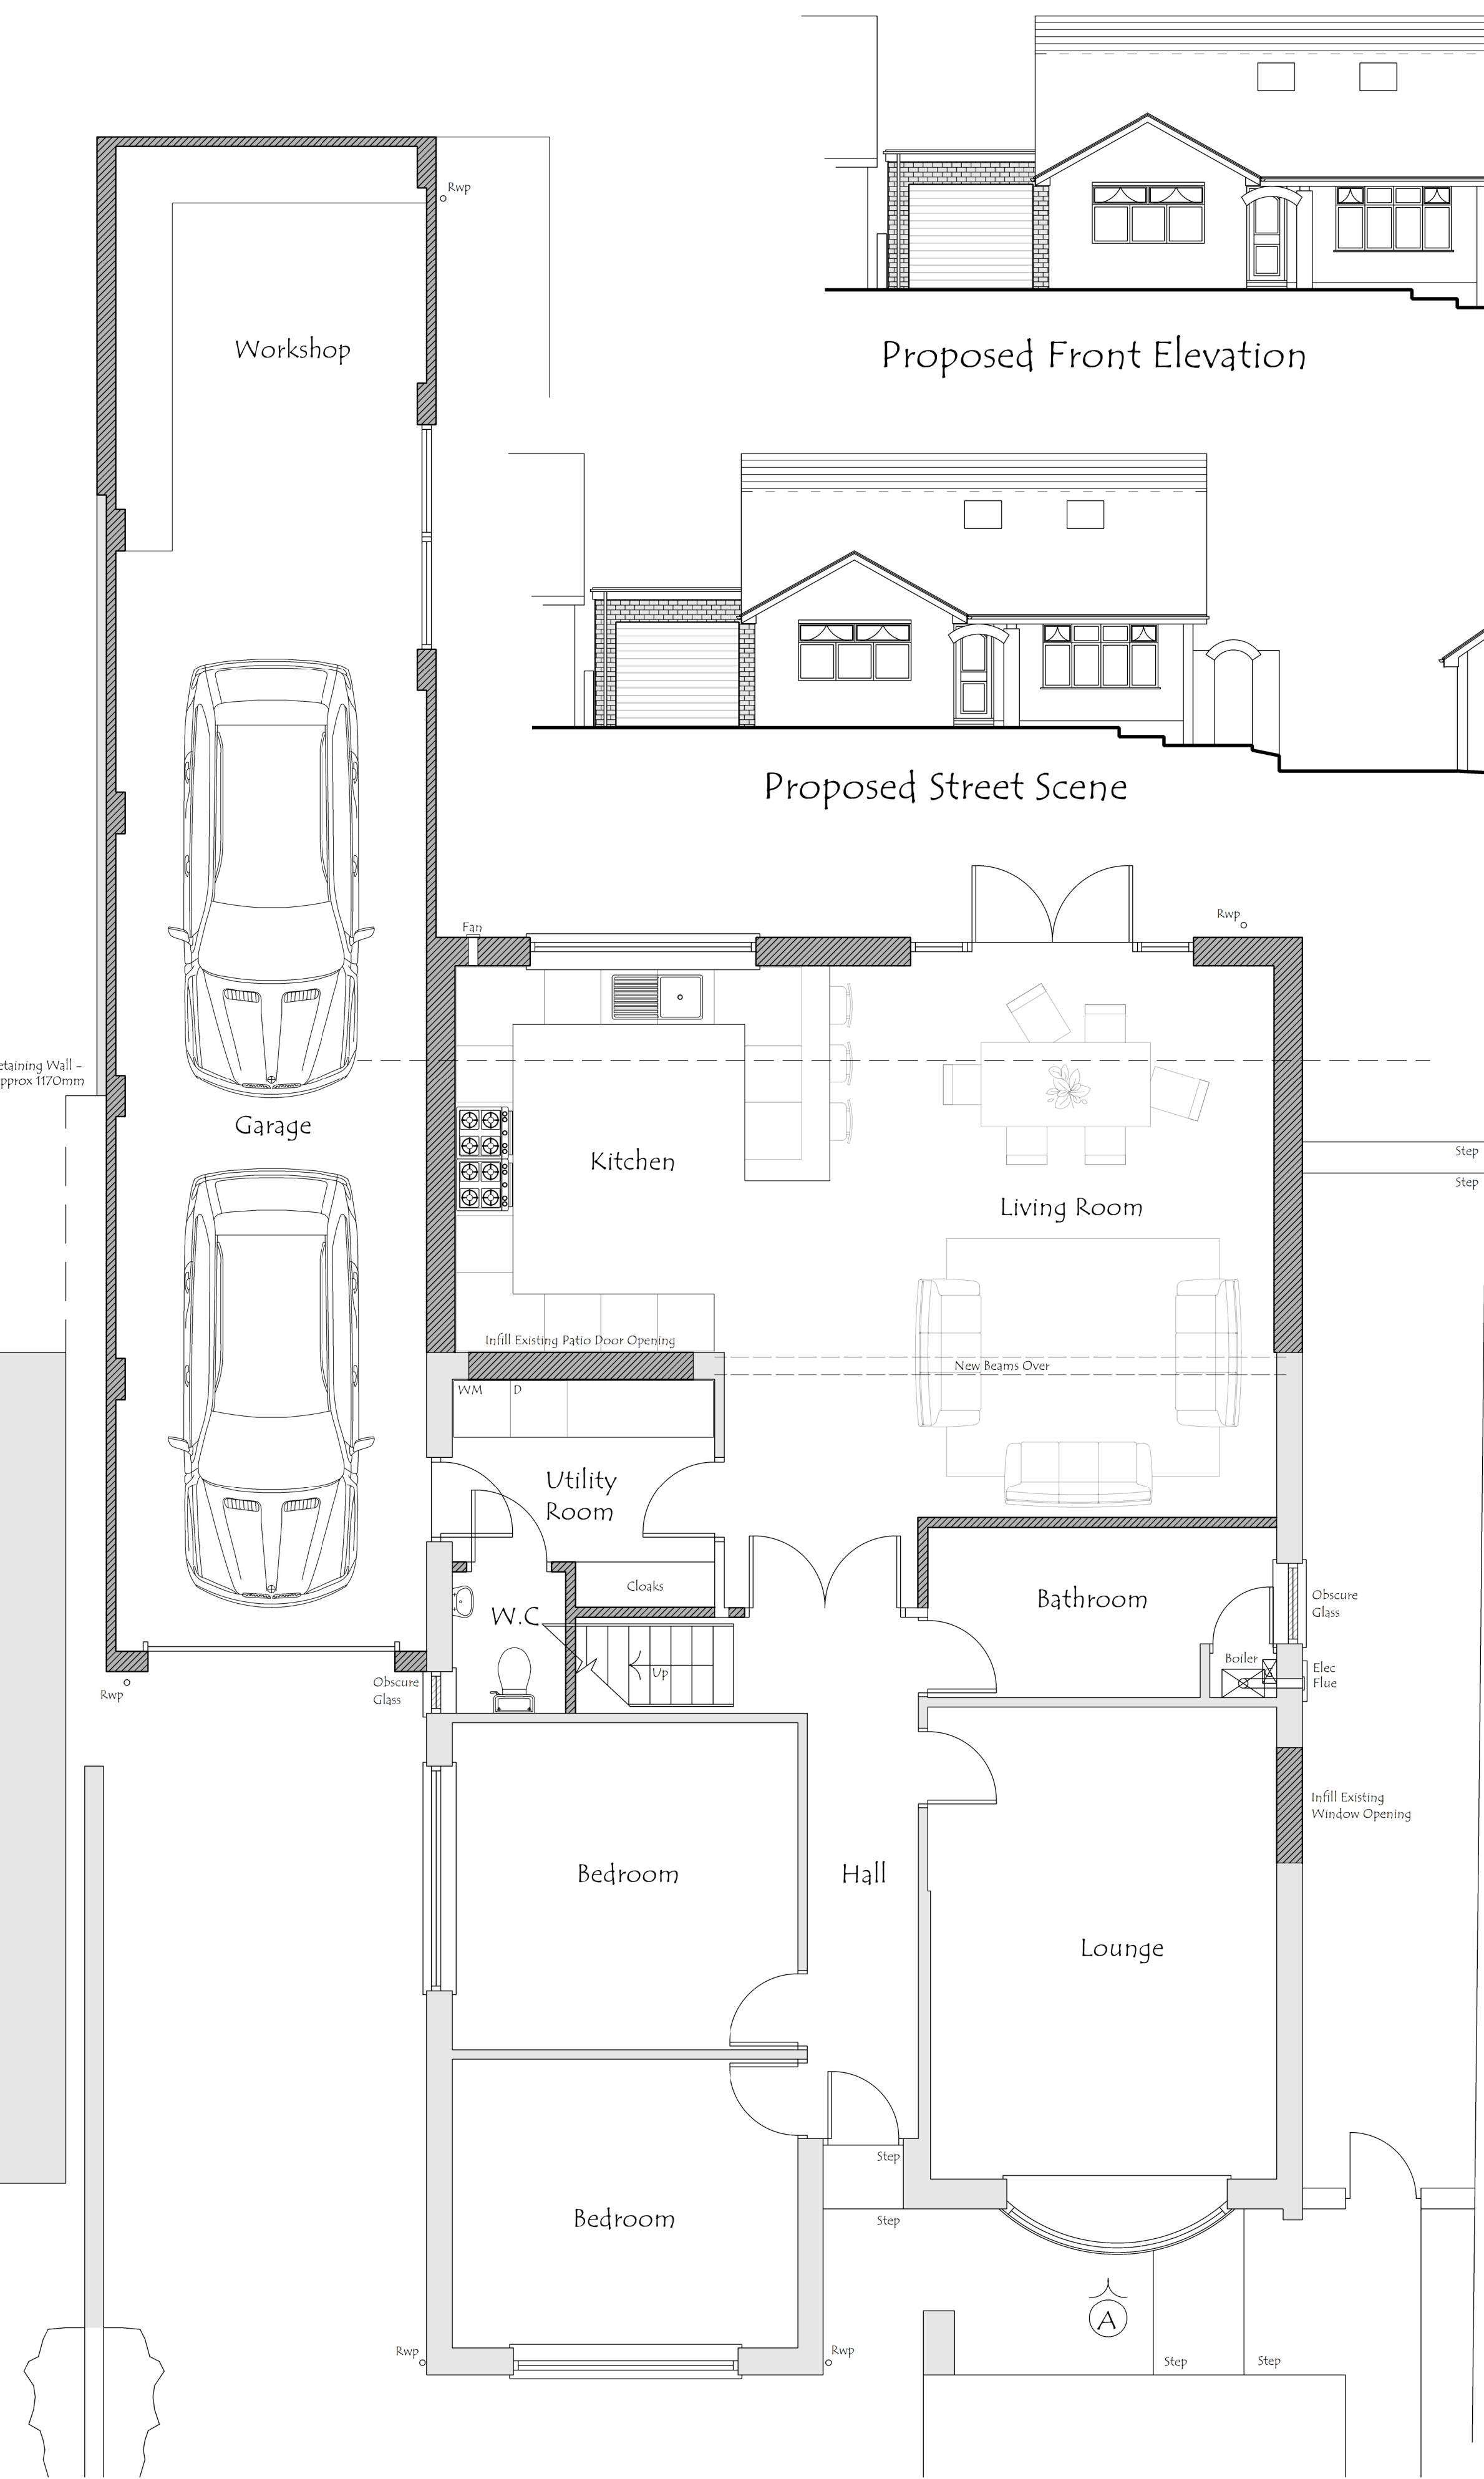

Proposed Ground Floor Plan




Proposed Front Elevation

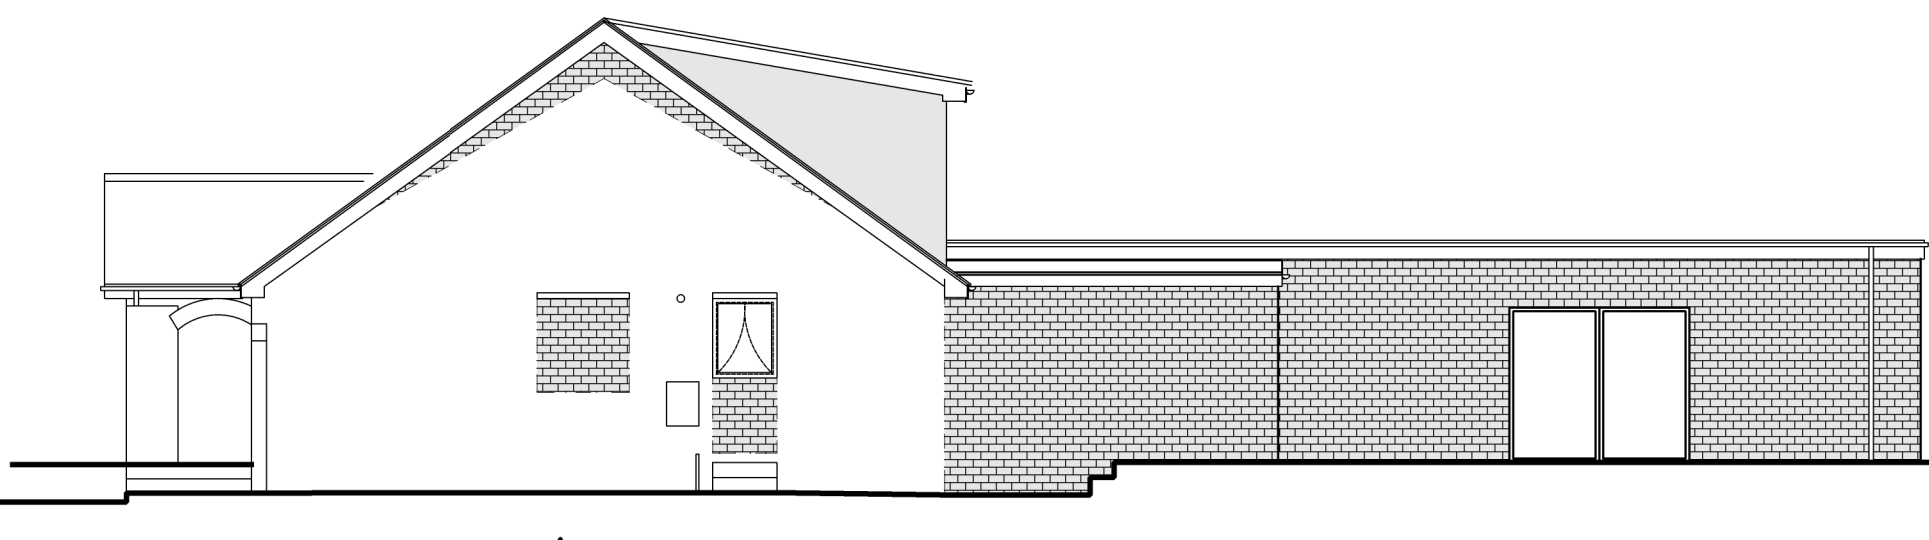


Proposed Side Elevation



Proposed Rear Elevation

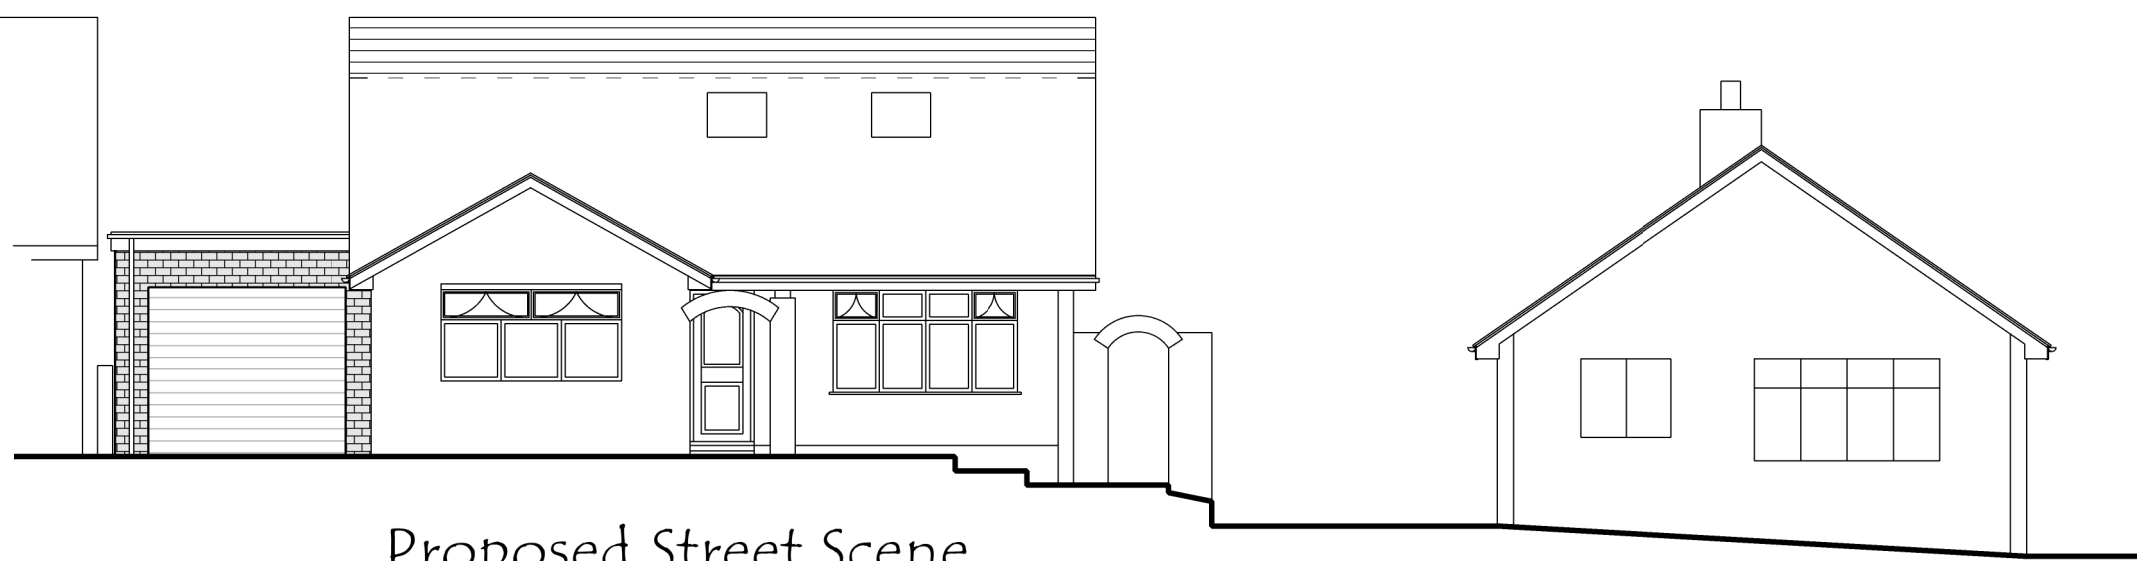


Proposed Street Scene

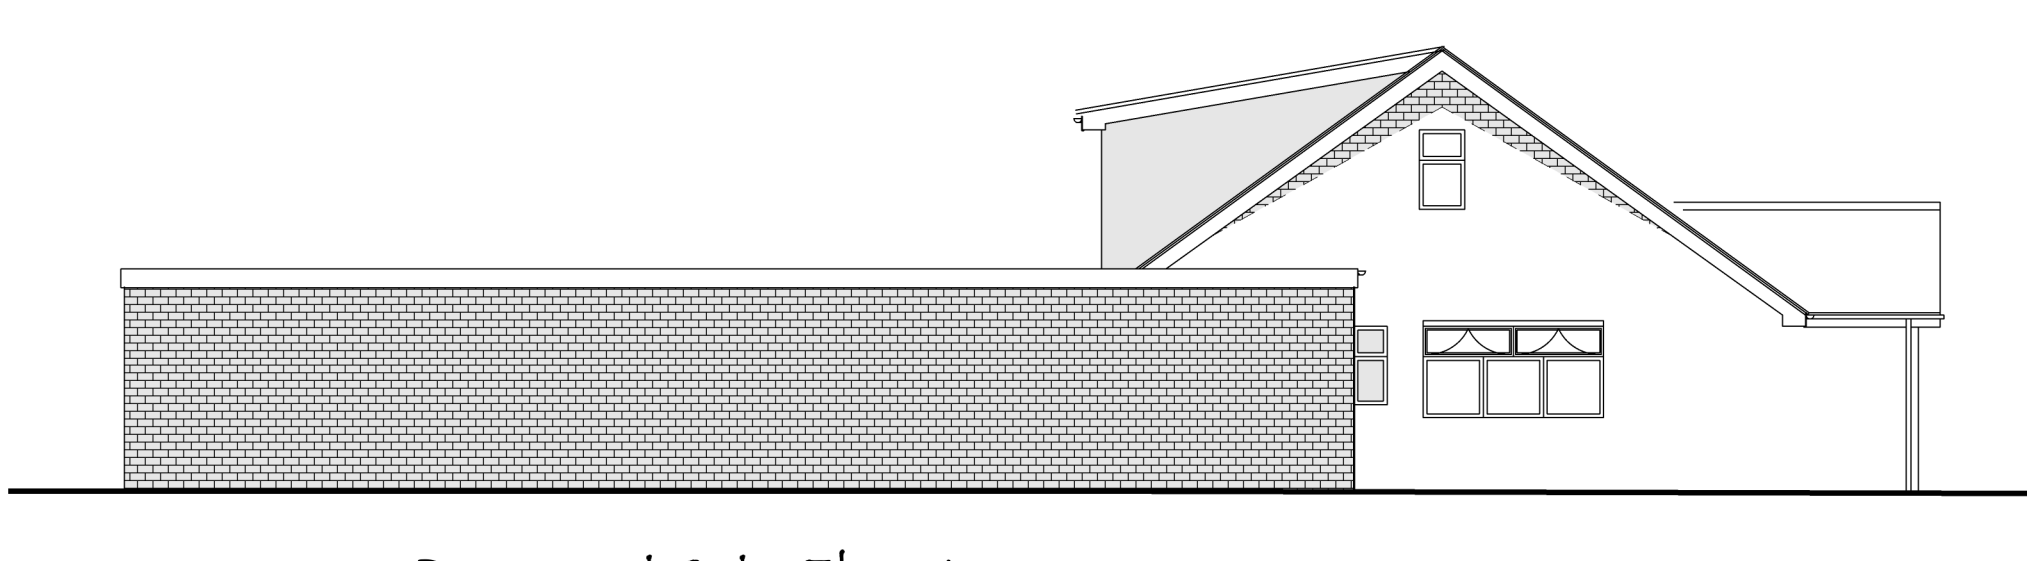


Proposed Side Elevation



Location Plan 1:1250

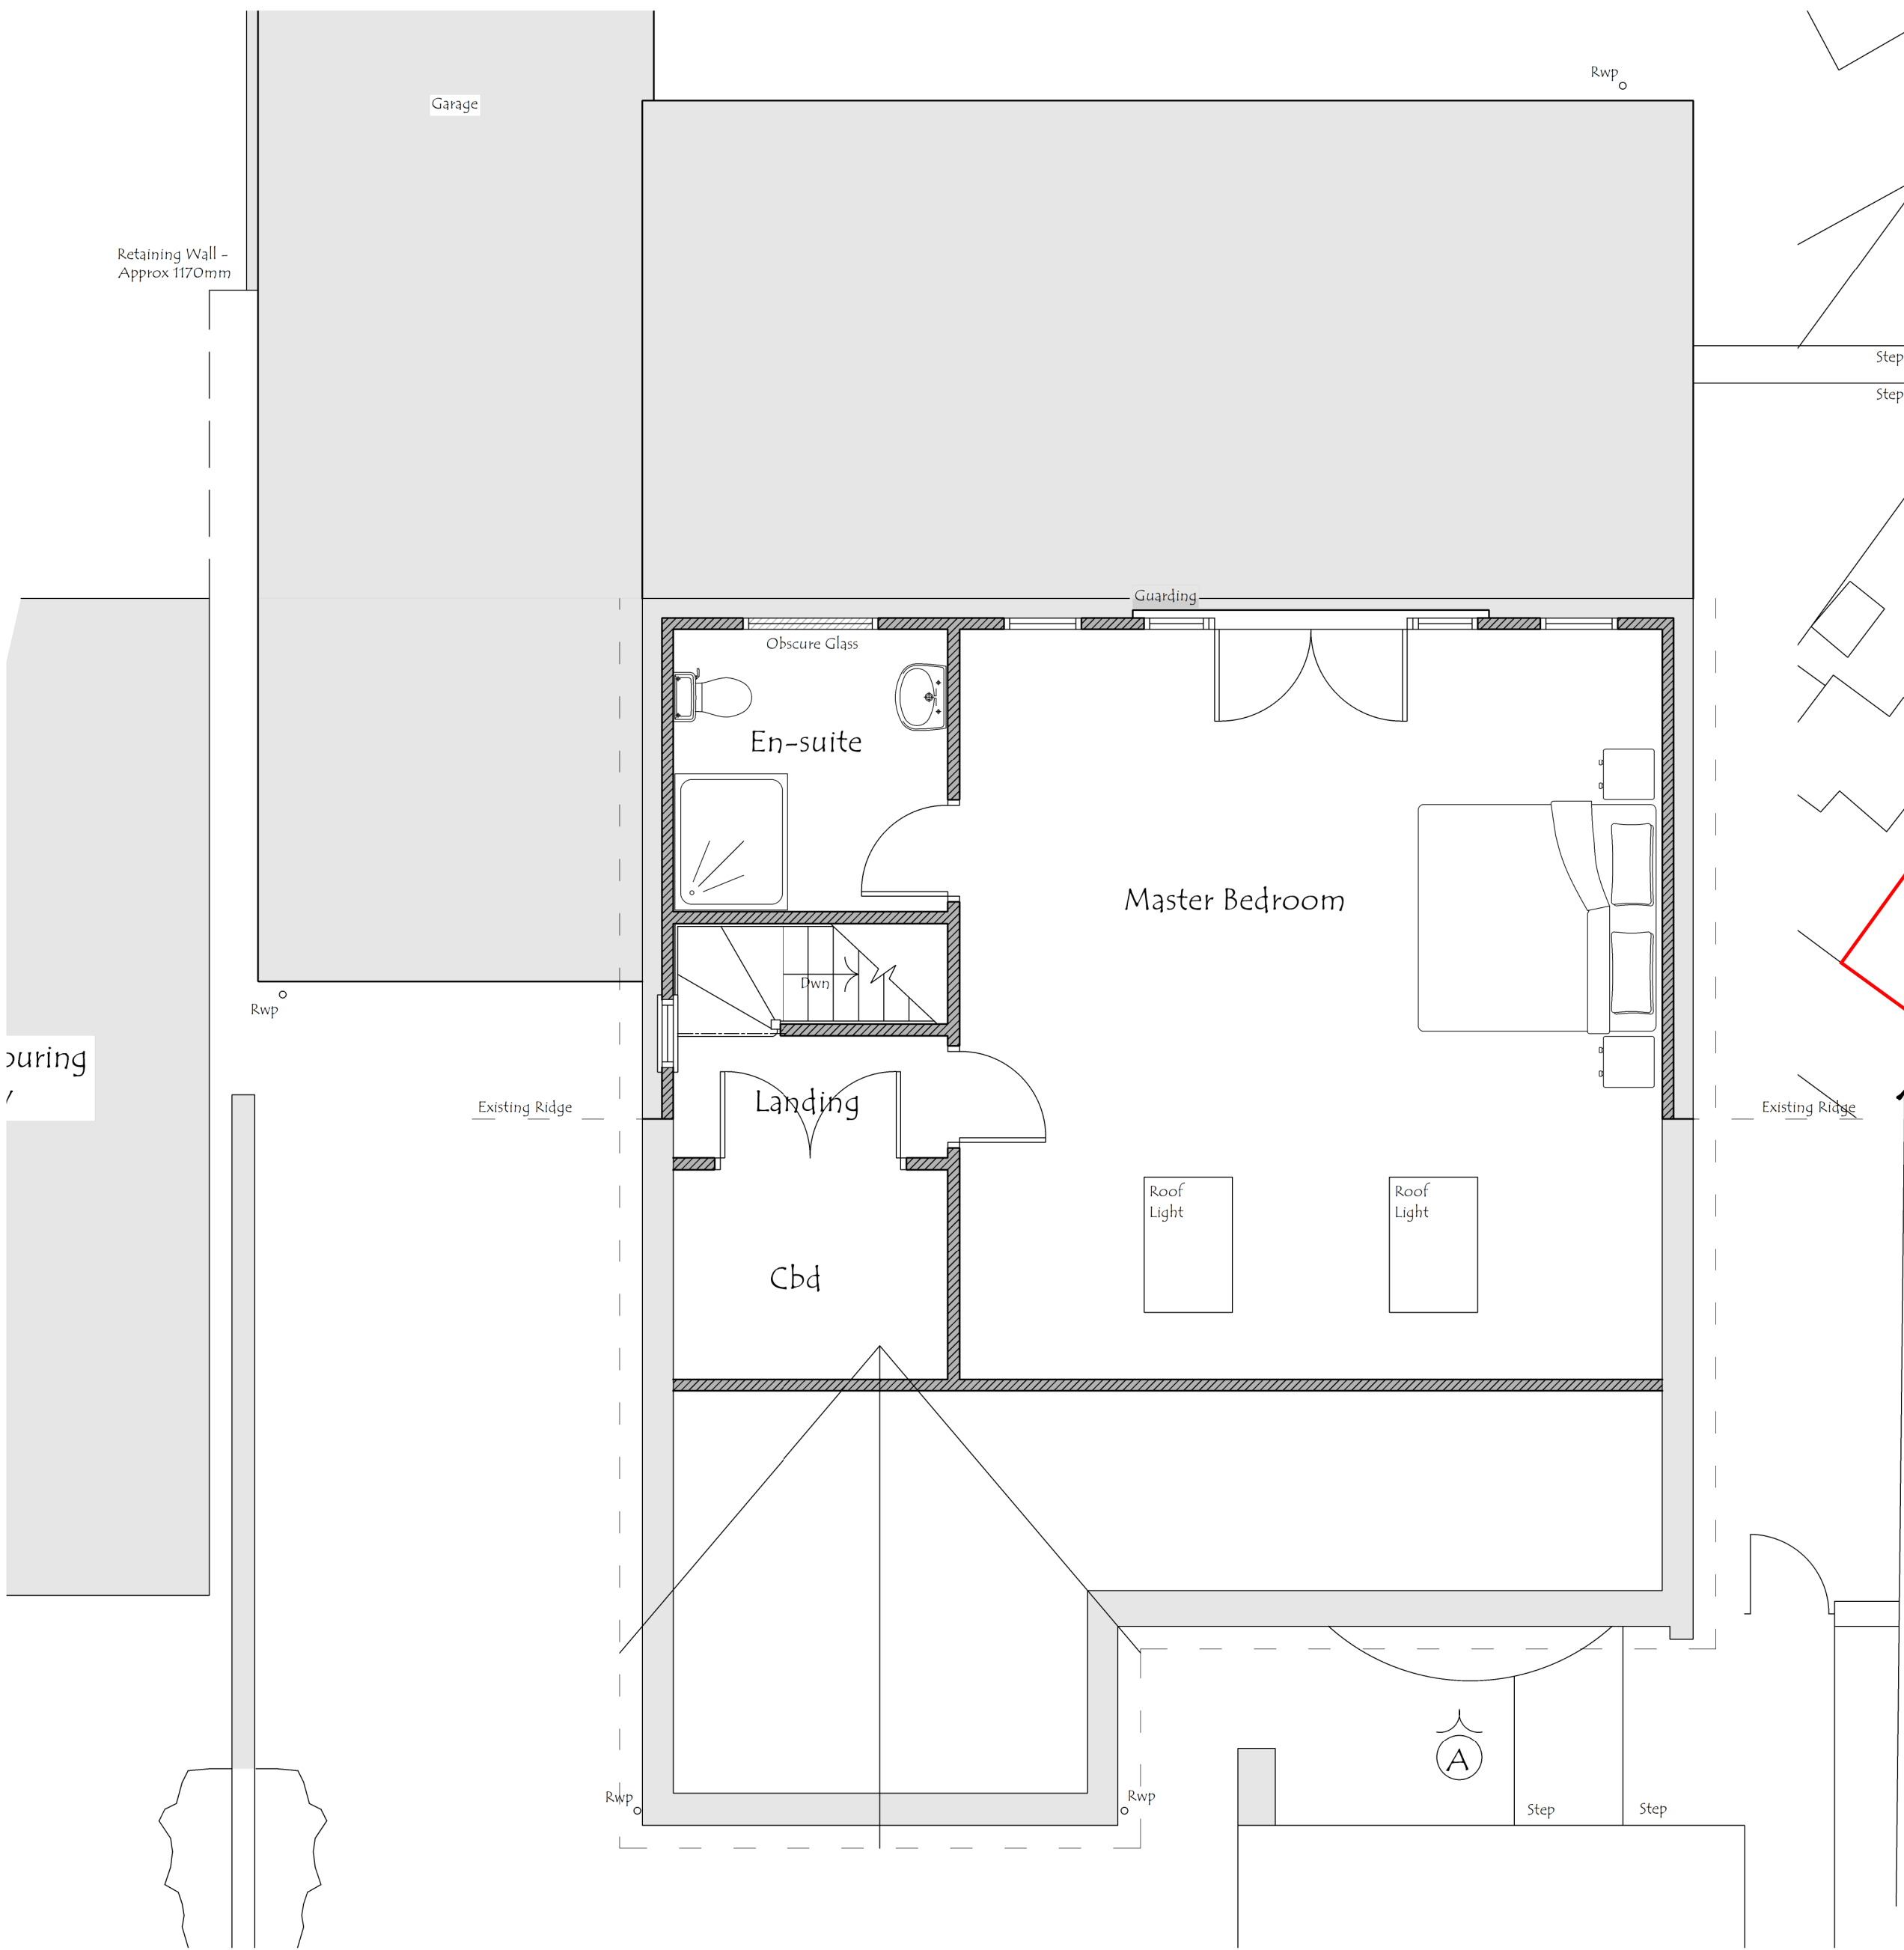

Proposed First Floor Plan

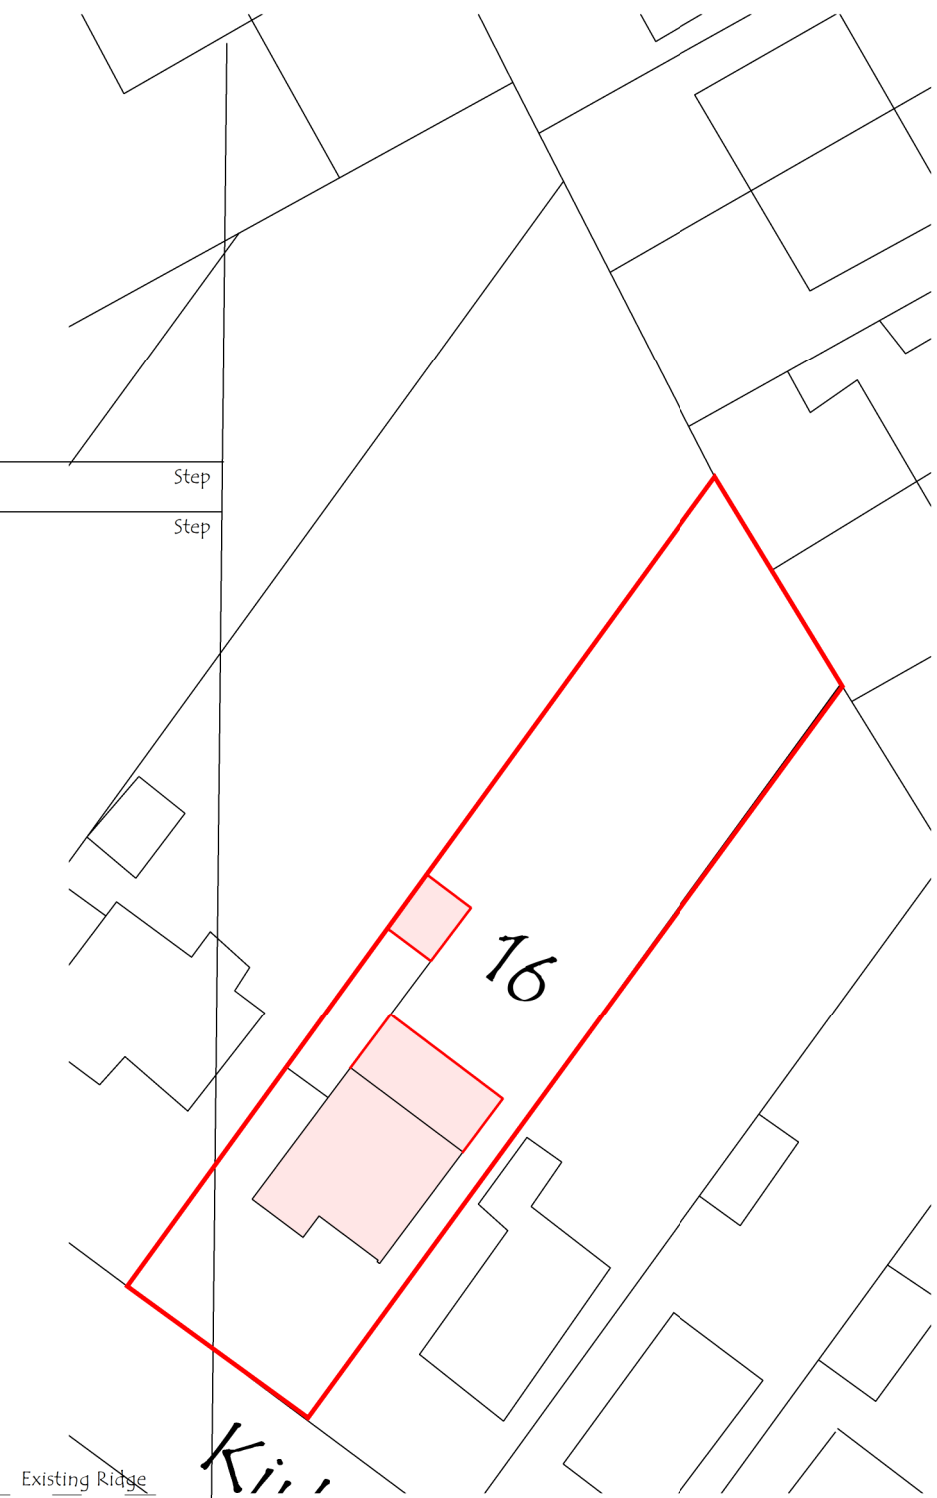

Site Plan 1:500

D	Reduced Ridge Height with N Property	29.04.21	DS
C	Street Scene / Reduced Ridge Height	12.04.21	DS
B	Remove Balcony	7.04.21	DS
A	Amended first floor to warm dormer	17.03.21	DS
REV	DESCRIPTION	DATE	DRAWN

JDS DESIGNS LTD
TEL - 017524437207
EMAIL - JDS.DESIGNS@GMAIL.COM

PROJECT TITLE
Proposed Single Storey Rear and Side Extension and rooms in the roof space at 16 Kirkham Close Monk Bretton Barnsley

DRAWING TITLE
Proposed Plans

PROJECT NO.	DWG NO.
2020.00270.000	PL002
SCALE	REV.
1:50 / 100	0