



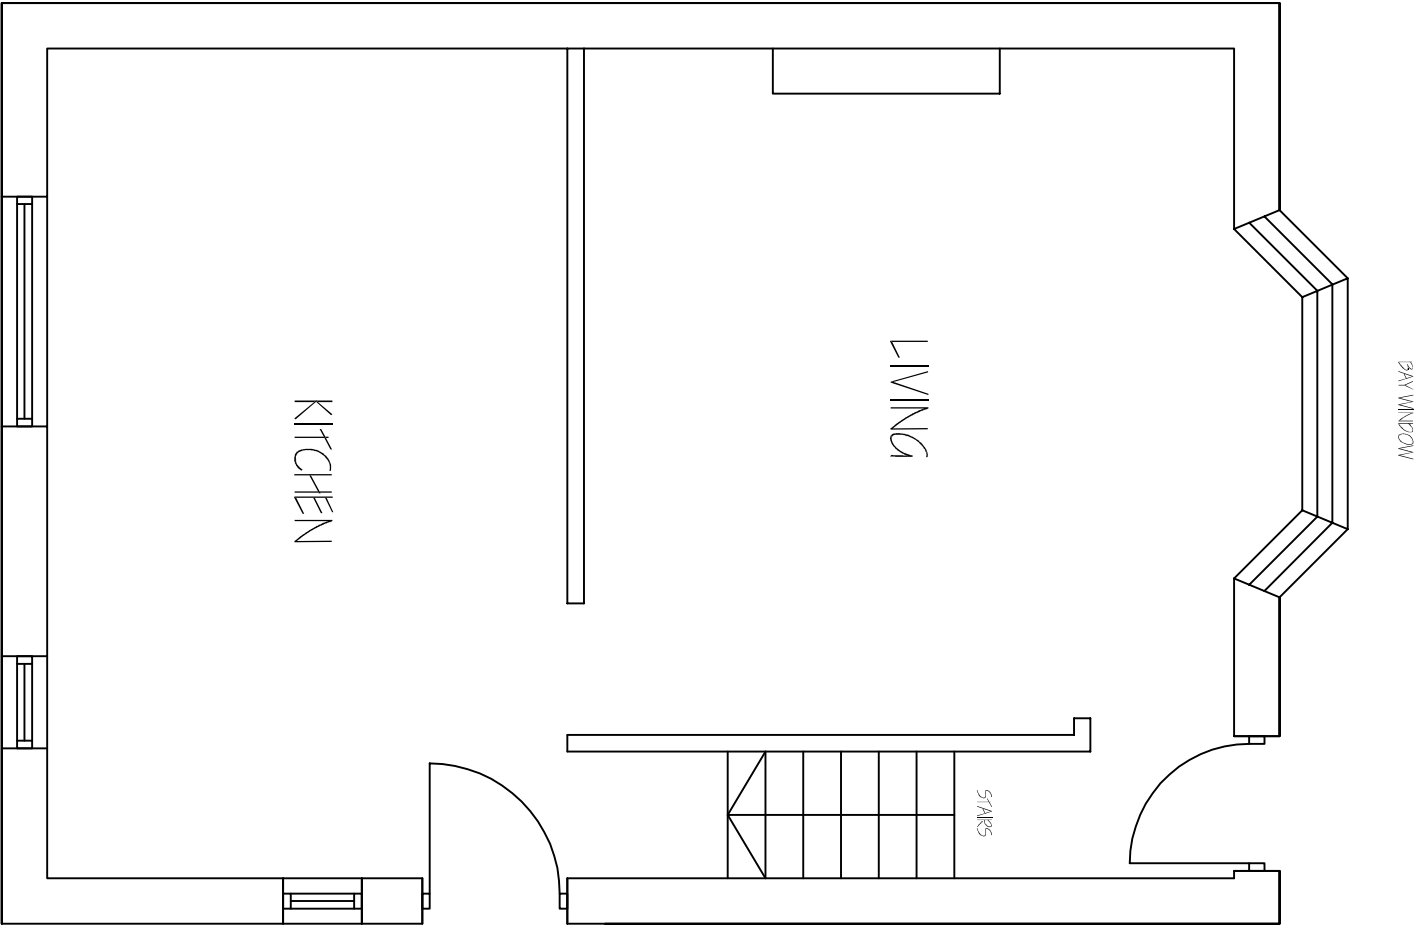

EXISTING GROUND
FLOOR PLAN 1:50

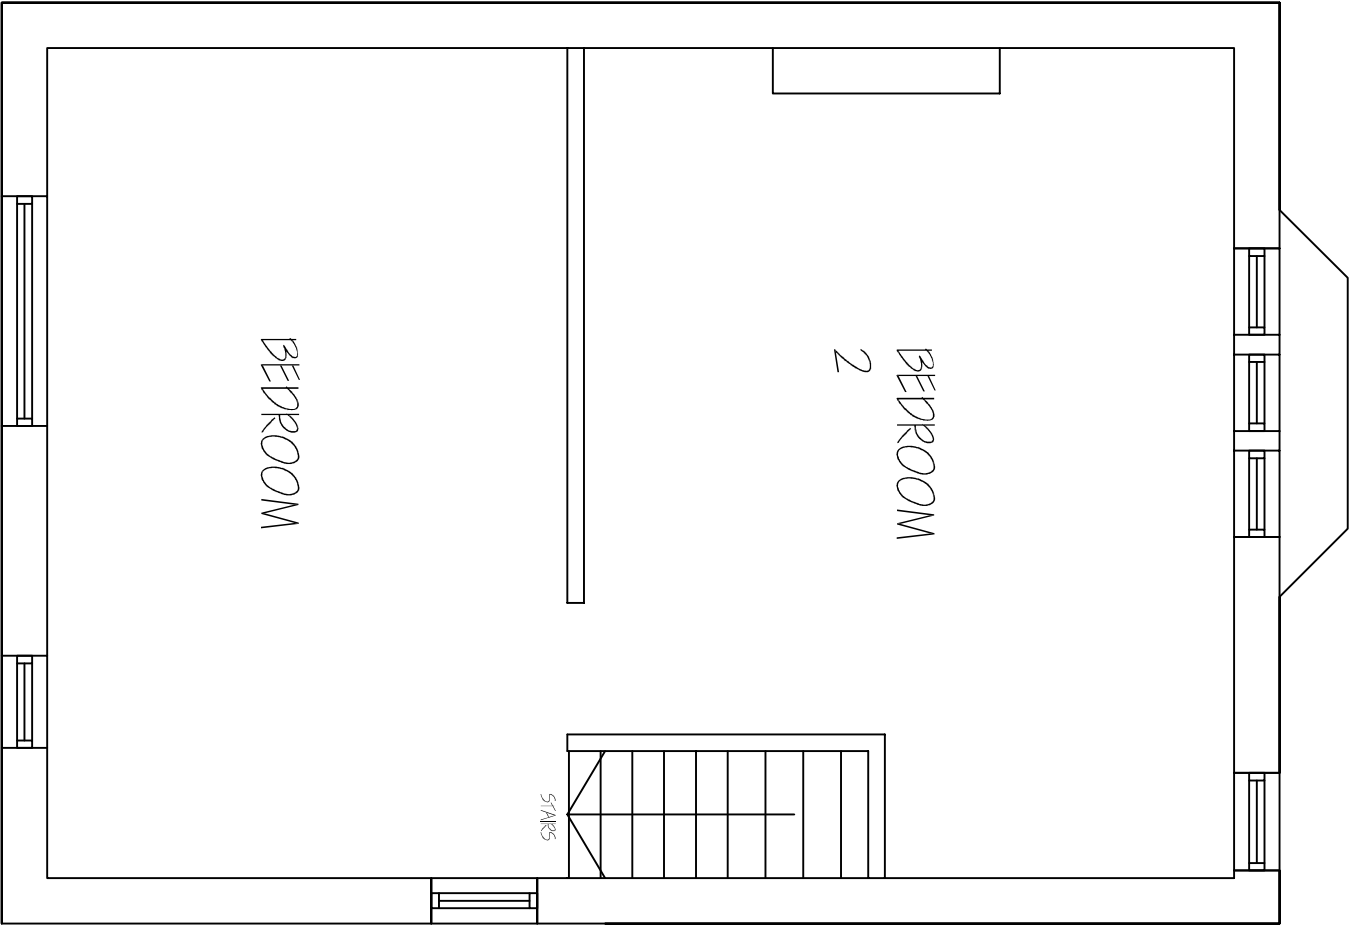

EXISTING FIRST
FLOOR PLAN 1:50

Revisions	A. A----	00-00-
This drawing is for planning permission only and is not a construction drawing.		
Drawing Title	EXISTING-PLANS	
Job No. - Dwg No.	JH/2013/5	-
Client:	JOHN HUTCHINSON PARK HOUSE WORSBOROUGH DALE BRANISLEY S10 3SF	
Scale,	1:200	