

0m 1 2 3 6m

1:100

ORIGINAL SHEET SIZE A3

THIS DRAWING IS PRODUCED FOR USE IN THIS PROJECT ONLY AND MAY NOT BE USED FOR ANY OTHER PURPOSE. THE ORIGINATOR ACCEPTS NO LIABILITY FOR THE USE OF THIS DRAWING OTHER THAN THE PURPOSE FOR WHICH IT WAS INTENDED IN CONNECTION WITH THIS PROJECT AS RECORDED IN THE PURPOSE FOR ISSUE AND FILE S/N/S SCALE.

THIS DRAWING MAY NOT BE REPRODUCED IN ANY FORM WITHOUT PRIOR WRITTEN AGREEMENT.

© Crown Copyright and Database Rights - Ordnance Survey Licence Number 100013346.

KEY PLAN



NOTES

Rev	Description	Date
P1	First Issue	07.07.19
P2	Planning Issue	07.02.20



NPS Barnsley Ltd
Gateway Plaza, Sackville St, Barnsley, South
Yorkshire, S70 2RD.
Tel: 01226 774605; Email: barnsley@nps.co.uk
web:www.nps.co.uk

CLIENT
Barneslai Homes


PROJECT
Prospect House

TITLE
Proposed First Floor Plan

SCALE	DISCIPLINE	PROJECT NUMBER
1:100	ARCH	19-1-100687

DRAWING NUMBER
NPS-XX-P-00-DR-A-211

STATUS CODE	PURPOSE OF ISSUE	Drawn	GY
REV CODE	PLANNING APPROVAL	Checked	XX
P2		Approved	XX

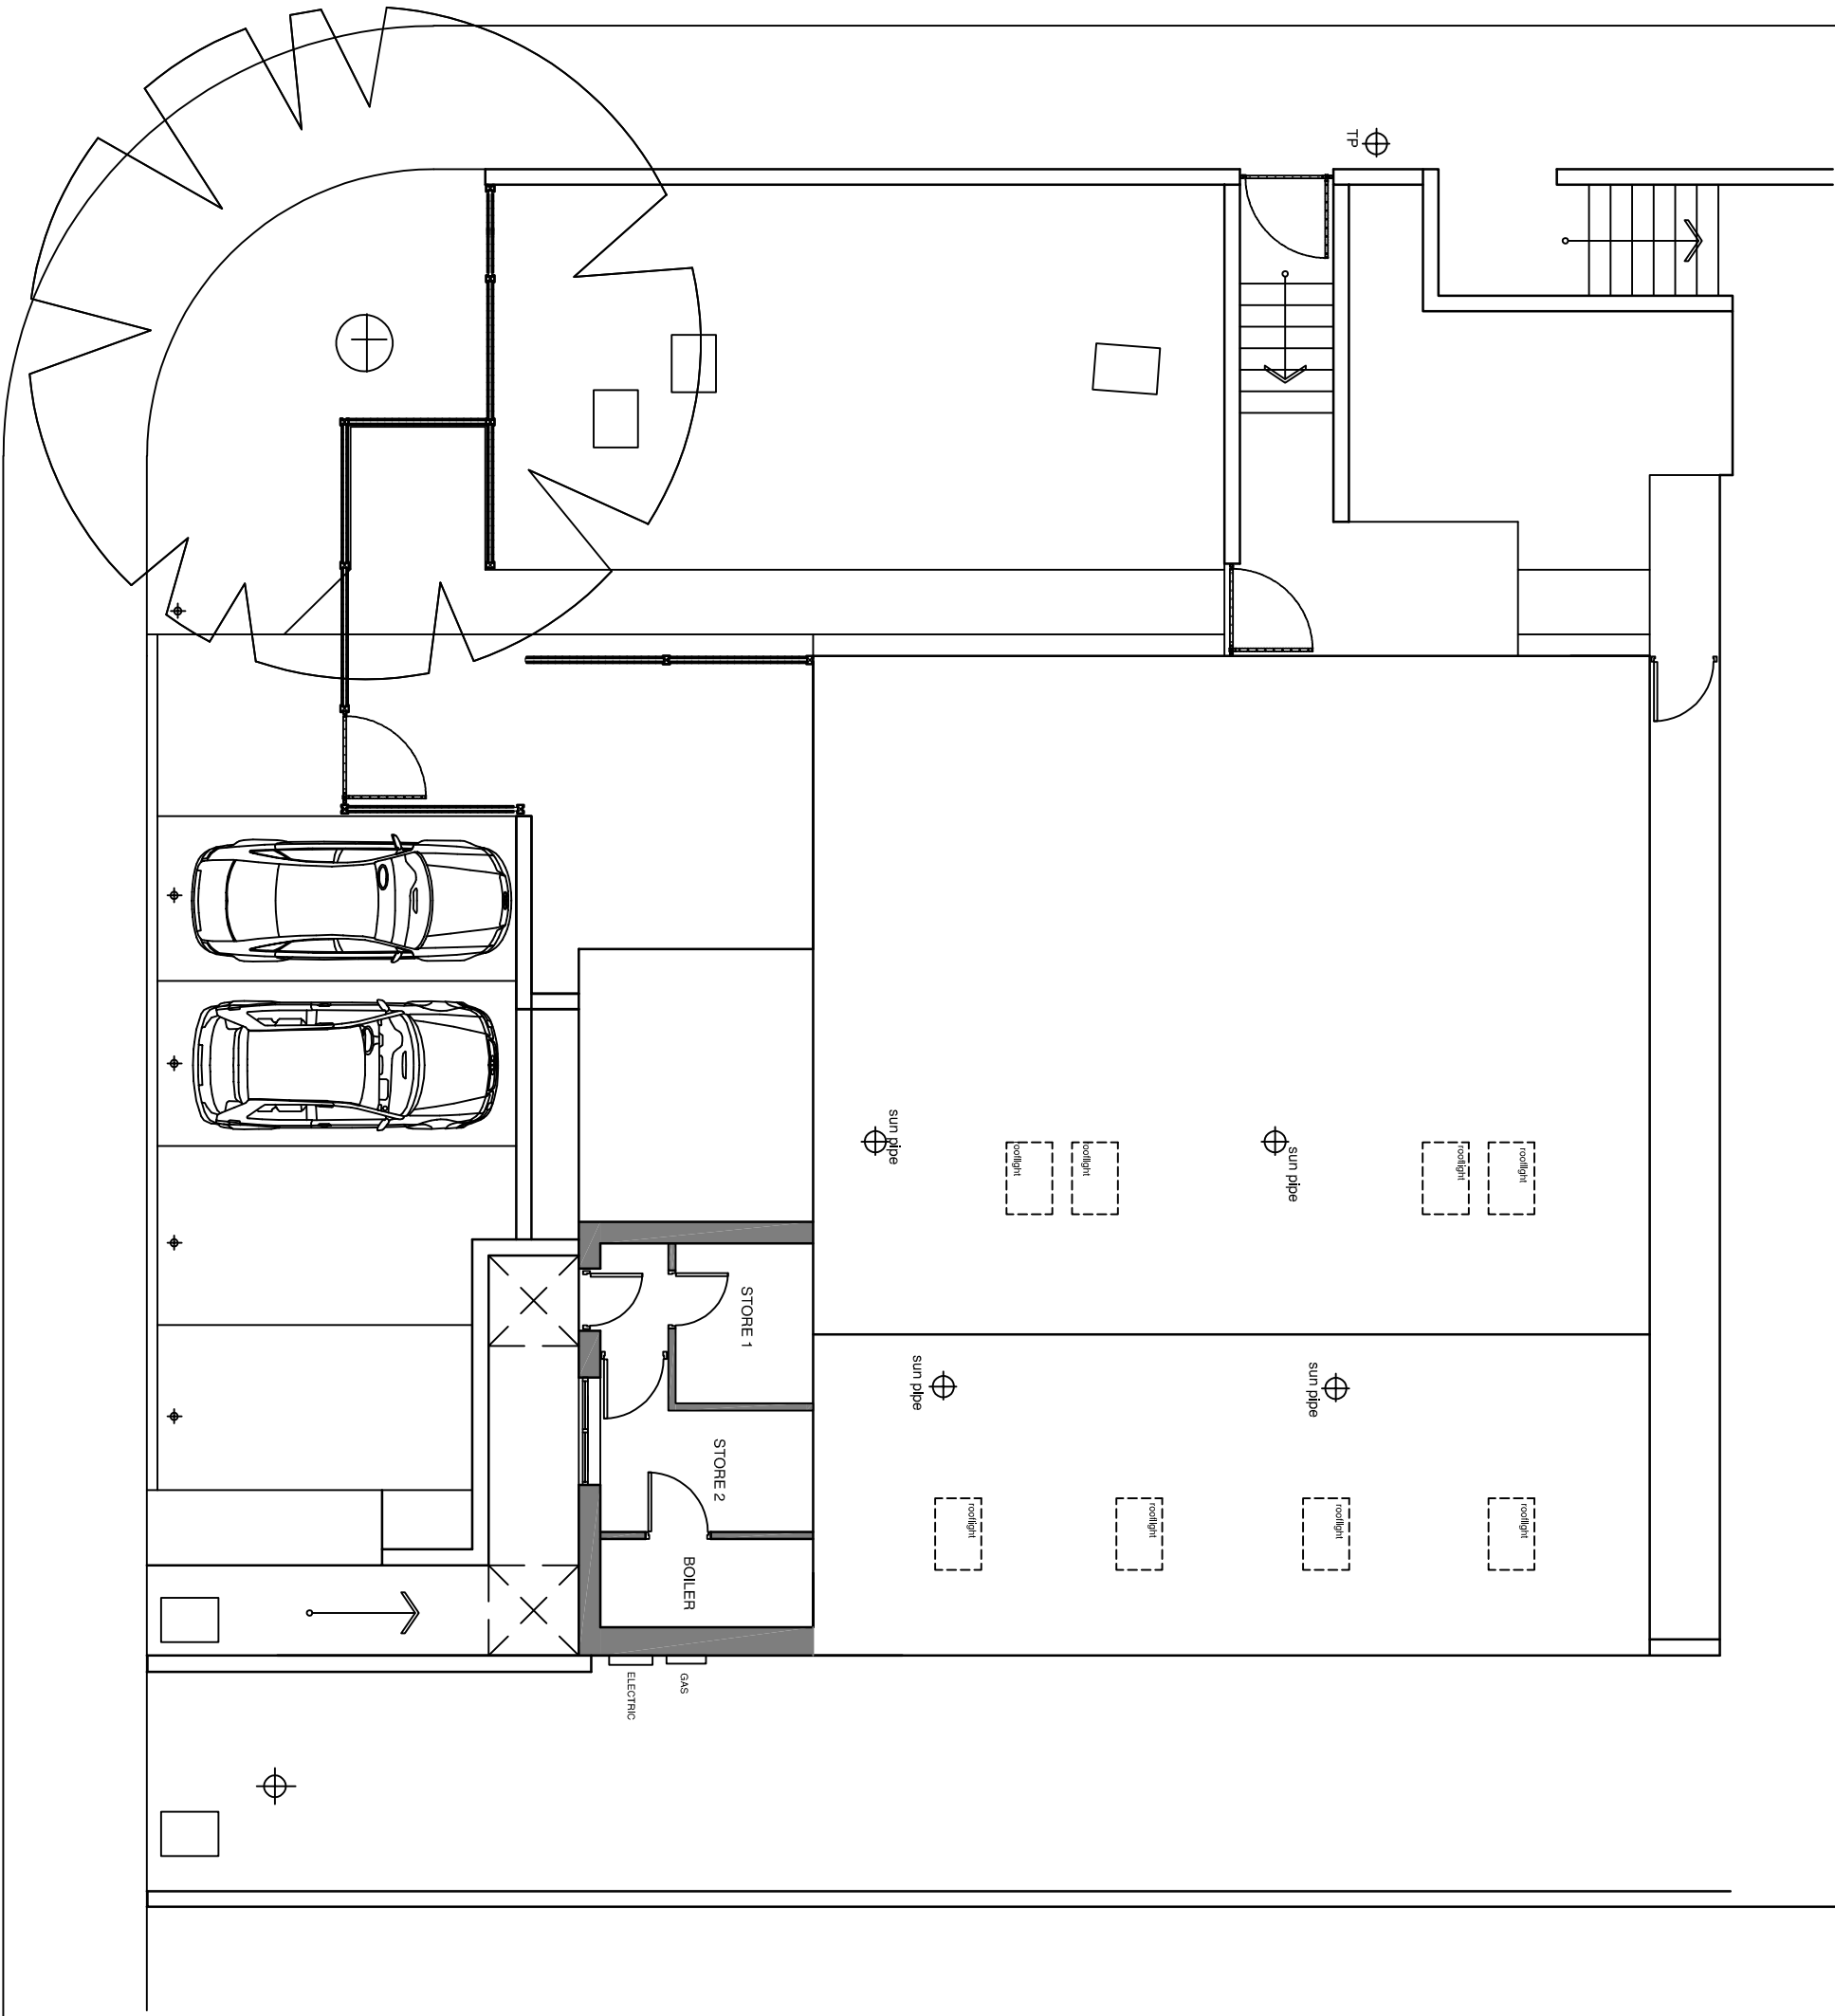

FIRST FLOOR PLAN AS PROPOSED