





FRONT ELEVATION

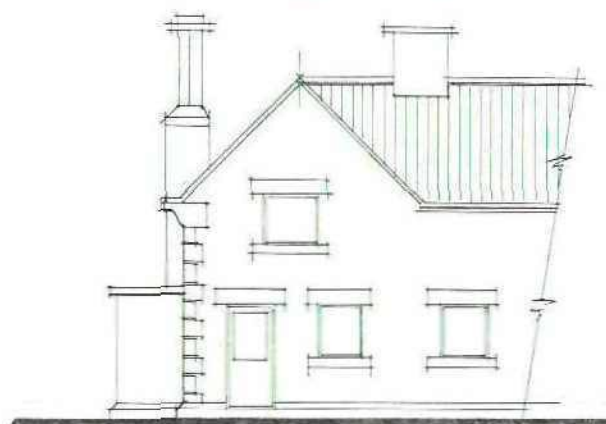

SIDE ELEVATION



REAR ELEVATION

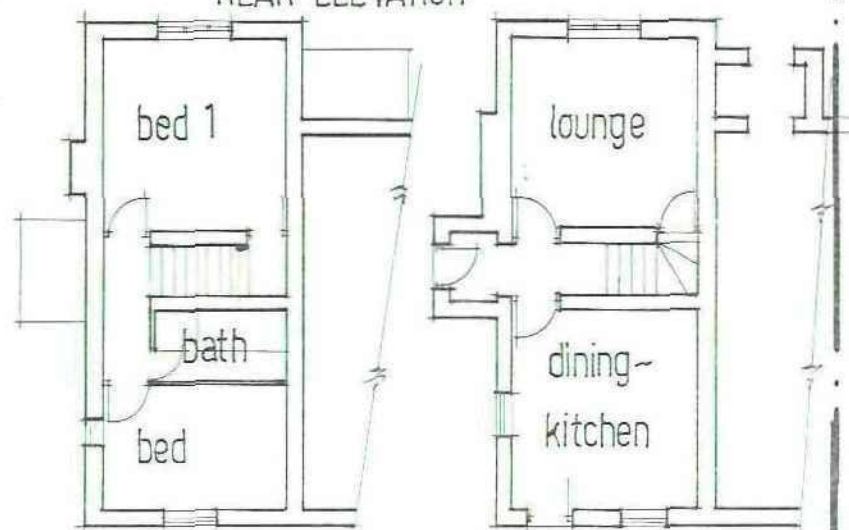

FIRST FLOOR

EXISTING


GROUND FLOOR




SIDE ELEVATION



FRONT ELEVATION

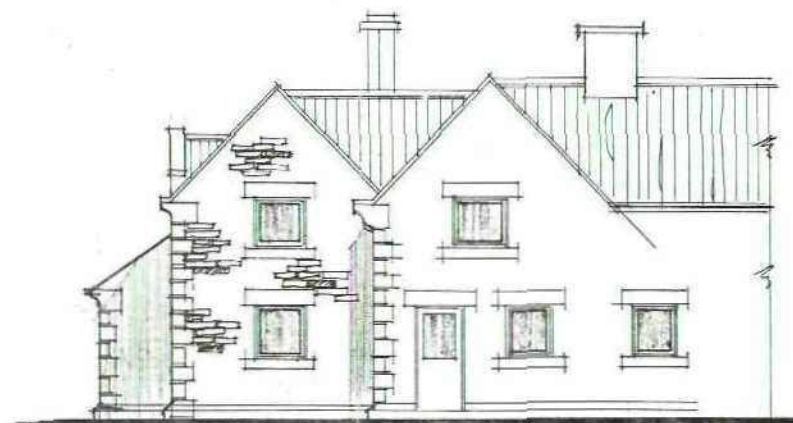


REAR ELEVATION

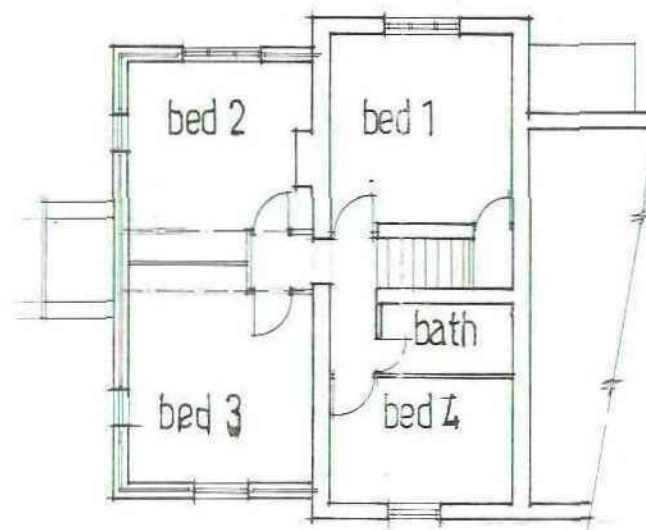


FIRST FLOOR

PROPOSED

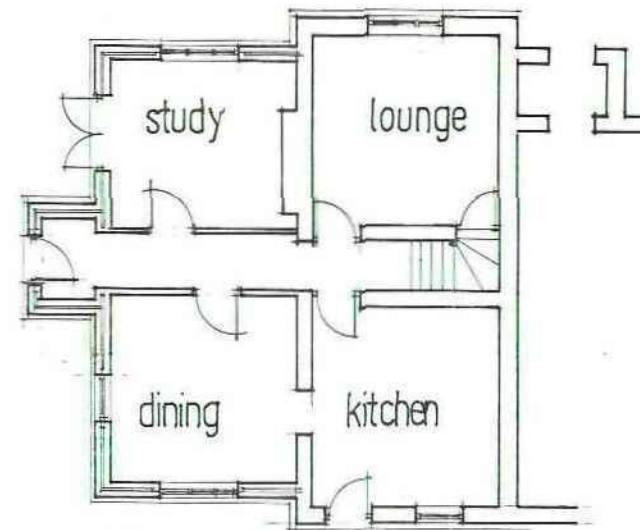

GROUND FLOOR

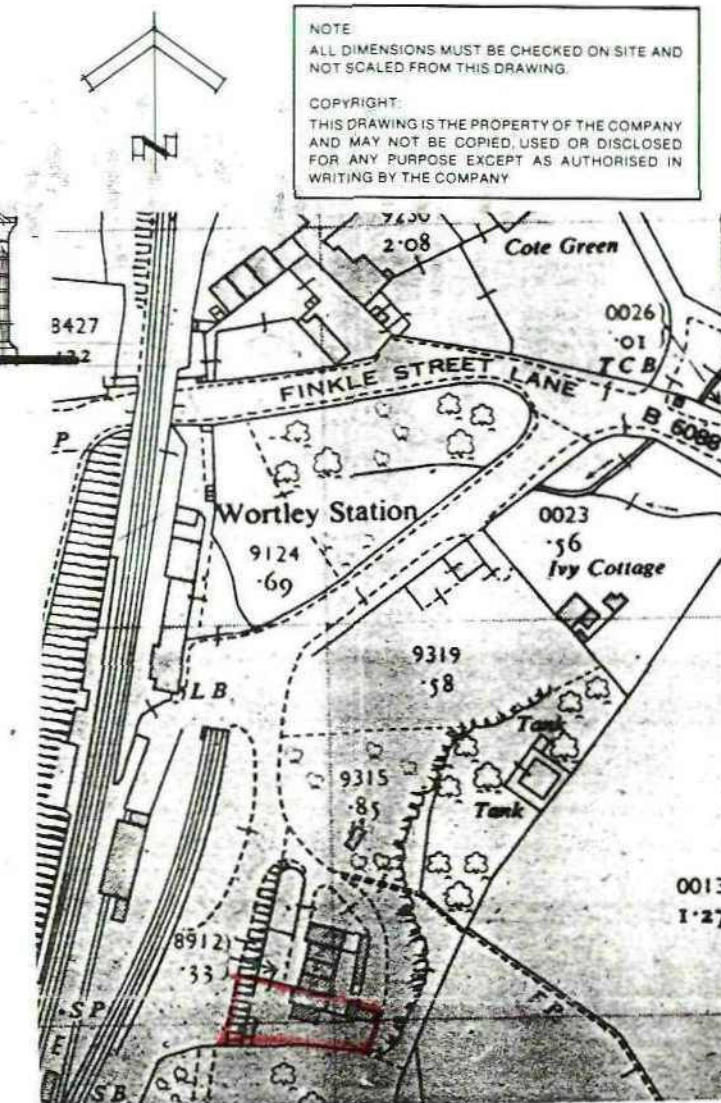

BLOCK PLAN 1:1250

REV	DATE	AMENDMENT
CLIENT MR + MRS R. ANTHONY		
TITLE EXTENSION TO SIDE TO FORM DINING ROOM + STUDY WITH 2 BEDROOMS OVER 4 HARPER HILL COTTAGES OFF FINKLE STREET WORTLEY		
 P. Dimelow B.A. Hons Dip Arch. M.A. Architectural Design and Planning Consultant Providence Villa, 42 Backville Street, Barnsley S70 2DB Tel. (01226) 283222 Fax. (01226) 283222		
SCALE 1:100	DATE JUNE 2004	DRAWN PD.
DRAWING No. RAW - 604 - 1.		REV