




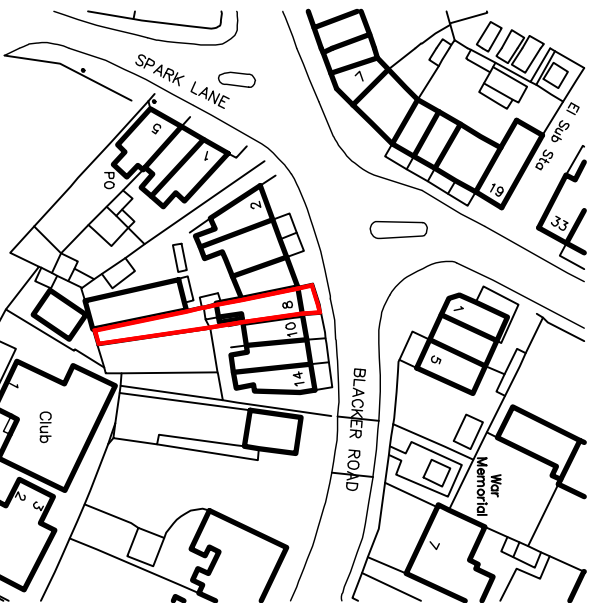


LOCATION PLAN
SCALE 1:1250

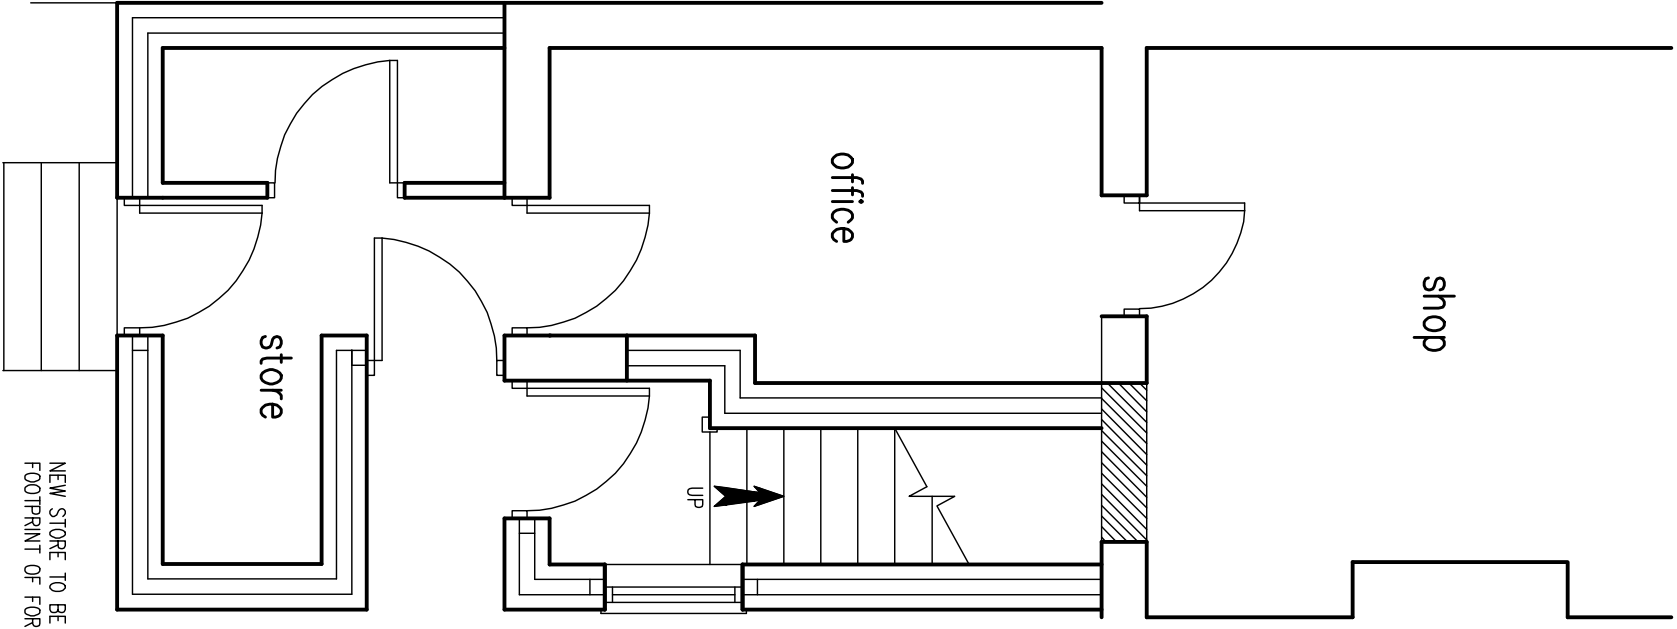


PROPOSED GROUND
FLOOR PLAN

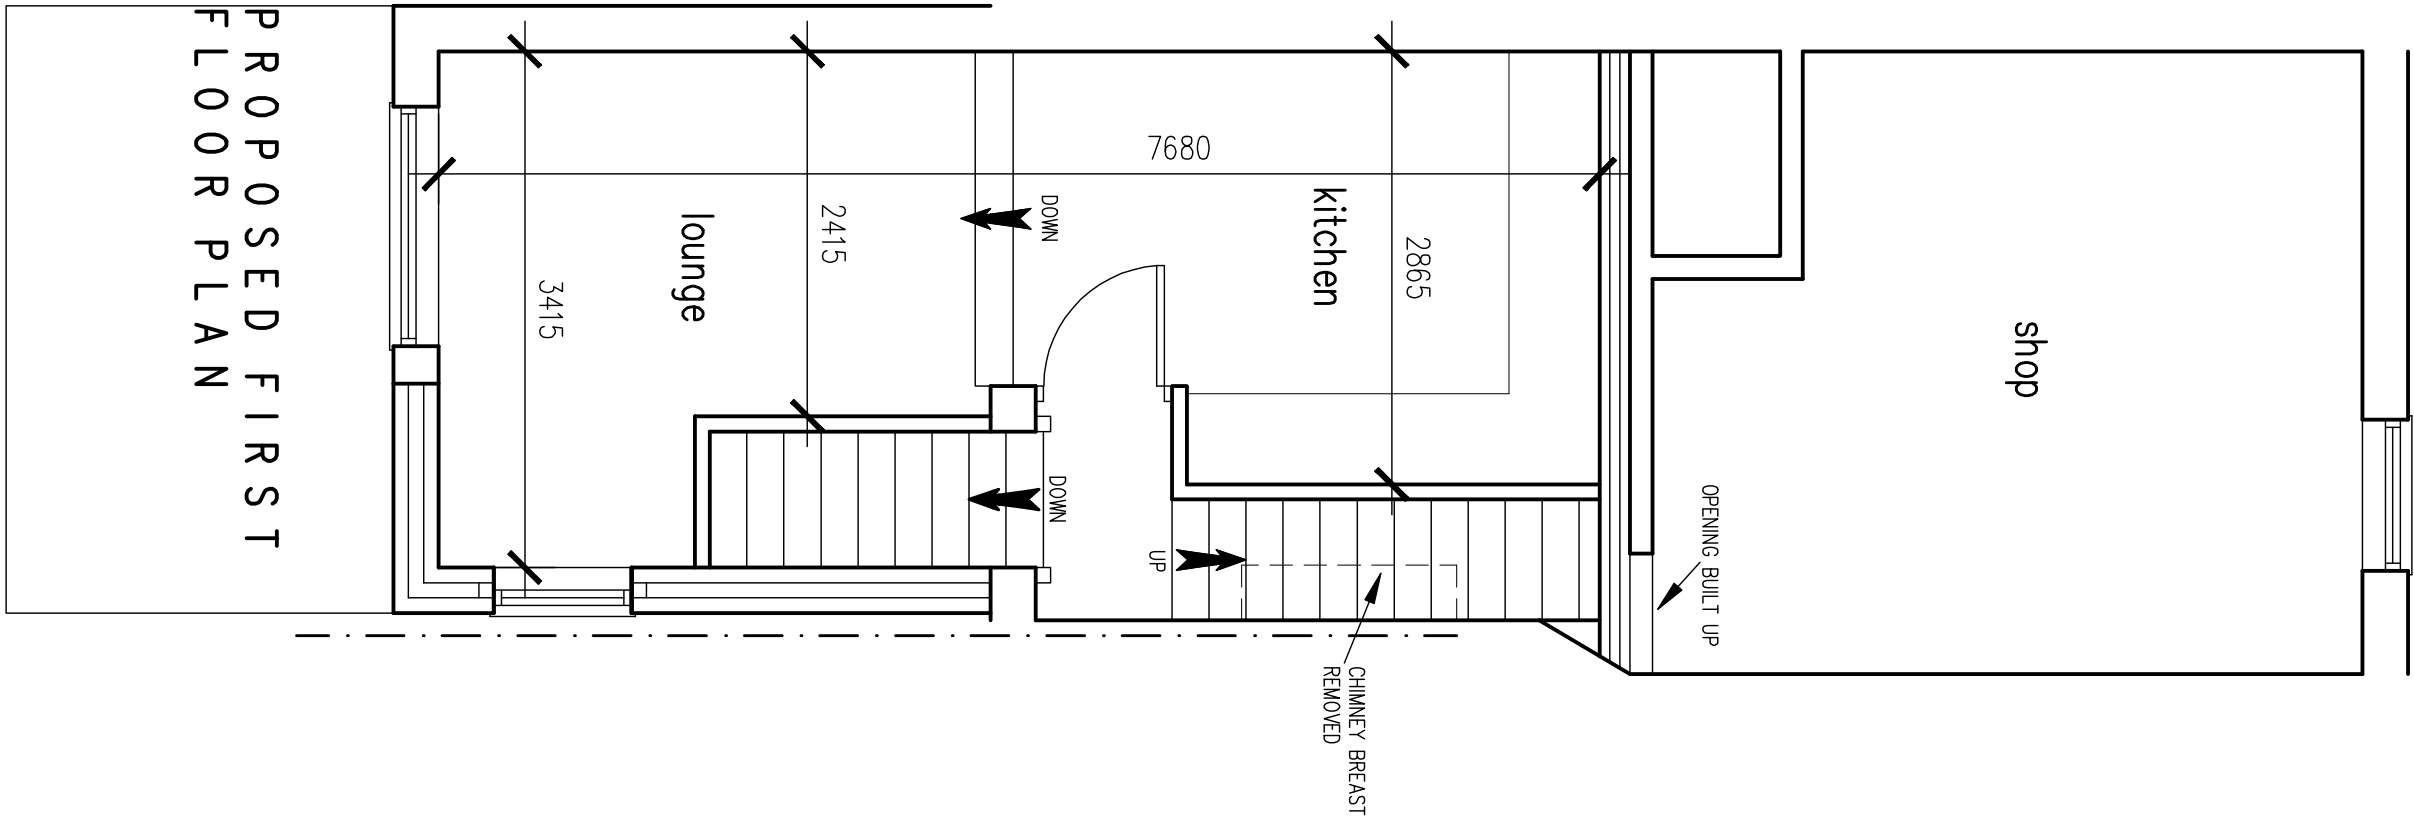


PROPOSED FIRST
FLOOR PLAN

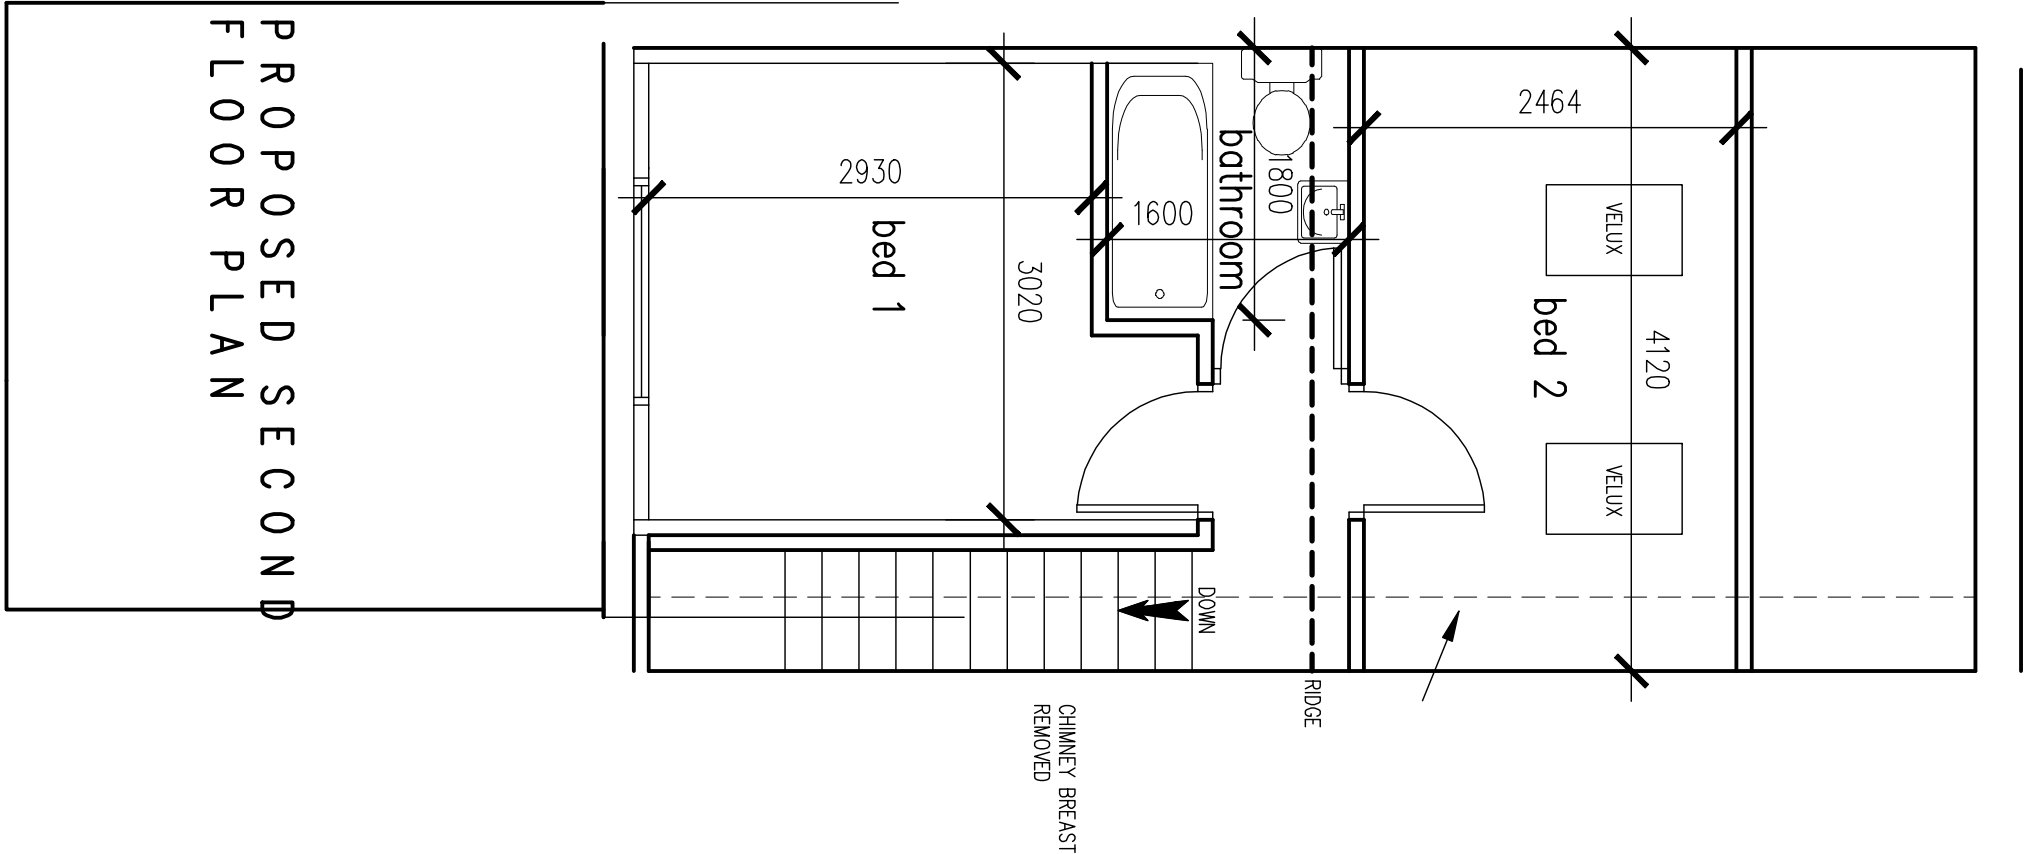


PROPOSED SECOND
FLOOR PLAN

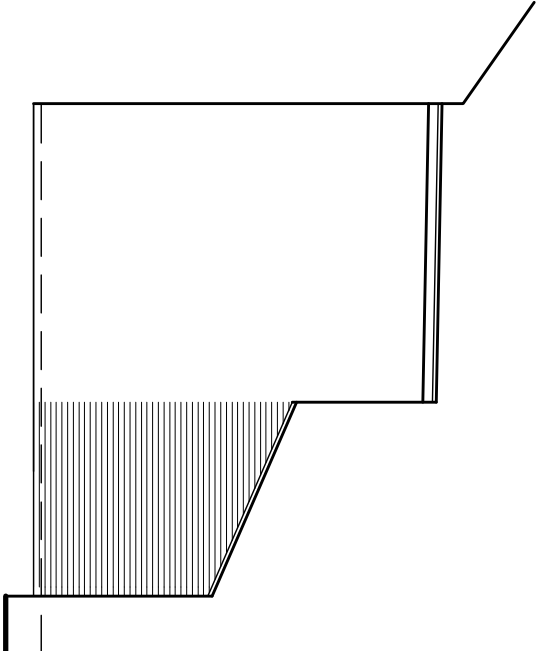


PROPOSED SIDE
ELEVATION

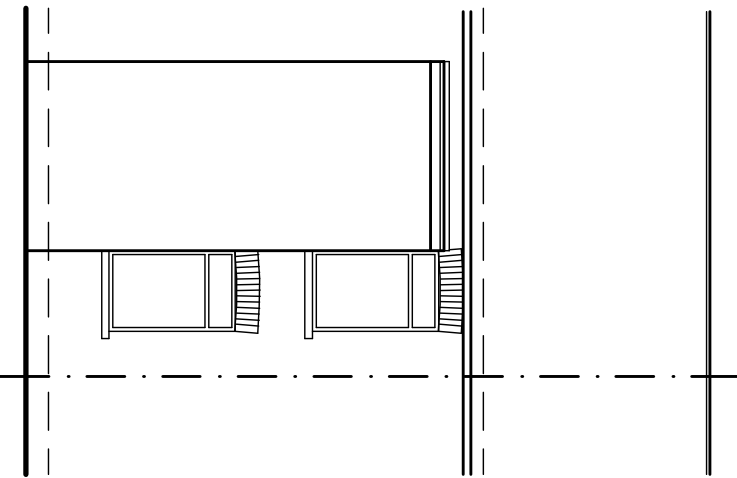


EXISTING REAR

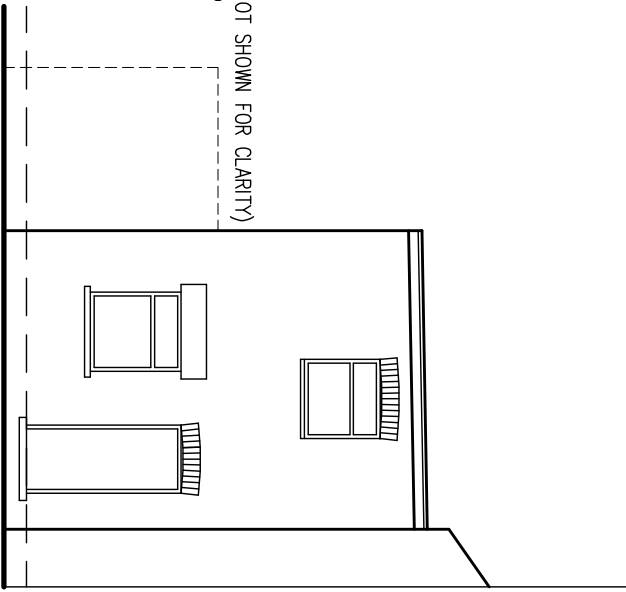

EXISTING SIDE

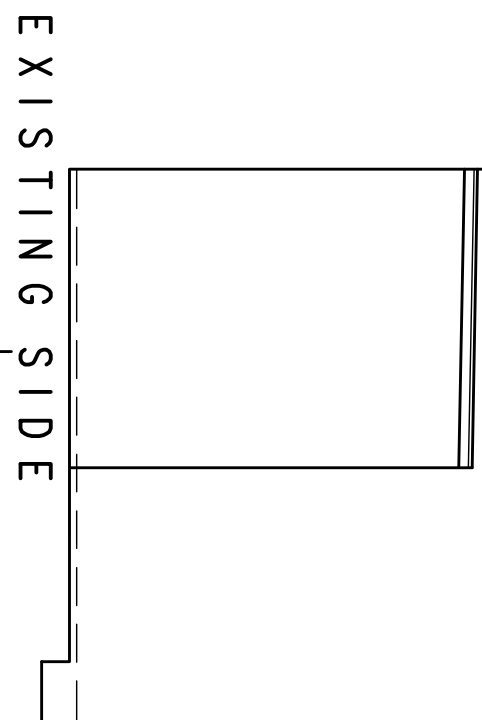

EXISTING SIDE

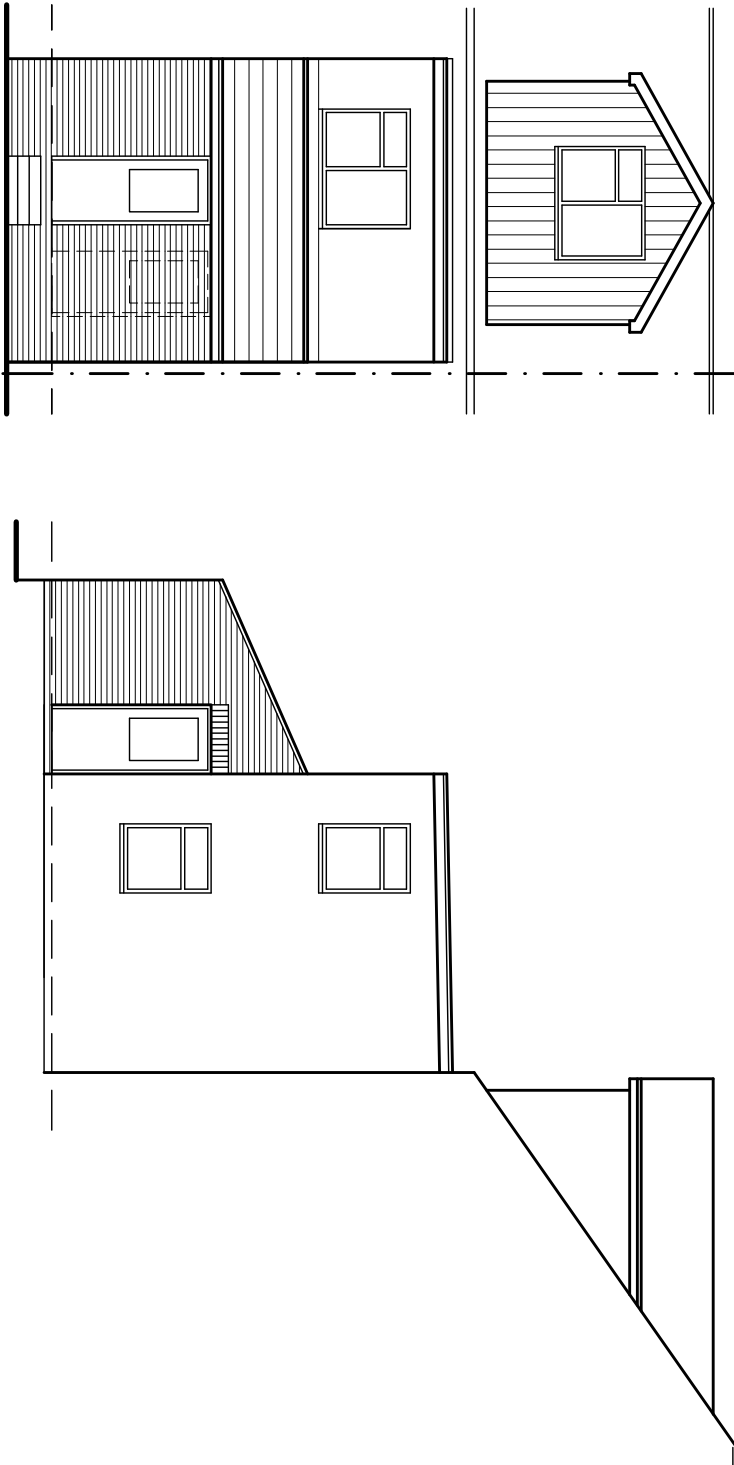

PROPOSED REAR
ELEVATION

PROPOSED SIDE
ELEVATION

White Agus Partnership				1288, NEW ROAD, STAINCROSS, BARNLEY, S75 8PP CHARTERED SURVEYORS AND BUILDING DESIGN CONSULTANTS			
Project: PROPOSED EXTENSION & ALTERATIONS AT 8 BLACKER ROAD, MAPPELWELL BARNLEY, S75 8BW				Client: PRICE & BRETTON			
Drawing Title: PLANS & ELEVATIONS				Date: MAY 08 Scale: 1:50 & 1:100			
Date: 17/05/08	Suffix: A	Description: REVISED TO CLIENTS REQUIREMENTS	Date:	Ref: 08-015	Dwg. No.: 01	Rev.: B	
26-01-09				EXTERNAL SIDE ADDED			