




FRONT ELEVATION 1:200 ©A1

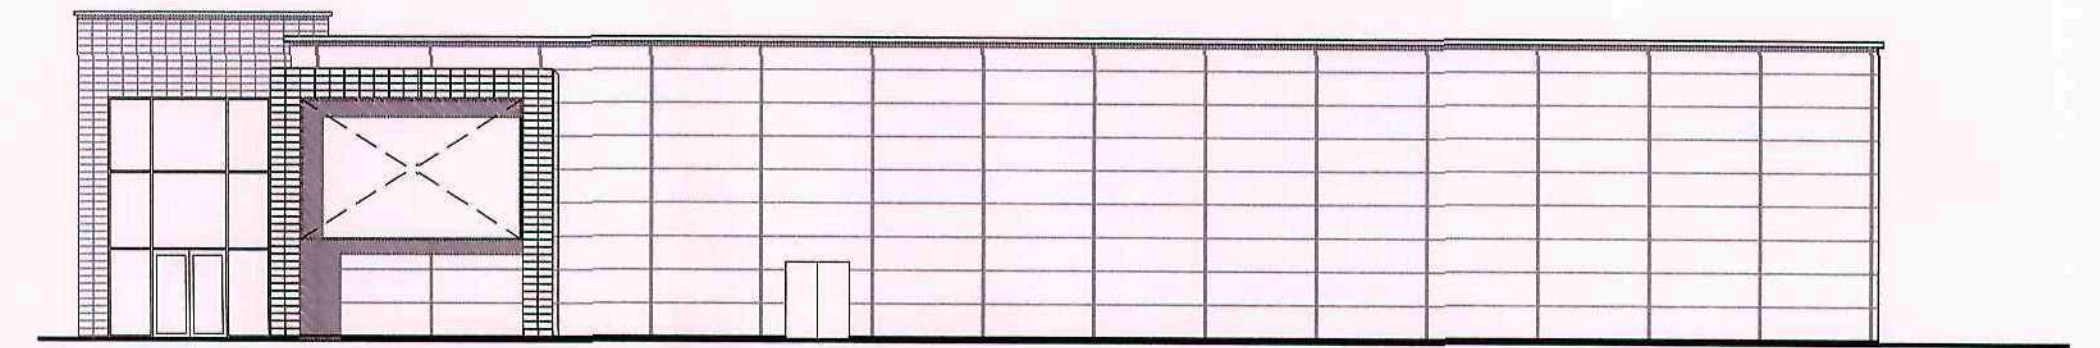


GABLE ELEVATION 1:200 ©A1

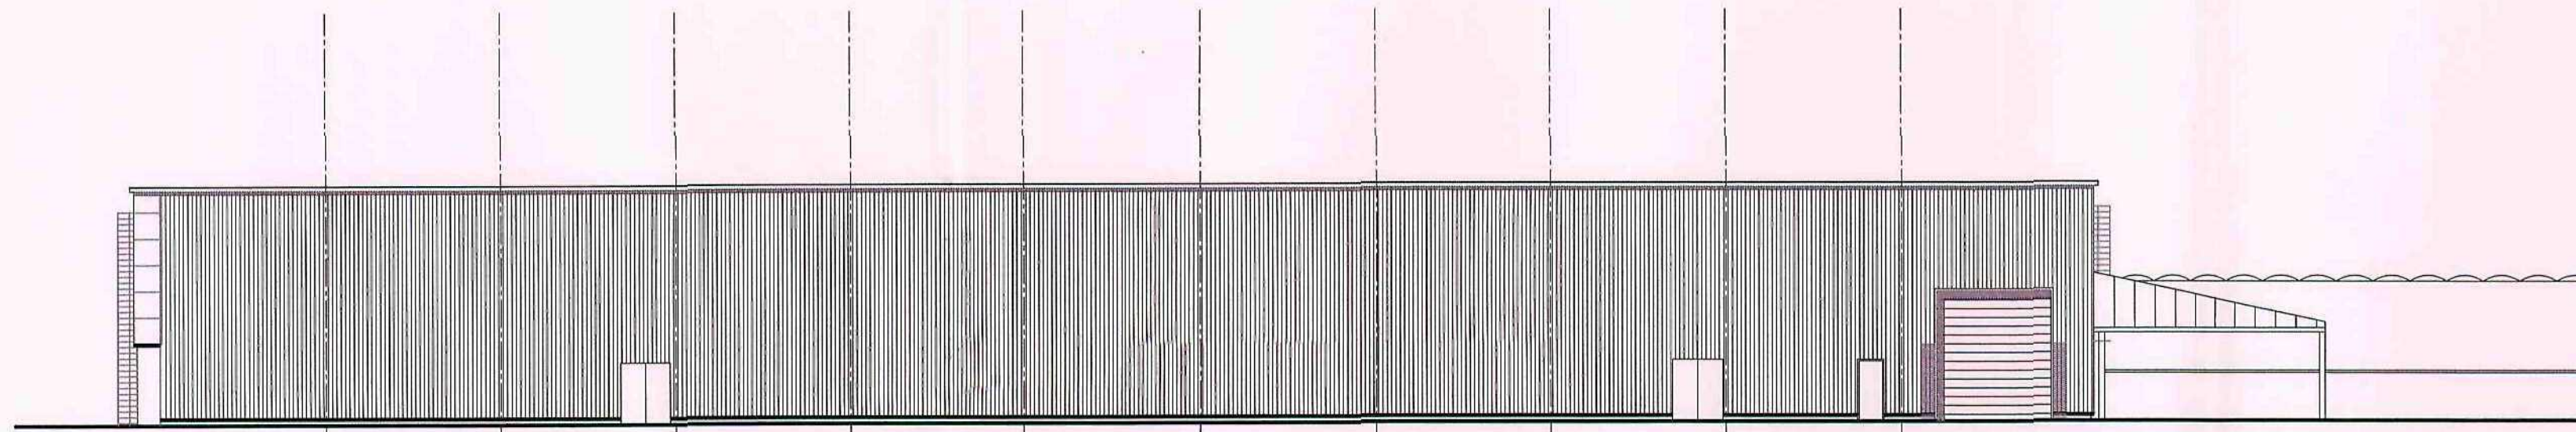


REAR ELEVATION 1:200 ©A1

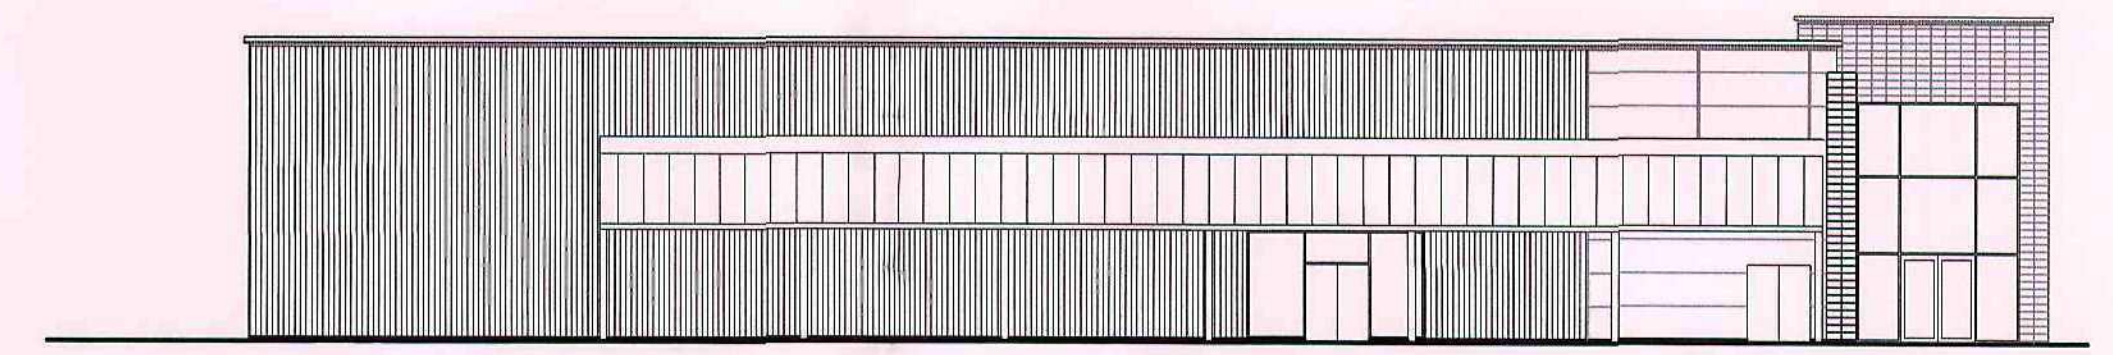

GABLE ELEVATION 1:200 ©A1

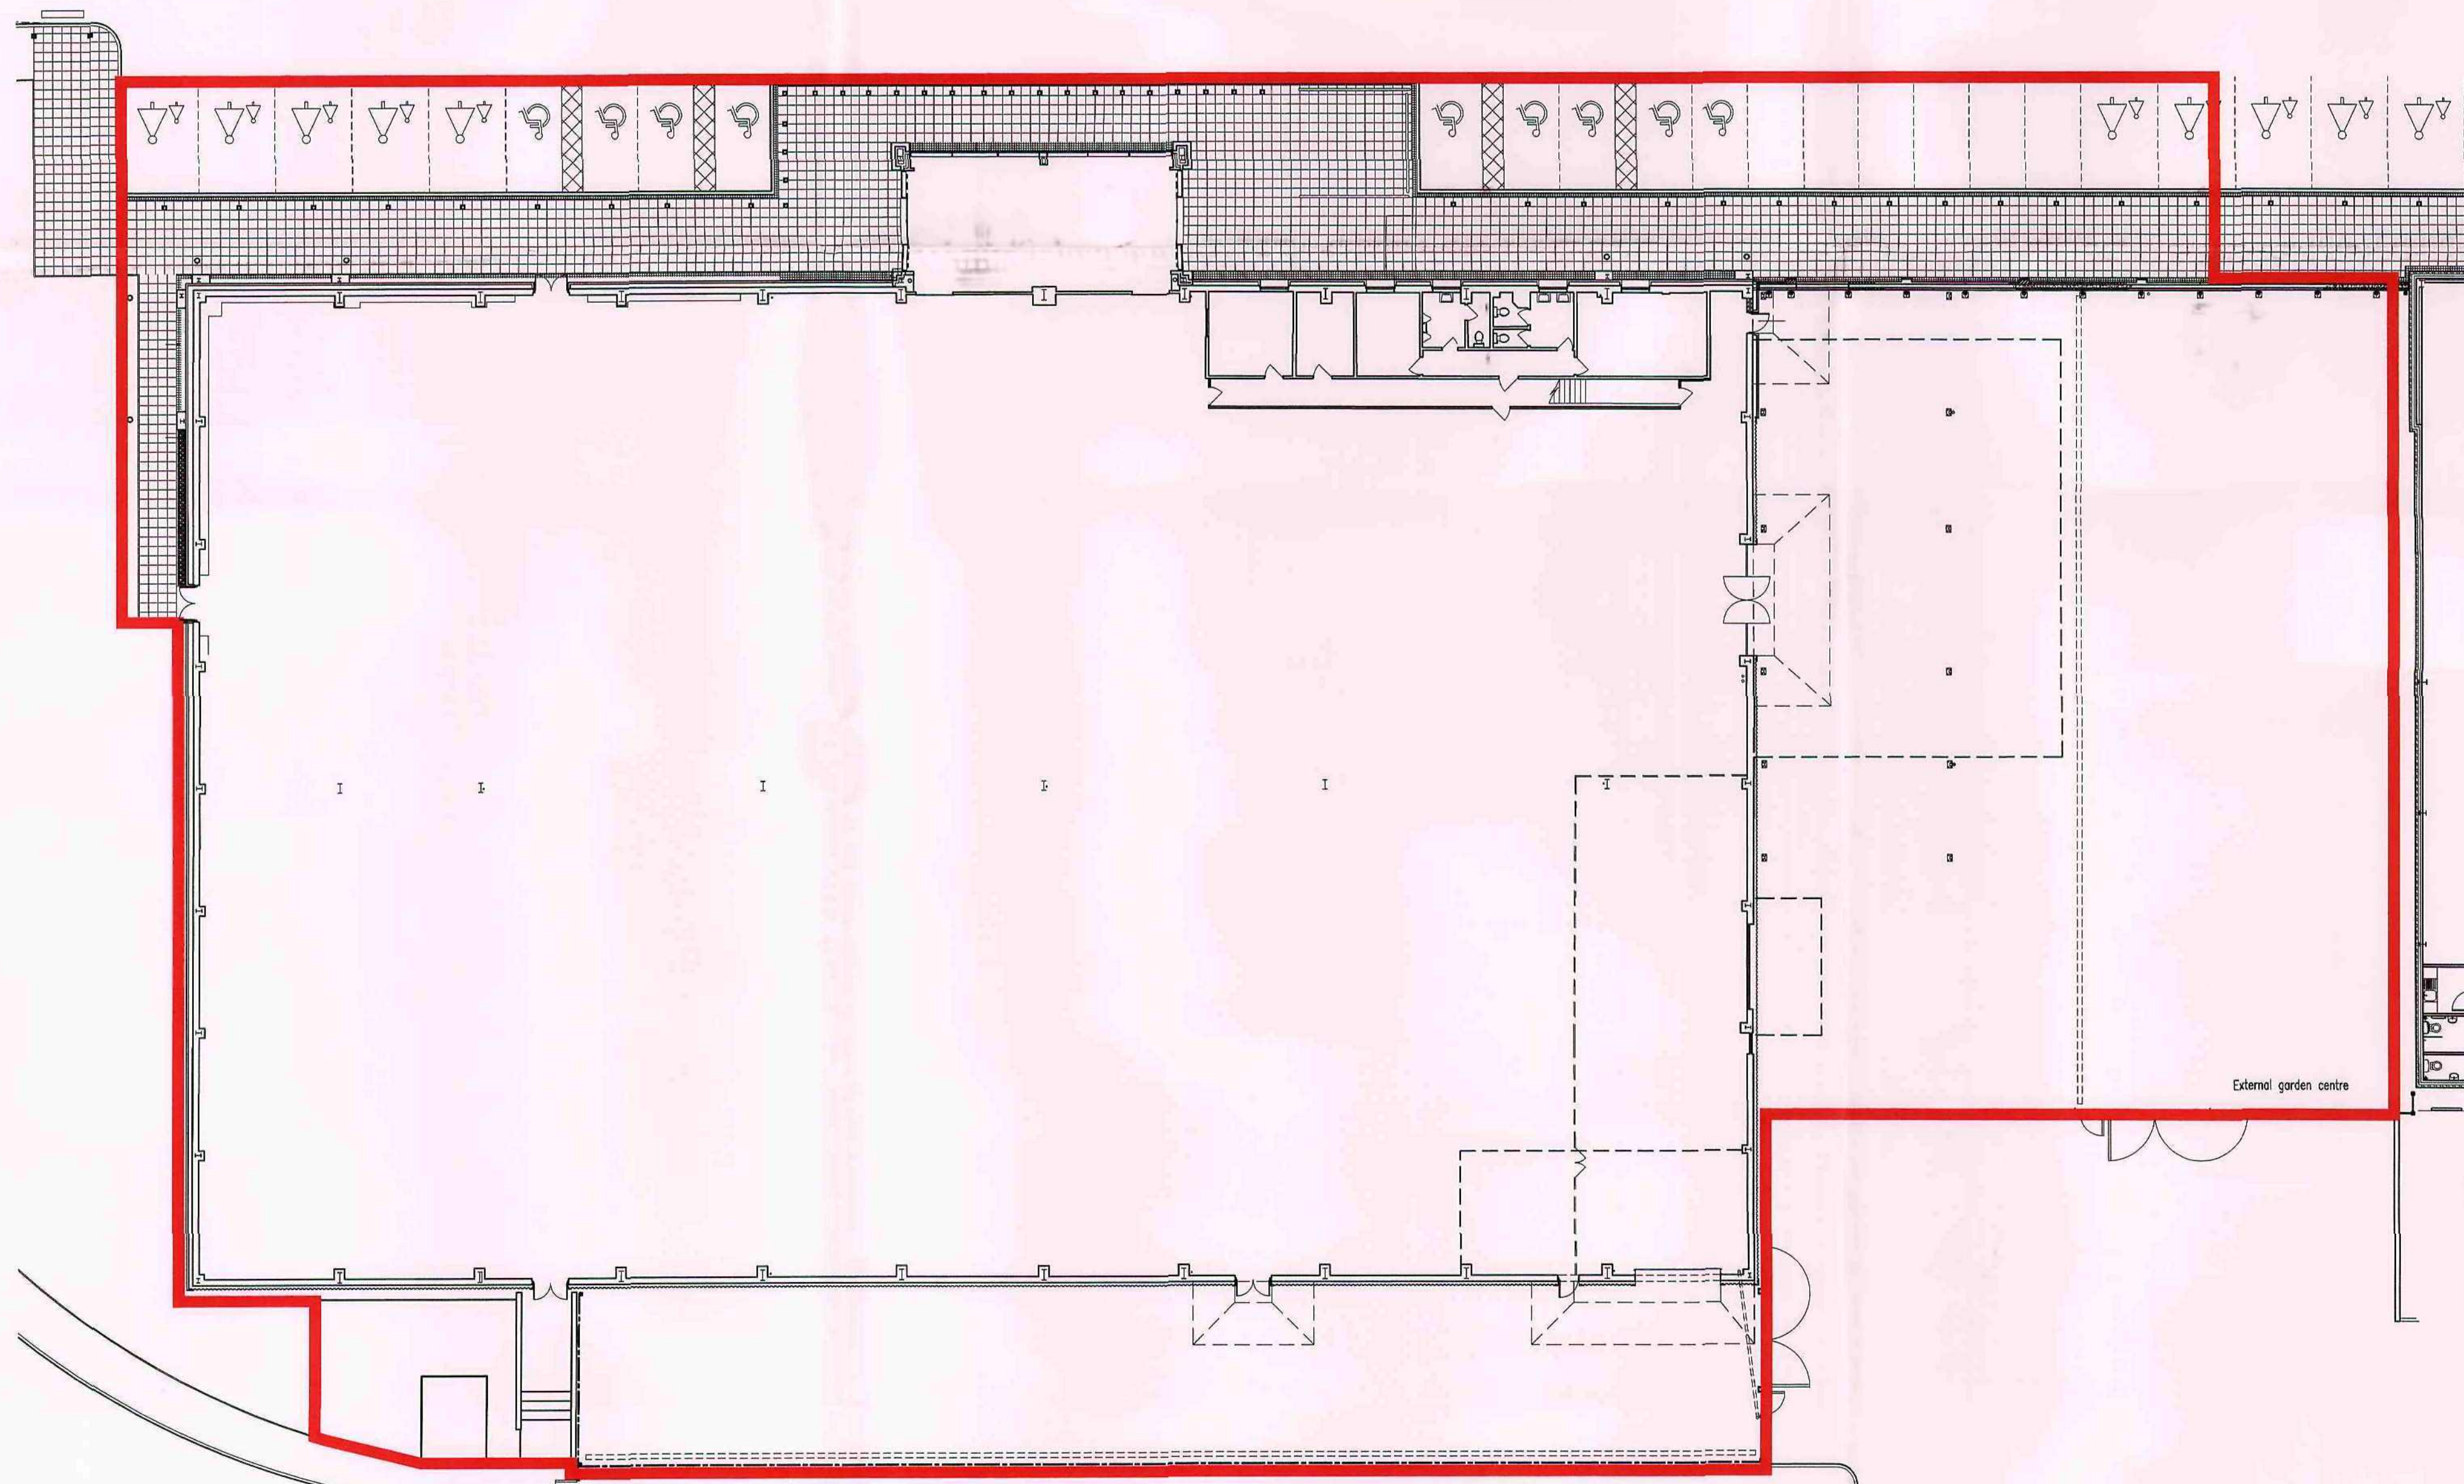

GROUND FLOOR PLAN 1:200 ©A1

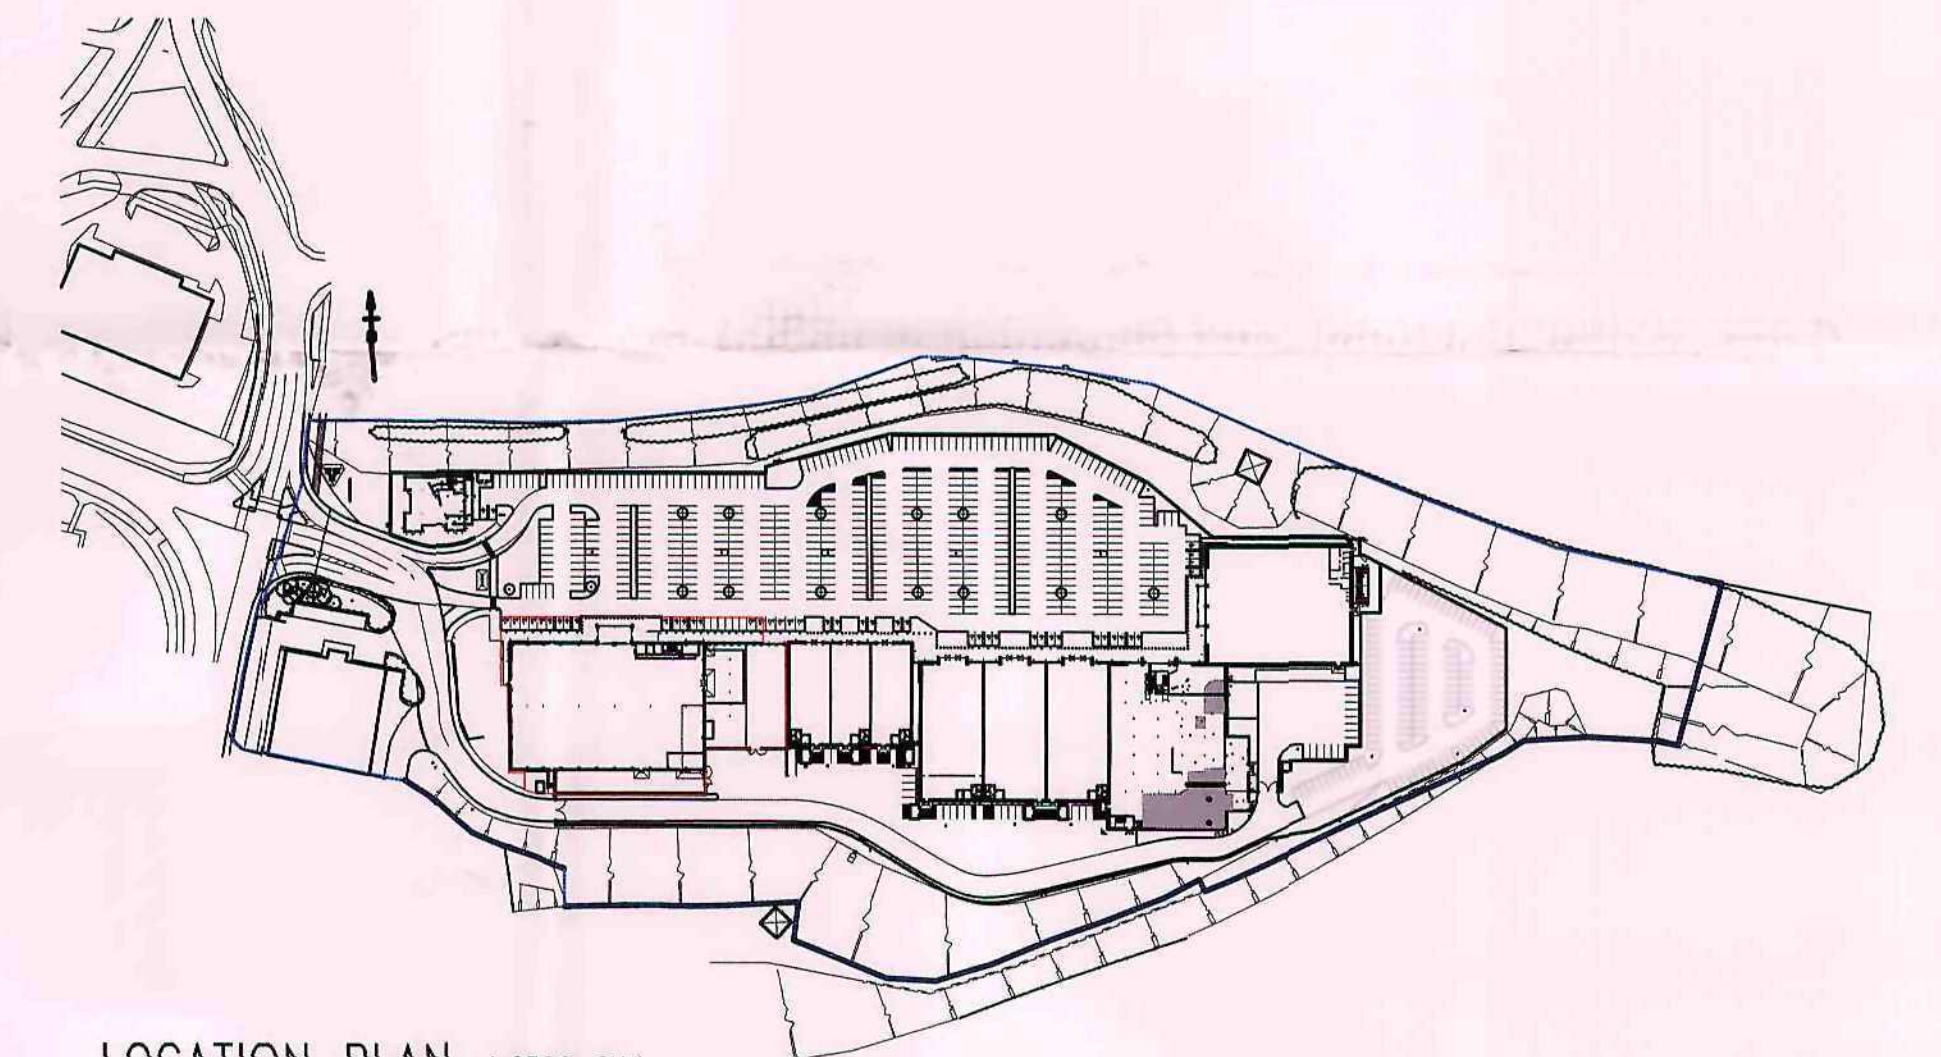

LOCATION PLAN 1:2500 ©A1

Rev	Description	Date	By	Chk
A	FOCUS BOUNDARY ADDED	01.12.08	SOR	GB

Status	Purpose for Issue
Planning ☐ Tender ☐	
Construction ☐ As Built ☐	

Client
PEEL DEVELOPMENTS UK Ltd

Contract
PROPOSED ALLTERATIONS, UNIT 2
HARBOROUGH HILL ROAD
BARNLEY


Drawing
EXISTING GENERAL ARRANGEMENTS

B A T E
AND
TAYLOR
ARCHITECTS


Drawing No.	MH521-01	Revision	A
Scales	AS SHOWN	Date	NOV'06
Drawn	RMW	Checked	GB

This drawing is the copyright of the Architect and may not be reproduced without licence.
DO NOT scale from this drawing.


Barnley Metropolitan
Council
09 FEB 2009
Corporate Mail Room

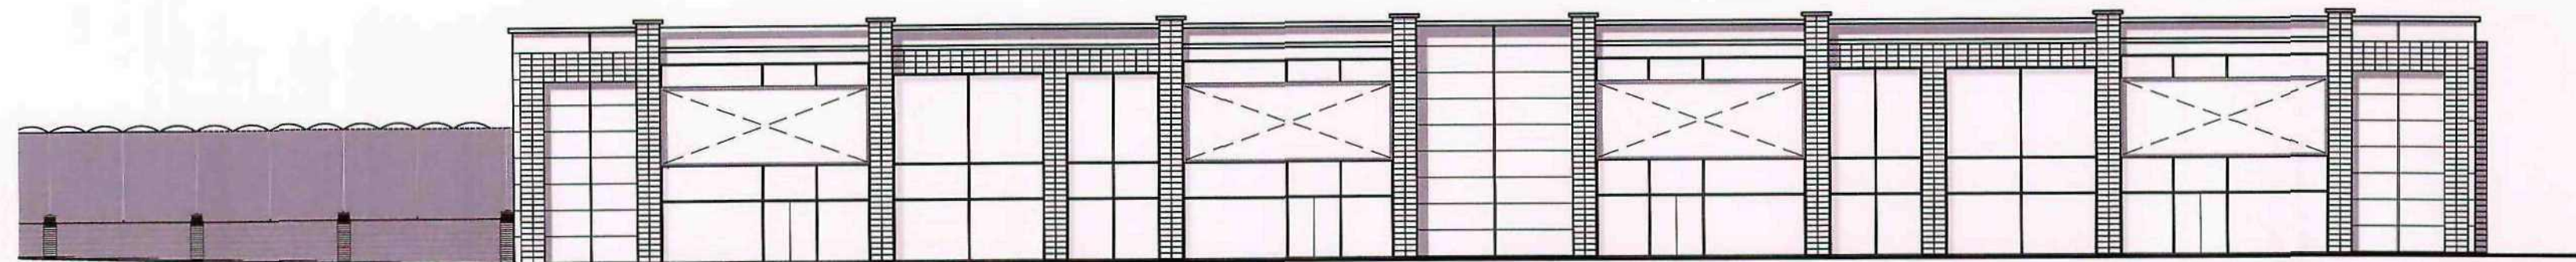


FRONT ELEVATION 1:200 @A1

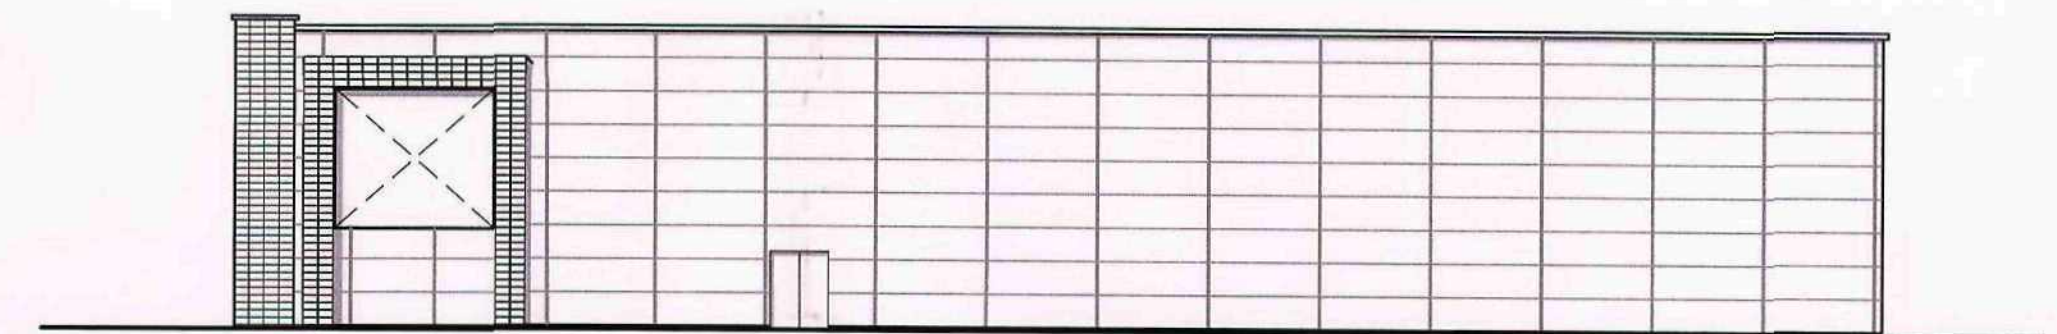


GABLE ELEVATION 1:200 @A1

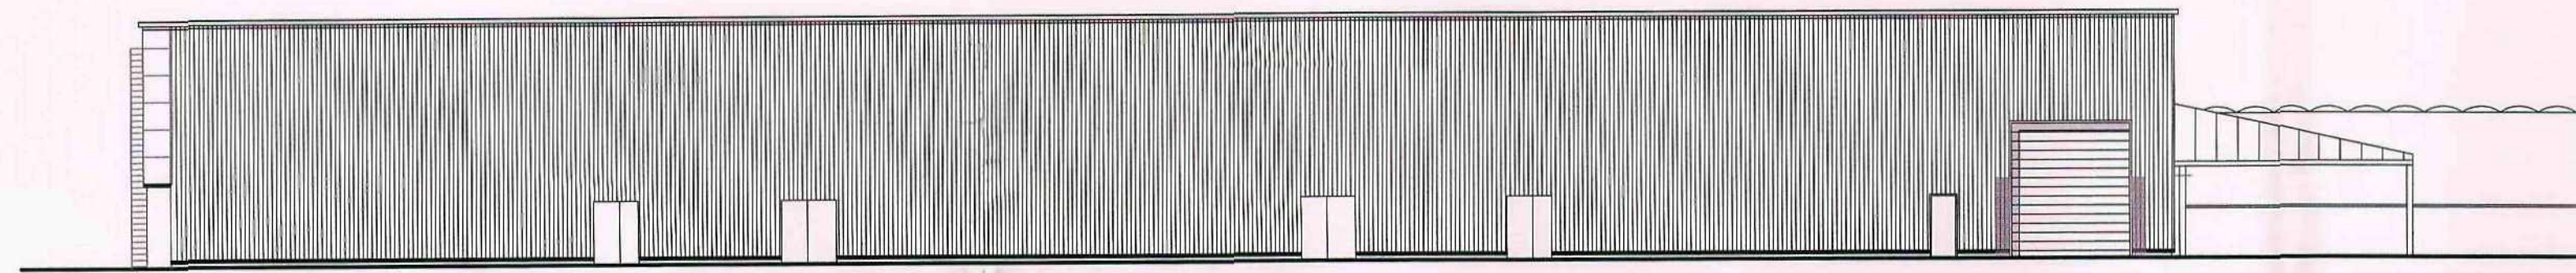


REAR ELEVATION 1:200 @A1

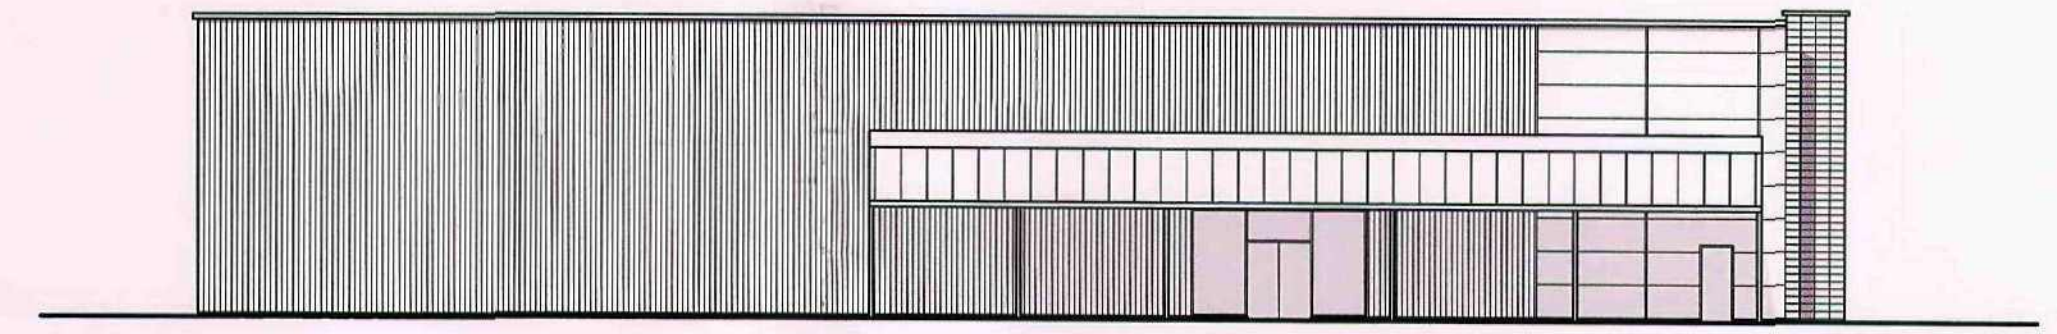


GABLE ELEVATION 1:200 @A1

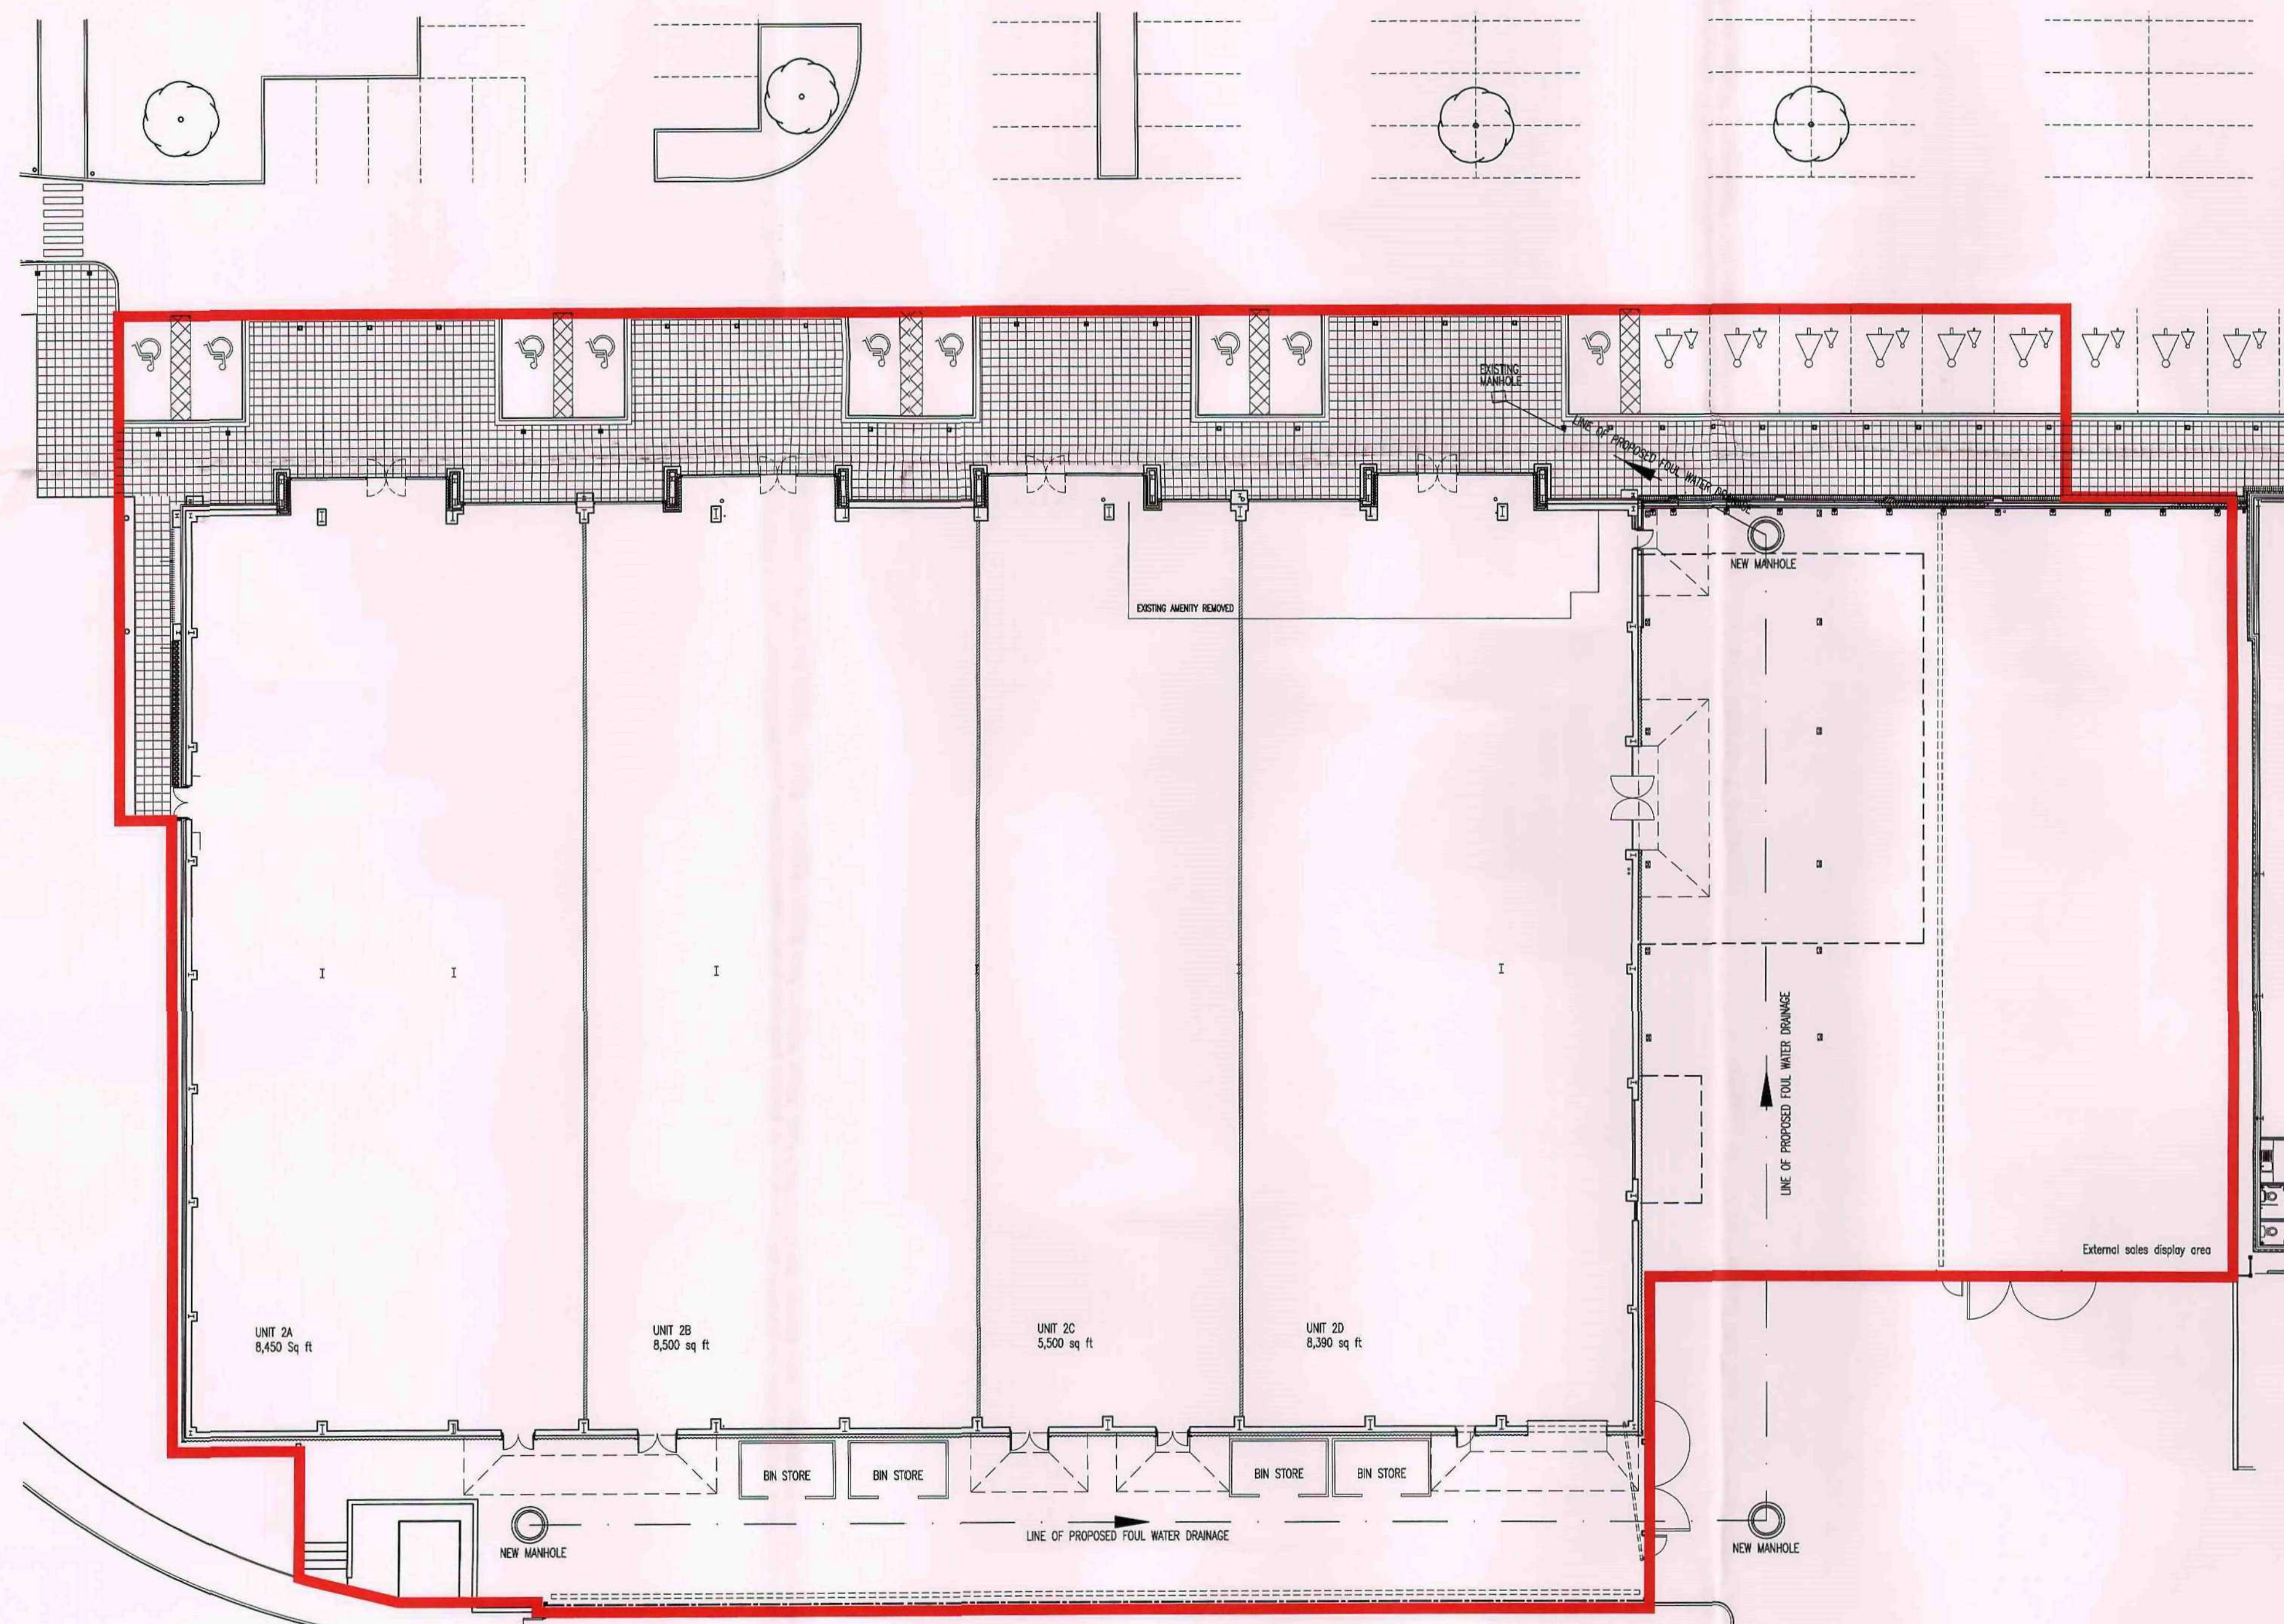

GROUND FLOOR PLAN 1:200 @A1

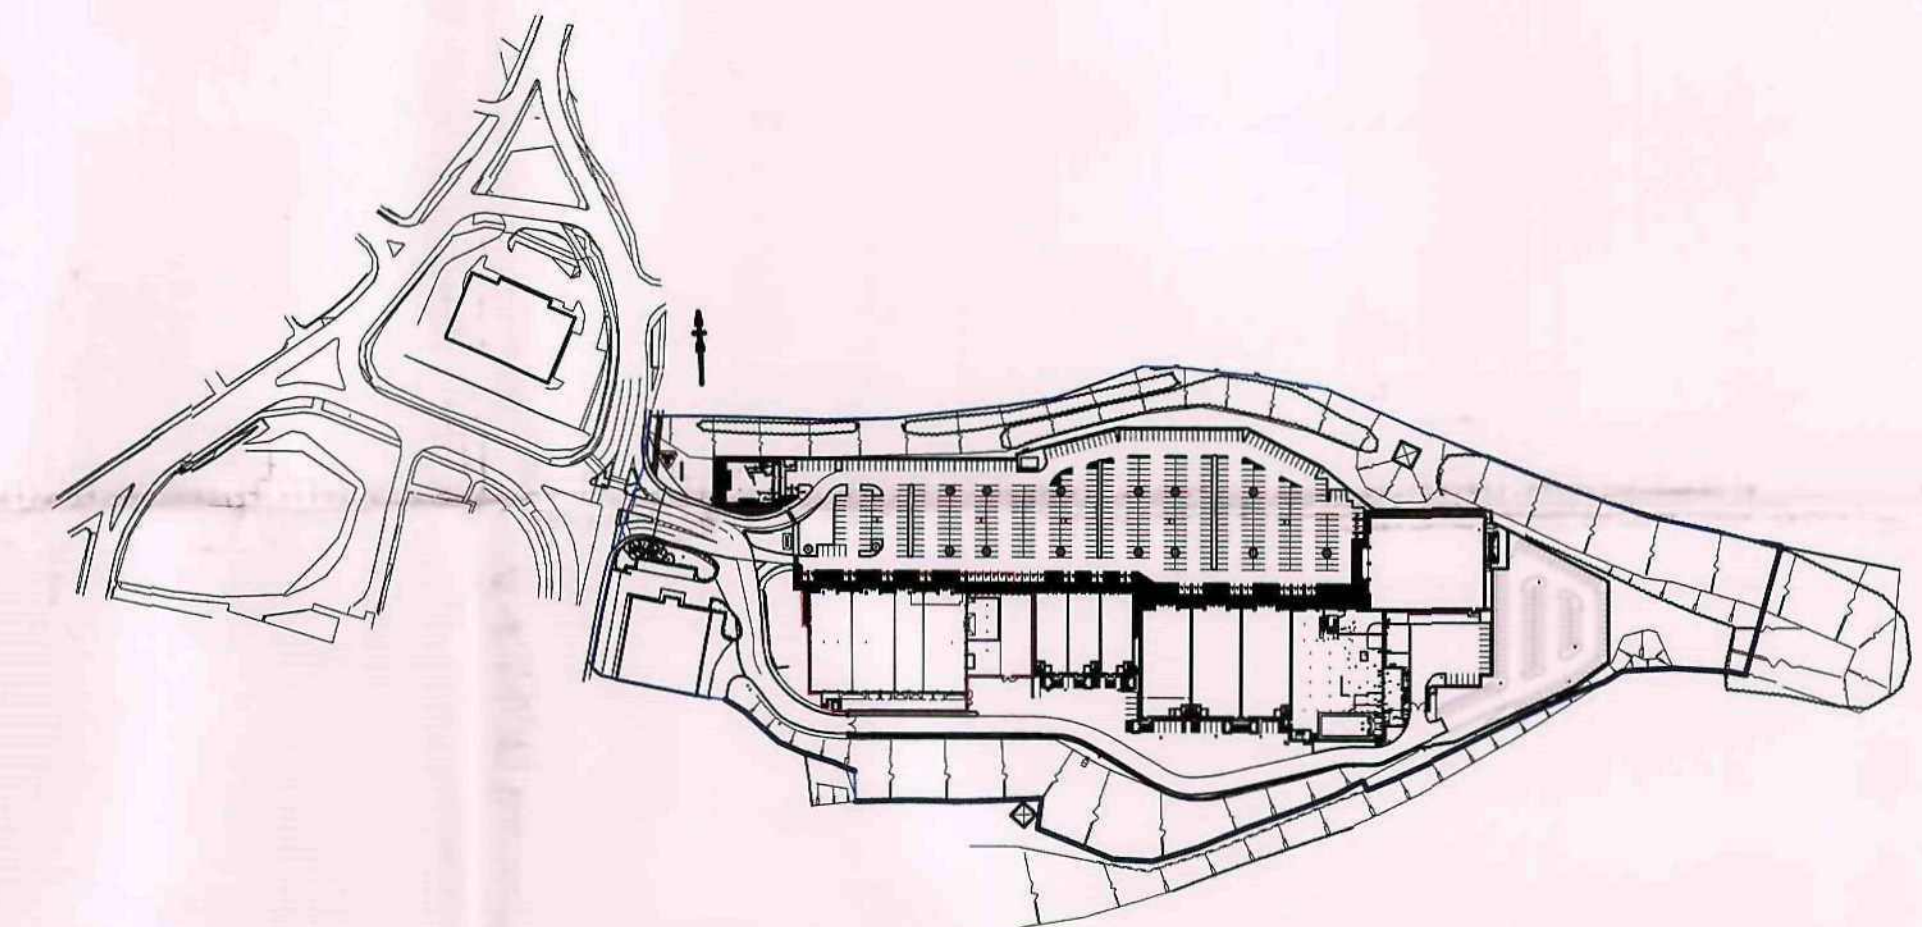

LOCATION PLAN 1:2500 @A1

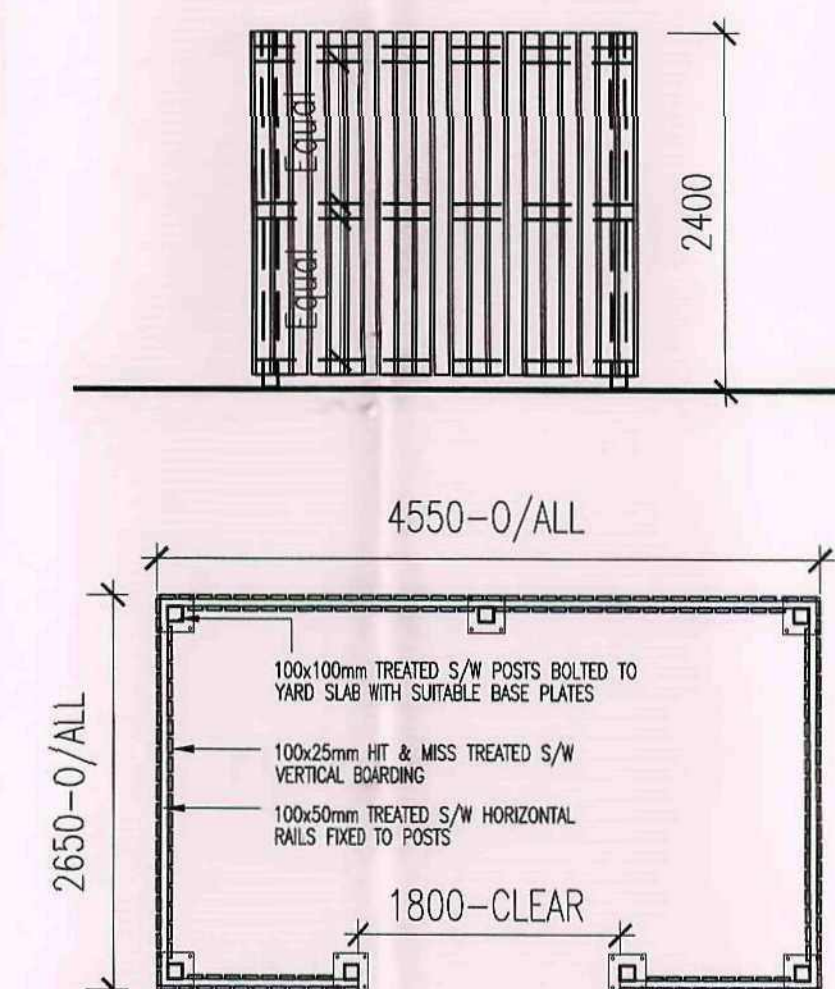

BIN STORE DETAIL 1:50 @A1

A	BIN STORE AND DRAINAGE DETAILS	01.12.08	SOR	GB
Rev	Description	Date	By	Chk

Status	Purpose for Issue
Planning	☐ Tender
Construction	☐ As Built

Client
PEEL DEVELOPMENTS UK Ltd

Contract
PROPOSED ALLTERATIONS, UNIT 2
HARBOROUGH HILL ROAD
BARNLEY

Drawing
PROPOSED GENERAL ARRANGEMENTS

B A T E
AND
TAYLOR
ARCHITECTS

Barnley Metropolitan
Borough Council
09 FEB 2009
Corporate Mail Room

Drawing No. MH521-02
Scales AS SHOWN
Drawn SOR
Revision A
Date NOV '08
Checked GB

This drawing is the copyright of the Architect and may not be reproduced without licence.
DO NOT scale from this drawing.