




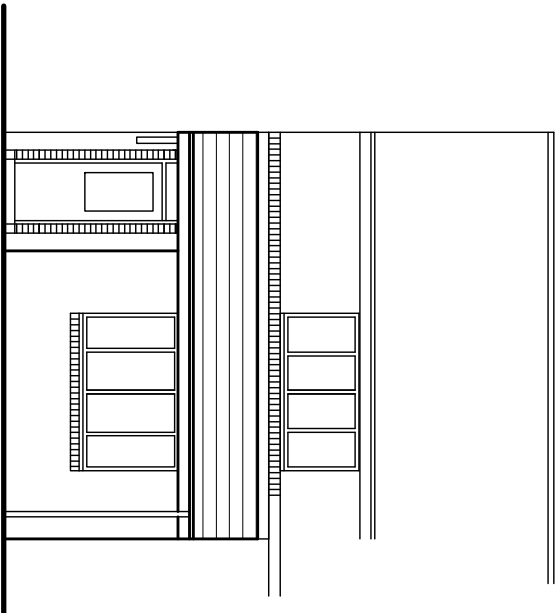


EXISTING FRONT ELEVATION
SCALE 1:100

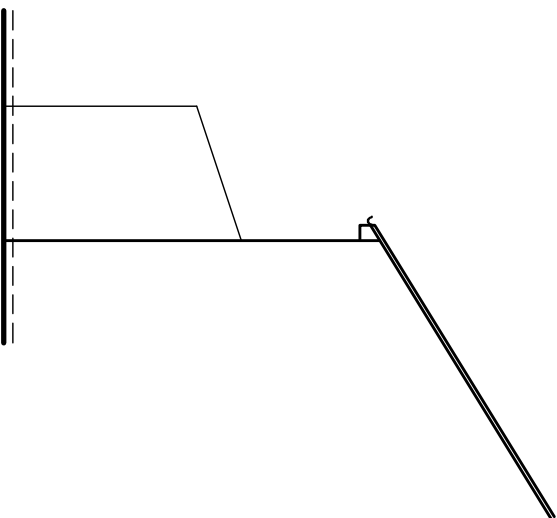


EXISTING SIDE ELEVATION
SCALE 1:100

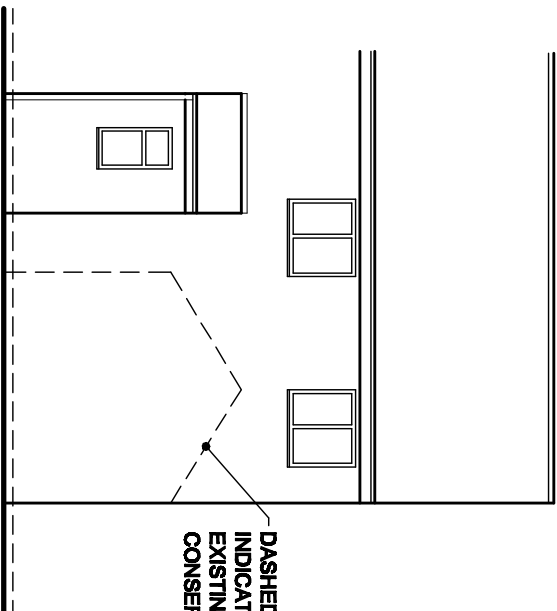


EXISTING REAR ELEVATION
SCALE 1:100

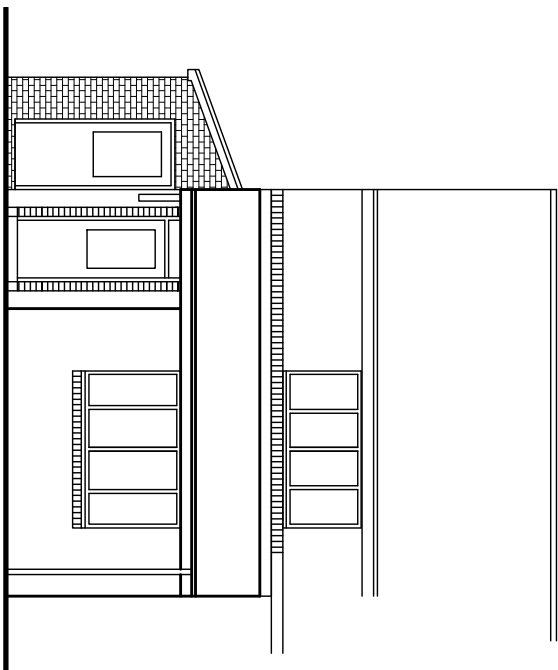


PROPOSED FRONT ELEVATION
SCALE 1:100

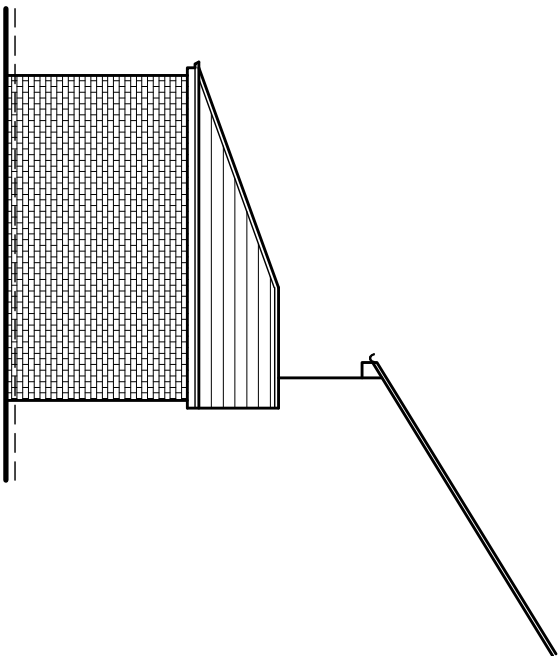

PROPOSED SIDE ELEVATION
SCALE 1:100

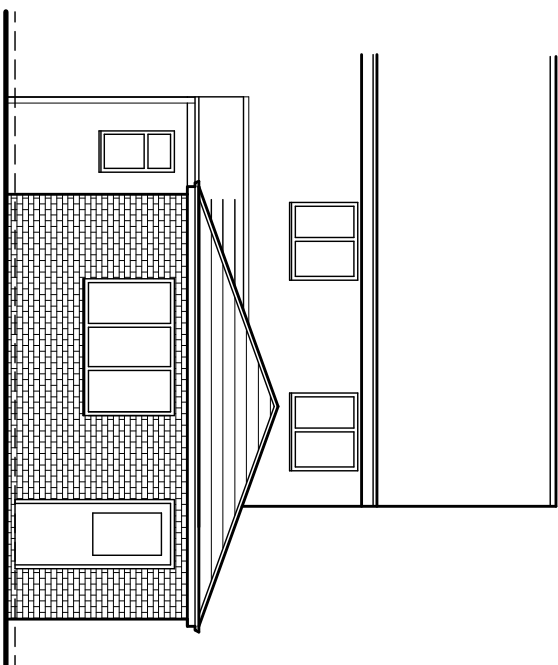

PROPOSED REAR ELEVATION
SCALE 1:100

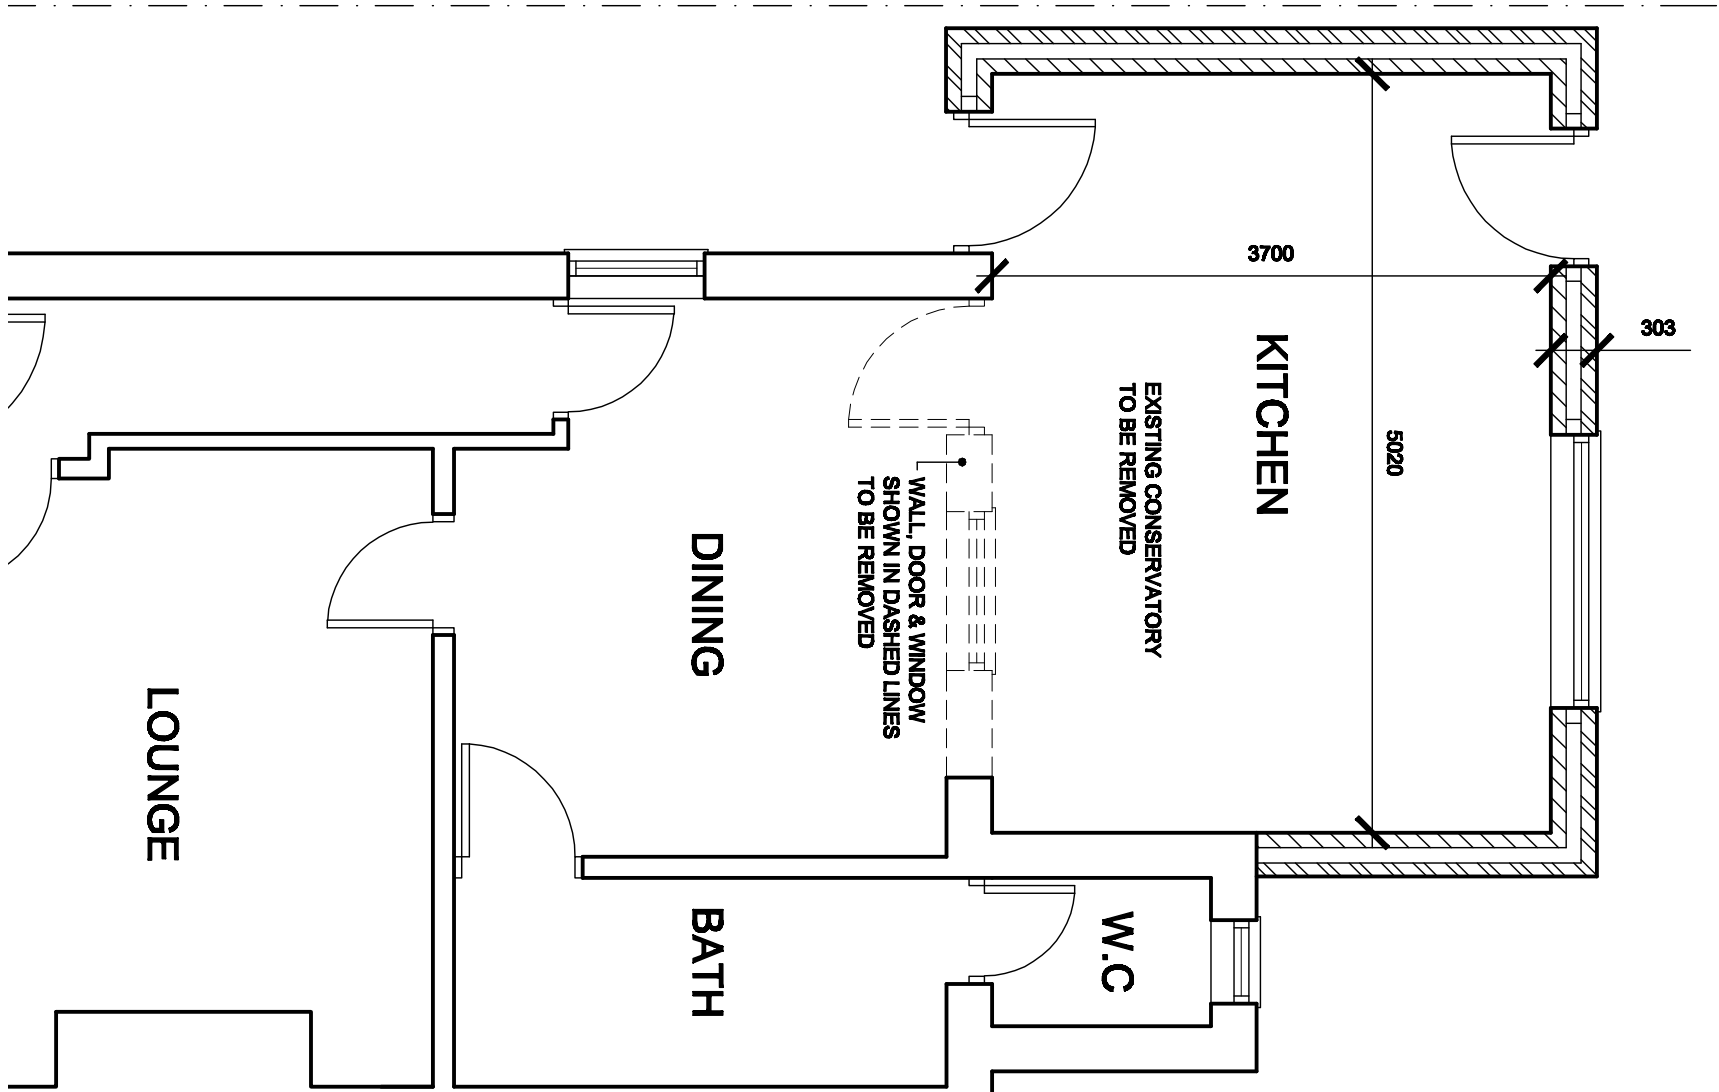

PROPOSED GROUND FLOOR PLAN
SCALE 1:50



LOCATION PLAN
SCALE 1:1250

White Agus Partnership				PROVIDENCE WILA, 42 SACKVILLE STREET, BARNSELY, S71 2DS SURVEYORS AND BUILDING DESIGN CONSULTANTS			
Project PROPOSED EXTENSION AT 48 WILKIE ROAD, LINDIPPOD BARNSELY, S71 8LZ				Client MIR D. LINAORE			
Drawing Title PLANS & ELEVATIONS				Date DECEMBER 2011			
Date	Suffix	Description	Date	Suffix	Description	Scale, 1:50 & 1:100	Rev.
				11-092	Dwg. No. 02		