




PROPOSED FRONT ELEVATION

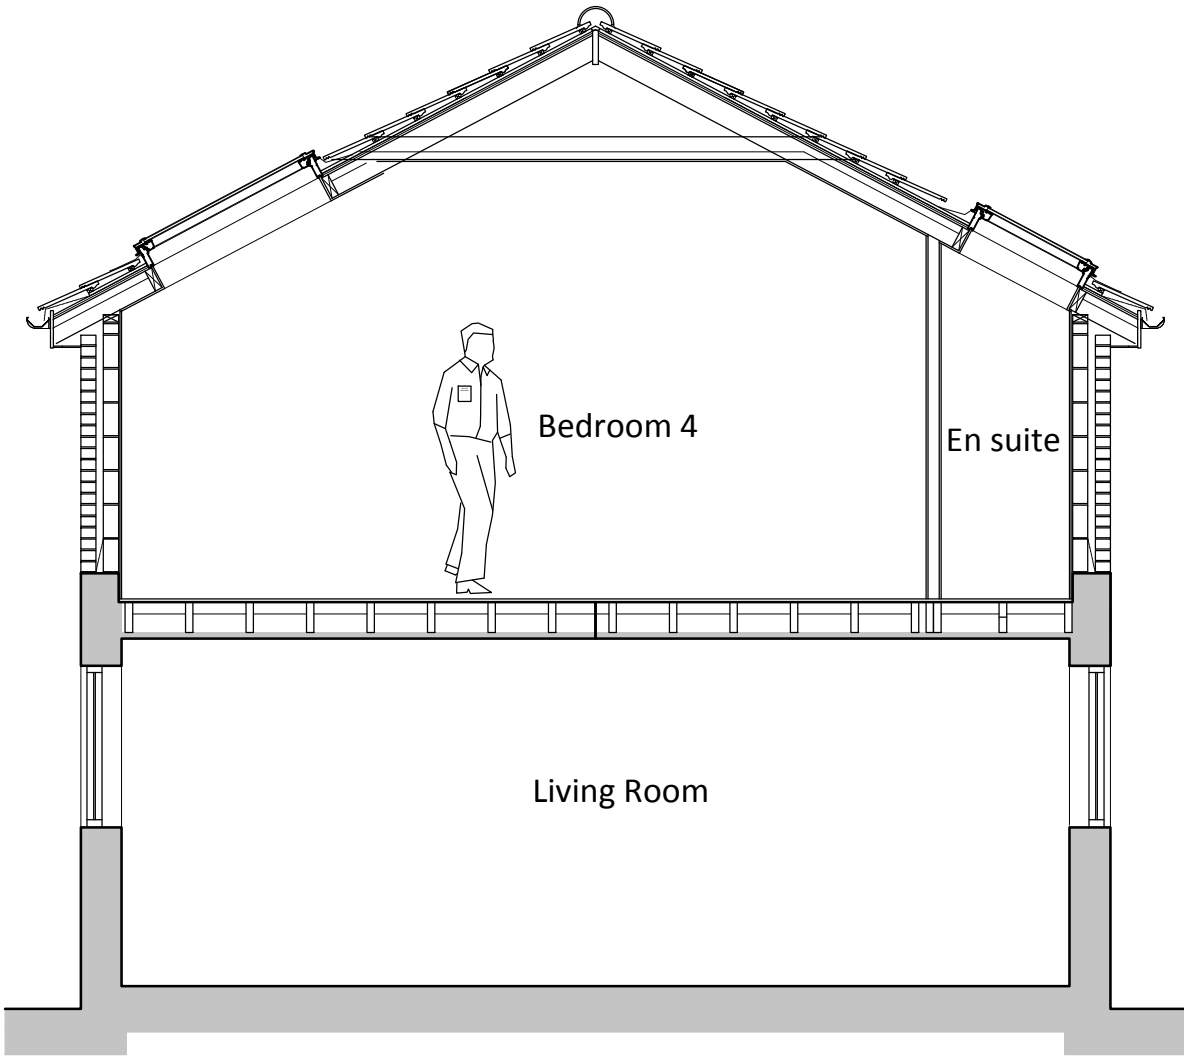


PROPOSED SECTION A-A




PROPOSED REAR ELEVATION



PROPOSED SIDE ELEVATION

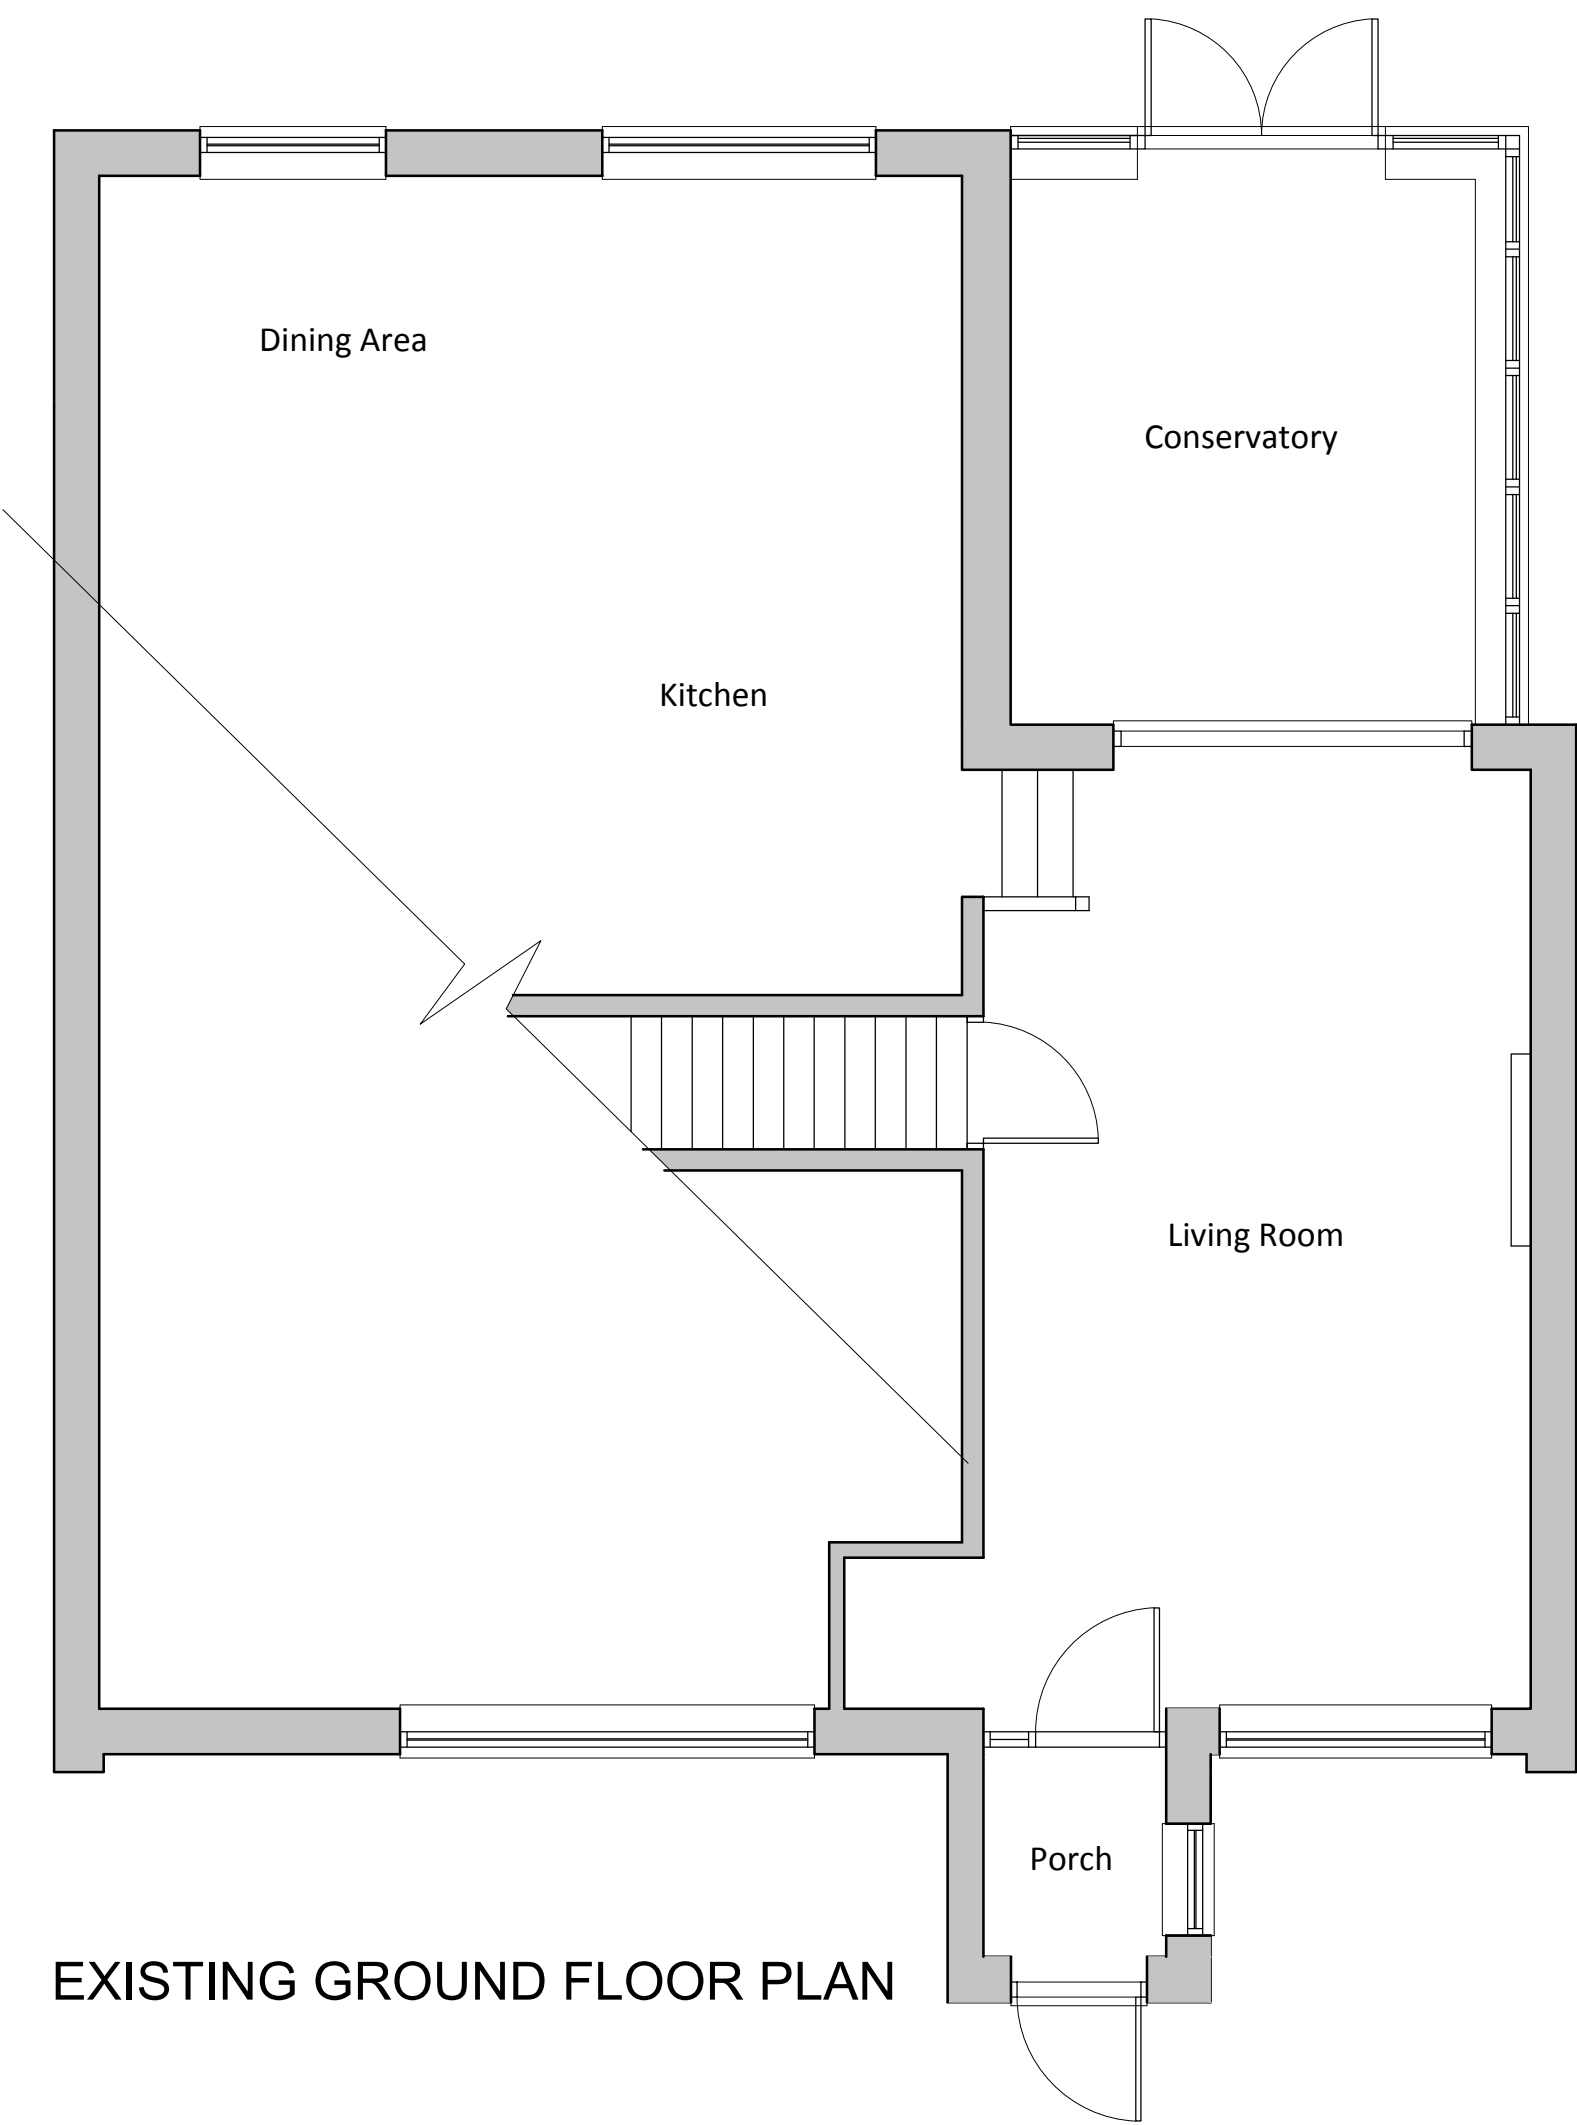

EXISTING GROUND FLOOR PLAN

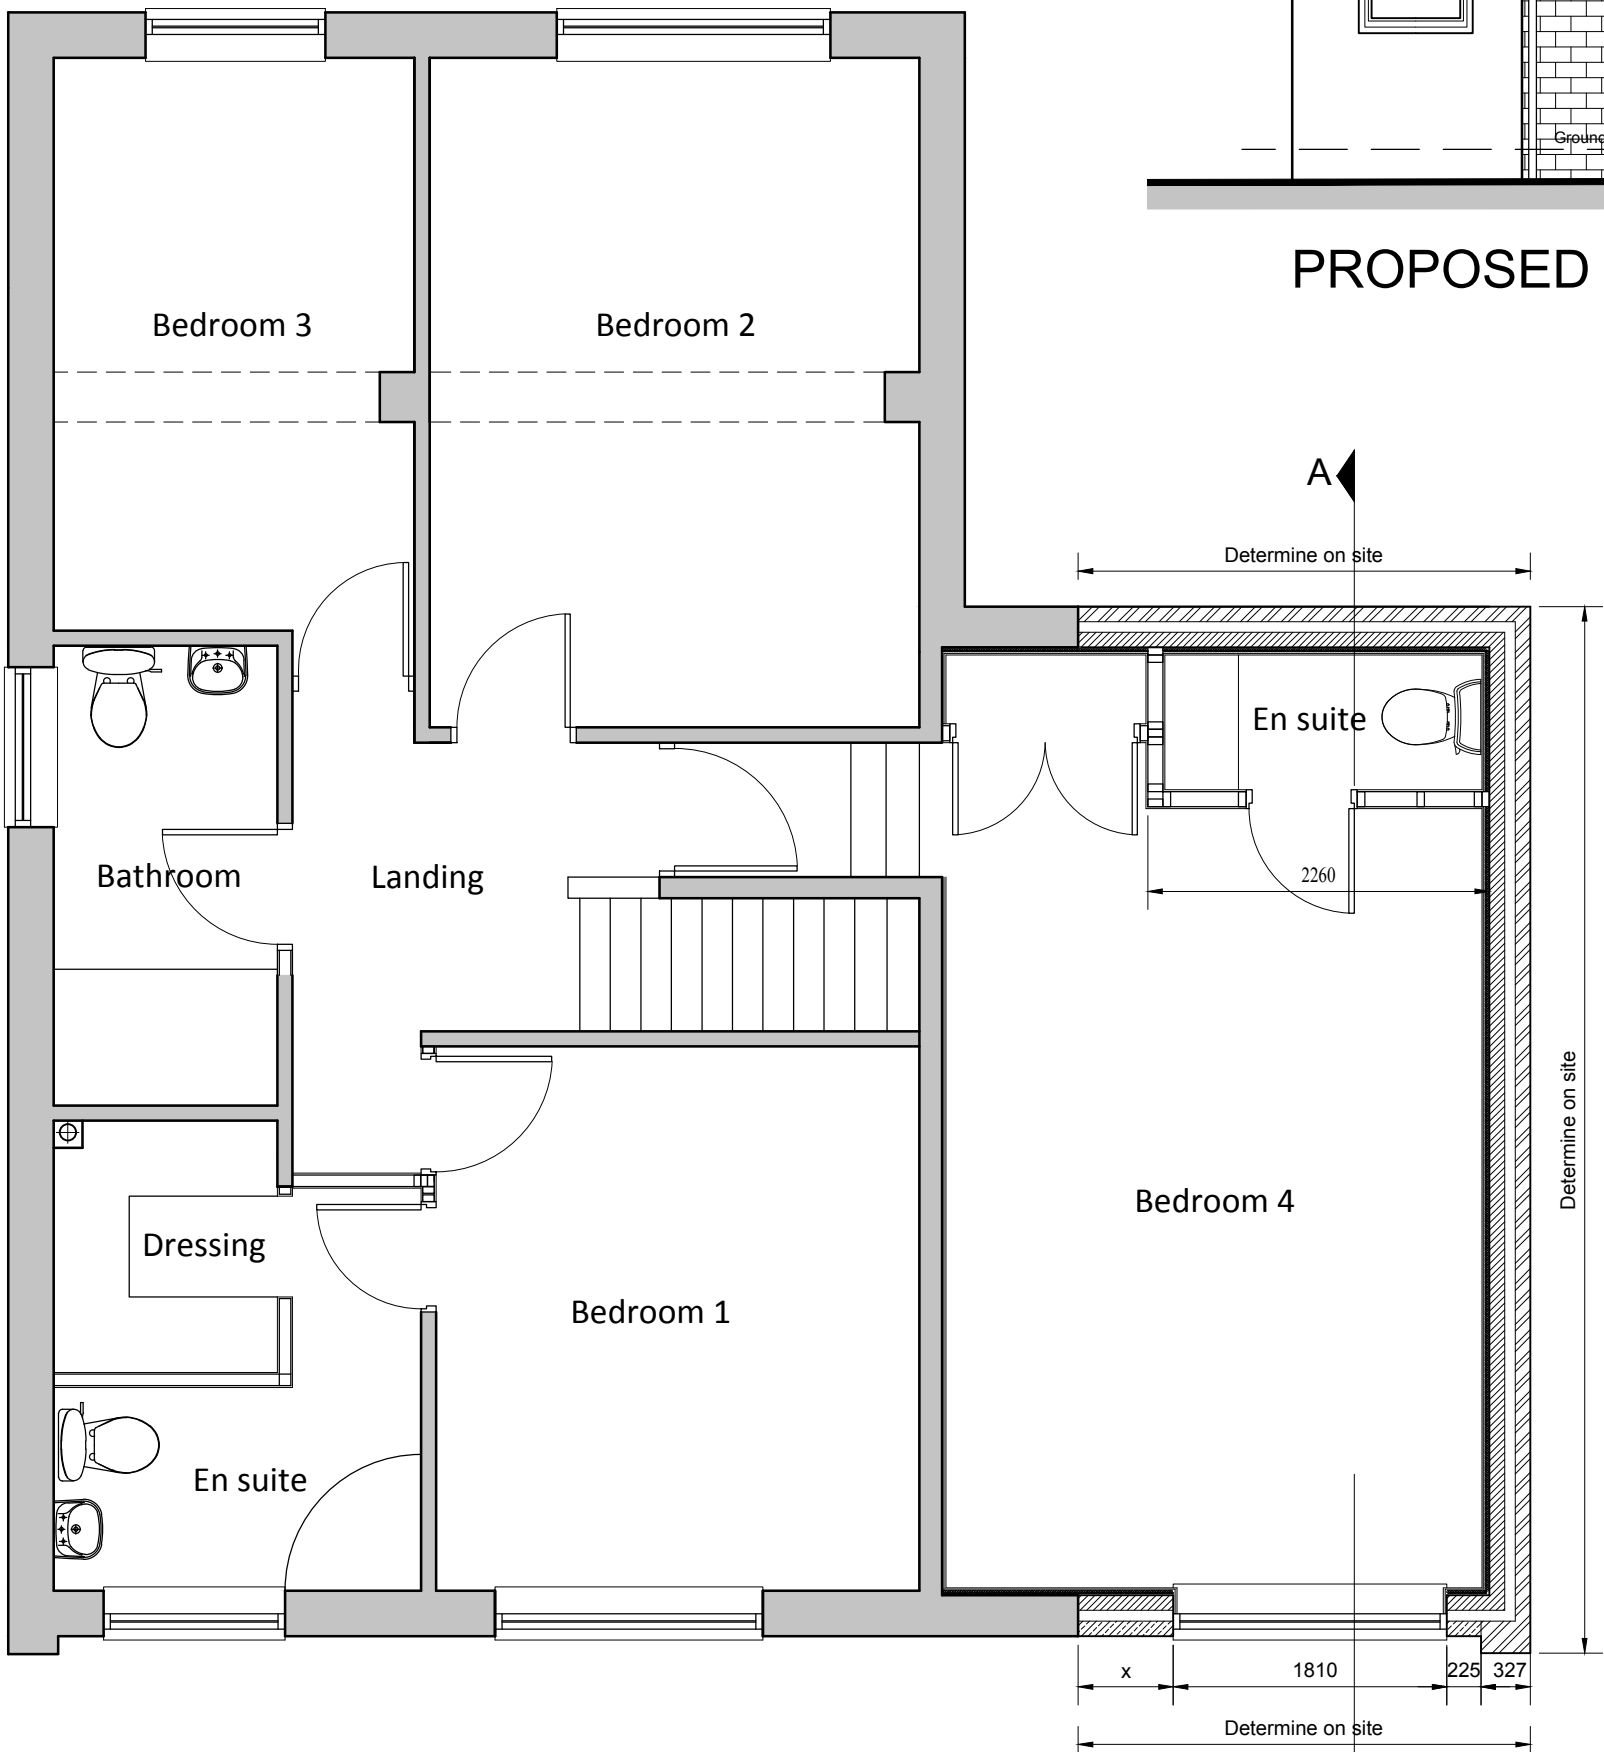

PROPOSED FIRST FLOOR PLAN

- Notes
1. Do not scale drawing. If in doubt contact DMS Architecture Ltd.
 2. All dimensions are in millimetres unless noted otherwise.
 3. Not for construction unless otherwise shown.
 4. When appropriate, this drawing to be read in conjunction with project specific Designers Risk Assessments, produced in accordance with requirements of Regulation 13 of the Construction (Design and Management) Regulations 2007.
 5. The design shown on this drawing is the property of DMS Architecture Ltd and is not to be used or the drawing copied, communicated or disclosed, in whole or in part, except in accordance with a contract, licence or agreement in writing with DMS Architecture Ltd.



LOCATION
PLAN 1/1250

REV.	DATE	DESCRIPTION	DRN	CKD.
------	------	-------------	-----	------

DMS
ARCHITECTURE

UNIT 5, COURTYARD 31, PONTEFRACT ROAD
WAKEFIELD, WF6 1JU
Tel: 01924 899749
E-mail: mail@dmsarchitecture.co.uk www.dmsarchitecture.co.uk

PROJECT

MR & MRS MAHMOUD
PROPOSED EXTENSION TO SIDE OF
7 AVON CLOSE
HIGHAM, BARNSELY

TITLE

AS PROPOSED

STAGE

PLANNING

PROJECT No. 1196	DRAWING No. 002	REV. -
SCALE 1:50 @ A1	DATE APRIL 2016	
DRAWN KSF	CHECKED MS	