


SITE LOCATION

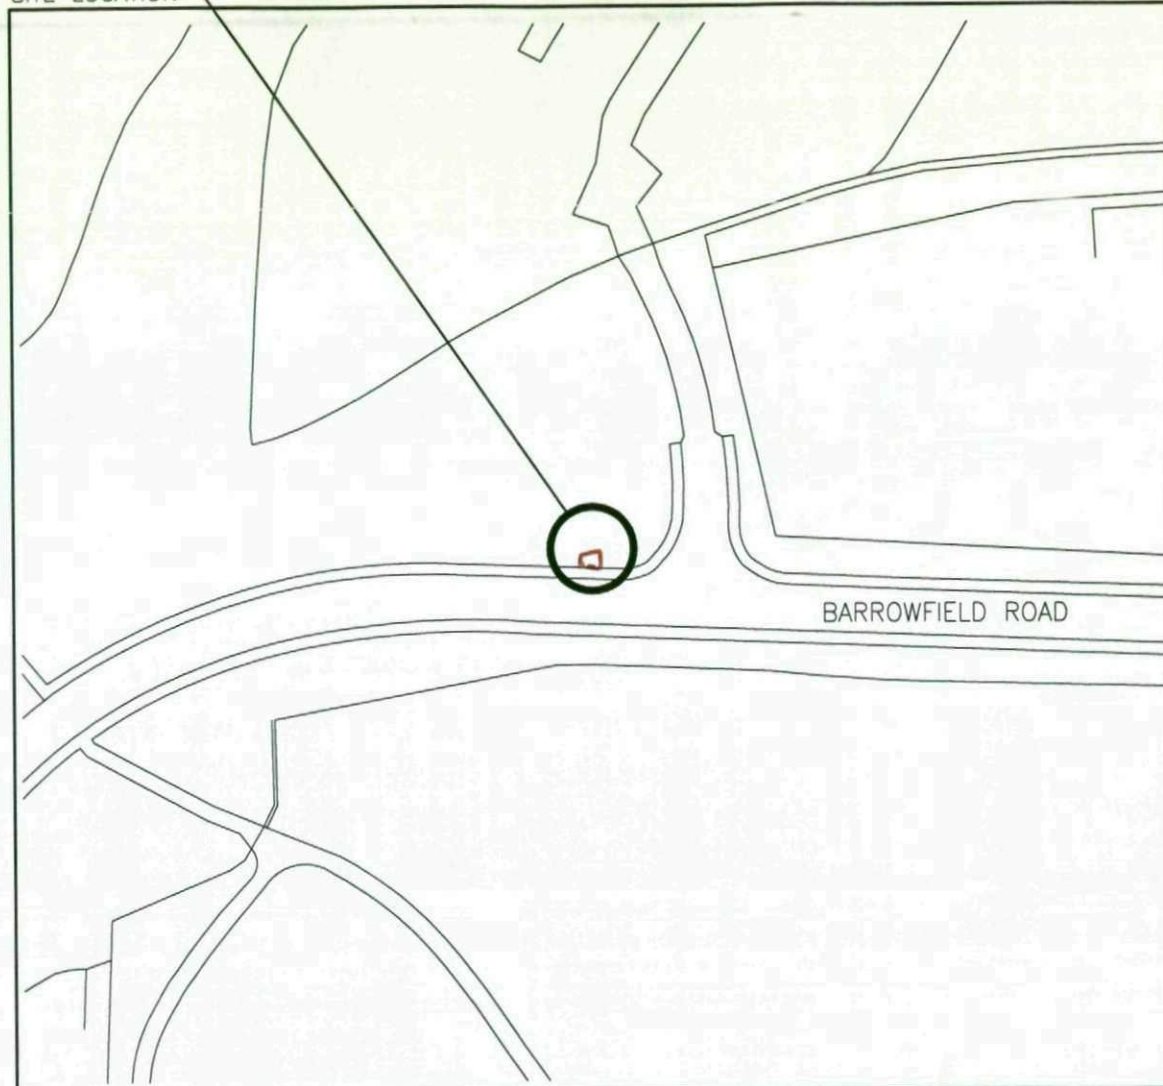

OS PLAN
SCALE 1:1250

SITE LOCATION



LOCATION PLAN
SCALE 1:50000



NOTES

1. All dimensions are in millimetres unless stated otherwise.
2. Site to be provided with adequate safety signage in accordance with o2 standard detail drawing 9391/A

O₂

O₂ (UK) Ltd, 260 Bath Road,
Slough, Berks SL1 4DX

REV.	DATE	DESCRIPTION	DRN	CKD
A	08.10.08	PRELIMINARY ISSUE	SB	PB

CELLULAR SYSTEMS LTD.

HUTCHINSON STREET,
WIDNES, CHESHIRE,
WA8 0PZ.
TEL: 0151-422-6464
FAX: 0151-495-1688
E-Mail: enquiries@
cellular-systems.co.uk



PLANNING DRAWING

SITE ADDRESS:
BARROWFIELD ROAD,
THURNSCOE,
BARNSELY,
S71 3AA.

DRAWN BY:	SB	CHECKED:	PB
DATE:	08.10.08	APPROVED:	SEB
SCALE:	AS SHOWN		
DRAWING No.	C58598/PL/001		
TITLE:	LOCATION PLANS		
CELL NAME:	THURNSCOE CENTRE		
JOB No.	O ₂ CELL ID No.	REV.	
C58598	41303	A	


SITE N.G.R.
445979 E
405304 N

ADDITIONAL NOTES

COLUMN TO BE LIGHT GREY TO BS 00 A 05
CABINET TO BE DARK GREEN TO RAL 6009

TRAFFIC AND PEDESTRIAN MANAGEMENT REQUIRED INCLUDING
POSSIBLE LANE CLOSURE.
LIAISE WITH LHA FOR SCHEME APPROVAL.

CABINET DIMENSIONS :
TYPE B CABINET 1898w x 798d x 1650h

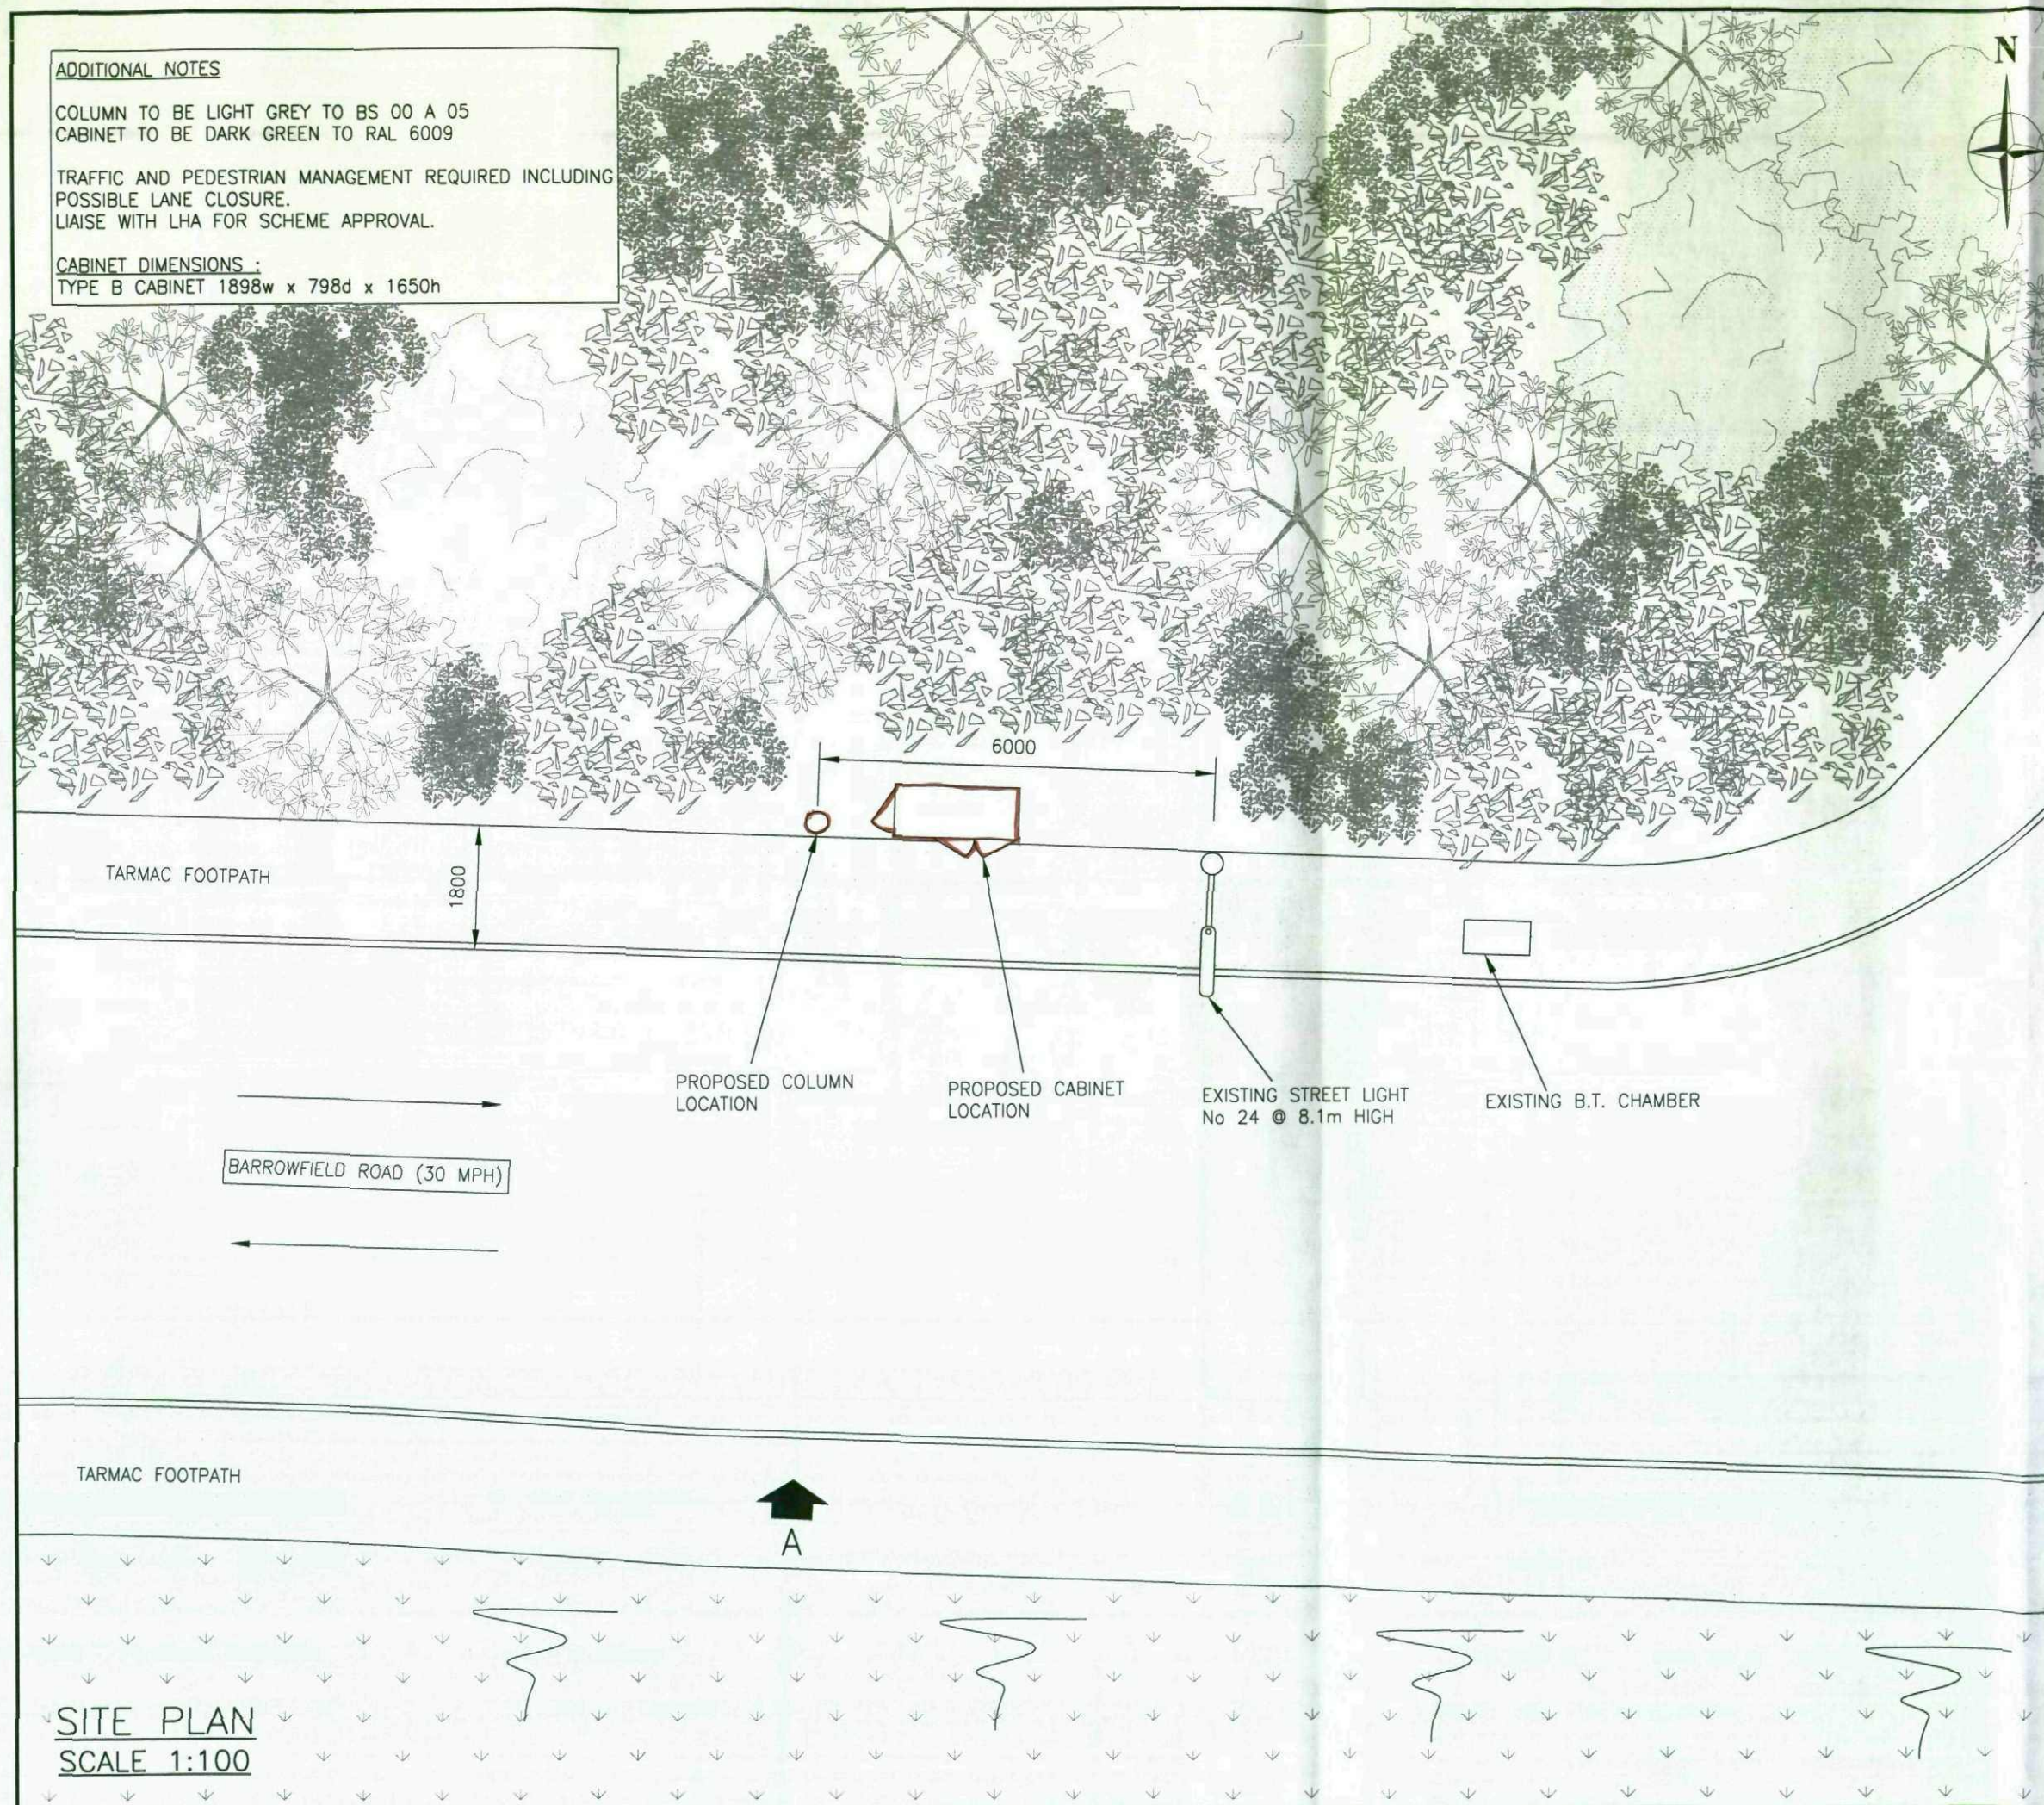

NOTES

1. All dimensions are in millimetres unless stated otherwise.
2. Site to be provided with adequate safety signage in accordance with o2 standard detail drawing 9391/A

O2 TRANSMISSION DETAILS

NO.	SIZE	HEIGHT	TYPE	ORIENTATION
PROPOSED TRANSMISSION LINK PROVIDED BY BT				

PROPOSED O2 ANTENNA DETAILS

NO.	SIZE	HEIGHT	TYPE	ORIENTATION	JUMPER LENGTH	JUMPER TYPE
ANT 1	2.0m	16.5m	JAYBEAM F65XV10V10MR20J	60°	6.0m	7/8"
ANT 2	2.0m	16.5m	JAYBEAM F65XV10V10MR20J	180°	6.0m	7/8"
ANT 3	2.0m	16.5m	JAYBEAM F65XV10V10MR20J	300°	6.0m	7/8"
ANT 4	-	-	-	-	-	-
ANT 5	-	-	-	-	-	-
ANT 6	-	-	-	-	-	-

ANTENNA HEIGHT IS MEASURED TO CENTRE OF ANTENNA
FEEDER LENGTHS FROM CABIN/CABINET TO EACH ANTENNA

The proposed installation is compliant with ICNIRP recommendations.
(Designed in accordance with O2(UK) Datasheet 064 latest issue)

Certified by O2(UK)	Name	Signature	Date
Build Manager			



O2 (UK) Ltd, 260 Bath Road,
Slough, Berks SL1 4DX

REV.	DATE	DESCRIPTION	DRN	CKD
A	08.10.08	PRELIMINARY ISSUE	SB	PB

CELLULAR SYSTEMS LTD.

HUTCHINSON STREET,
WIDNES, CHESHIRE,
WA8 0PZ.


TEL: 0151-422-6464
FAX: 0151-495-1688
E-Mail: enquiries@
cellular-systems.co.uk



PLANNING DRAWING

SITE ADDRESS:
BARROWFIELD ROAD,
THURNSCOE,
BARNSELY,
S71 3AA.

DRAWN BY:	SB	CHECKED:	PB
DATE:	08.10.08	APPROVED:	SEB
SCALE:	1:100		
DRAWING No.	C58598/PL/002		
TITLE:	SITE PLAN		
CELL NAME:	THURNSCOE CENTRE		
JOB No.	O2 CELL ID No.	REV.	
C58598	41303	A	

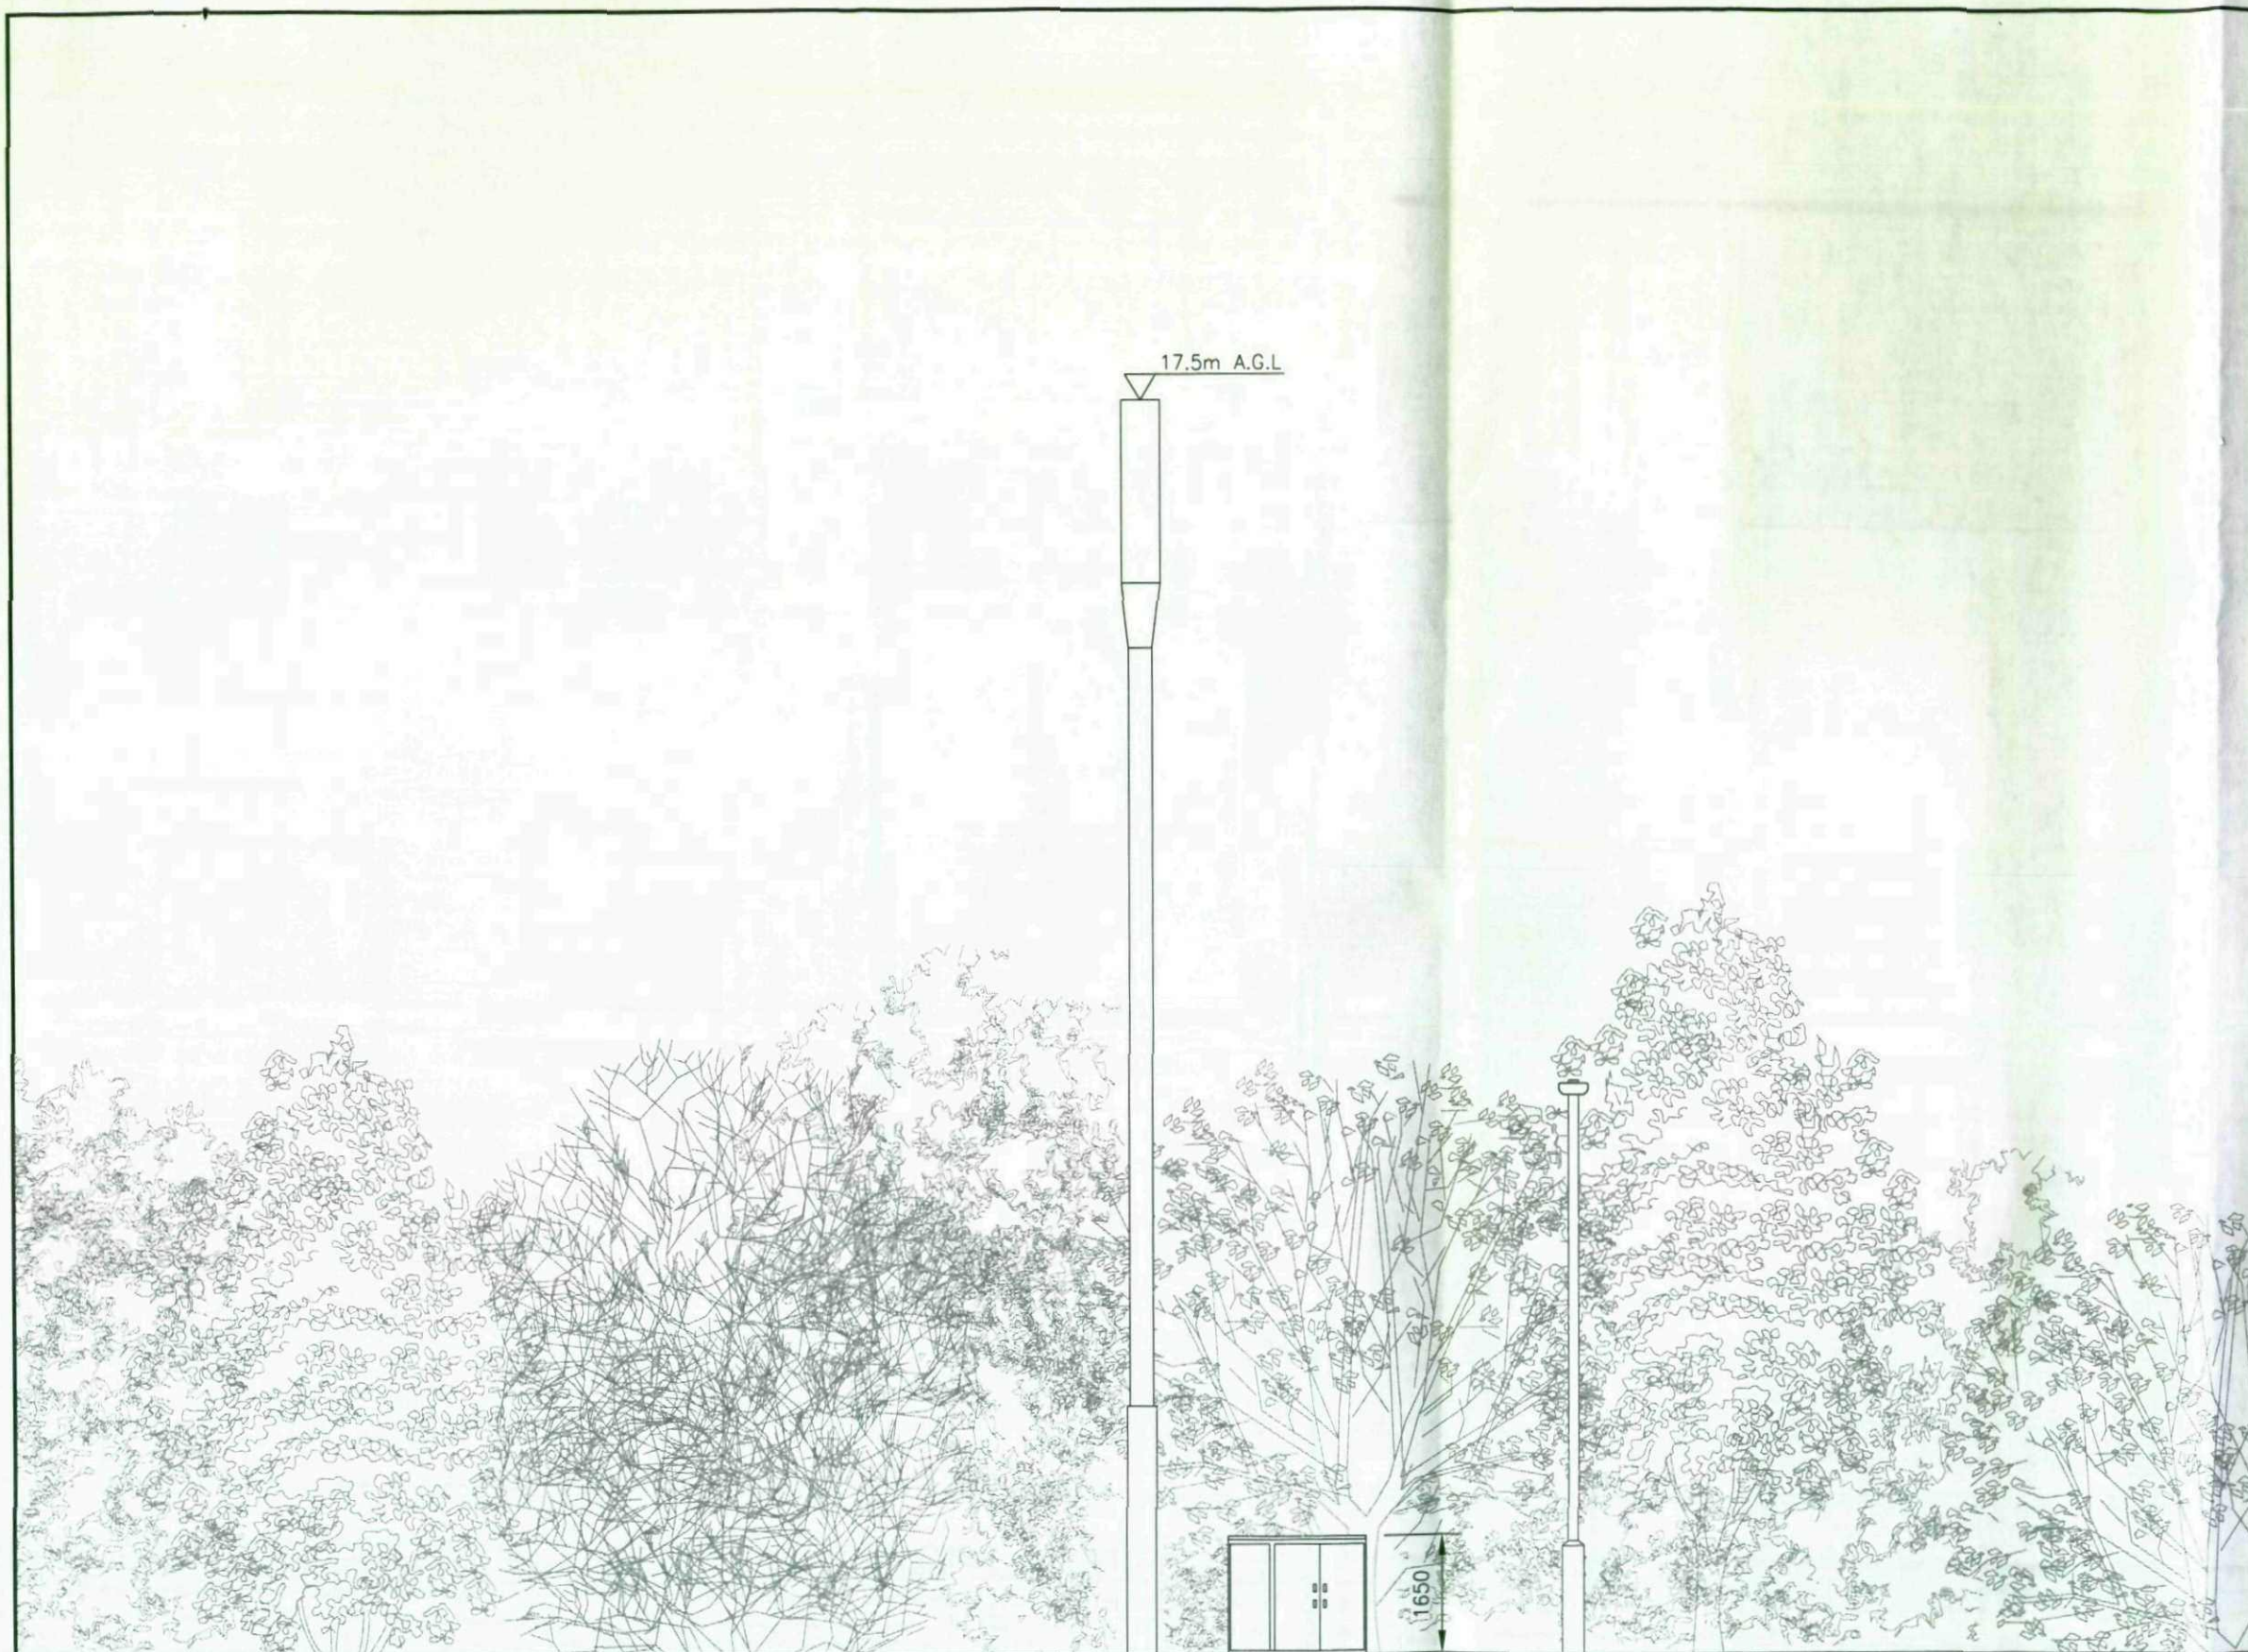

ELEVATION 'A'
SCALE 1:100

NOTES

1. All dimensions are in millimetres unless stated otherwise.
2. Site to be provided with adequate safety signage in accordance with a2 standard detail drawing 9391/A

O₂

O₂ (UK) Ltd, 260 Bath Road,
Slough, Berks SL1 4DX

REV.	DATE	DESCRIPTION	DRN	CKD
A	08.10.08	PRELIMINARY ISSUE	SB	PB

CELLULAR SYSTEMS LTD.

HUTCHINSON STREET,
WIDNES, CHESHIRE,
WA8 0PZ.

TEL: 0151-422-6464

FAX: 0151-495-1688

E-Mail: enquiries@
cellular-systems.co.uk



PLANNING DRAWING

SITE ADDRESS:
BARROWFIELD ROAD,
THURNSCOE,
BARNLEY,
S71 3AA.

DRAWN BY:	SB	CHECKED:	PB
DATE:	08.10.08	APPROVED:	SEB
SCALE:	1:100		
DRAWING No.	C58598/PL/003		
TITLE:	ELEVATION A		
CELL NAME:	THURNSCOE CENTRE		
JOB No.	O ₂ CELL ID No.	REV.	
C58598	41303	A	