


Notes:
PLANNING DRAWINGS, NOT TO BE USED FOR BUILDING REGULATIONS OR CONSTRUCTION PURPOSES

Revision:--
Revision List:

Project Name: The Laithe, Haigh Lane
Drawing Title: Elevations- Proposed
Drawing Number: 1049/TP/009
Scale: 1:100@A3


Date: Feb 12

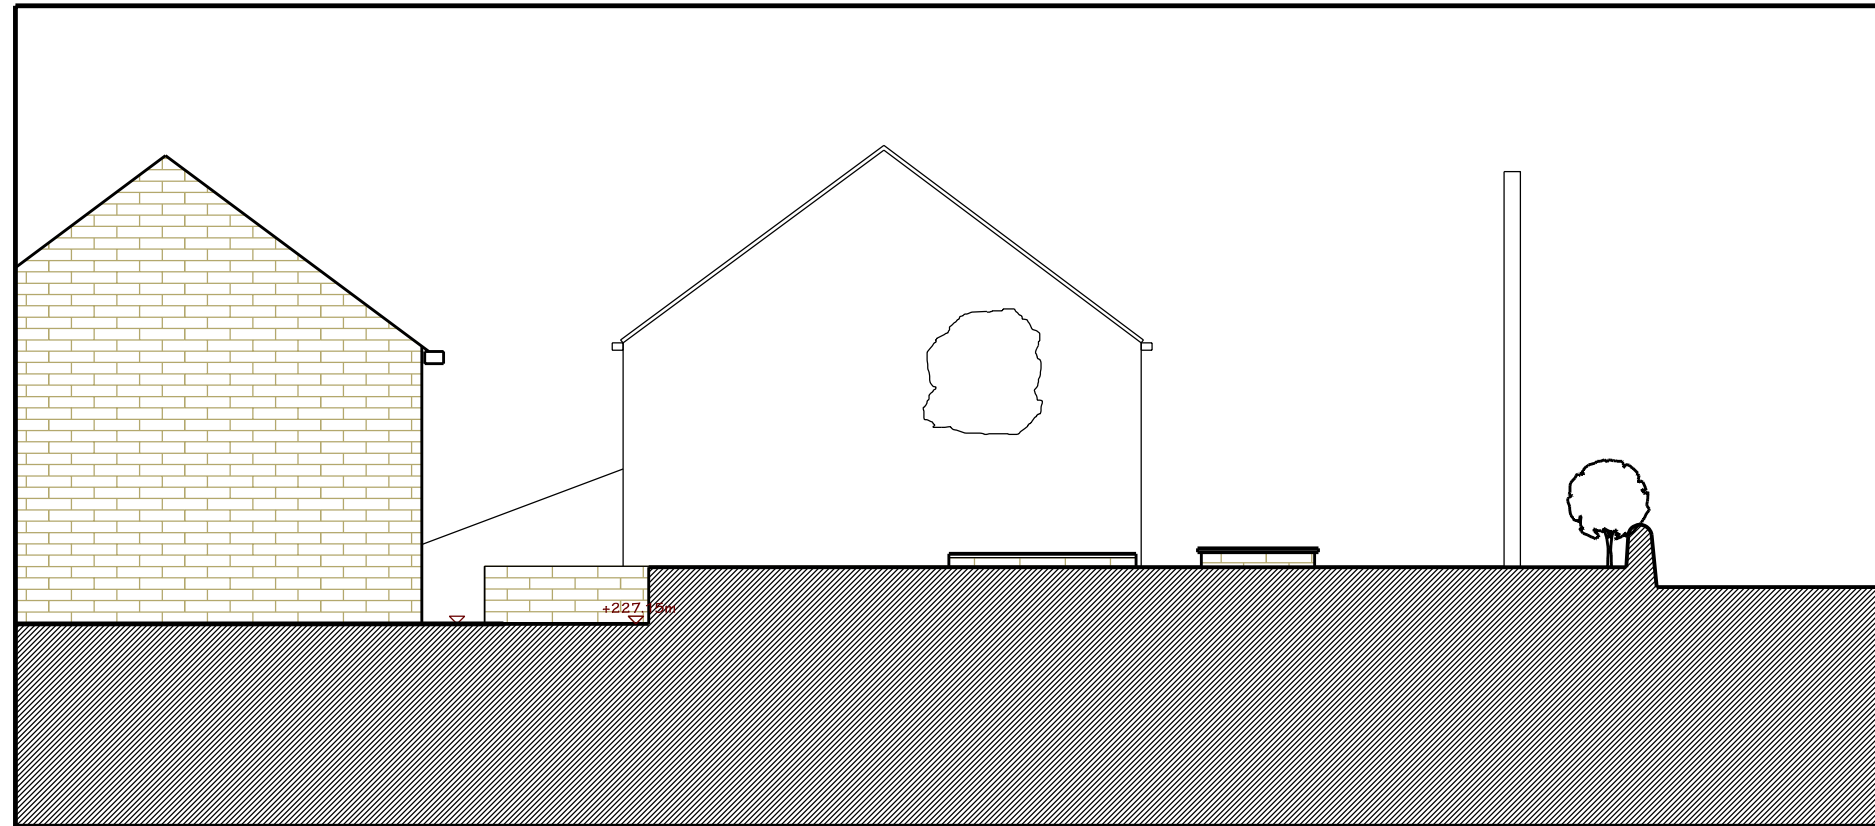

South Elevation - Proposed

MATERIALS - PROPOSED
Walls - coursed sandstone, random lengths & course height, stone coping
Roof - green roof, with grass and stone flags
Windows - grey aluminium/ timber
External Doors - grey aluminium/ timber

LANDSCAPE
Dry stone boundary walls
Stone retaining walls to garden
Stone flag paving

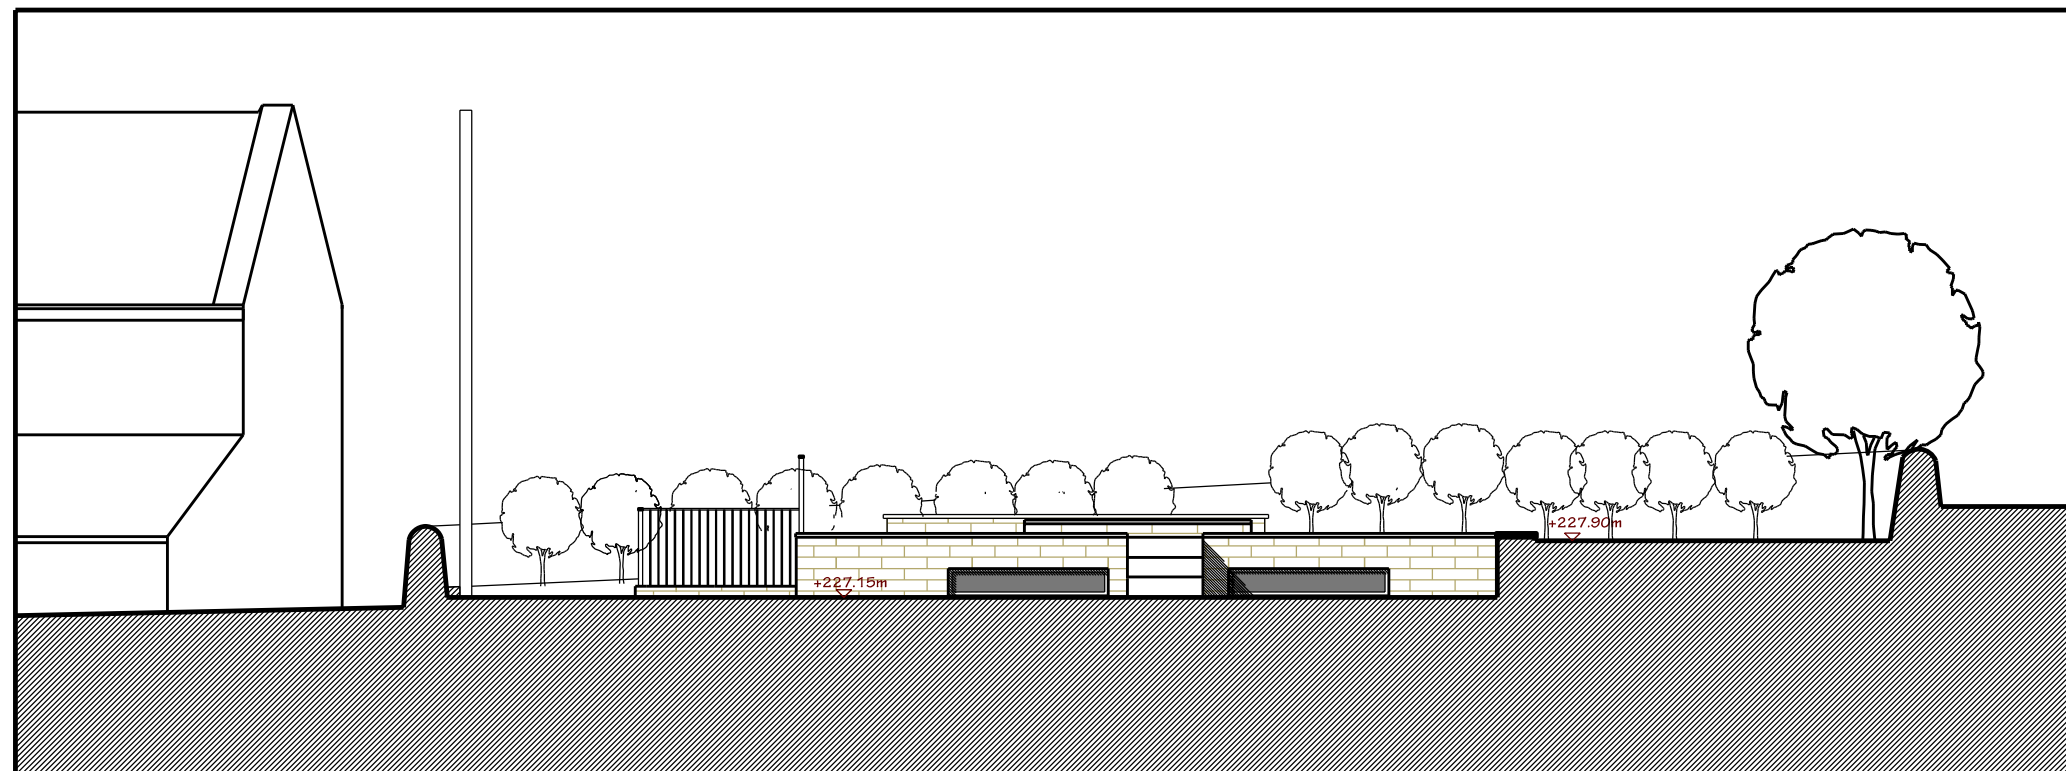

East Elevation - Proposed