



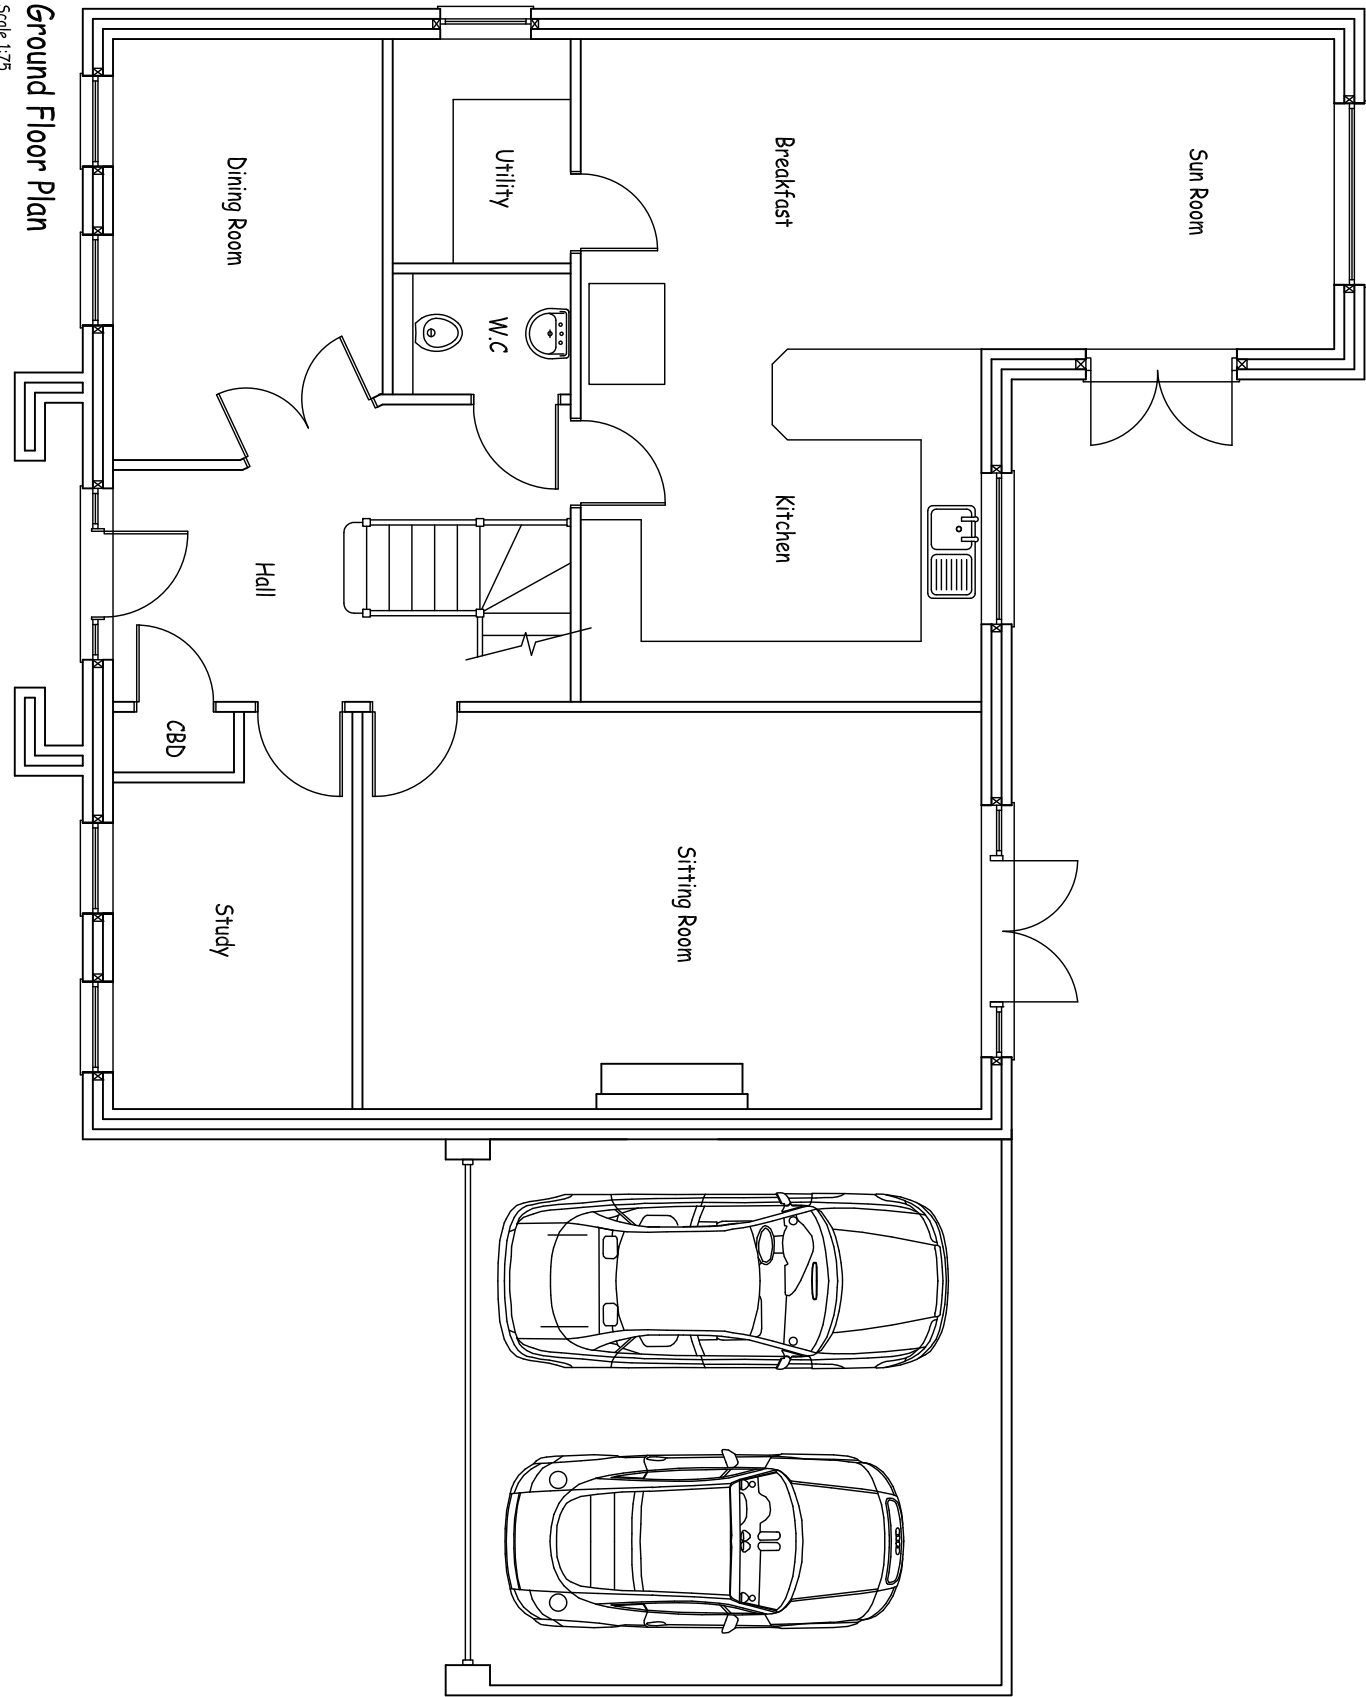


Ground Floor Plan

Scale 1/75

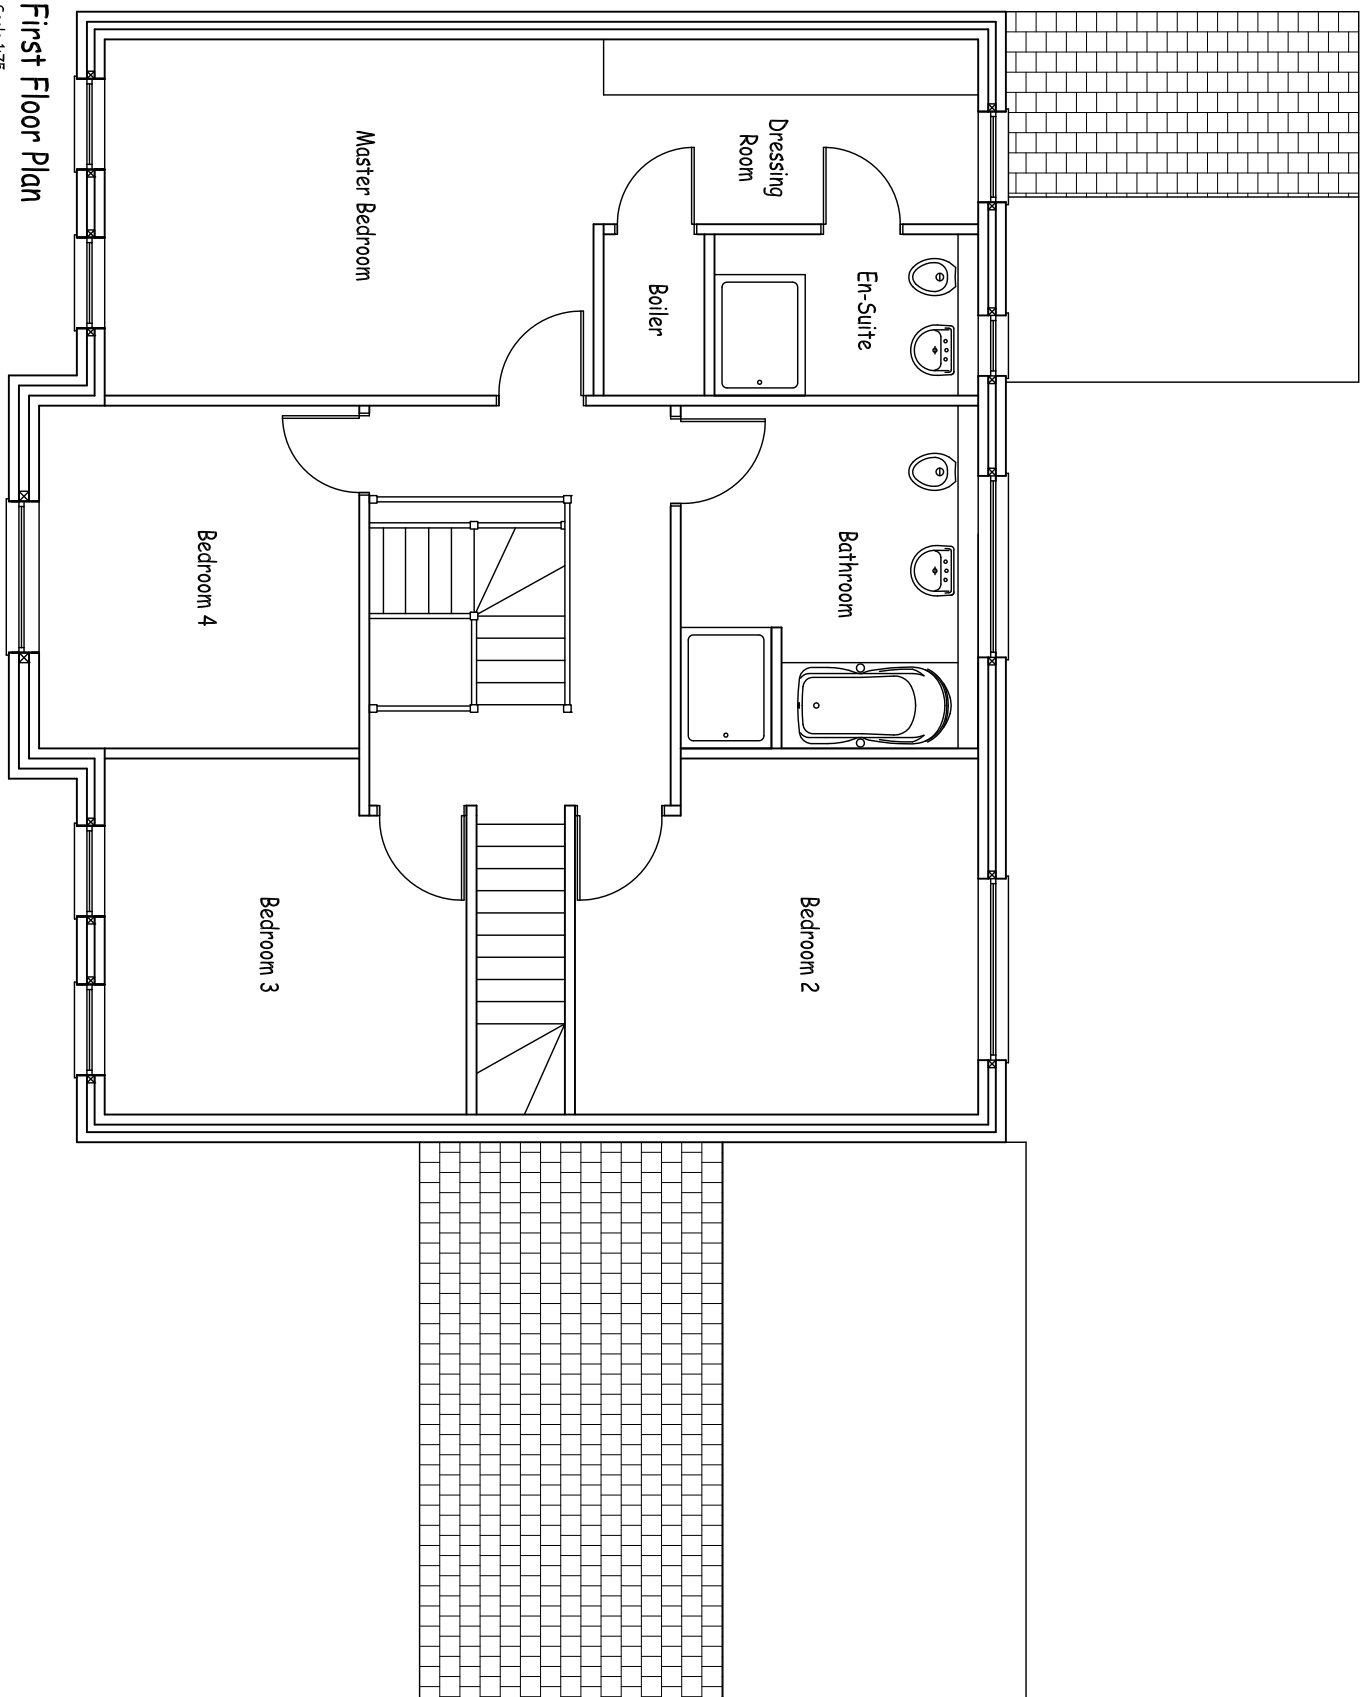


First Floor Plan

Scale 1/75

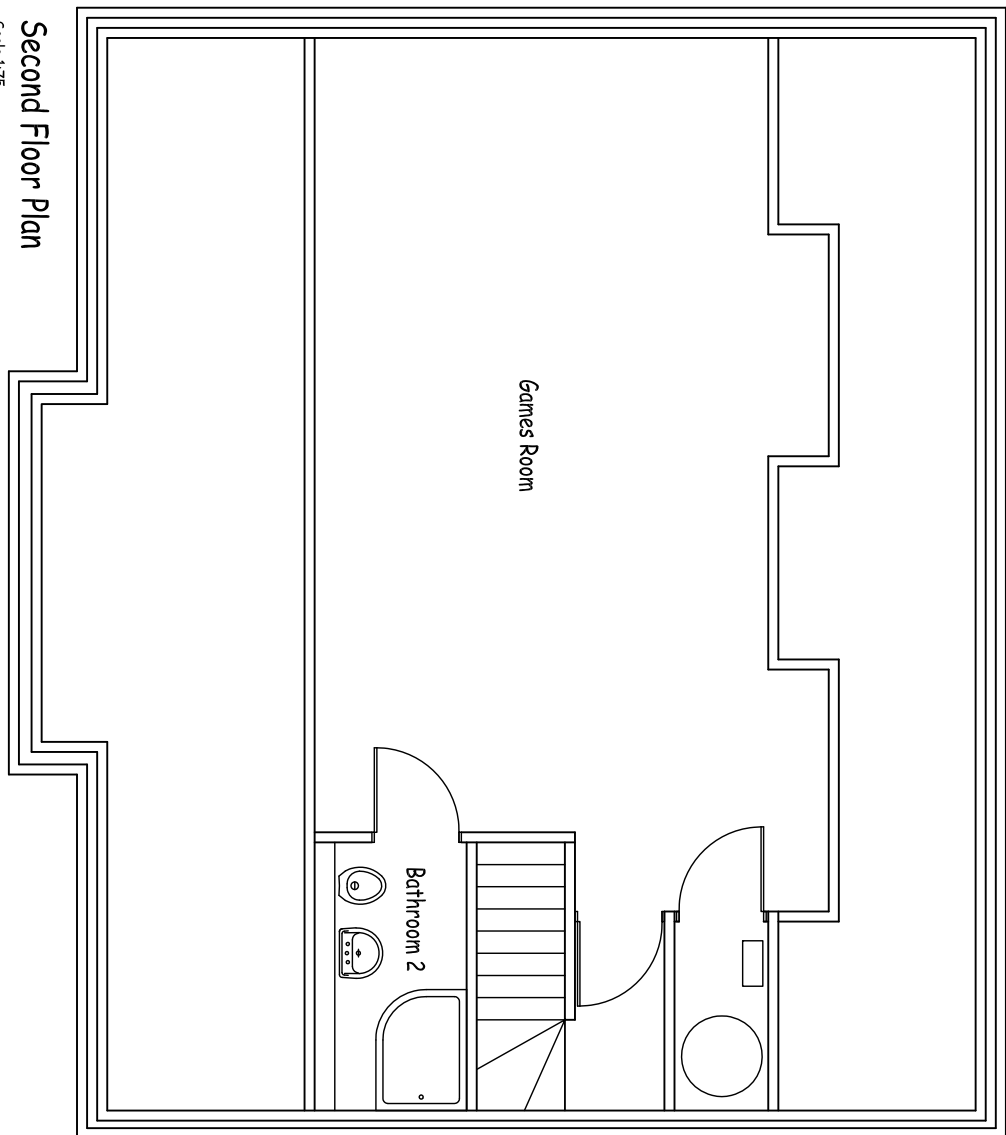


Second Floor Plan

Scale 1/75

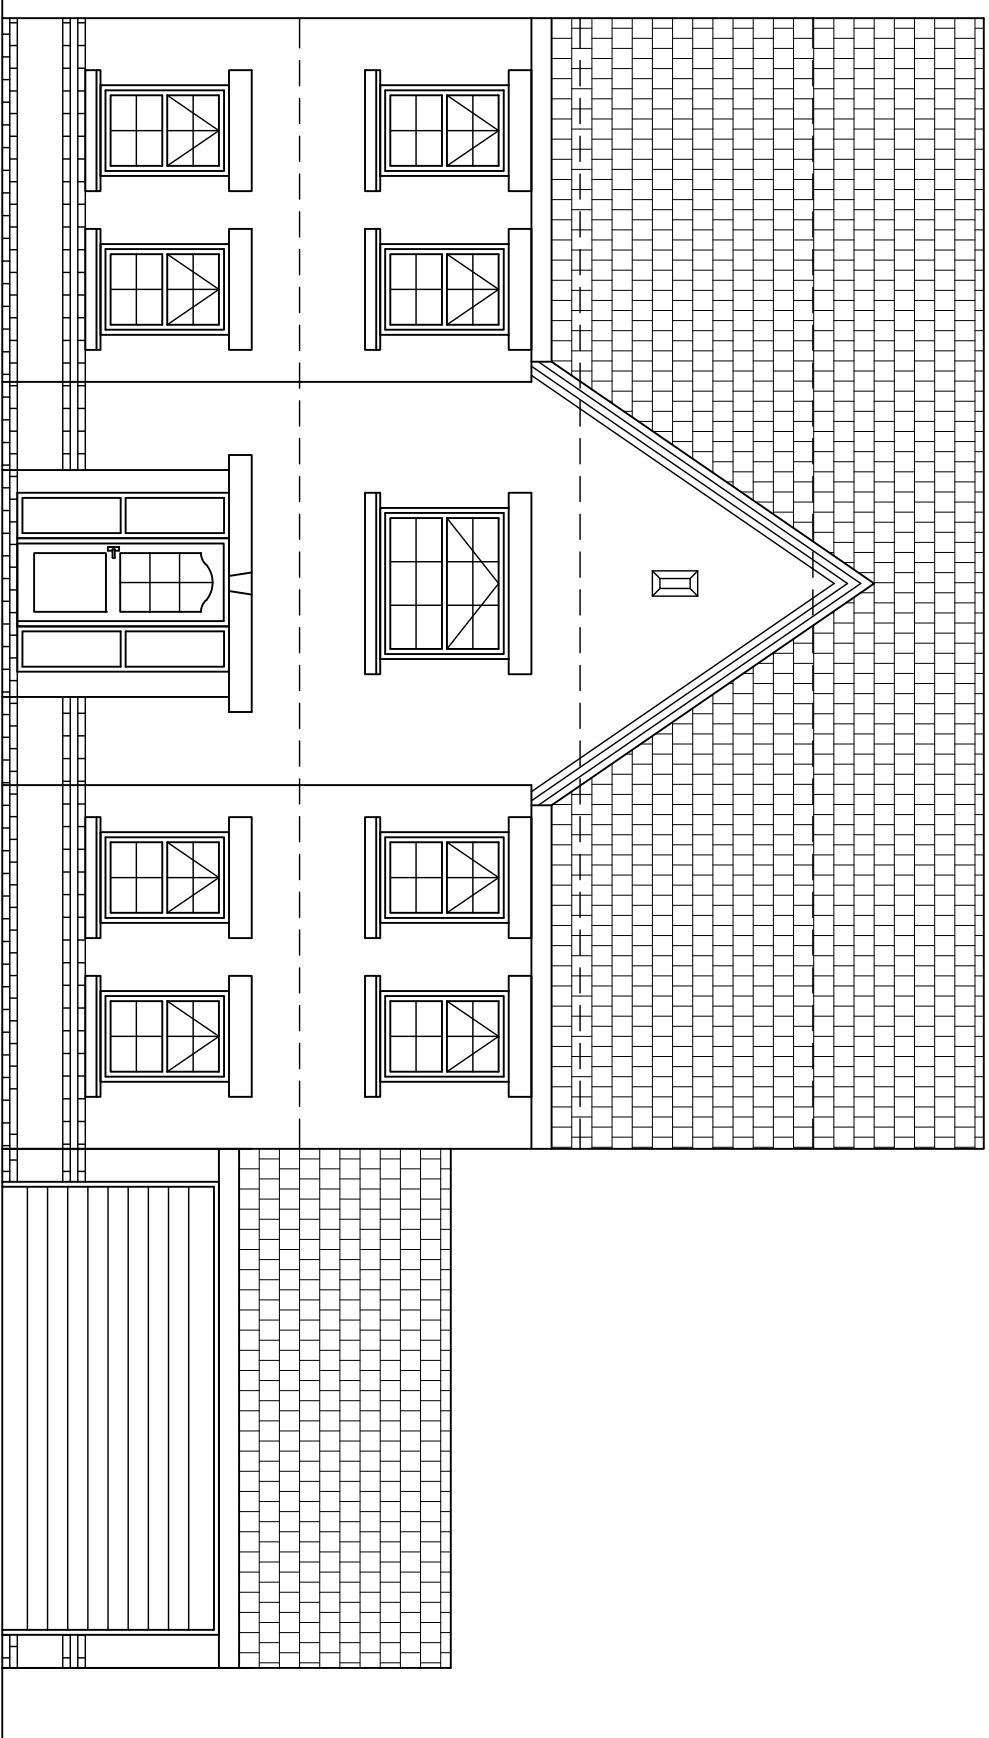


Proposed Front Elevation

Scale 1/75

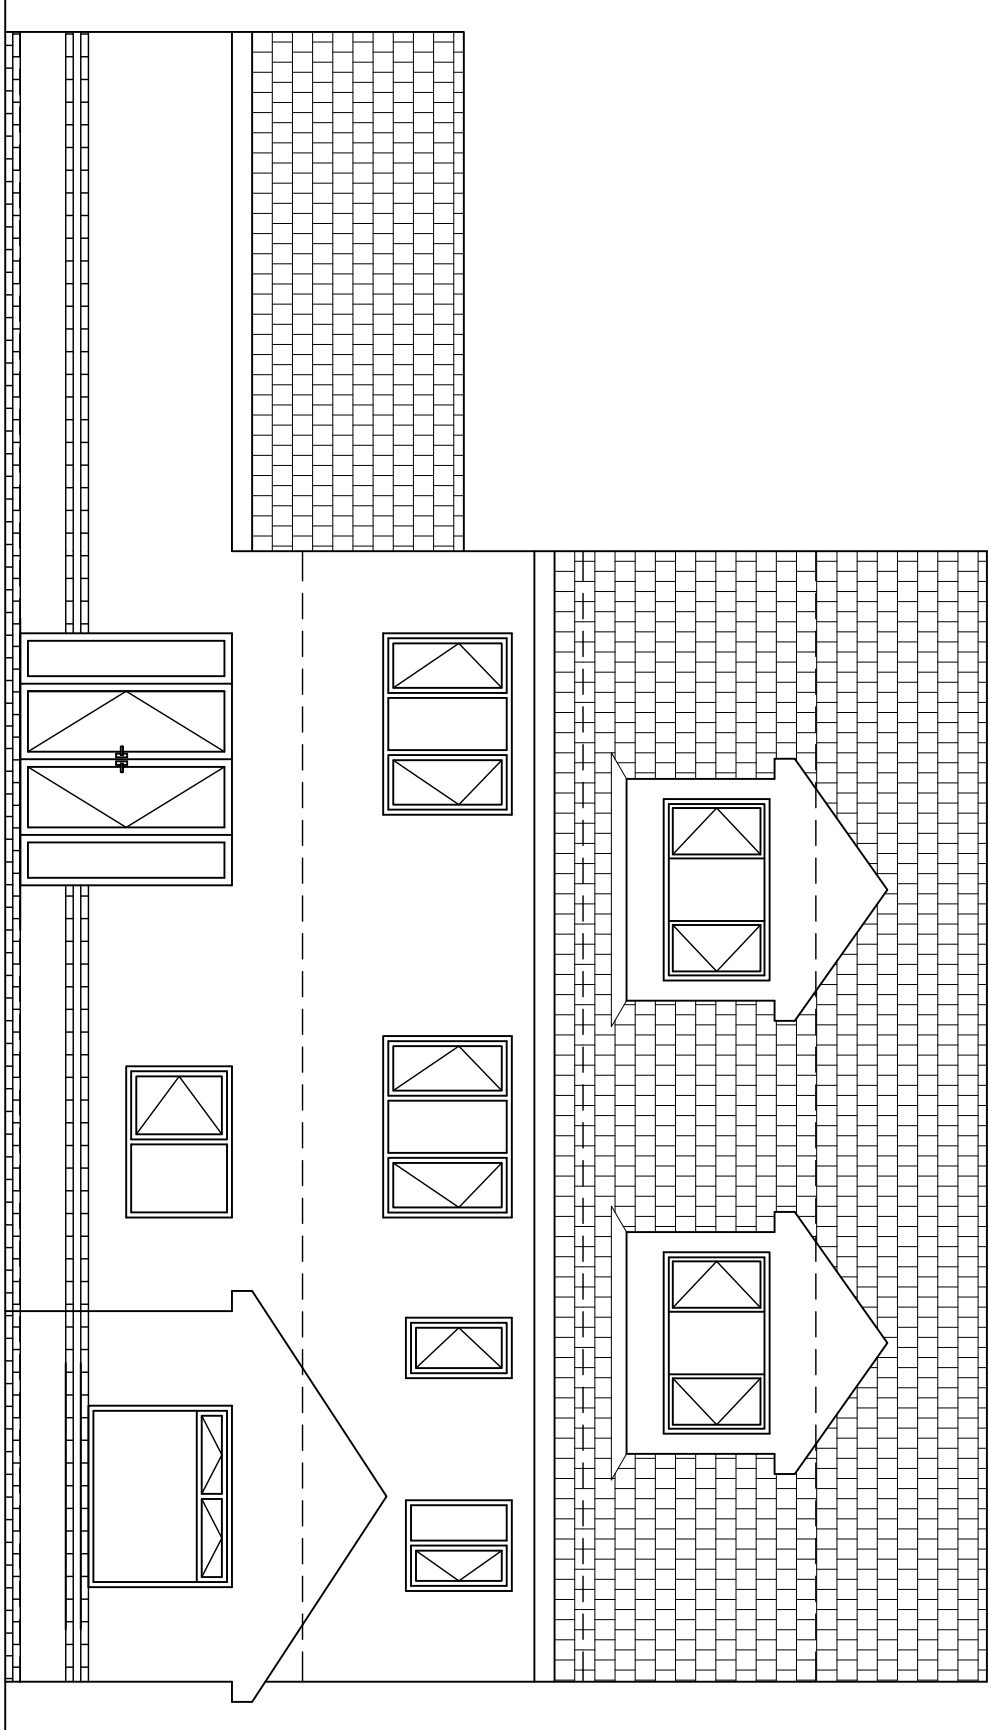


Proposed Rear Elevation

Scale 1/75

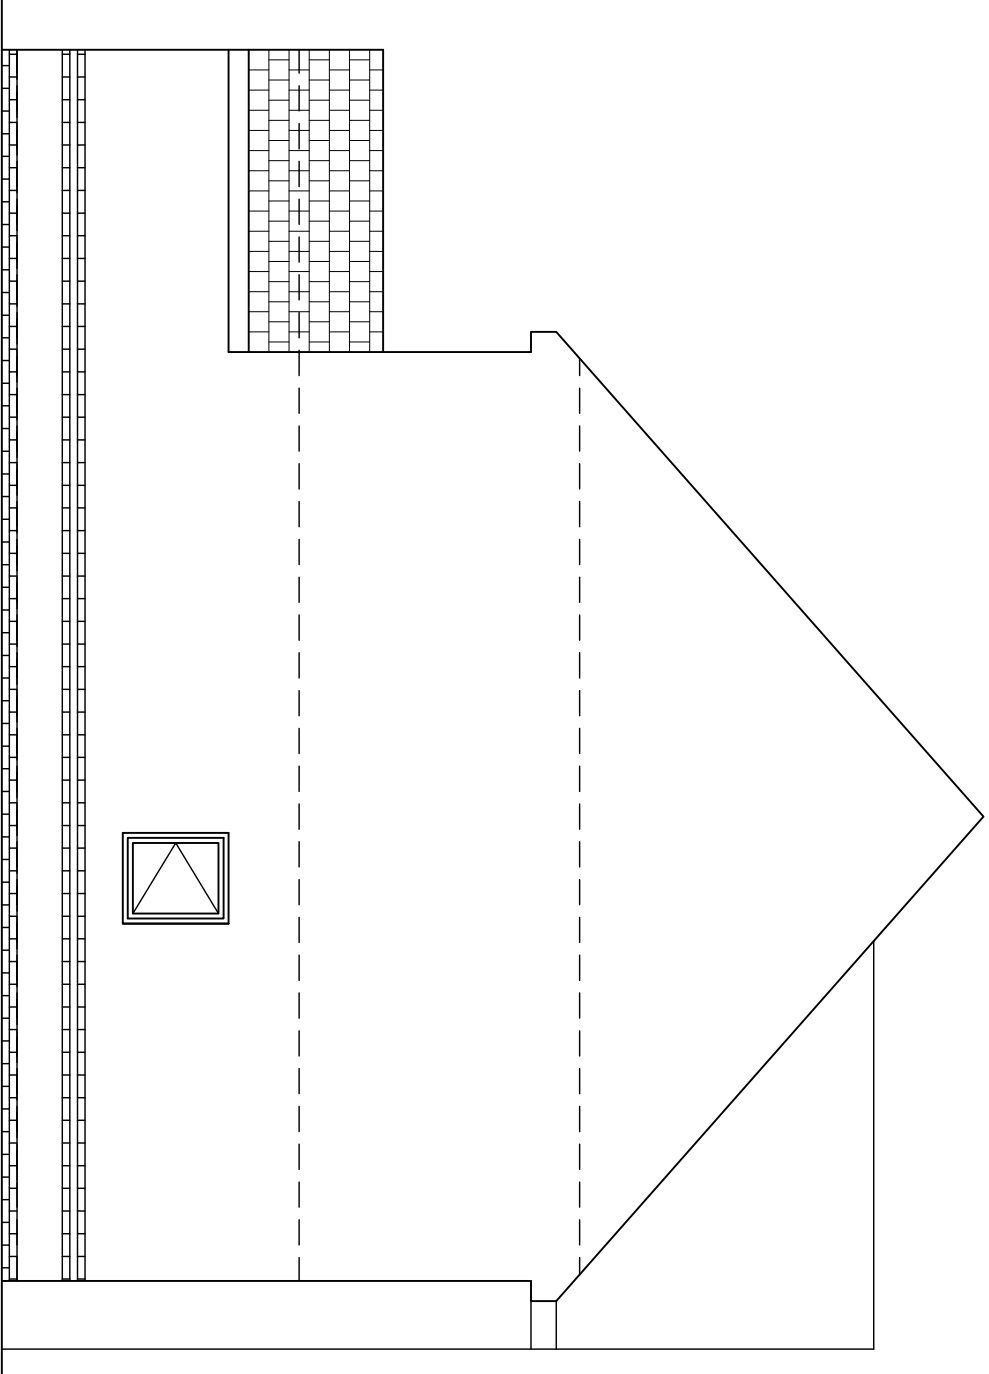

Proposed Side Elevation

Scale 1/75

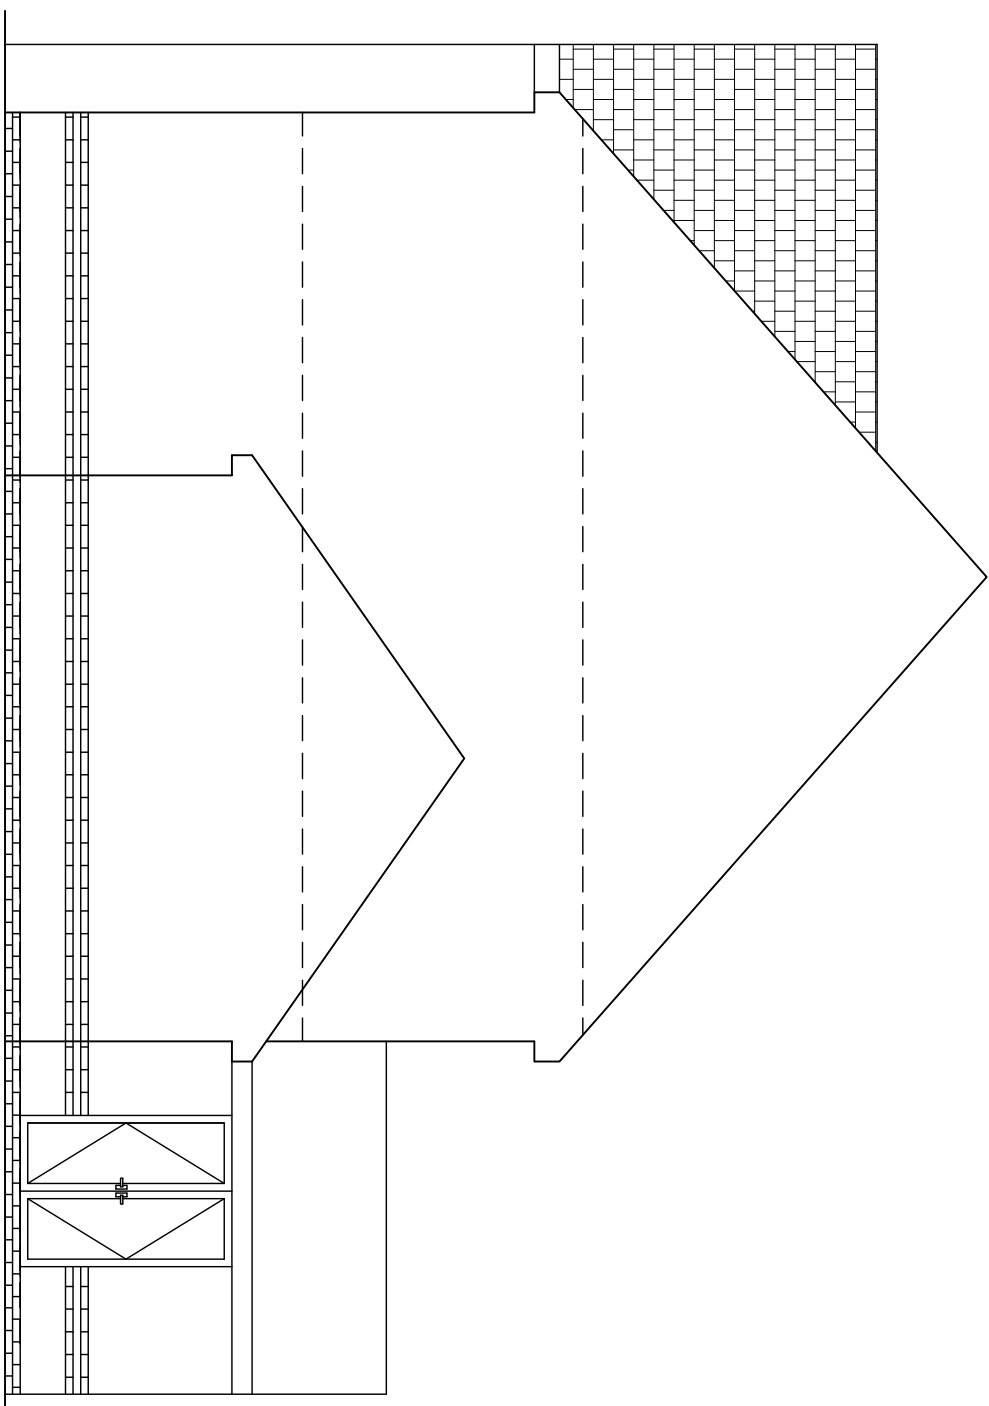

Proposed Side Elevation

Scale 1/75

PROJECT			
2No. Detached Dwelling with Double Garage Fennie View, Off Wentworth Road Blacker Hill, Barnsley			
CLIENT			
Mrs Claire Younger			
TITLE			
Plot 1 Planning Application			
SCALE	1/75	DRAWN BY	CV
DATE	Mar-09	CHECKED BY	CV
		DRAWING NO.	F-01
		REV.	-