



SITE PLAN

53 HIGH STREET ROYSTON

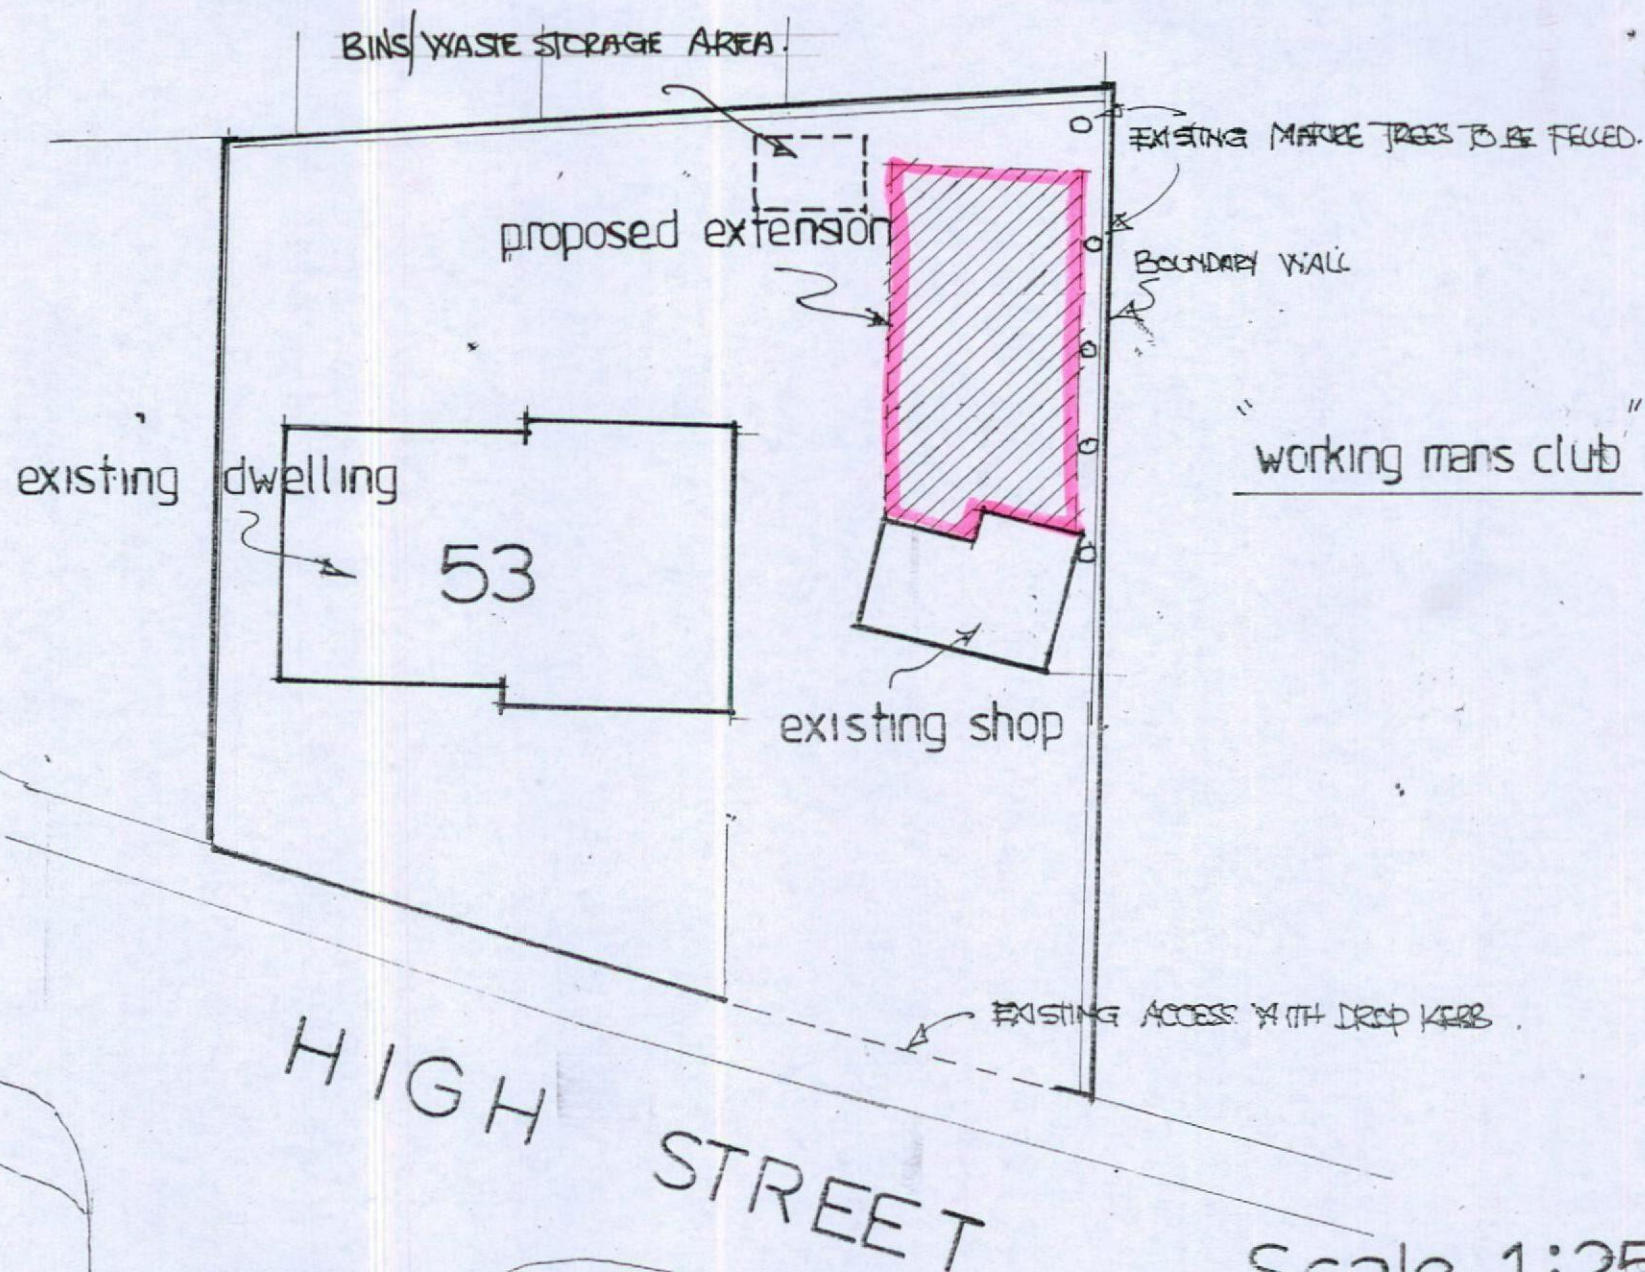


Scale 1:250

USED EXTENSION AT 53. HIGH STREET ROYSTON.
BARNSELY, S71 4RF.

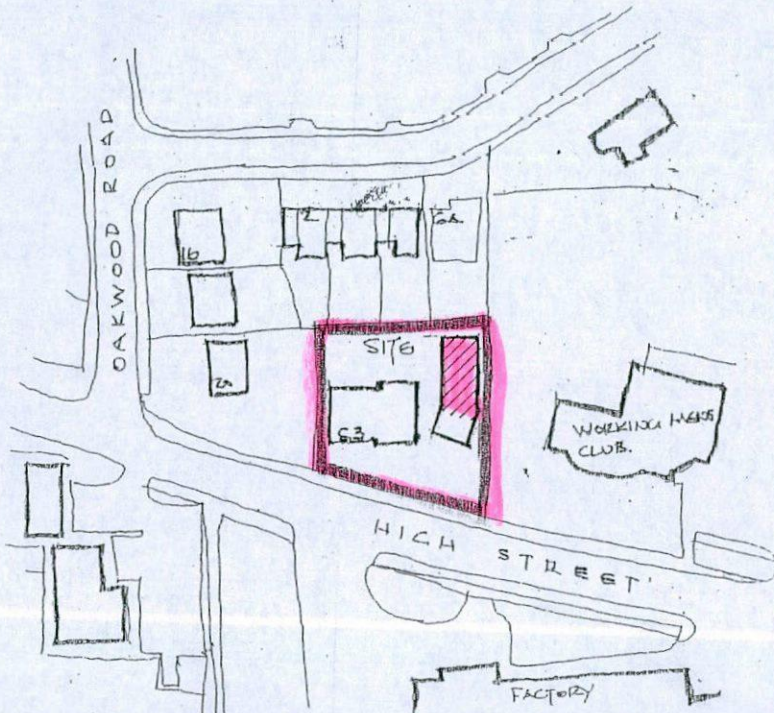

LOCATION PLAN 1/1250 approx.

DATE JULY 2016

 


BRICK WALL/BOUNDARY

boundary wall

THE MATURE TREES TO BE FELLED

mature trees

existing ground floor plan

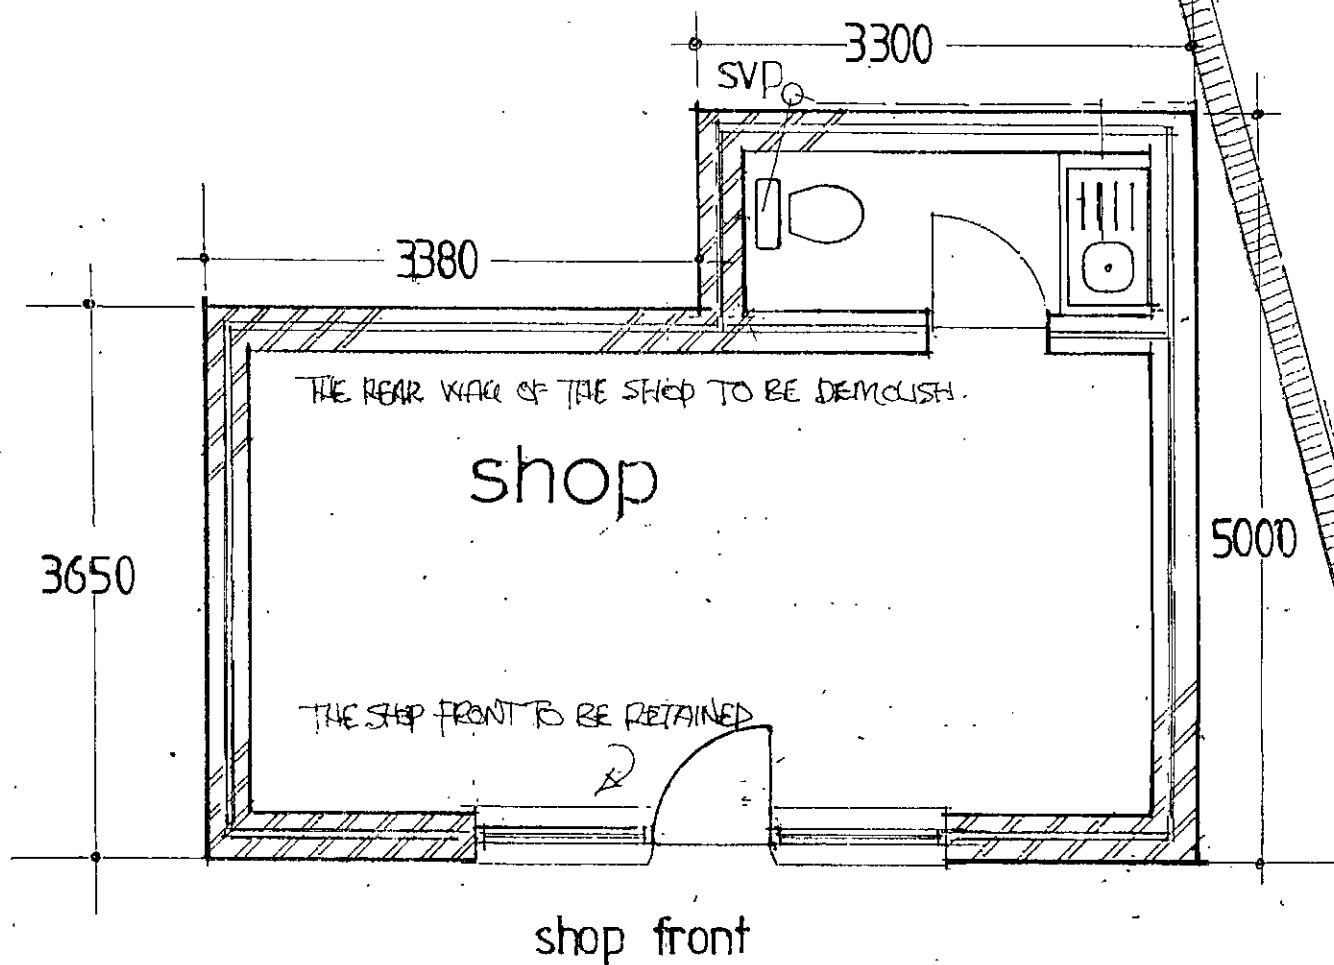


53

dwg no 3


proposed ground floor

area 69.5 sq metres

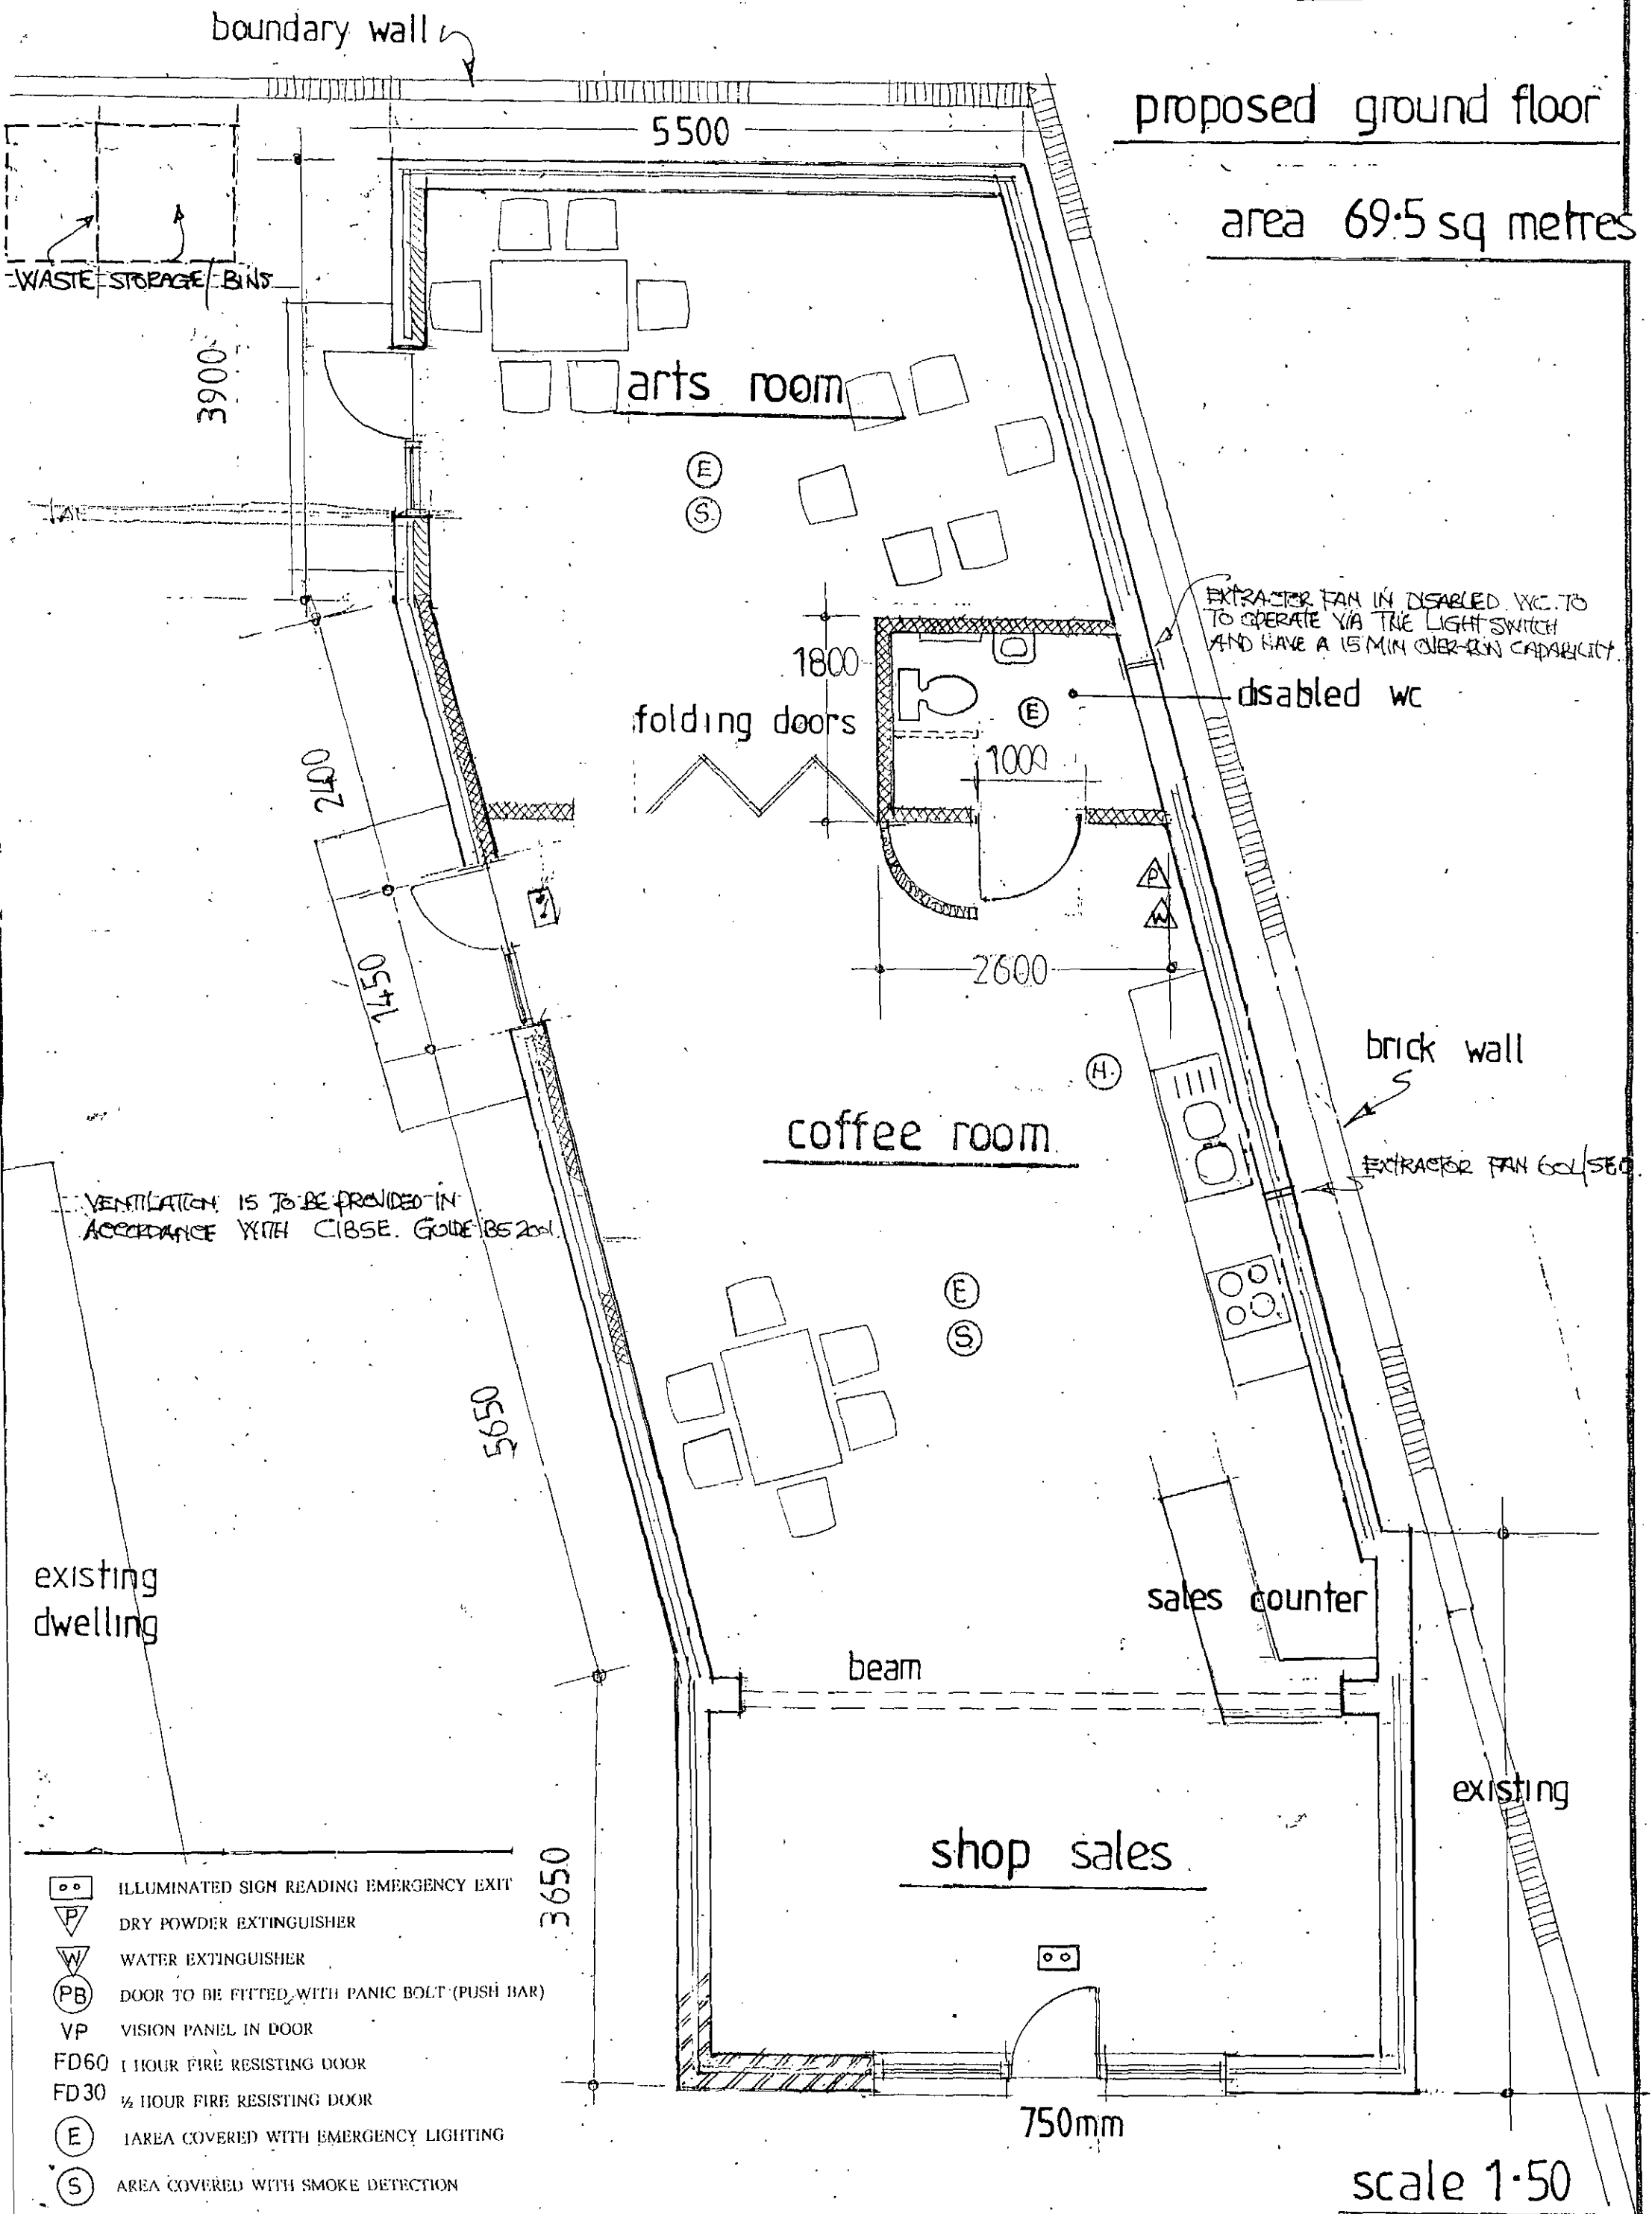


Extension to shop at..... 53, High Street, Royston, Barnsley.


dwg no 2

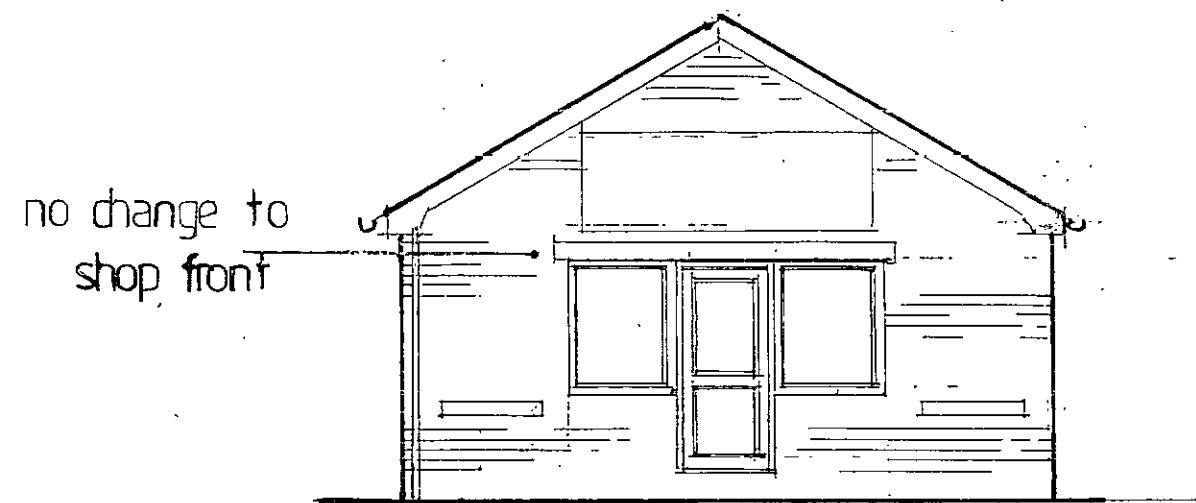


existing front elevation

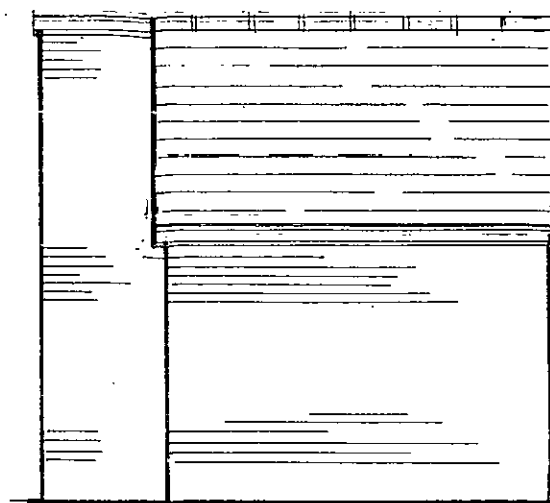


existing side elevation

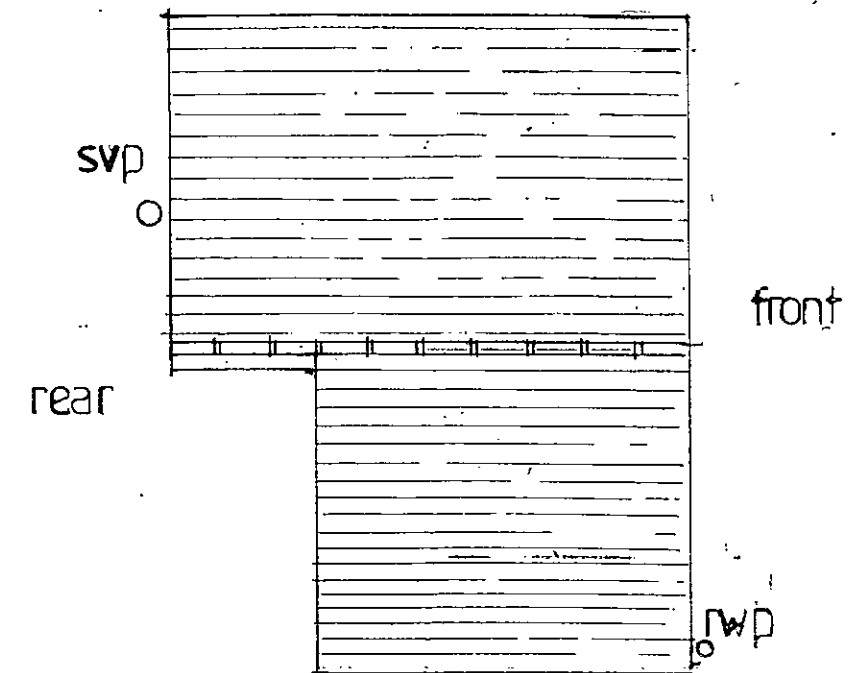

ex roof plan

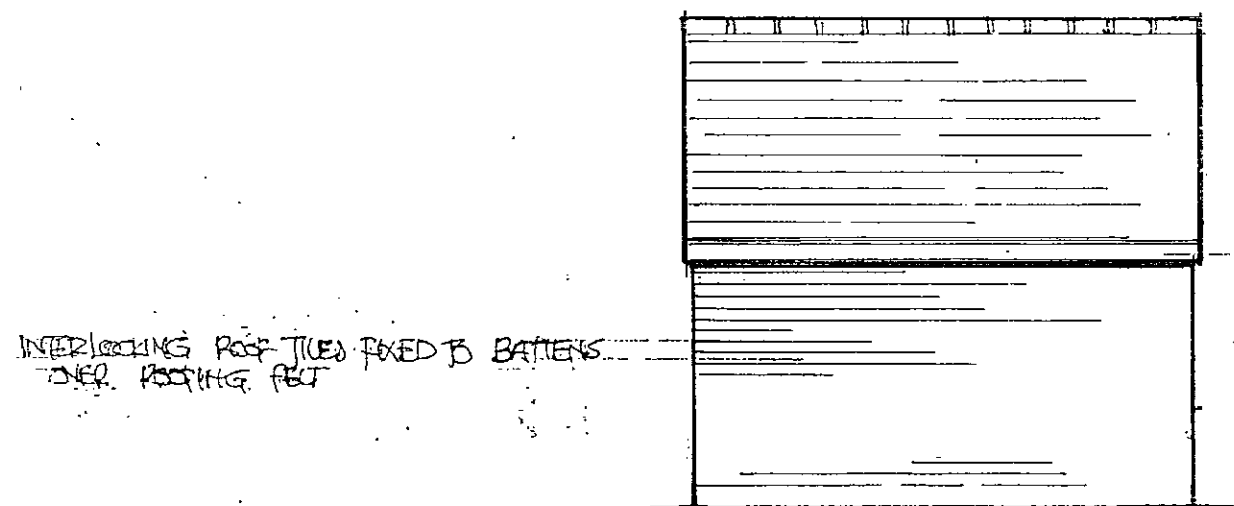


existing side elevation

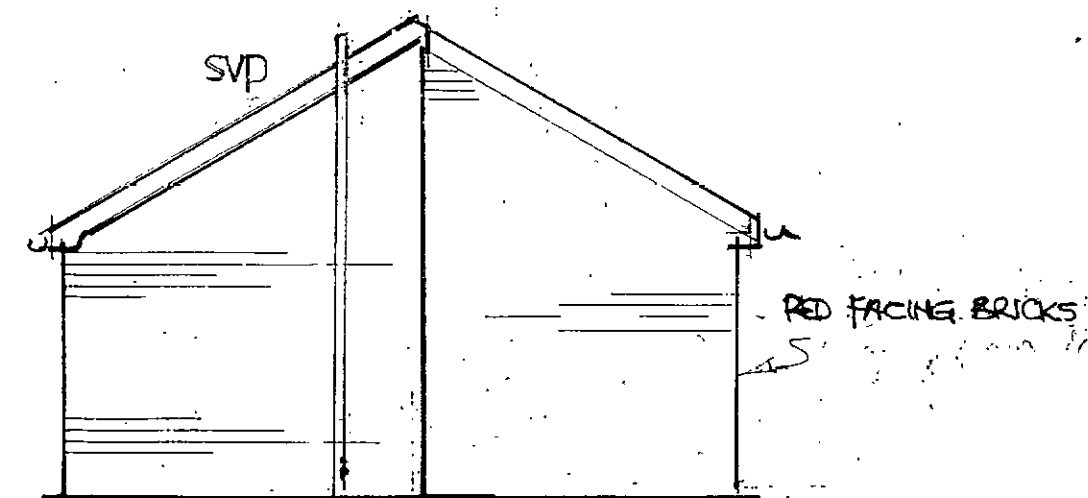


existing rear elevation

scale 1:75

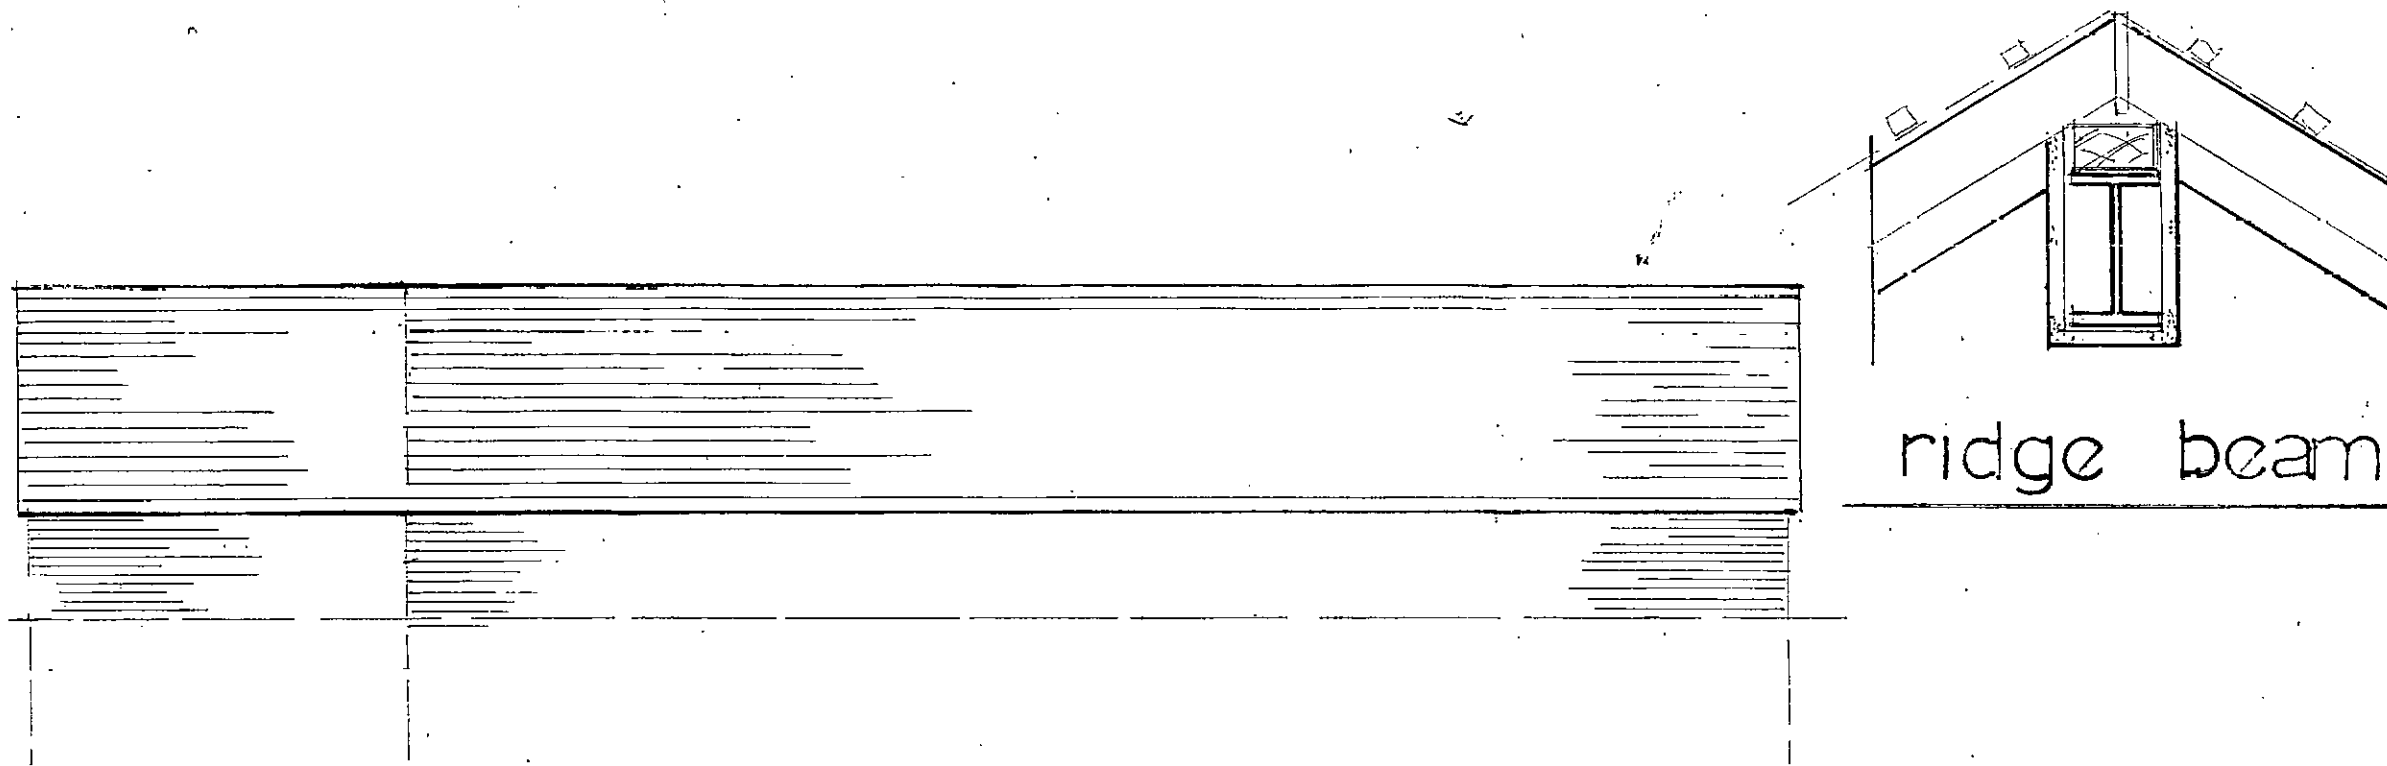

proposed side elevation

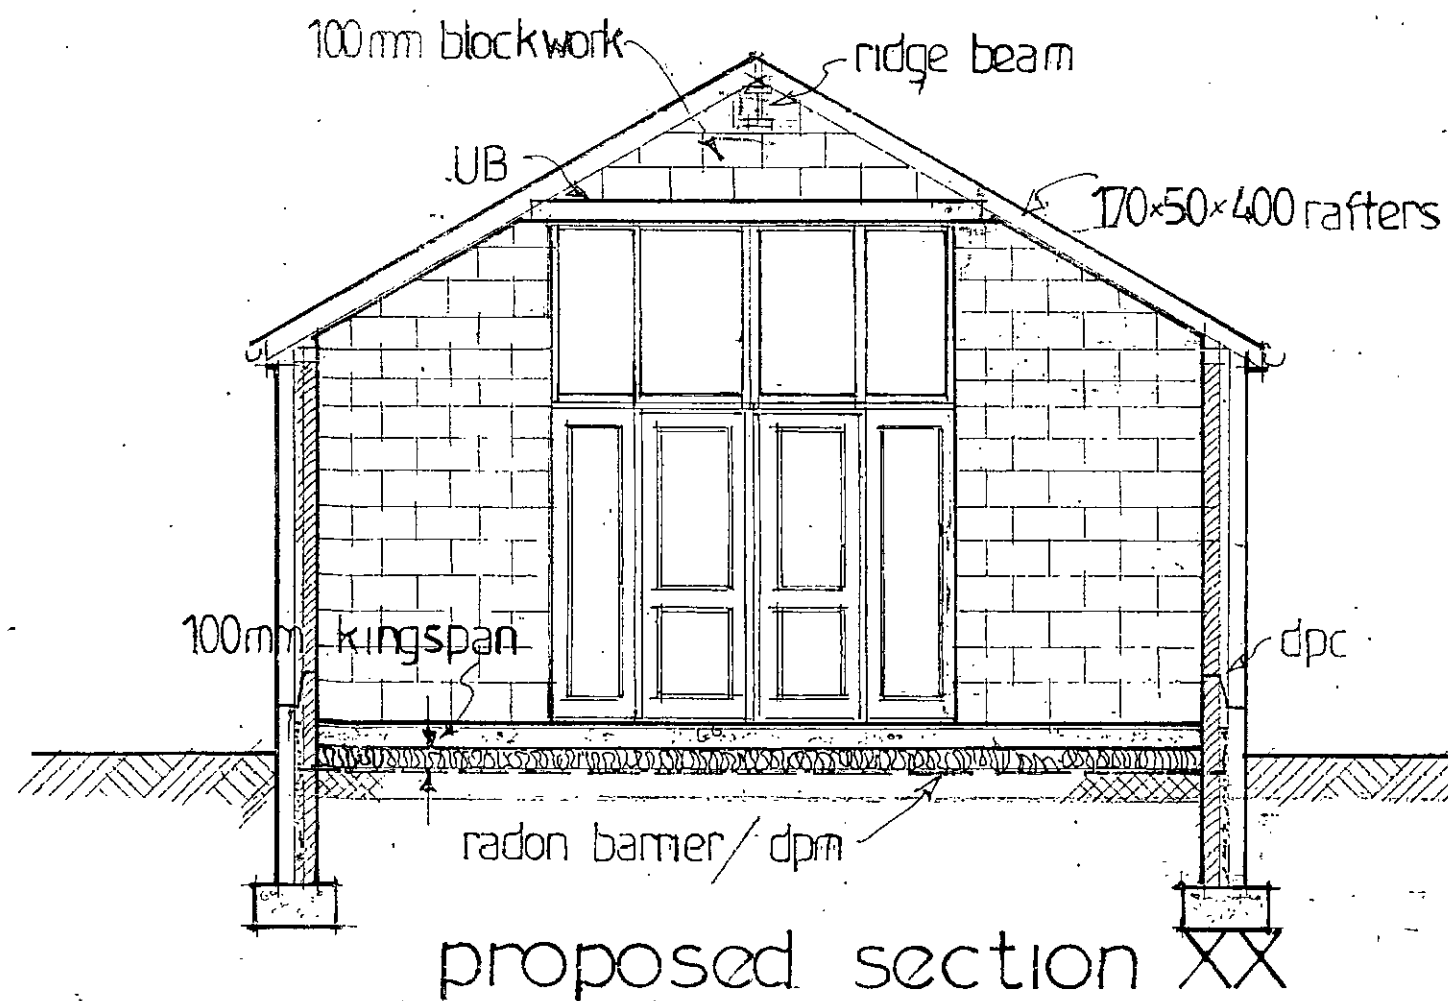


proposed section XX


6 600

dwg no 6

site plan
scale 1:75

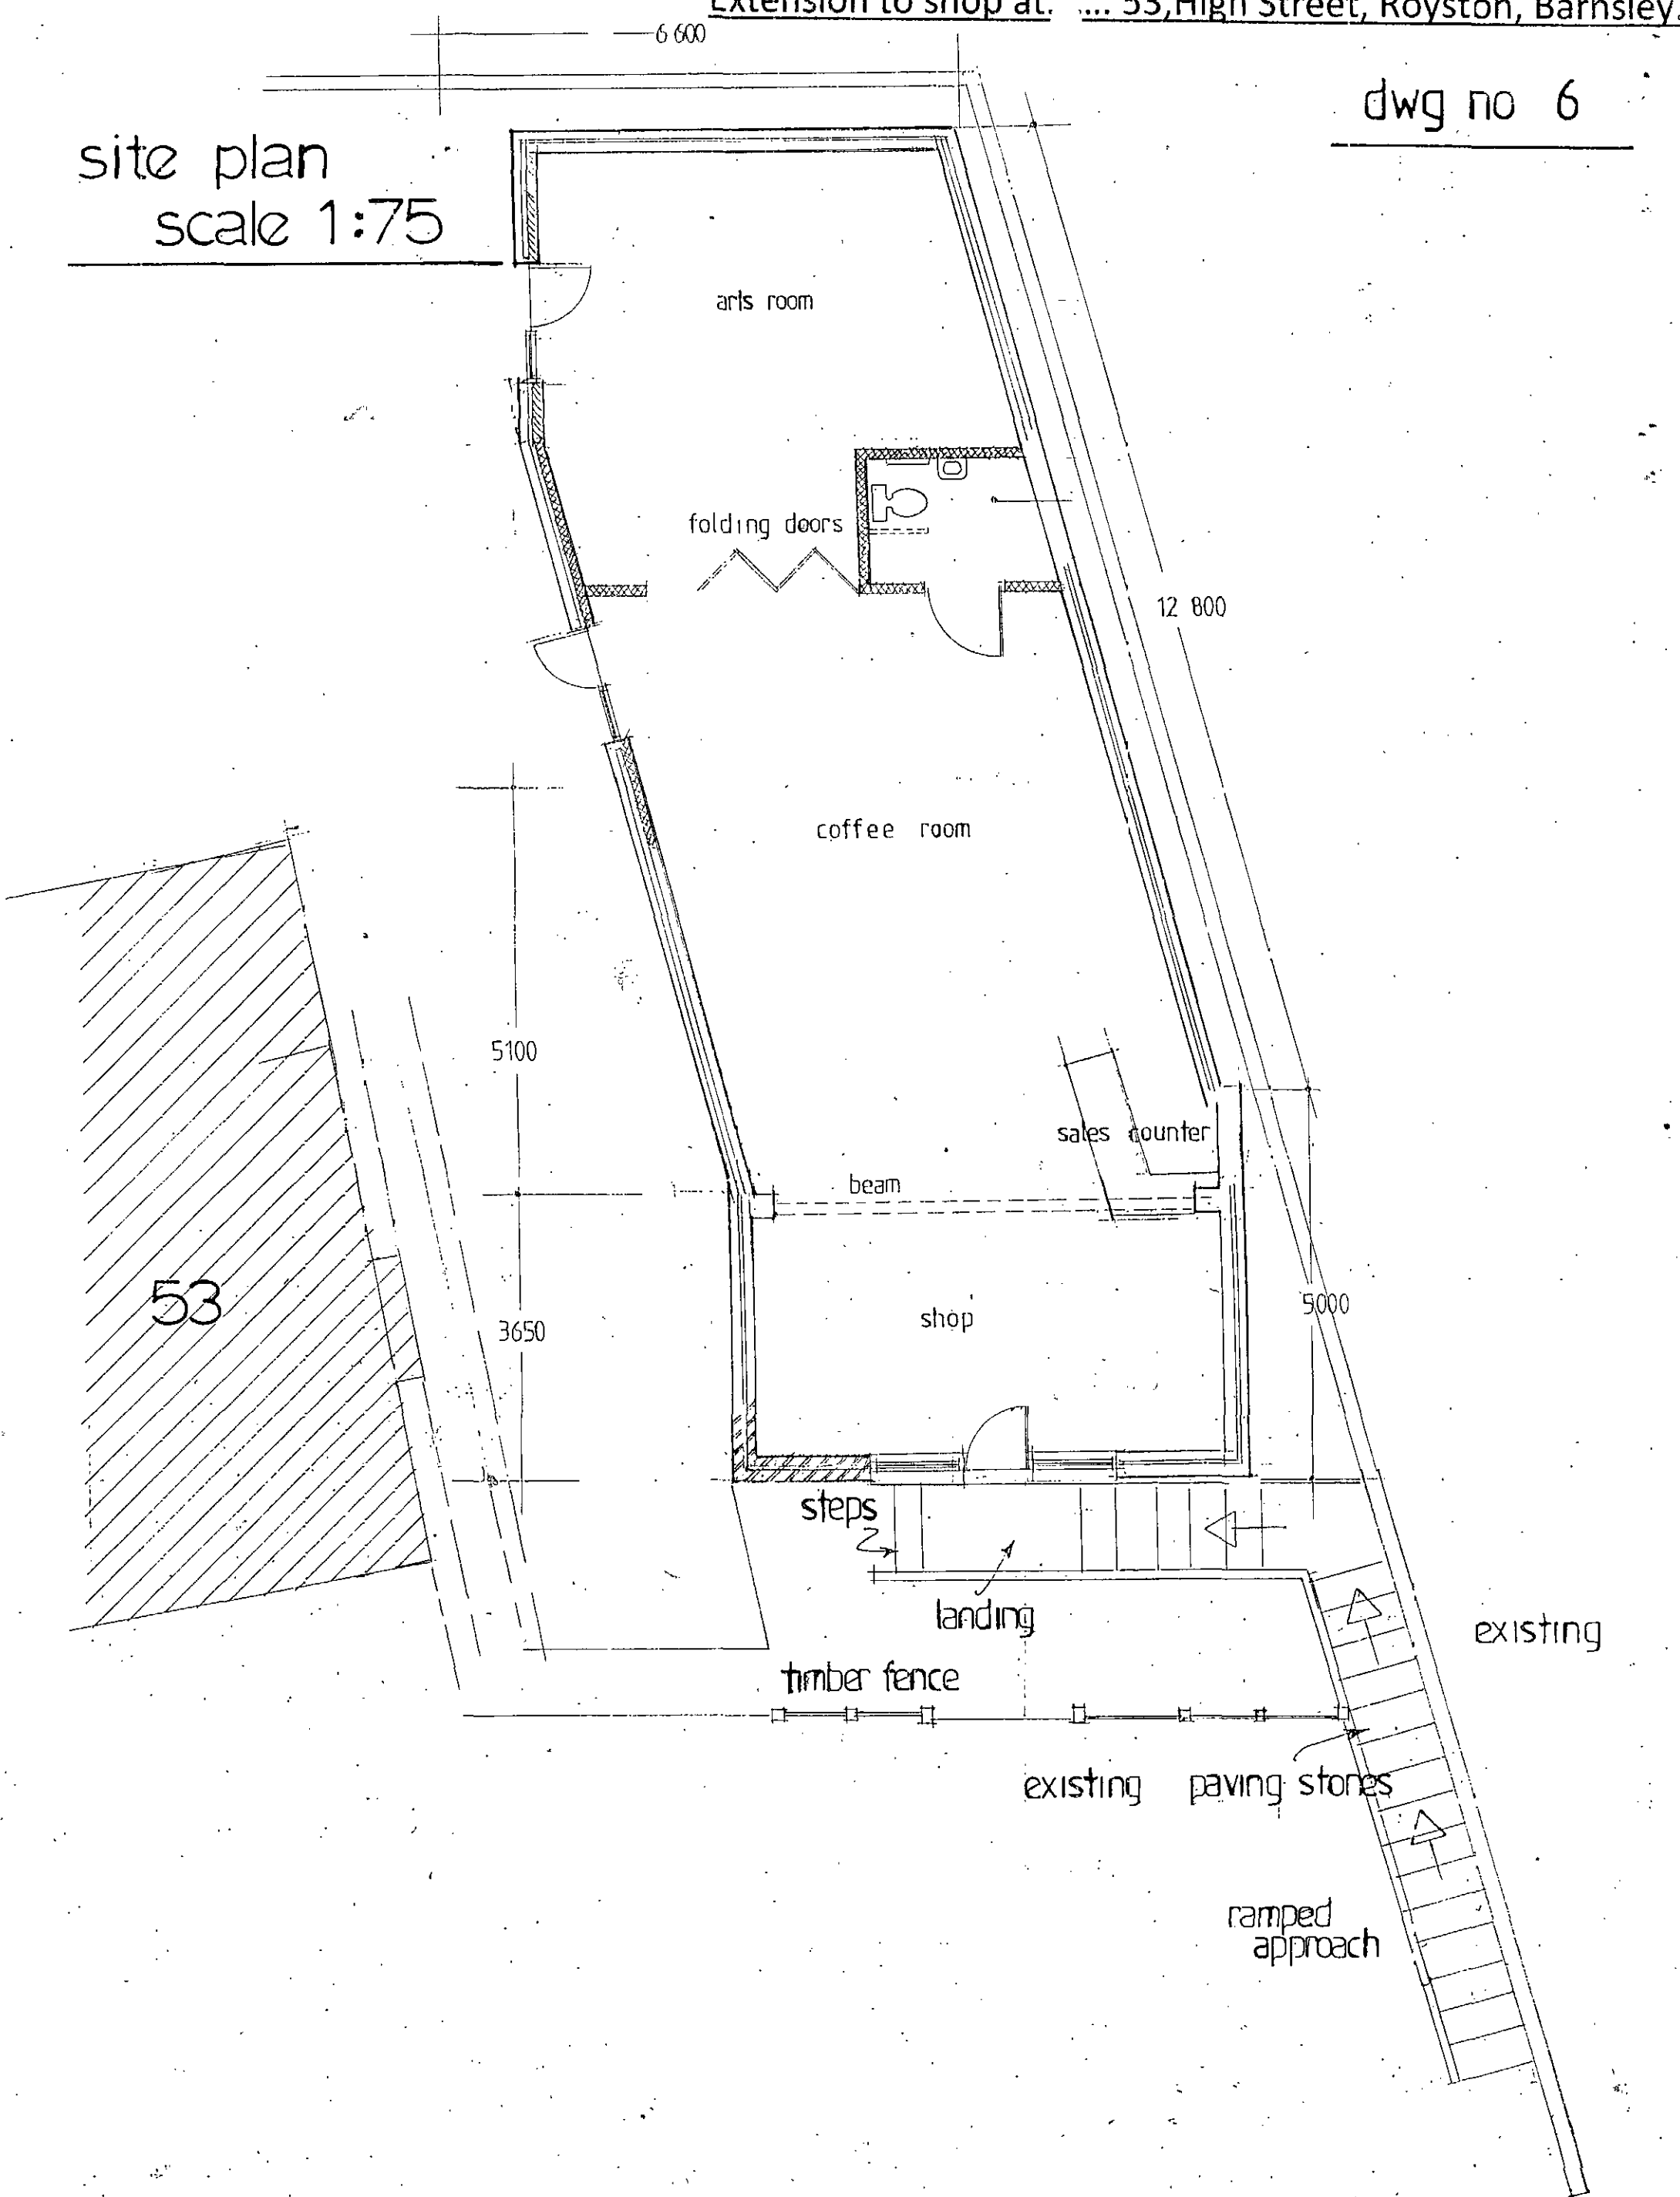


HIGH STREET

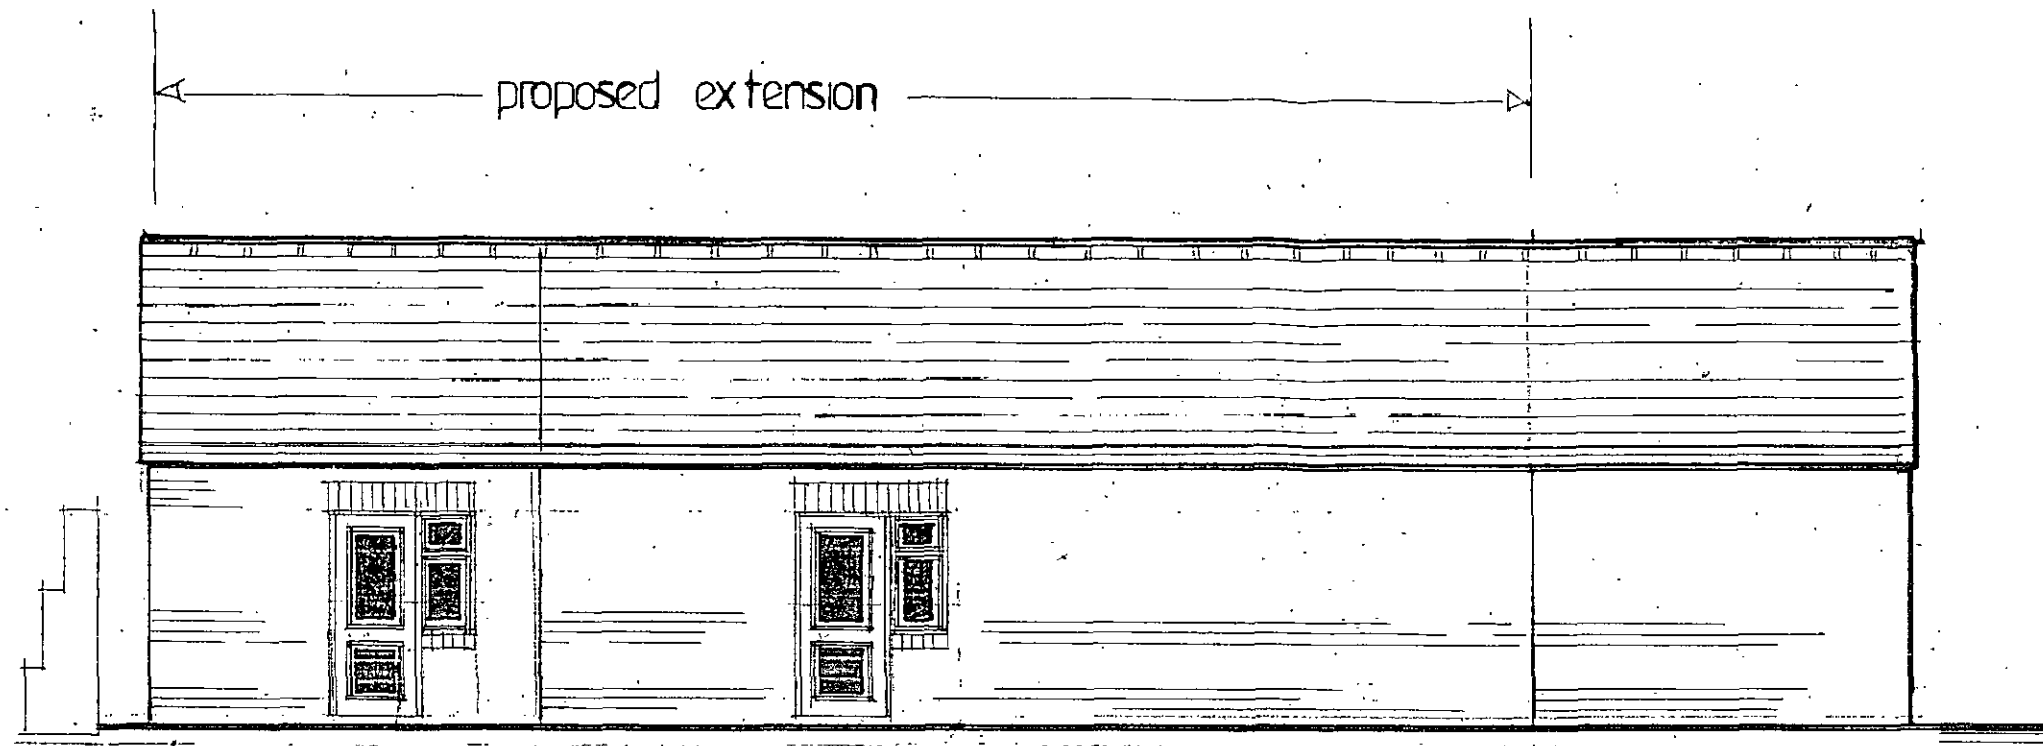

proposed side elevation


NEW FACING BRICKS TO MATCH THE EXISTING

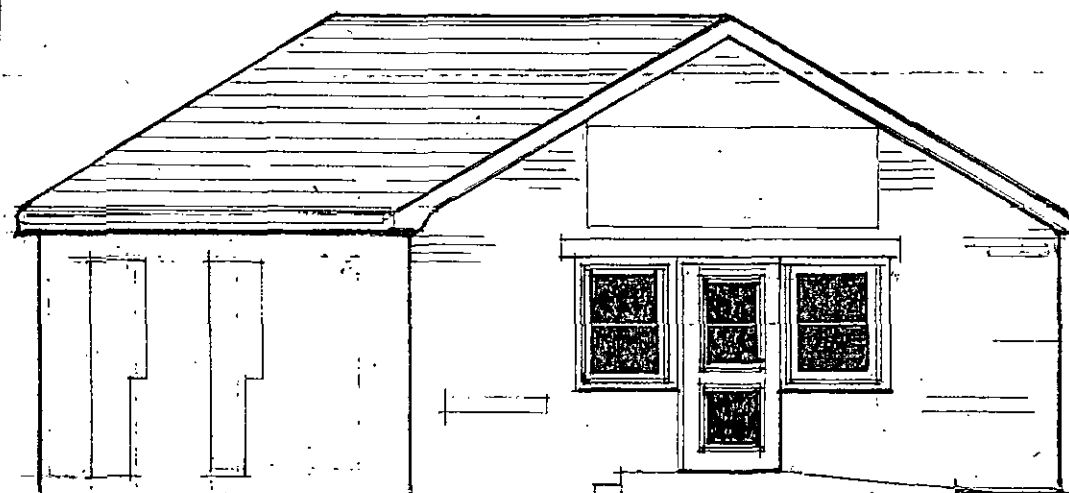

proposed front elevation

LOW PVC UH GUTTERS TO MATCH EXISTING

NEW RAMPED ACCESS WITH NEAR LEVEL APPROACH

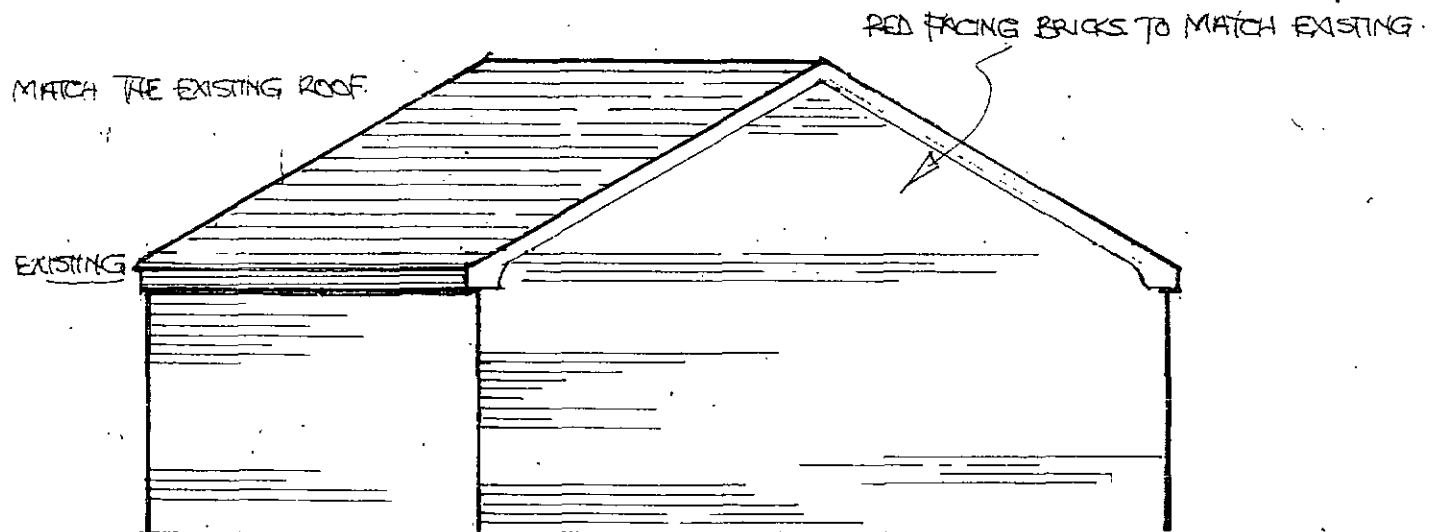

proposed rear elevation