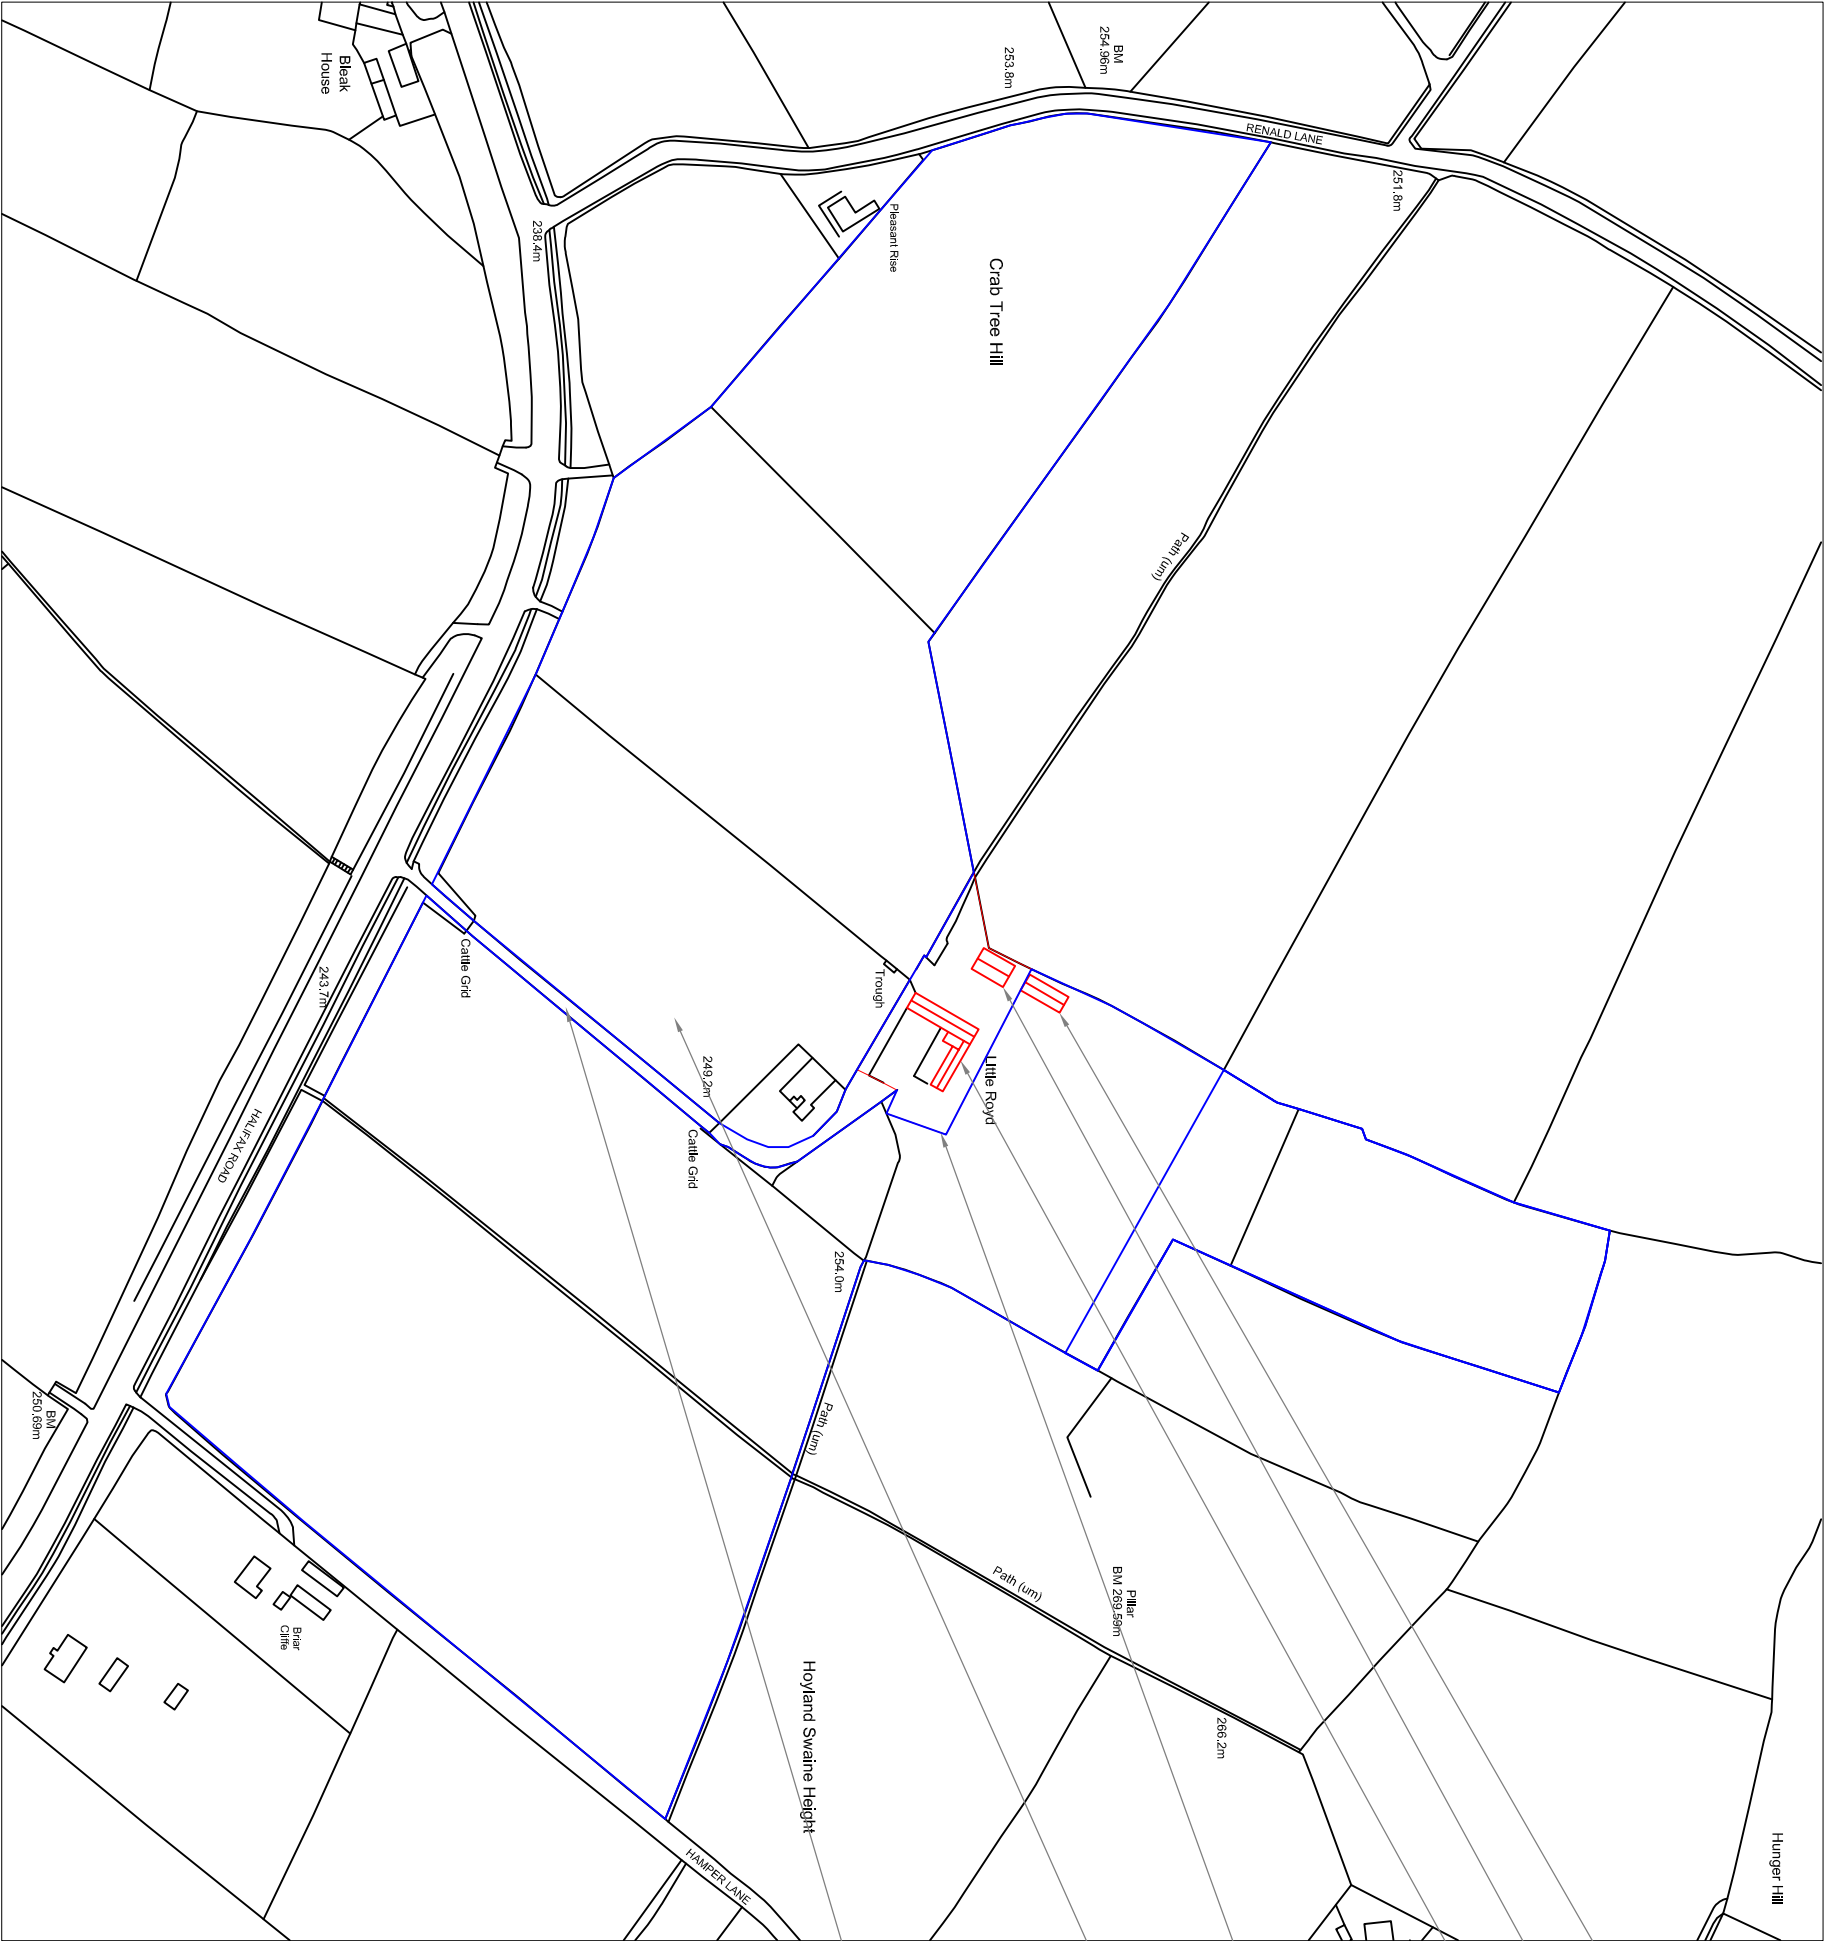


INDICATIVE ONLY

PROPOSED STABLE AREA 60m²

PROPOSED GARAGE AREA 90m²

PROPOSED DWELLING AREA 233m²

SITE AREA 2200m²

REMOVED SITE AREA 13603m²

TOTAL COMBINED SITE AREA 100850m²

SHARED ACCESS DRIVE

LOCATION PLAN
SCALE 1:1=2500 AT A3

DO NOT SCALE: Contractor to check all dimensions and report any omissions or errors

NOTES

A	FIRST ISSUE	JRB			xx/xx/xx
Rev	Description	By	Chk	App	Date

JRB DESIGNS LTD
1 Saville Road
Cudworth
Barnsley
S72 8LT
Tel: 01226 383542
Fax: 01226 380078
Mob: 07970 541192
Email: jrb@jrbdesigns.co.uk

This drawing is copyright. © Jrbdesigns Ltd.

Client
MR G BEEVER

Drawing Title	SITE PLAN
---------------	------------------

Address
**LITTLE ROYD
HALIFAX ROAD
HOYLANDSWAINE
SHEFFIELD S36 7EY**

Project Title:
PROPOSED NEW TWO STOREY DWELLING

Purpose of Issue:
PLANNING

Drawing Status
FIRST ISSUE

Scale at A3	Drawn By	Date	
AS SHOWN	JRB	05/03/2013	
Checked By	Date	Approved By	Date
	05/03/2013		05/03/2013
Project No.	Drawing No.	Revision	
MGB001	001	A	

APPROVAL: ☒ INFORMATION ☐ TENDER ☐ CONTRACT ☐ CONSTRUCTION ☐