



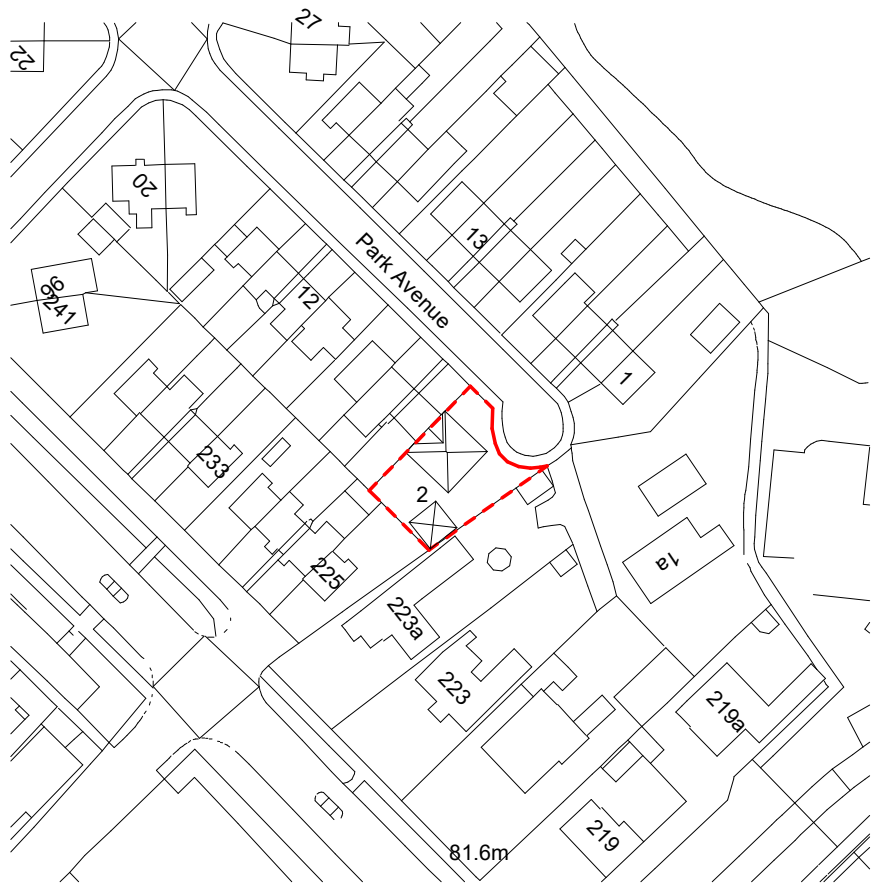

1

LOCATION PLAN

1 : 1250

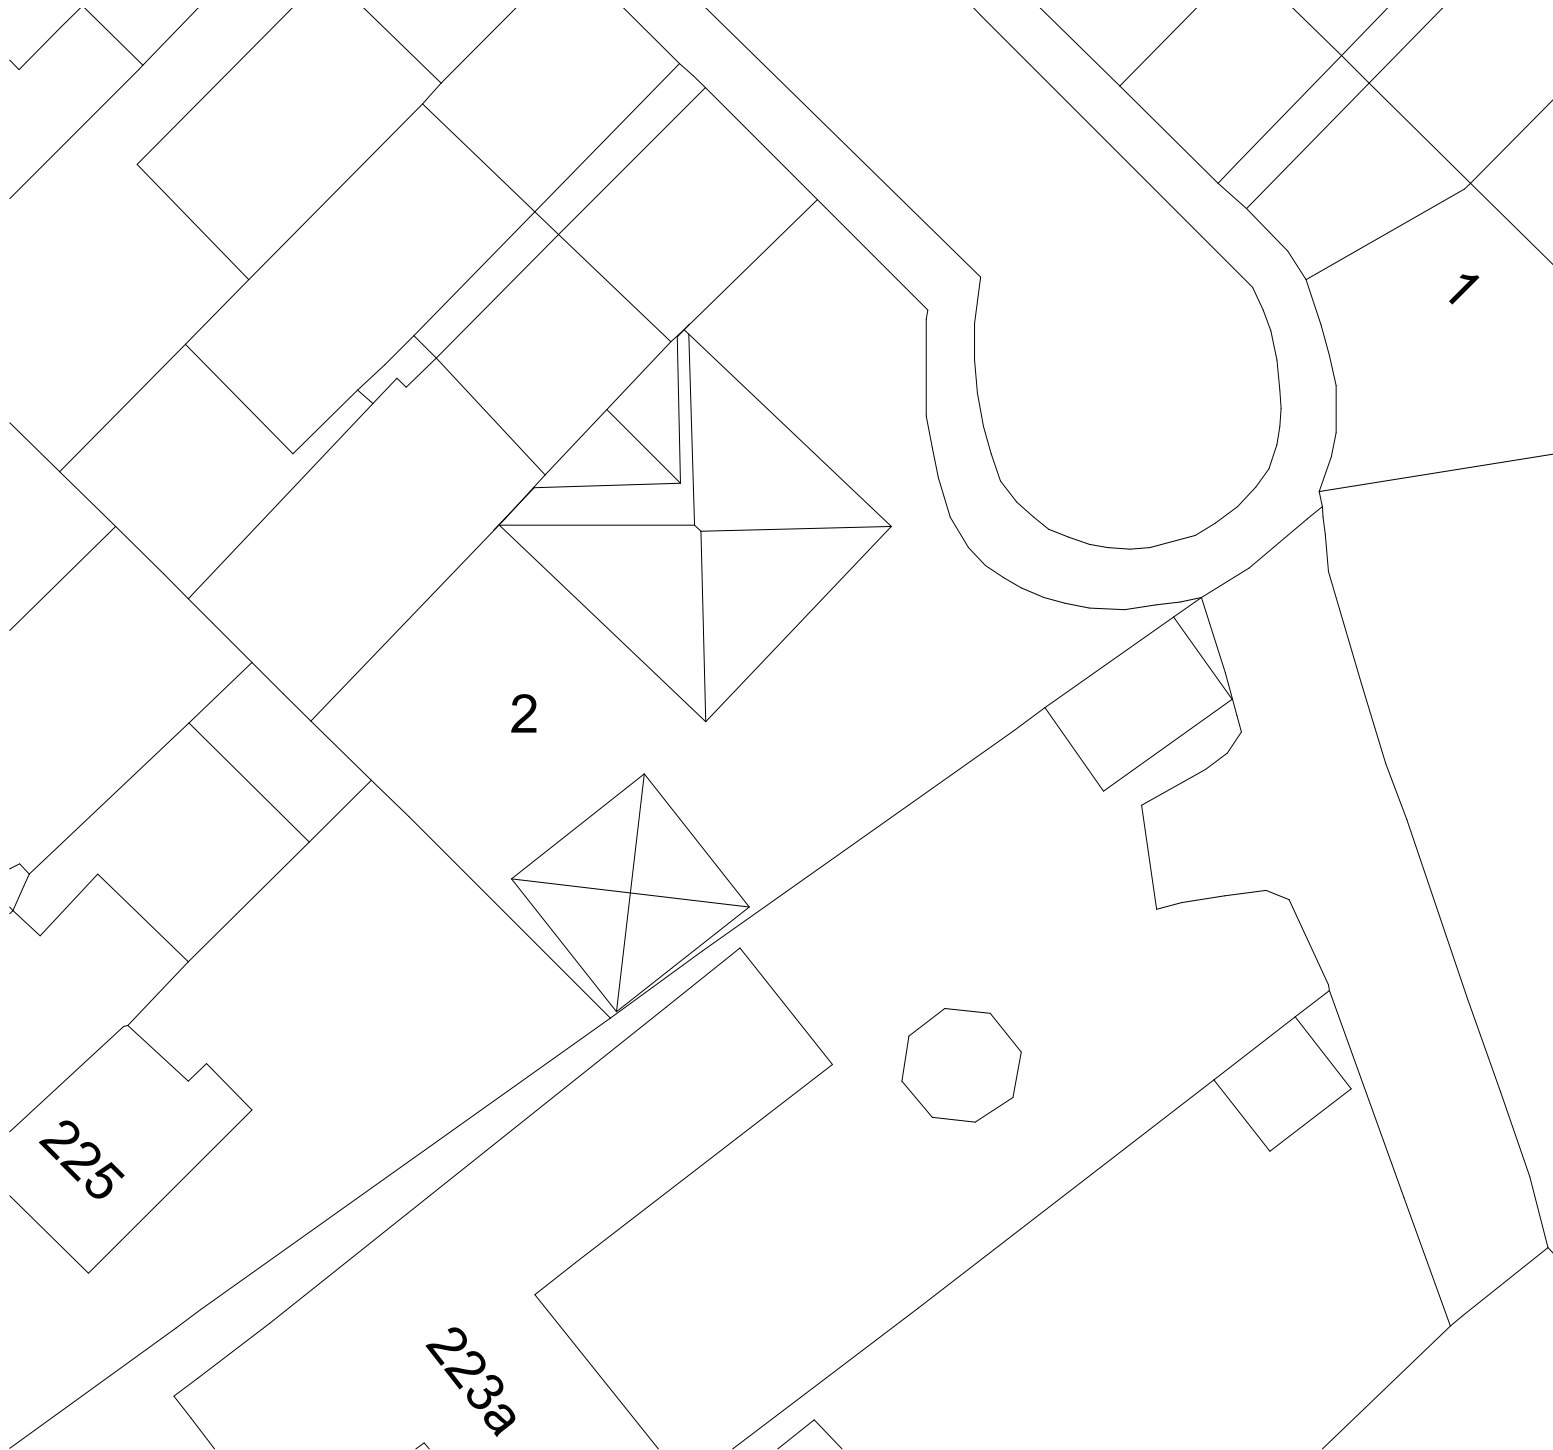

2

SITE PLAN

1 : 250

Client  
Jackie Downing

Job Title  
Proposed Side and Rear  
Extension with Double  
Detached Garage to  
No. 2 Park Ave, Barnsley.

Scale at A3  
AS SHOWN



E2A Designs  
5 Woodroyd Gardens  
Barnsley, S. Yorks, S73 0HB  
0789 406 5744

Drawing Title  
Location and Site Plan

Drawing Status  
**PLANNING**

|                      |                           |                   |
|----------------------|---------------------------|-------------------|
| Job No<br><b>426</b> | Drawing No<br><b>P-10</b> | Issue<br><b>-</b> |
|----------------------|---------------------------|-------------------|