


Drawing No.	Rev No.
MJC001 -003	B

DO NOT SCALE: Contractor to check all dimensions and report any omissions or errors


NOTES

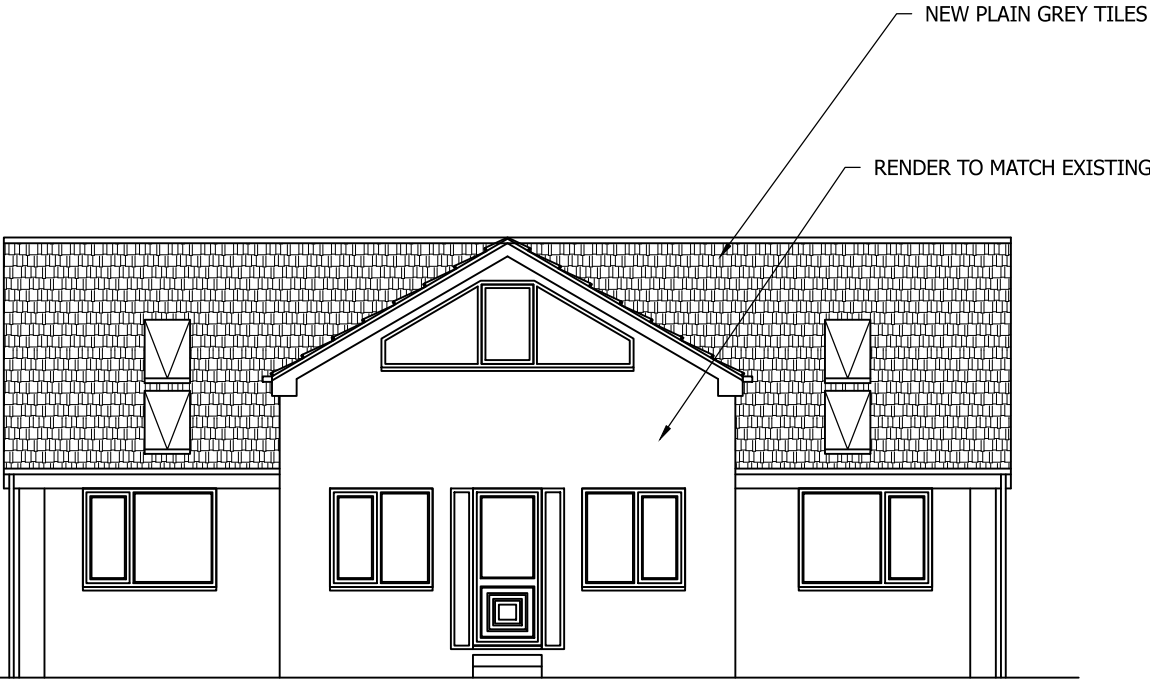


PROPOSED FRONT ELEVATION
SCALE 1:100 AT A3



PROPOSED END ELEVATION
SCALE 1:100 AT A3

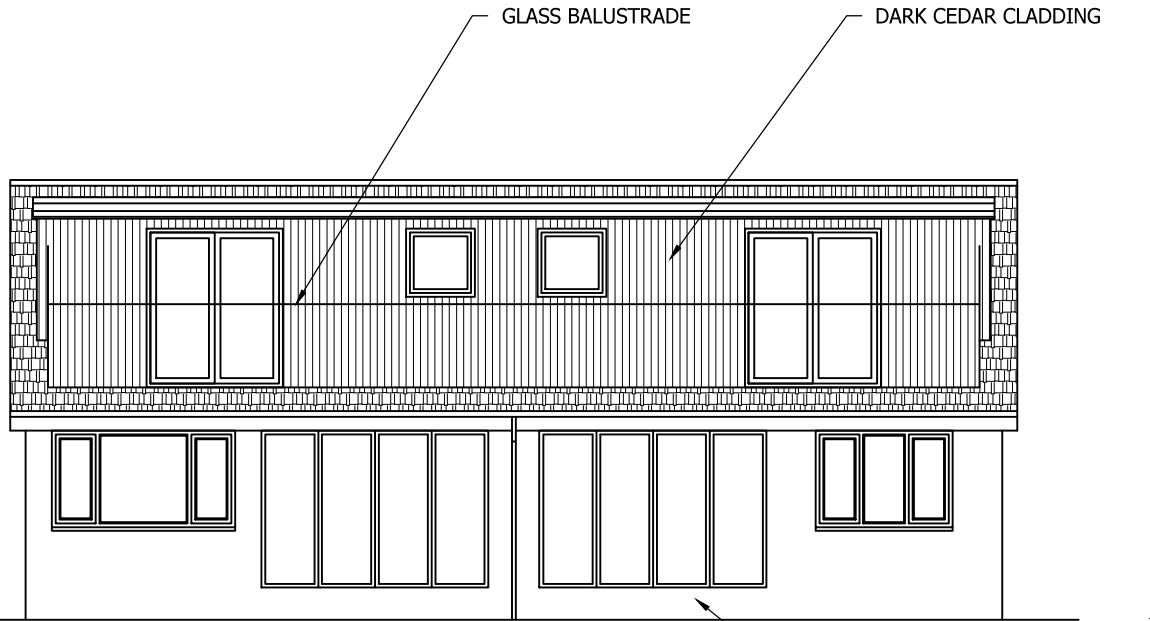

PROPOSED REAR ELEVATION
SCALE 1:100 AT A3

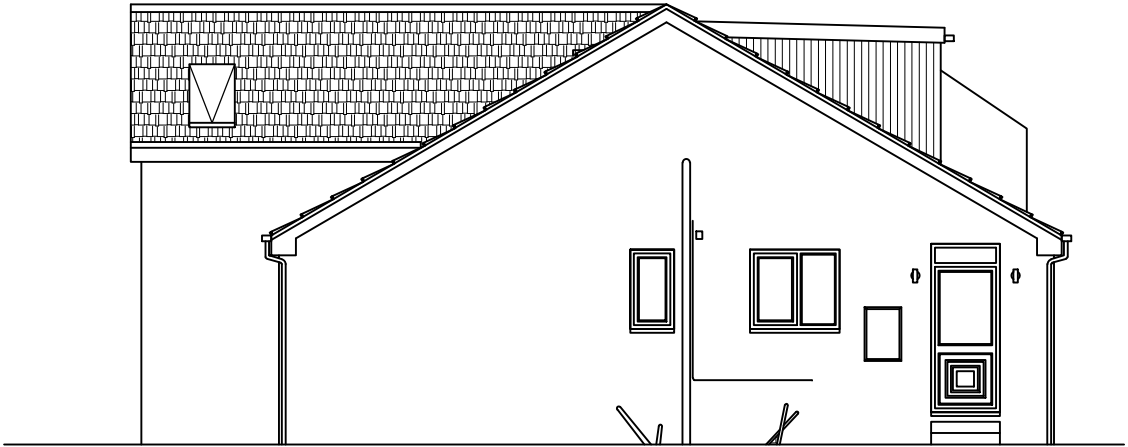

PROPOSED END ELEVATION
SCALE 1:100 AT A3

B	Front extension lifted	JRB			05/02/19
A	Dormers removed	JRB			18/04/18
Rev	Description	By	Chk	App	Date

JRB DESIGNS Ltd
1 Saville Road
Cudworth
Barnsley
S72 8LT
Tel: 01226 383542
Fax: 01226 380078
Mob: 07970 541192
Email: john@jrbdesigns.co.uk

This drawing is copyright. © jrbdesigns Ltd.

Client

MR. J COTTERIL

Drawing Title

PROPOSED ELEVATIONS

Address

7 BEECH CLOSE
BRIERLEY
BARNSELY
S72 9EJ

Project Title:

FRONT & REAR EXTENSION &
IASING OF ROOF FOR LOFT CON

Purpose of Issue:

PLANNING

Drawing Status

FIRST ISSUE

Scale at A3 AS SHOWN	Drawn By JRB	Date 19/01/2018		
Checked By	Date 19/01/2018	Approved By	Date 19/01/2018	
Project No. MJC001		Drawing No. 003		Revision B
APPROVAL ☐	INFORMATION ☐	TENDER ☐	CONTRACT ☐	CONSTRUCTION ☐