

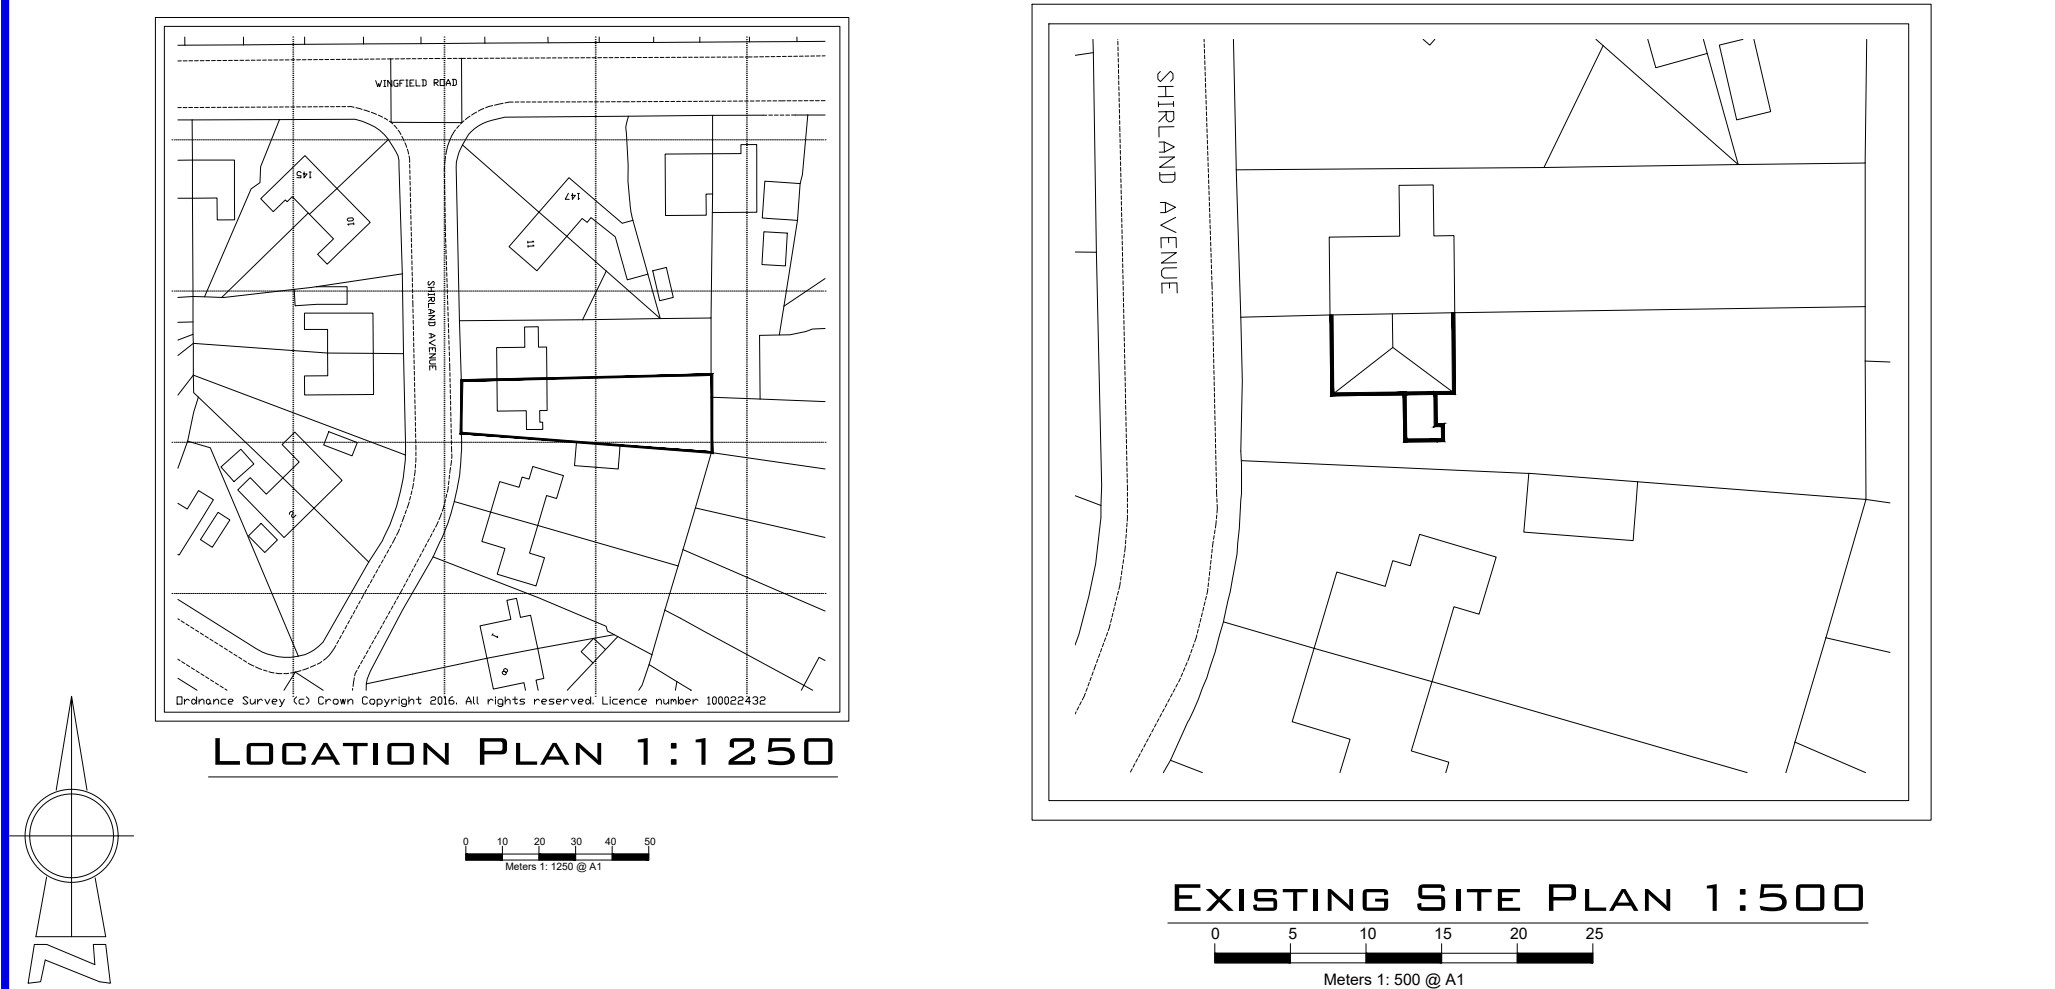
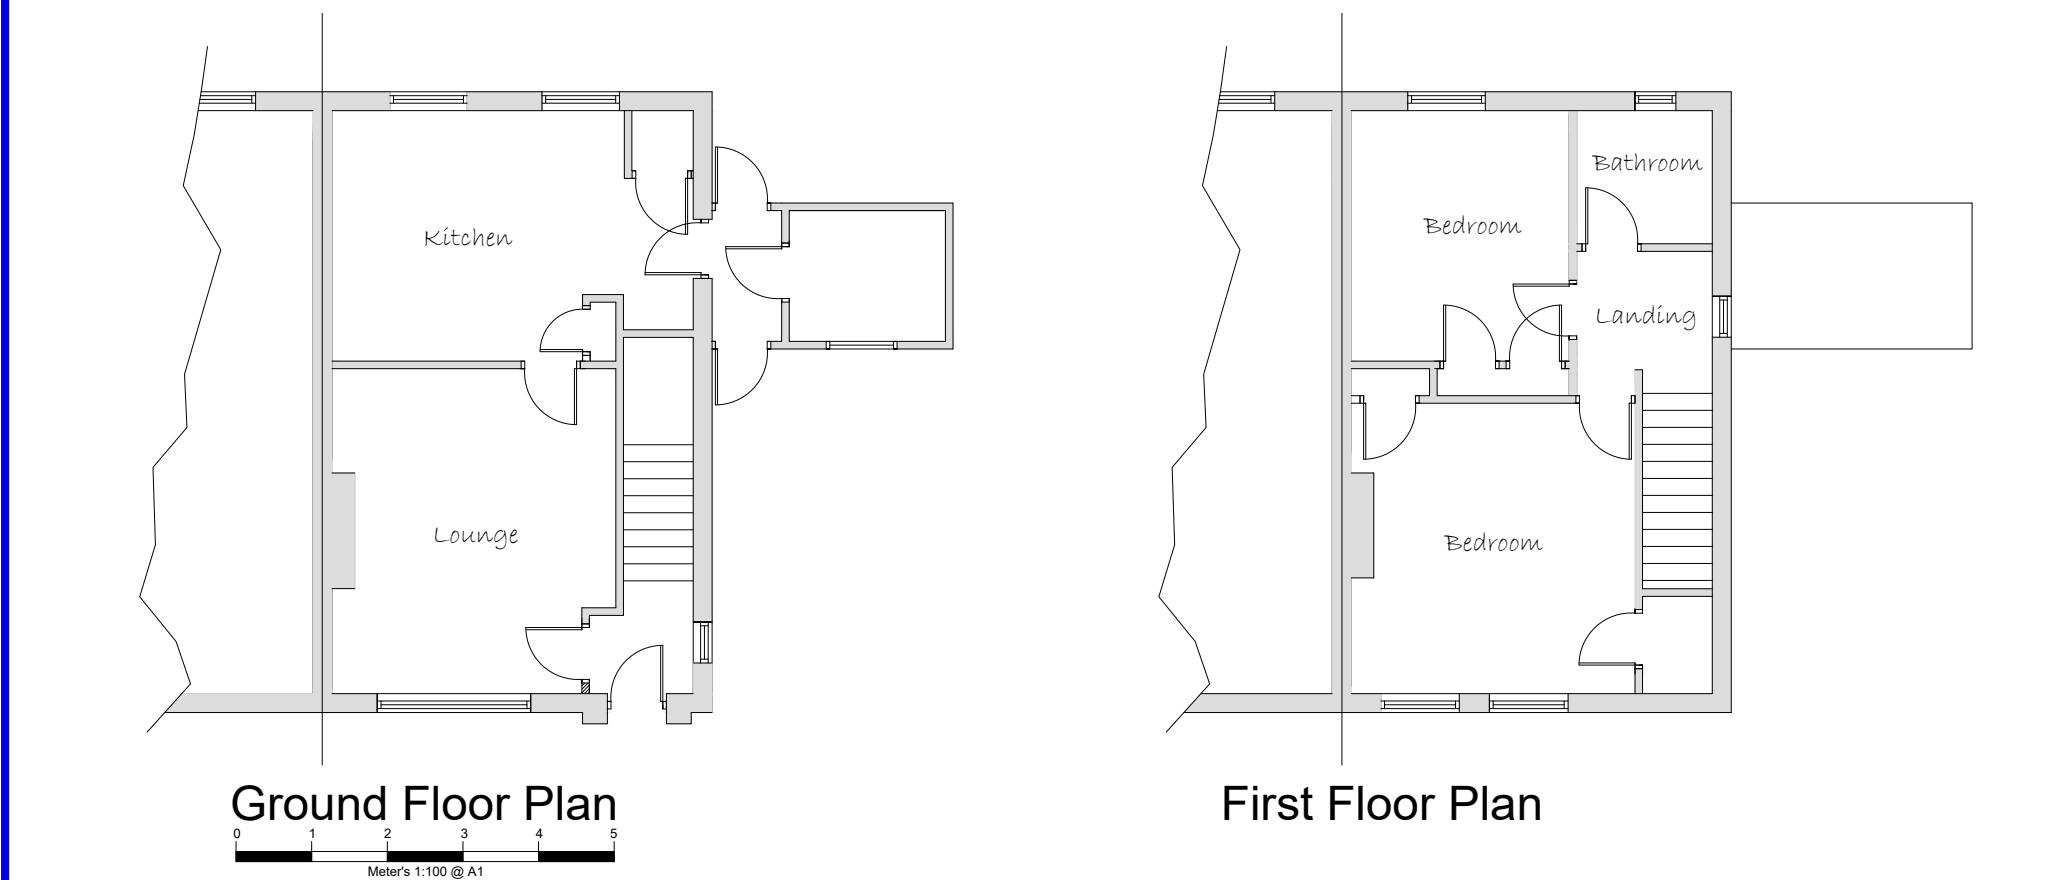
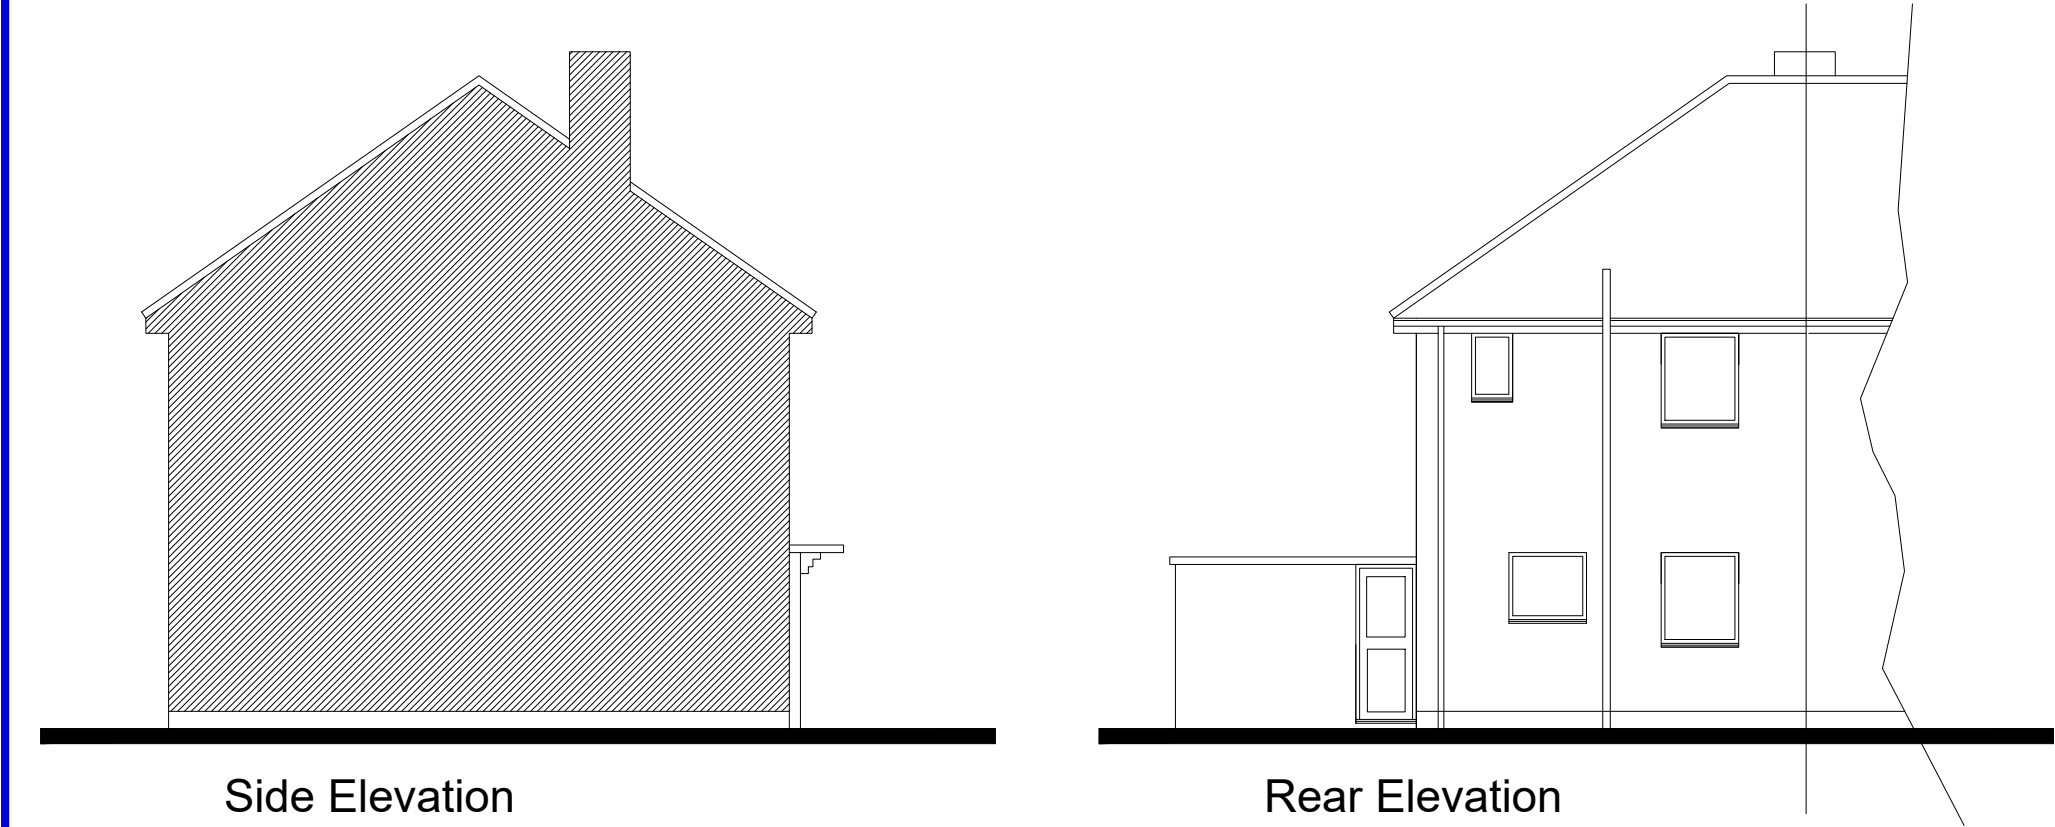
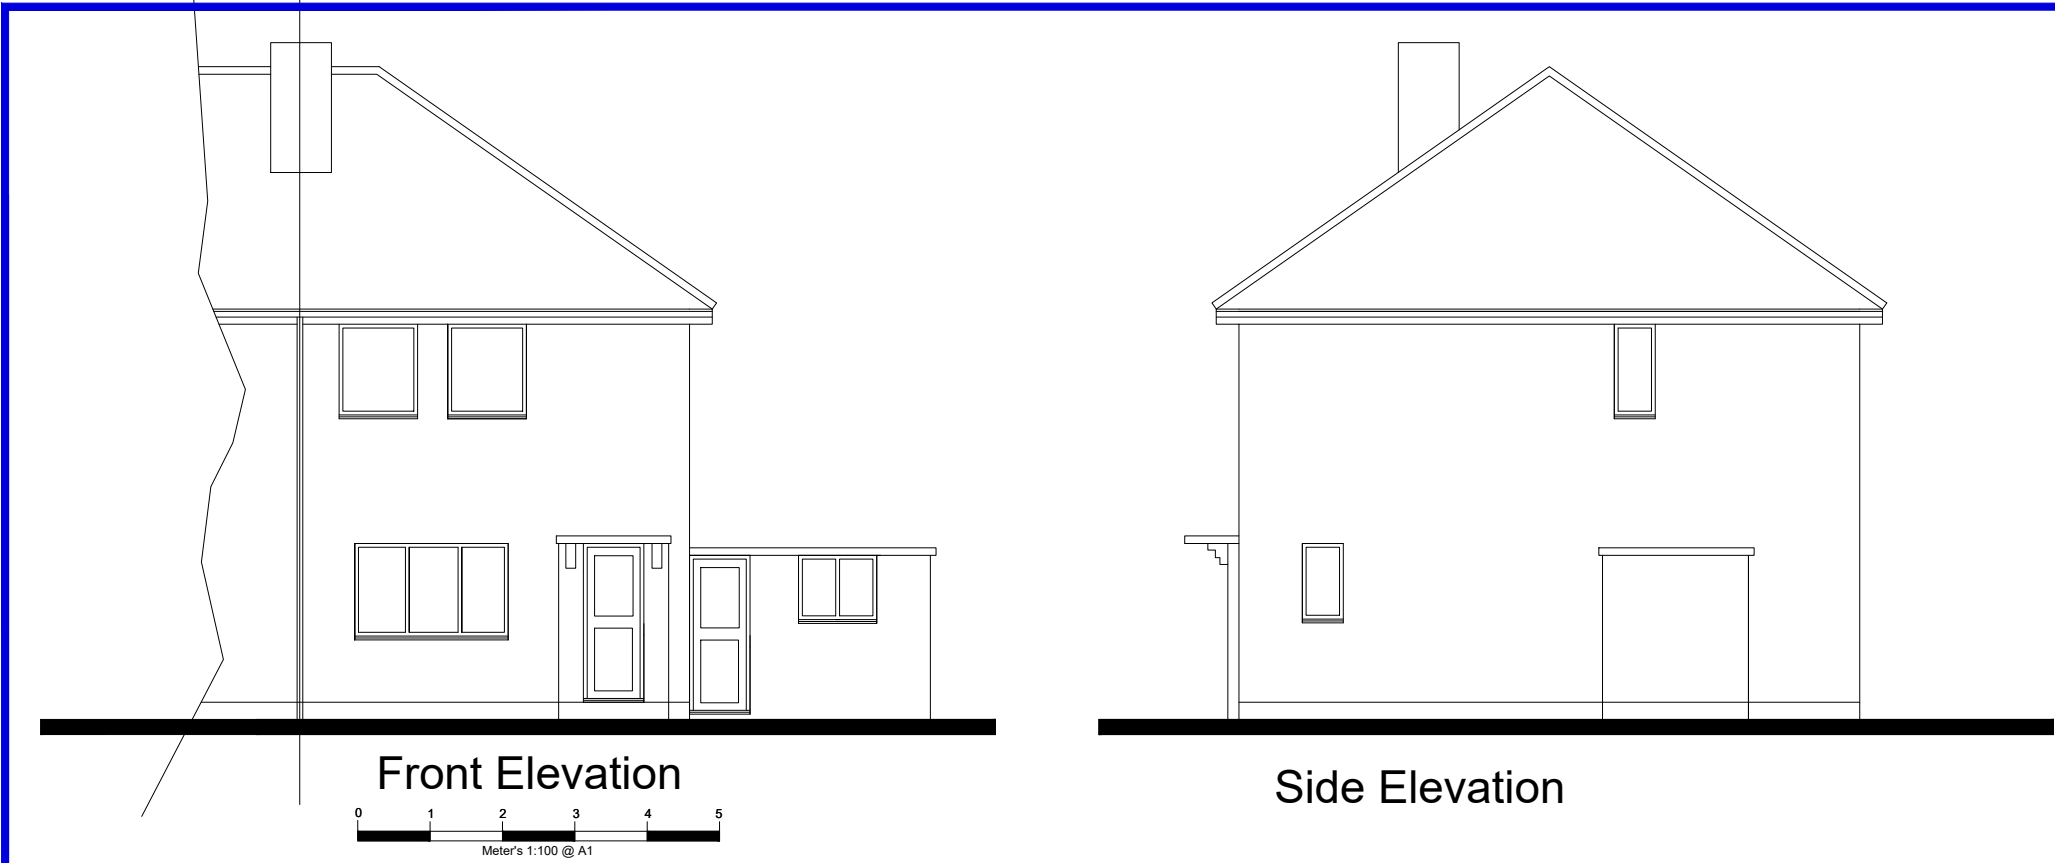
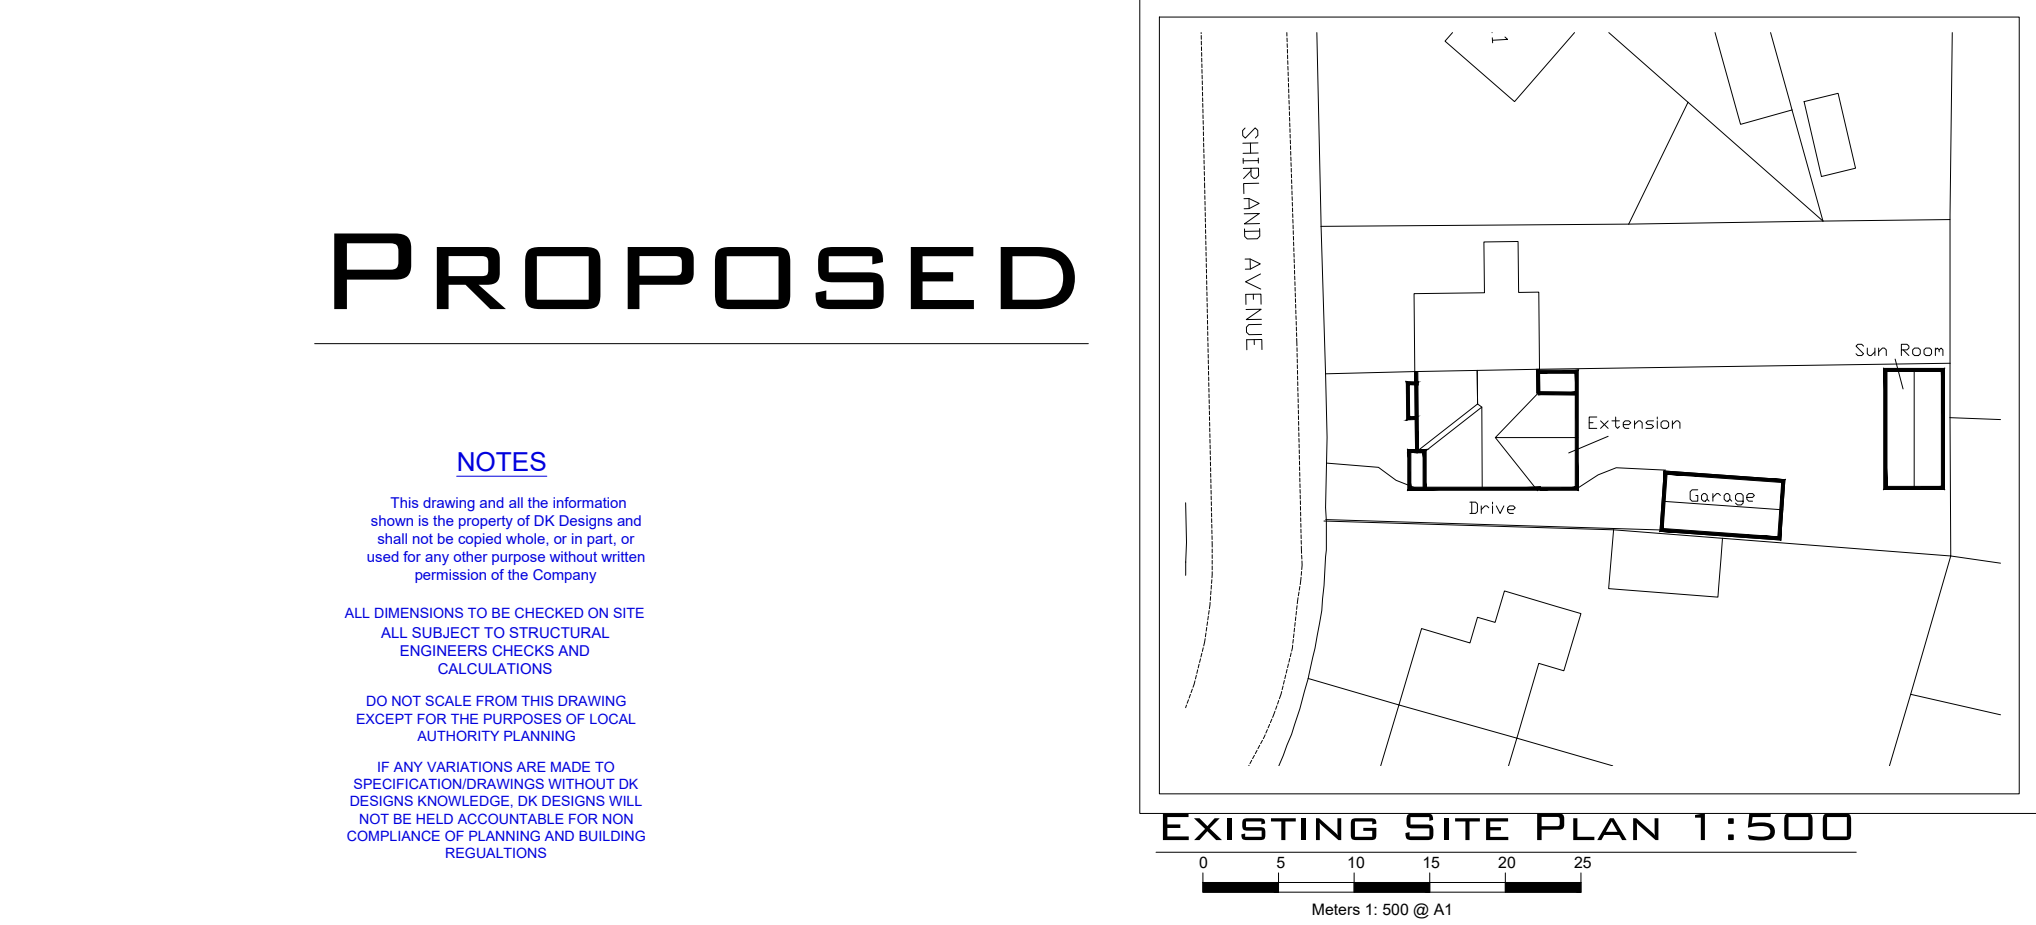


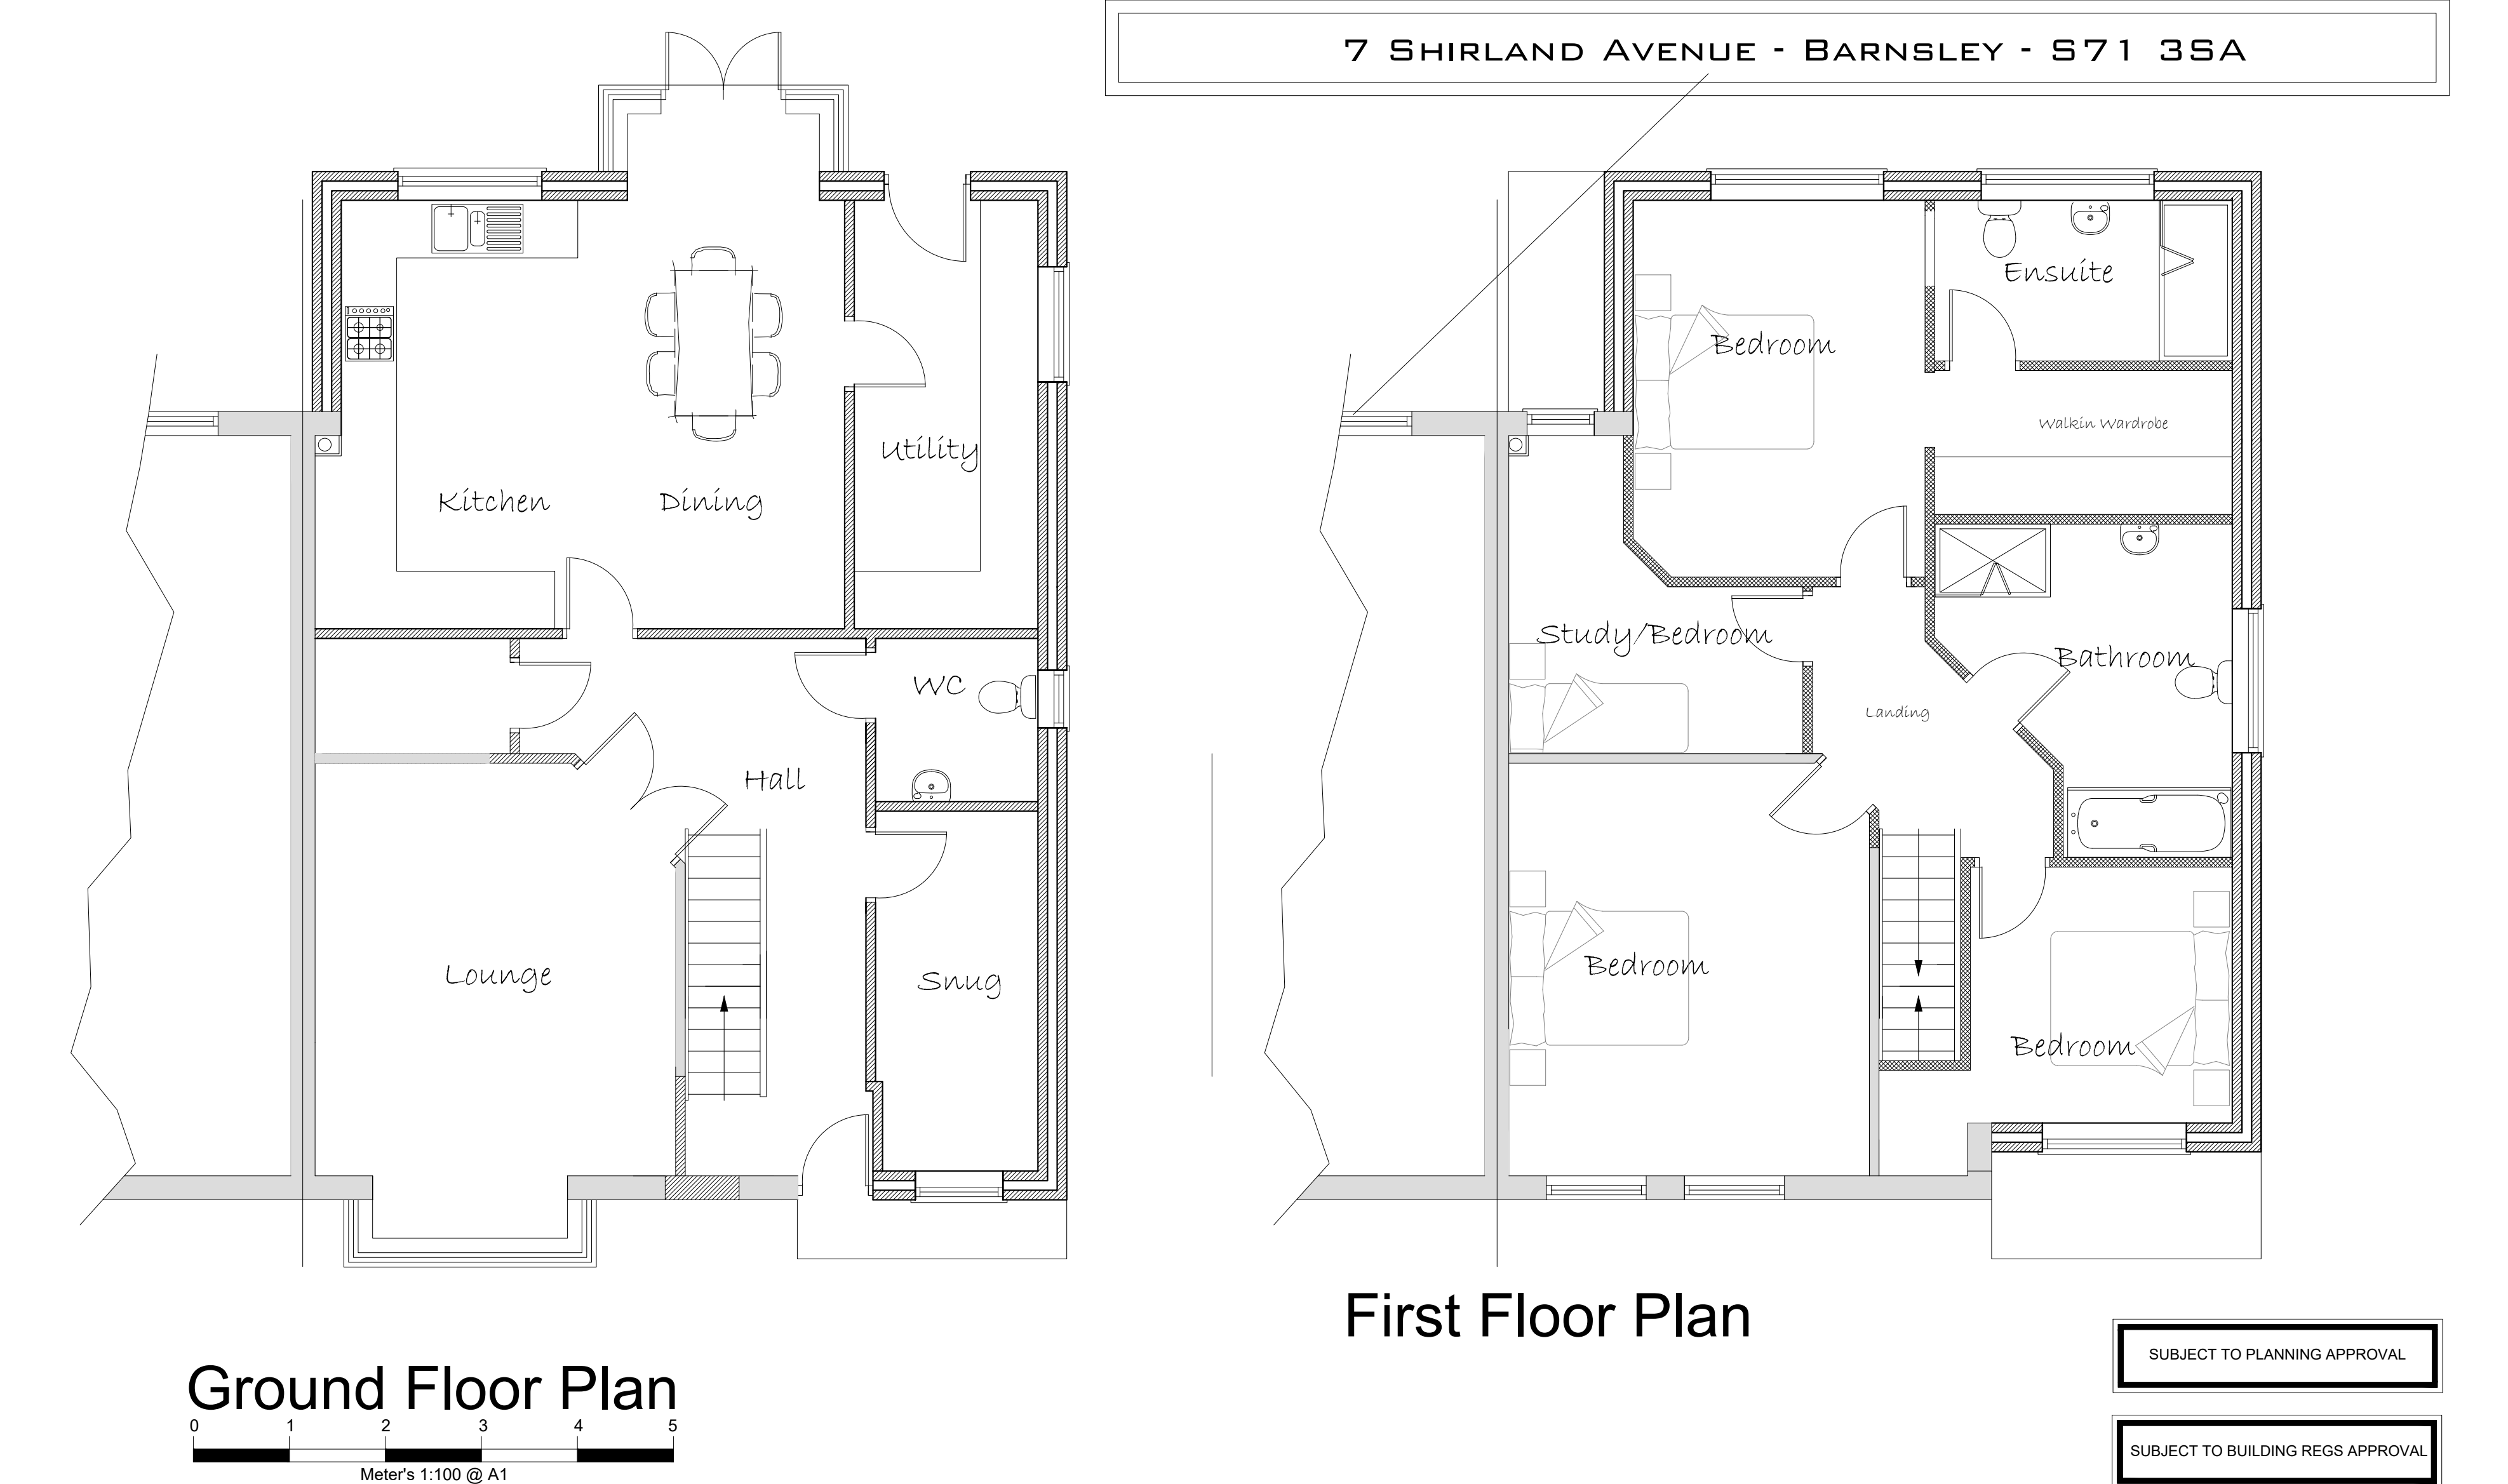

EXISTING

Note:- All subject to Structural Engineers Calculations

TO BE READ IN CONJUNCTION WITH CONSTRUCTION SPECIFICATION

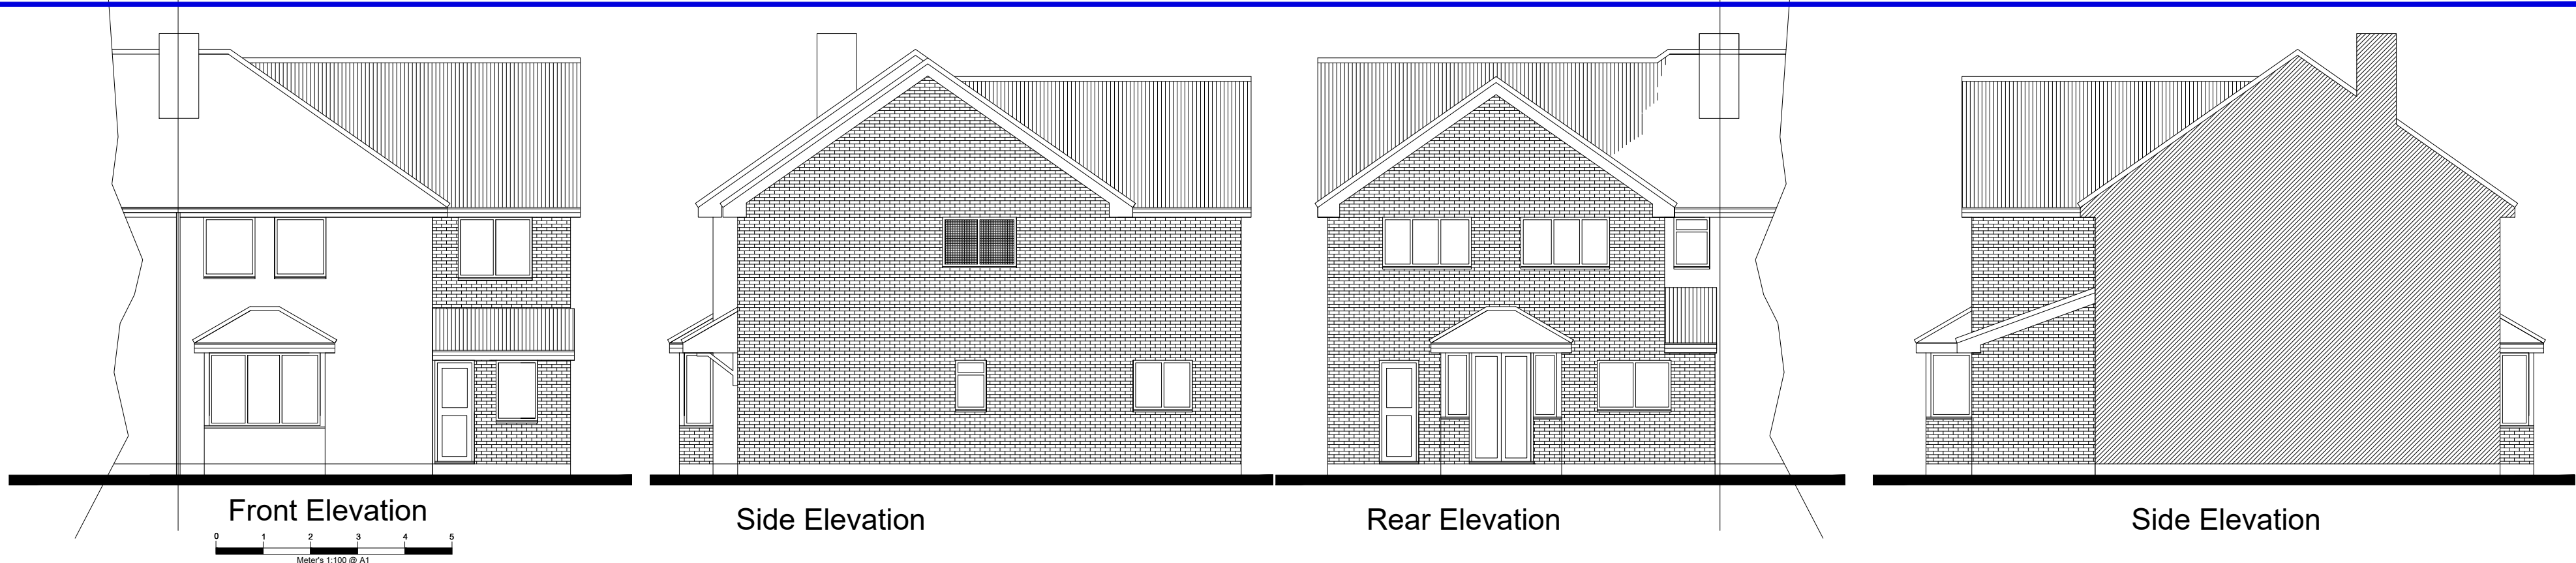

First Floor Plan

SUBJECT TO PLANNING APPROVAL

SUBJECT TO BUILDING REGS APPROVAL

Rev.	Date.	Remarks
DK DESIGNS FUTURE PROJECTS TODAY		
96 BLACKBURN DRIVE CHAPELTOWN SHEFFIELD S35 2ZP		
TEL/FAX:- 0114 2571043 MOB:- 07710783875 EMAIL :- DESIGNS@DK-DESIGNS.CO.UK WEB:- WWW.DK-DESIGNS.CO.UK		
Client: Mr M Goodland		
Project/Title: 7 Shirland Avenue - Barnsley - S71 3SA Existing/Proposed Floor Plans, Elevations & Construction Details Site Plan and Location Plan		
Scales: 1:50 1:100 1:500@ A1		Date: Dec 16
Drawing Number: 2016/140/01	Revision: A.	Drawn by: