



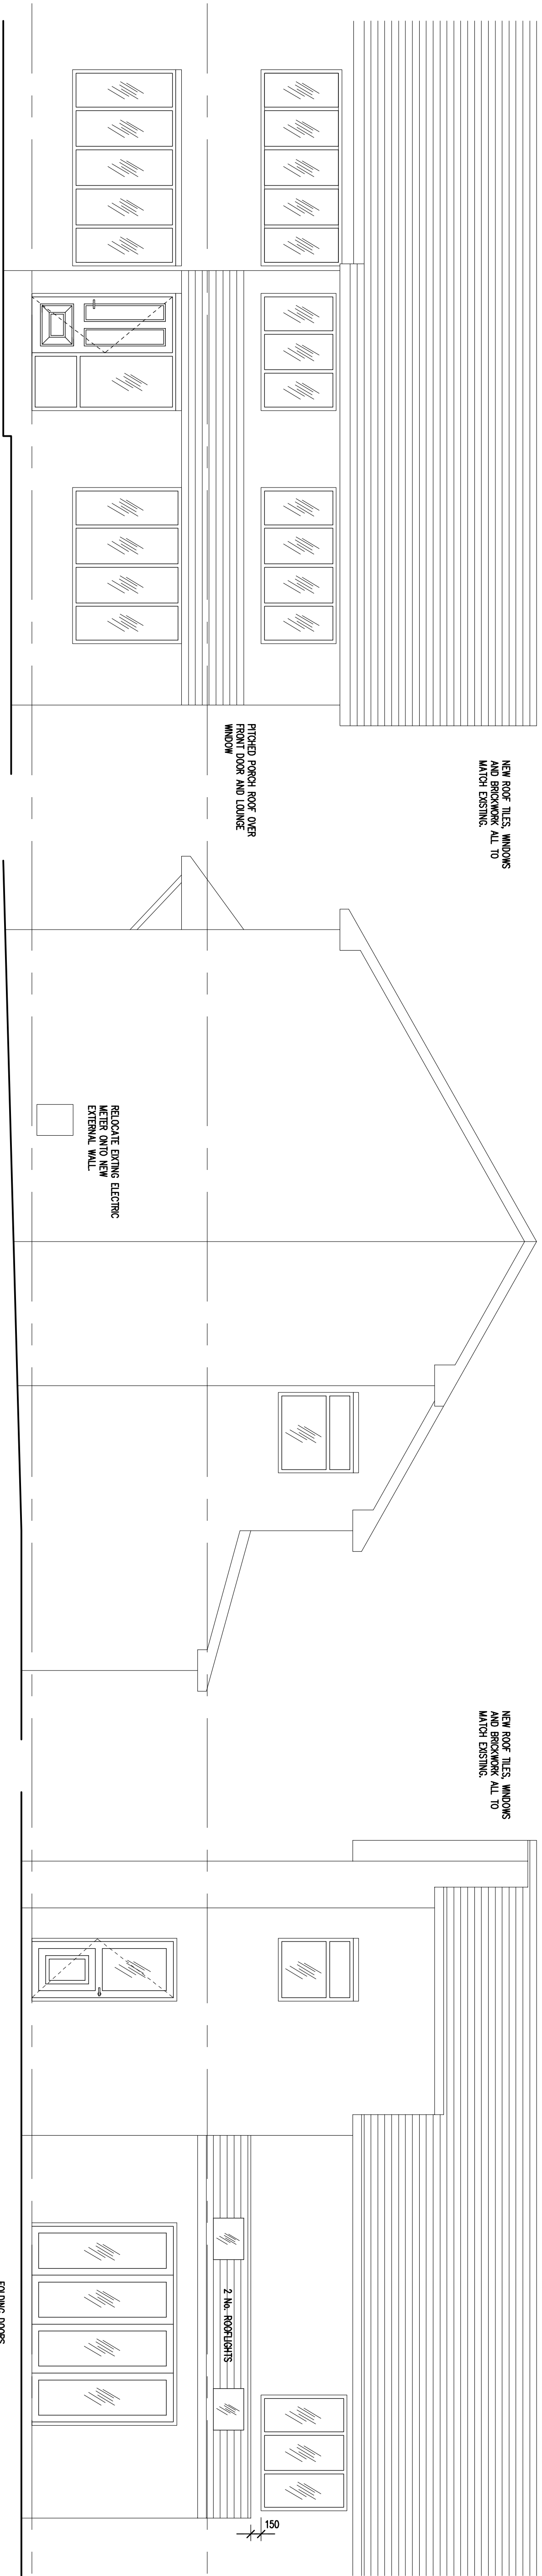


PROPOSED FRONT ELEVATION
1:50

PROPOSED SIDE ELEVATION
1:50


PROPOSED REAR ELEVATION
1:50

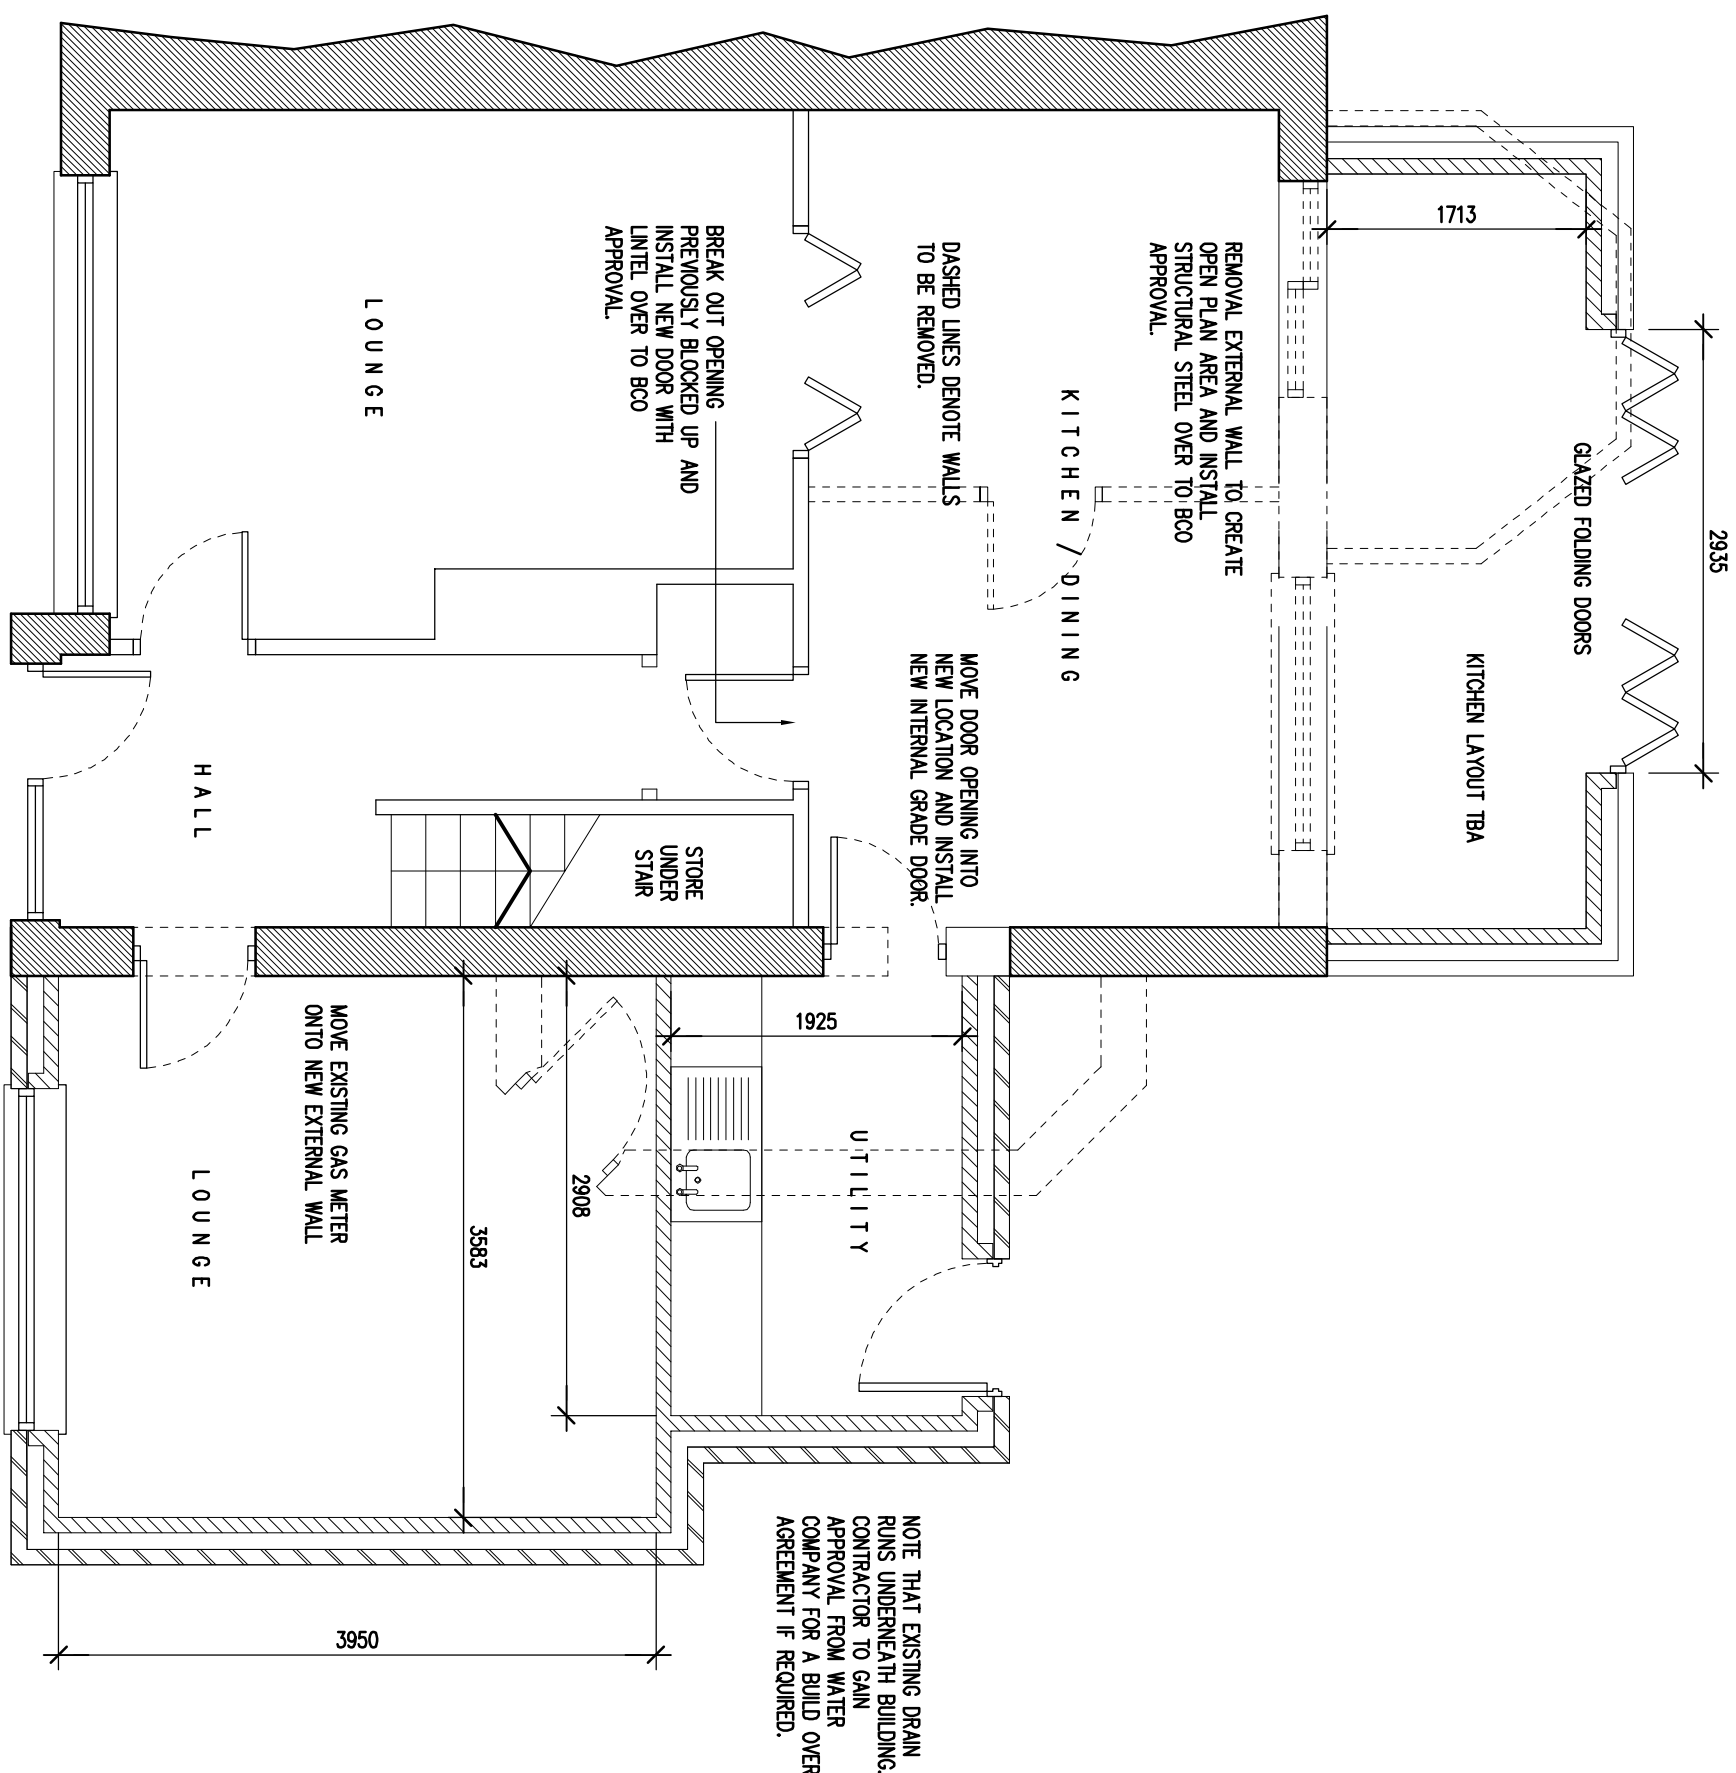


PROPOSED GROUND FLOOR
1:50

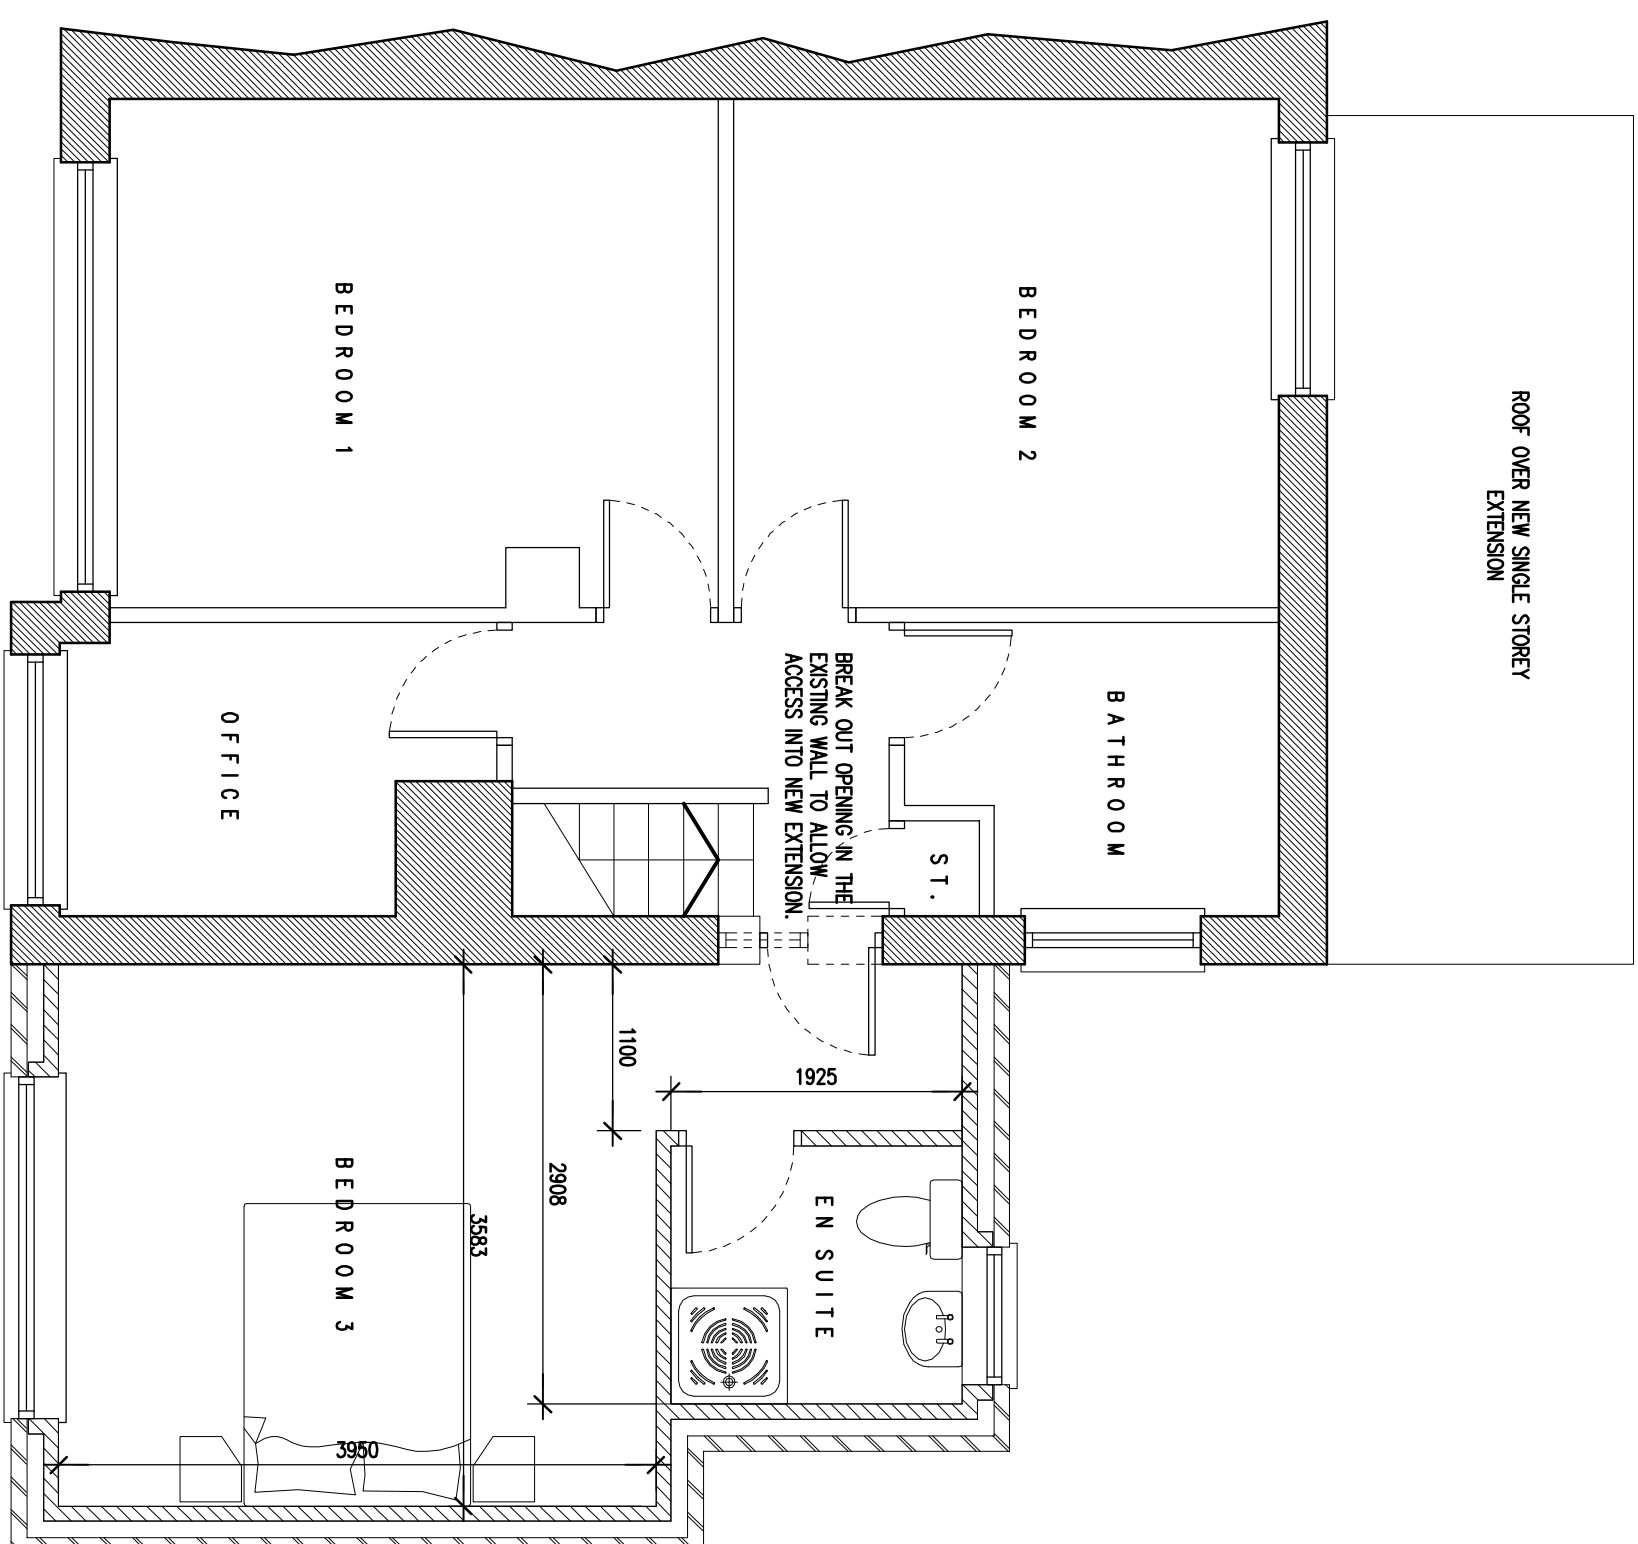

PROPOSED FIRST FLOOR
1:50

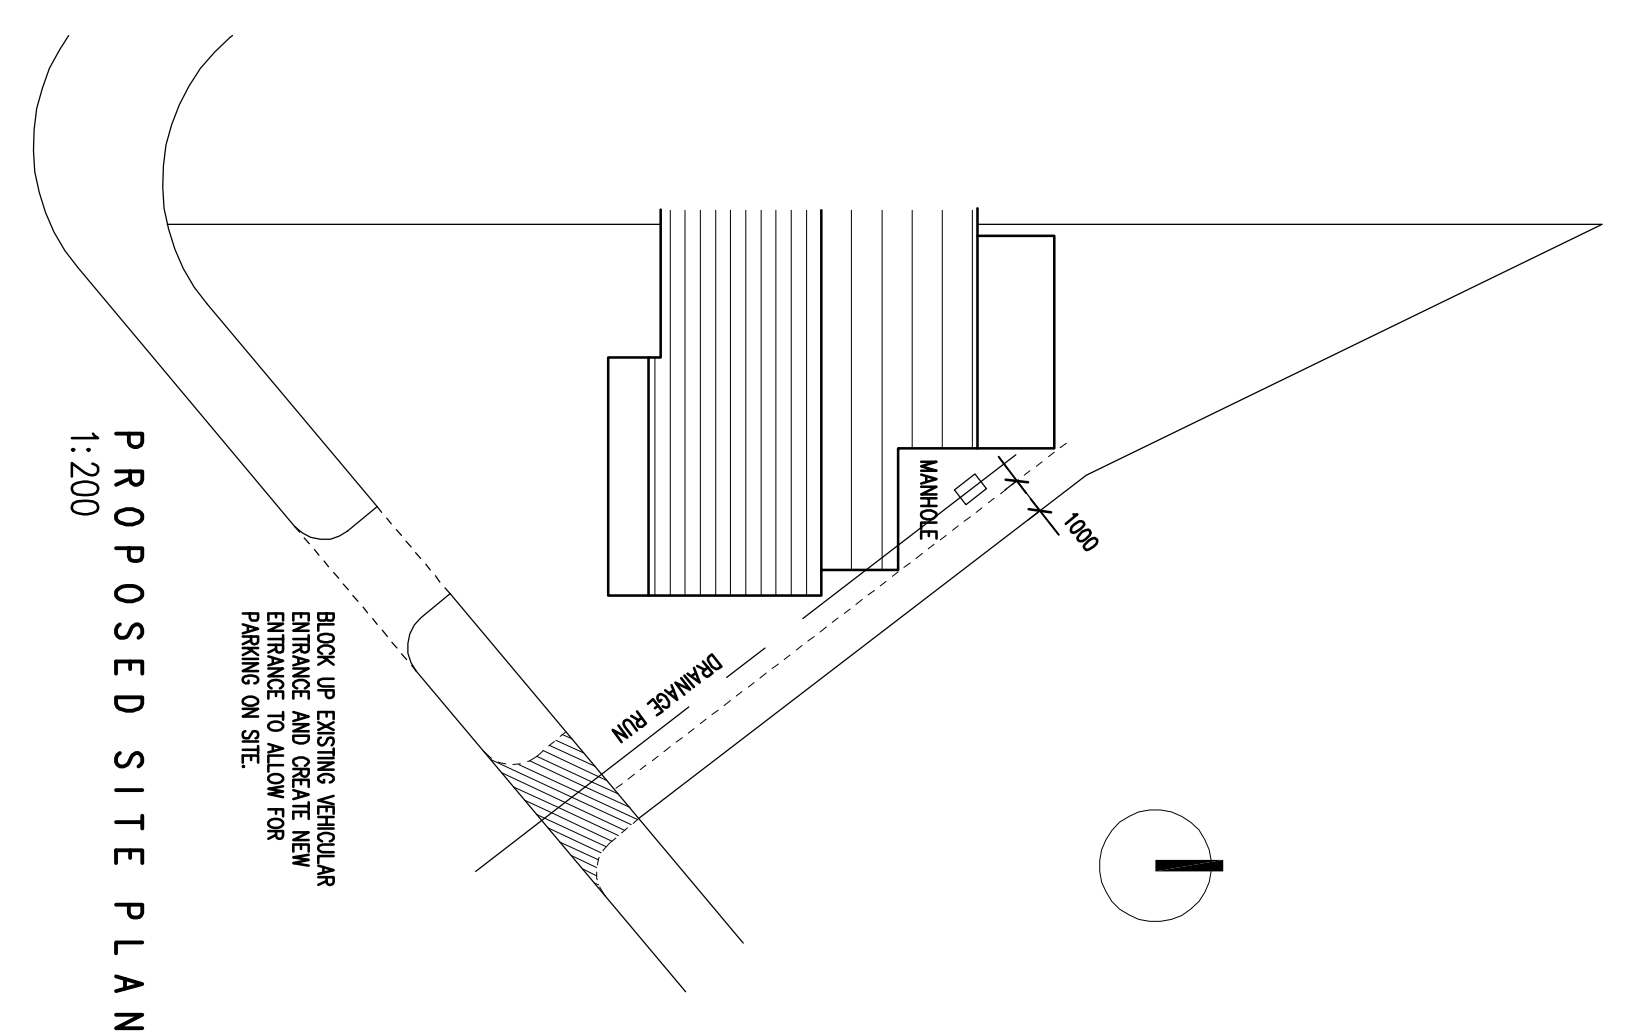

PROPOSED SITE PLAN
1:200

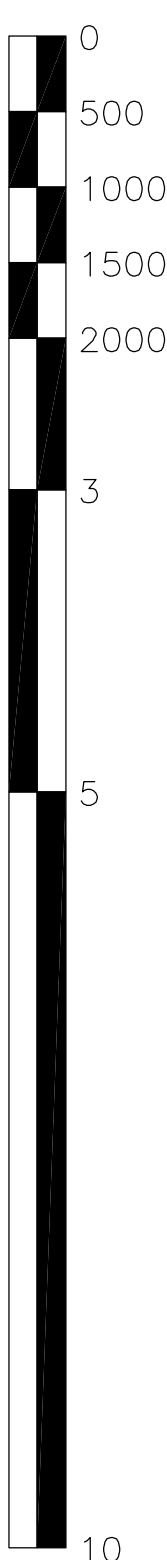

PROJECT		1 Winchester Way, Ardley	
TITLE		Proposed GAS	
SCALE	DATE		
1:50	15.06.2011		
DRAWN BY	REVIEWED		
IJ	-		
DRAWING NO.	REVISION		
2011/01-02	-		
DRAWING PATH			