





Proposed Elevation A (1:50)



Proposed Elevation B (1:50)

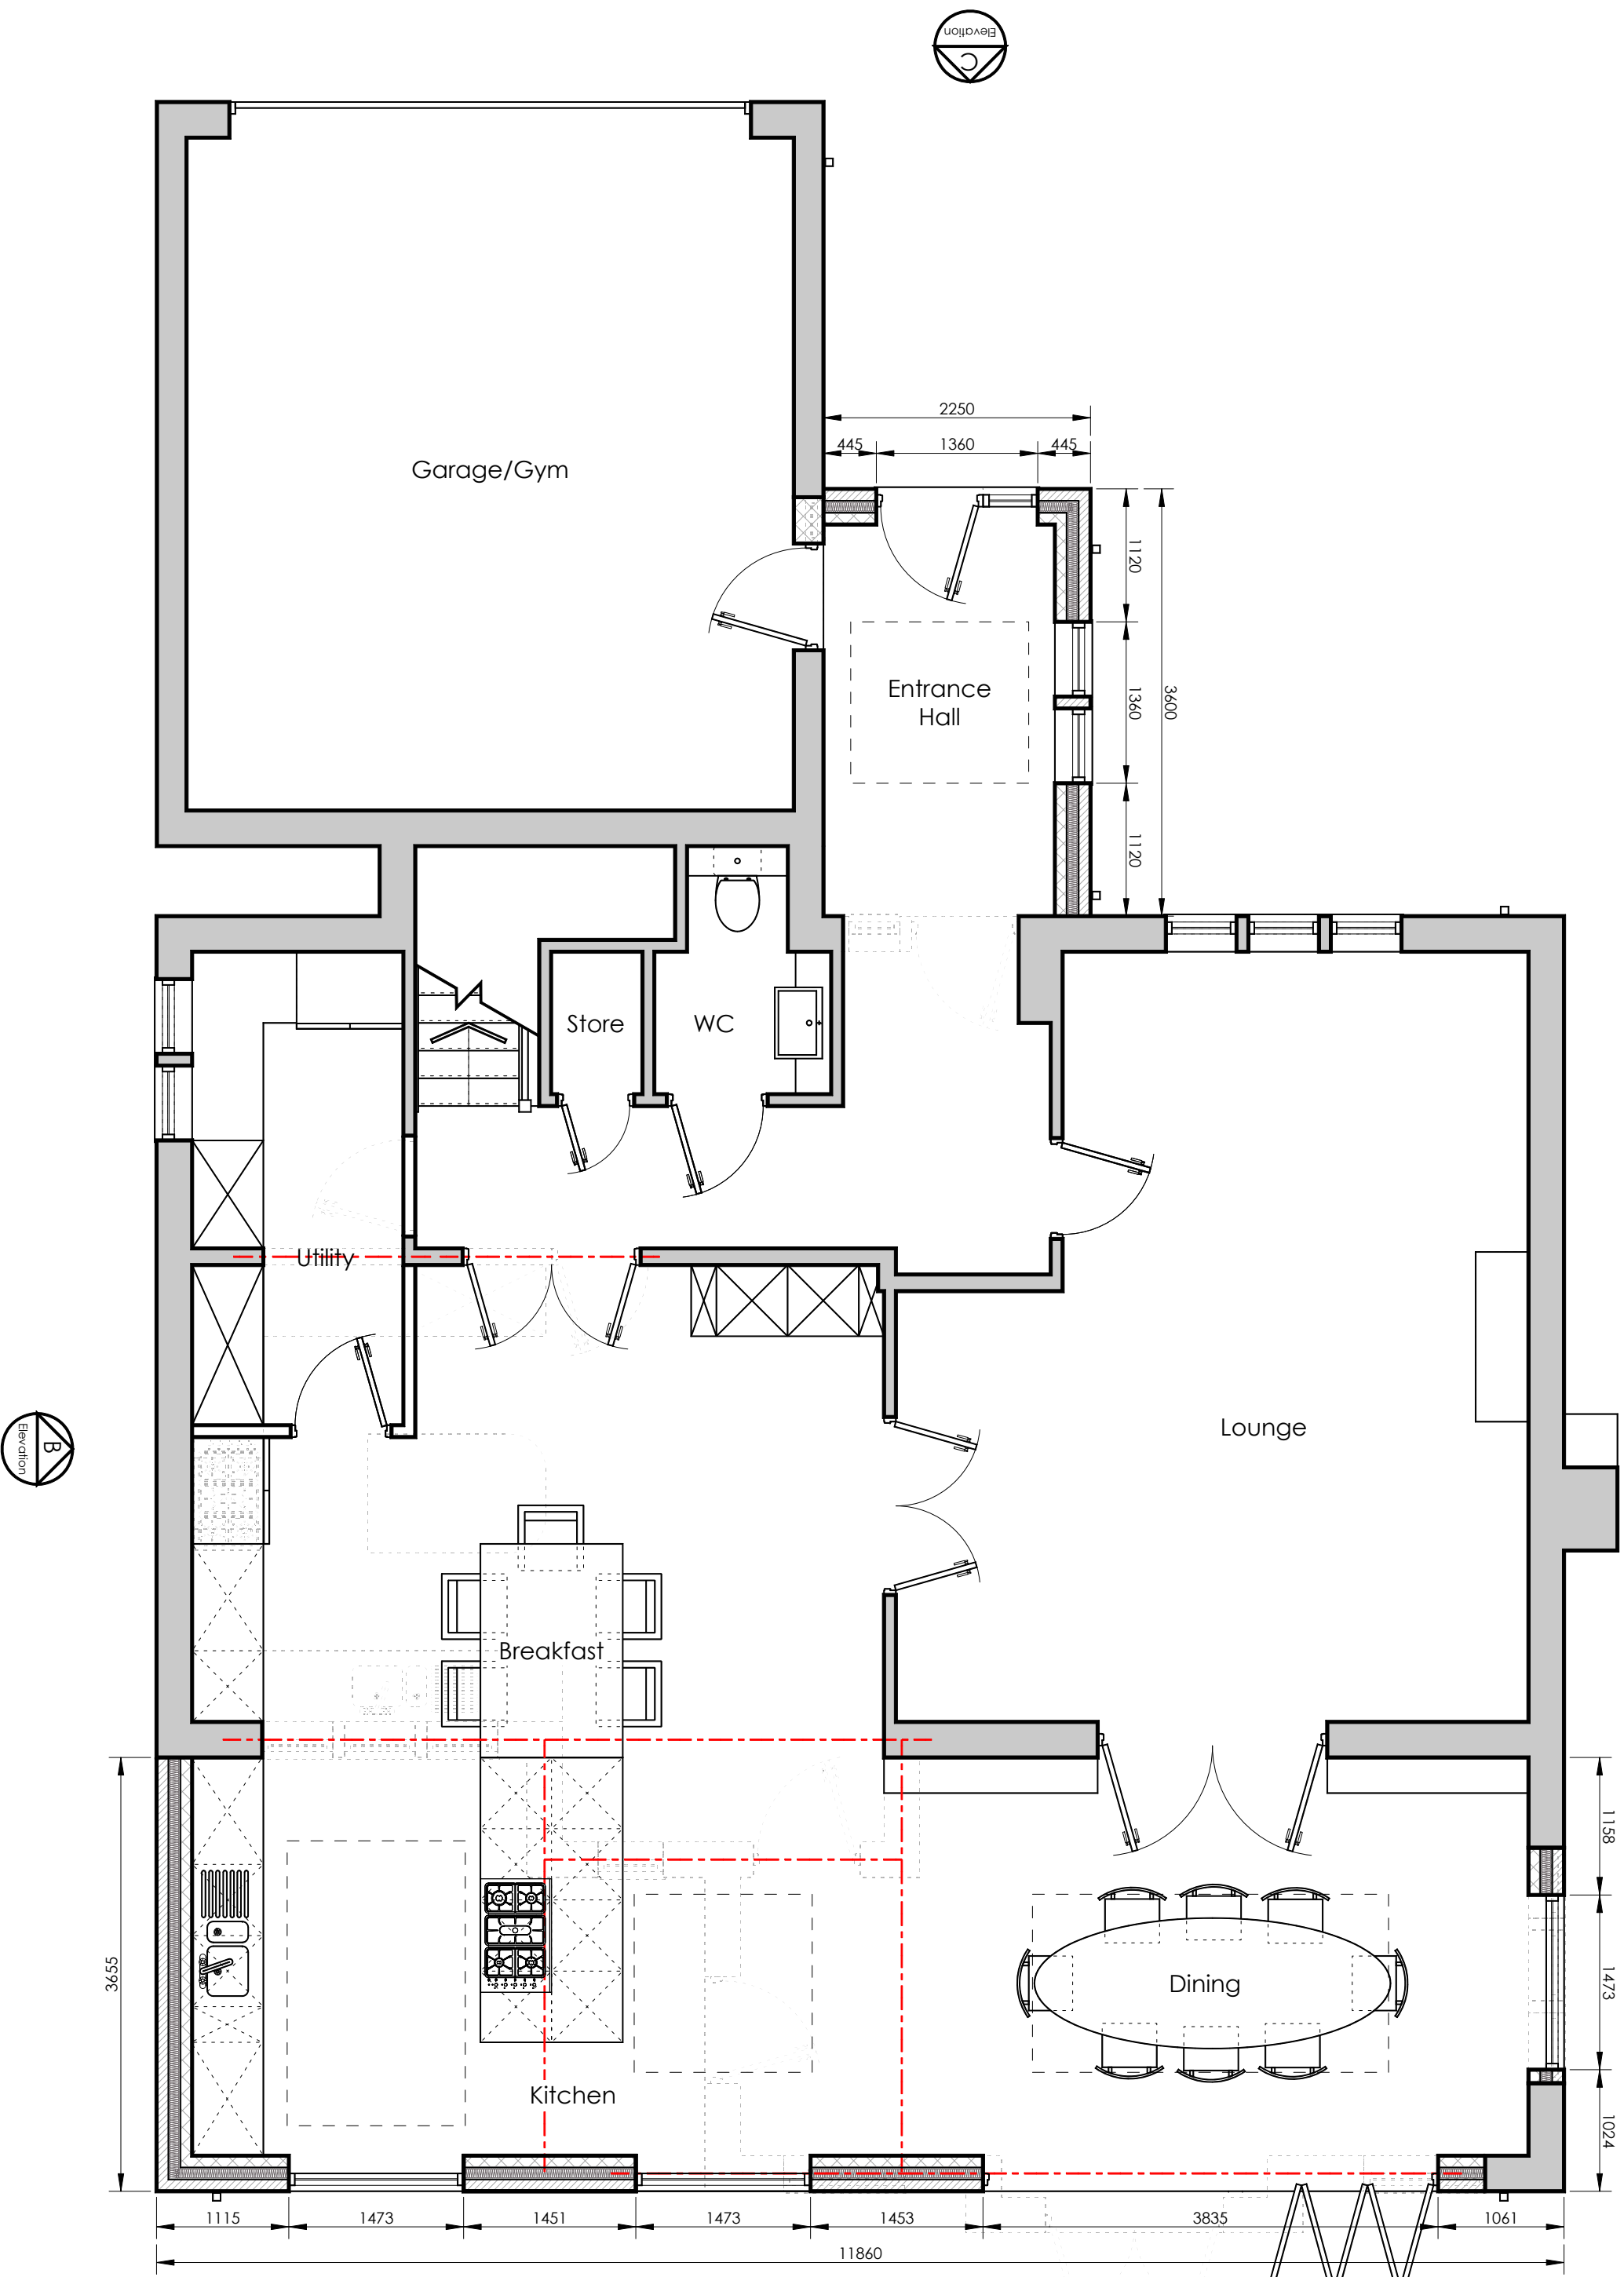

Proposed Ground Floor Plan (1:50)

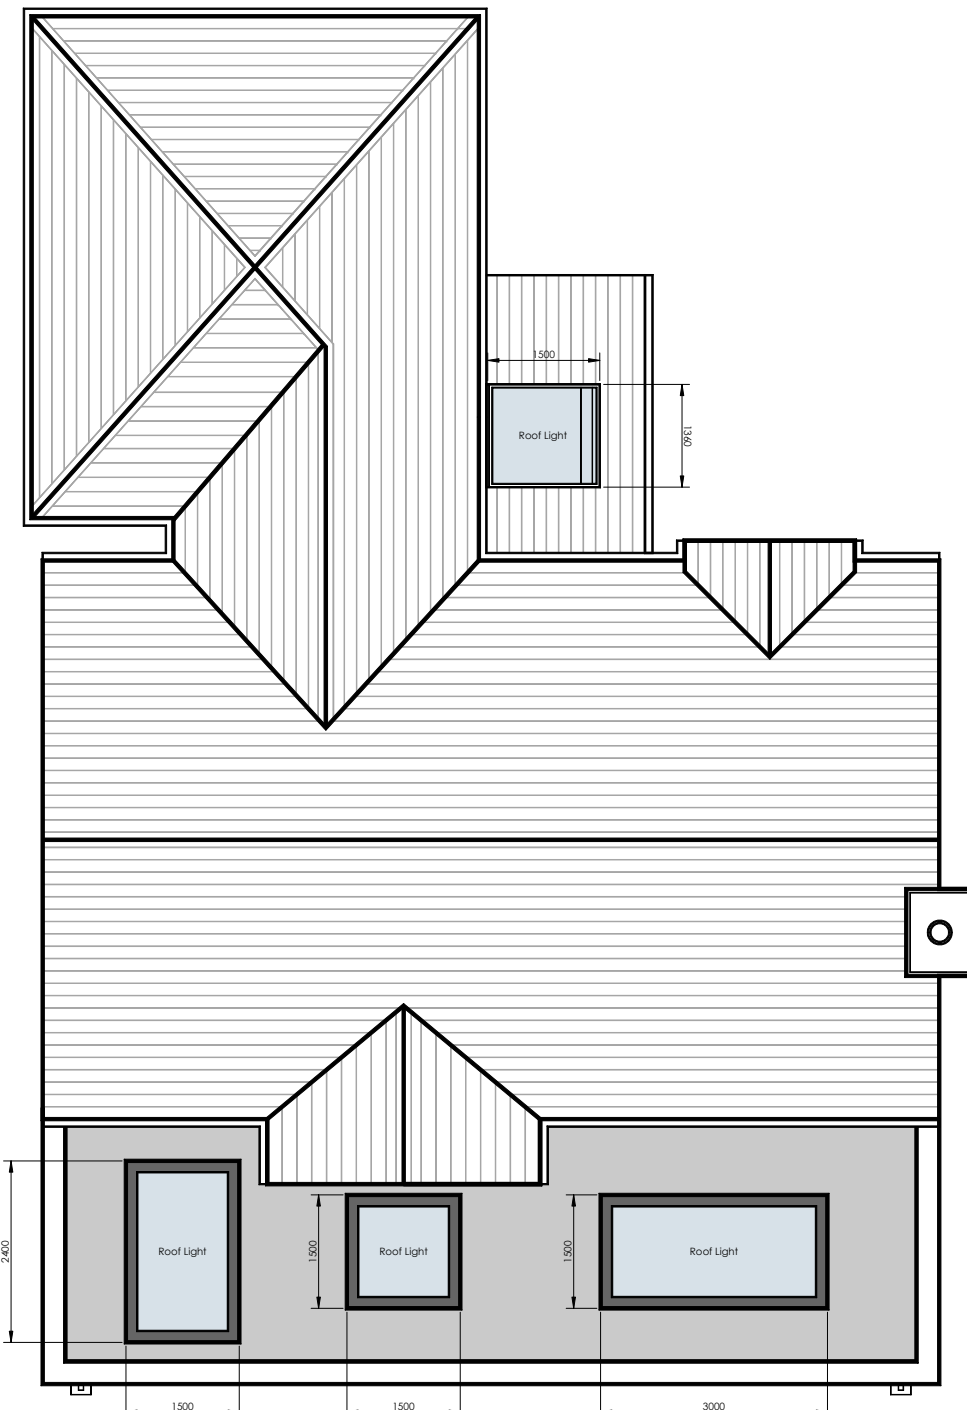

Proposed Roof Plan (1:100)




Proposed Elevation C (1:50)




Proposed Elevation D (1:50)

NOTES
Do not scale from these drawings - if in doubt always ask first.
Report any discrepancies and omissions to owner
This Drawing is Copyright © 2024 ©
Drawings are prepared for the purposes of obtaining Town & Country Planning Permission Approval only.
It is the responsibility of the owner / client to serve a notice on the adjoining or adjacent neighbours for the proposed works under The Party Wall Act 1996. Explanatory booklets can be obtained free of charge from the D.O.E. publications despatch centre, Blackhorse Road, London SE9 6TT
Tel 0208 691 9191.

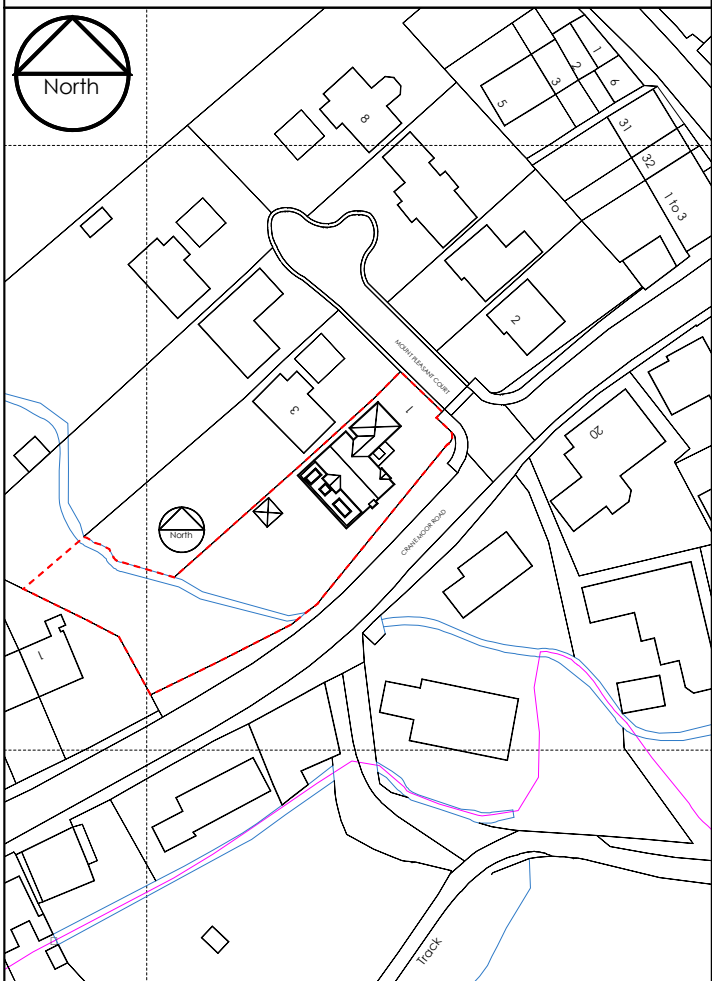

Site Location Plan (1:1250)

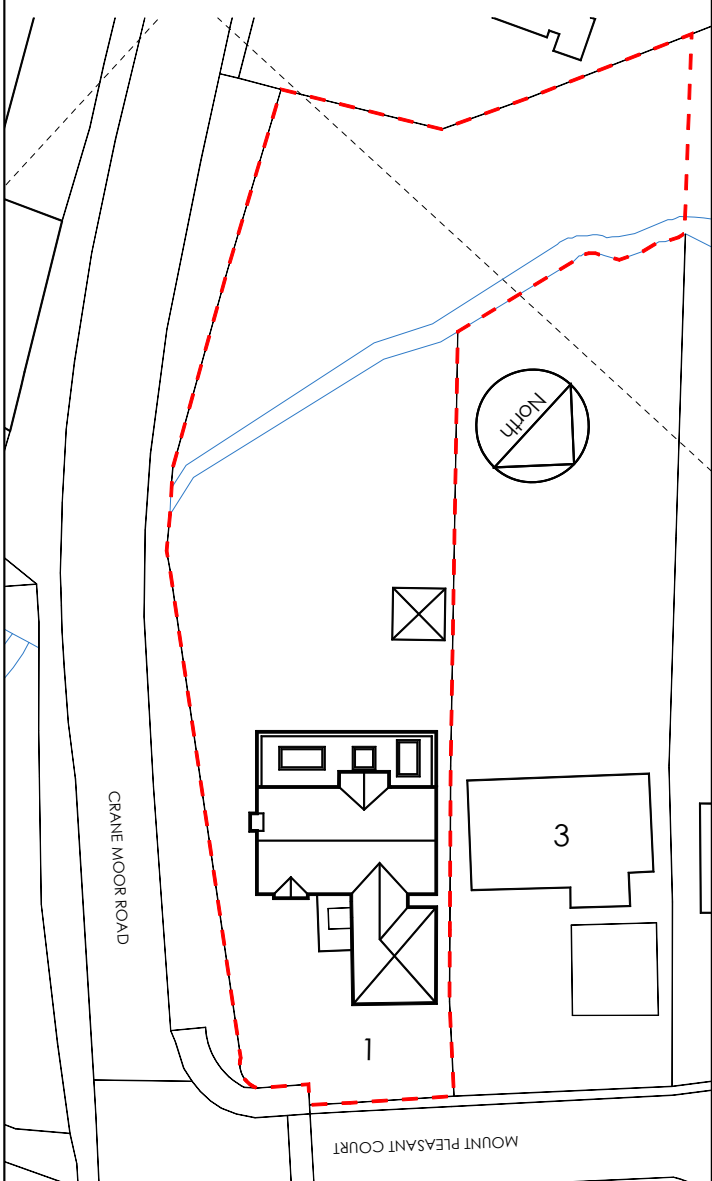

Proposed Site Block Plan (1:500)

Rev	Date	Comments
P1	06.05.24	Planning Issue

Project
Proposed Porch & Single Storey Rear Extension To Replace The Existing Rear Extension
1 Mount Pleasant Court,
Crane Moor, Thurgoland,
Sheffield S35 7BT

Client
Mr & Mrs Battersby

Drawing title
Proposed Ground Floor Plan,
Roof Plan, Elevations, Site Plan
& Site Location Plan

Scale	Drawing No.	Revision
1:50/1:100 1:200 & 1:1250 @ A1	A23-23-02	P1
Date	November 2023	
Drawn By	BJDL	

edge
AD Ltd
T: +44 (0) 114 4491170 M: +44 07775107981
W: www.edge-ad.co.uk E: info@edge-ad.co.uk
Wharf House, Wharf Street, Sheffield S2 5SY - Registered Company No. 08593883