




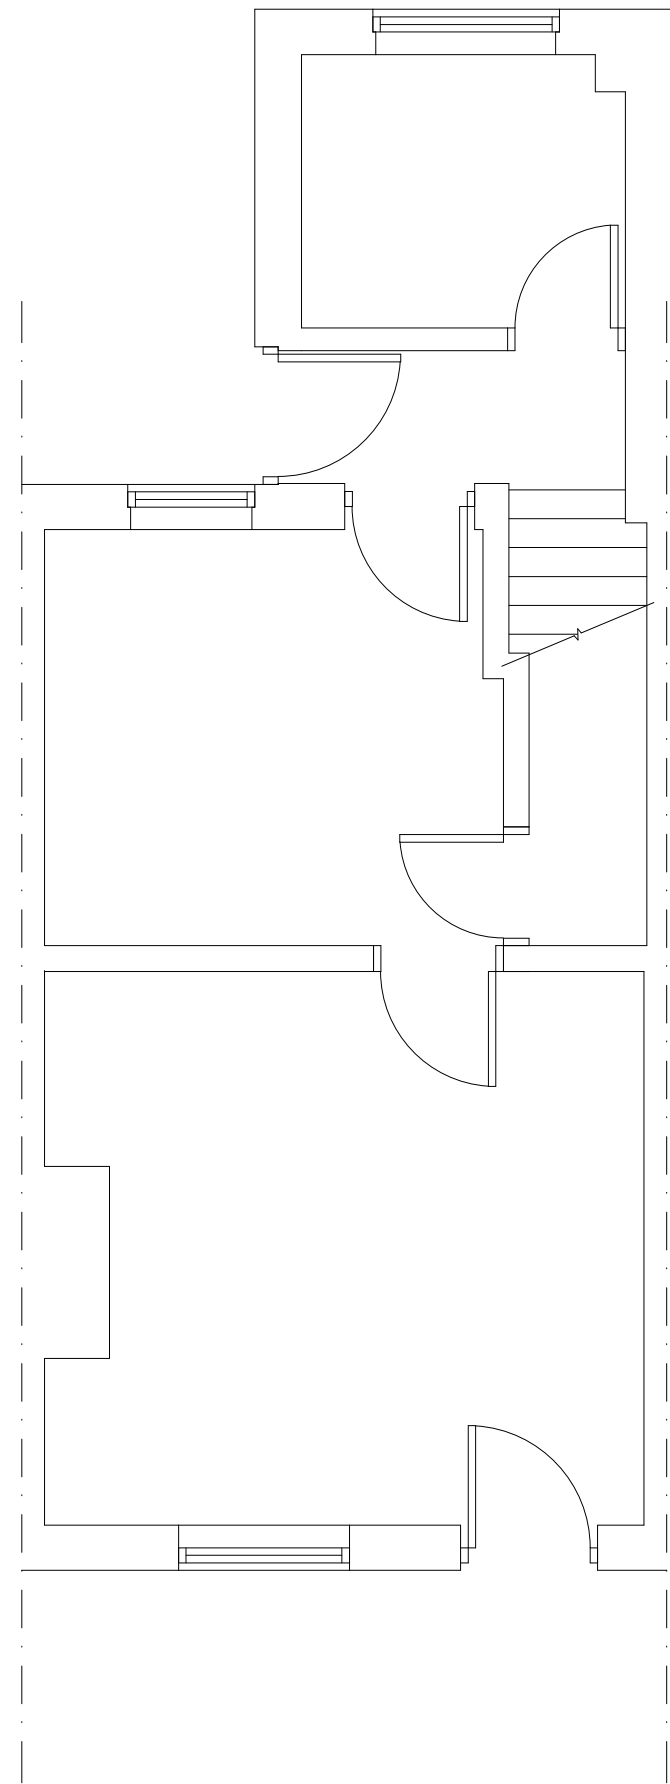


EXISTING GROUND FLOOR PLAN
SCALE 1:50

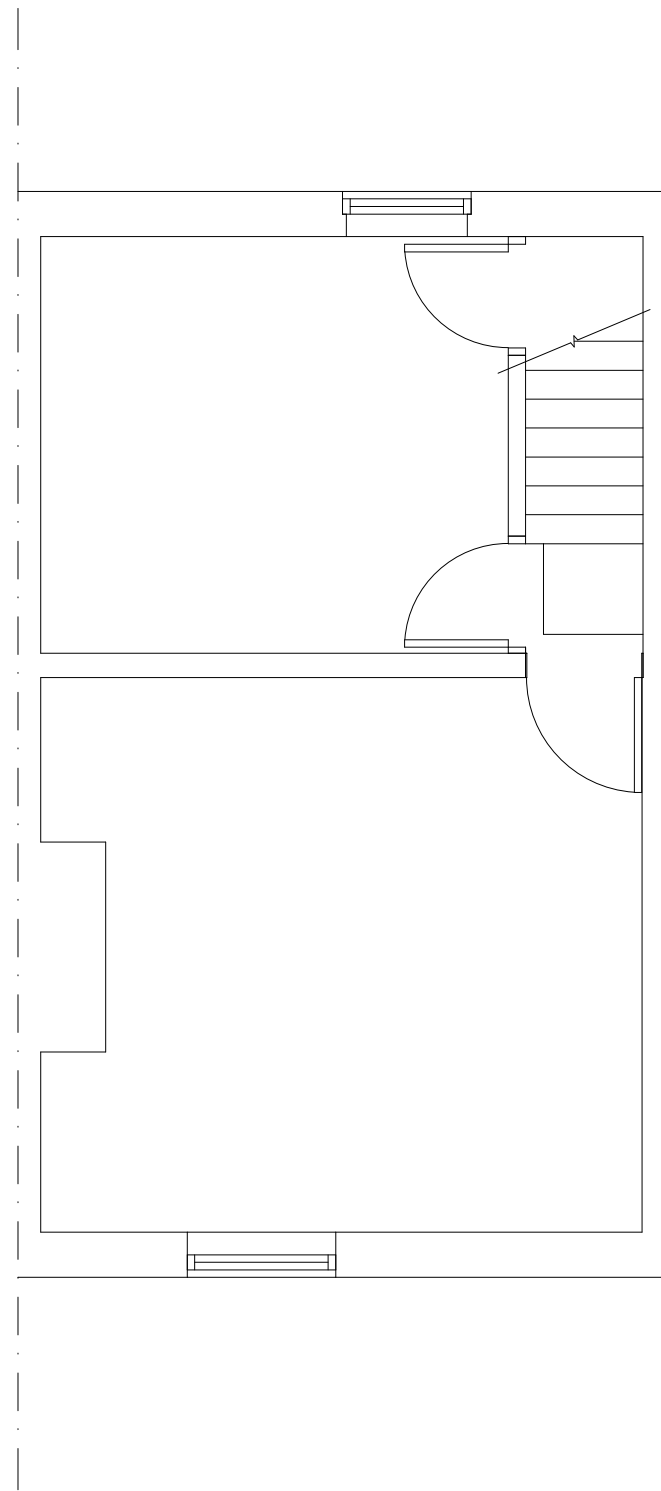


EXISTING FIRST FLOOR PLAN
SCALE 1:50

 


EXISTING SECOND FLOOR PLAN
SCALE 1:50

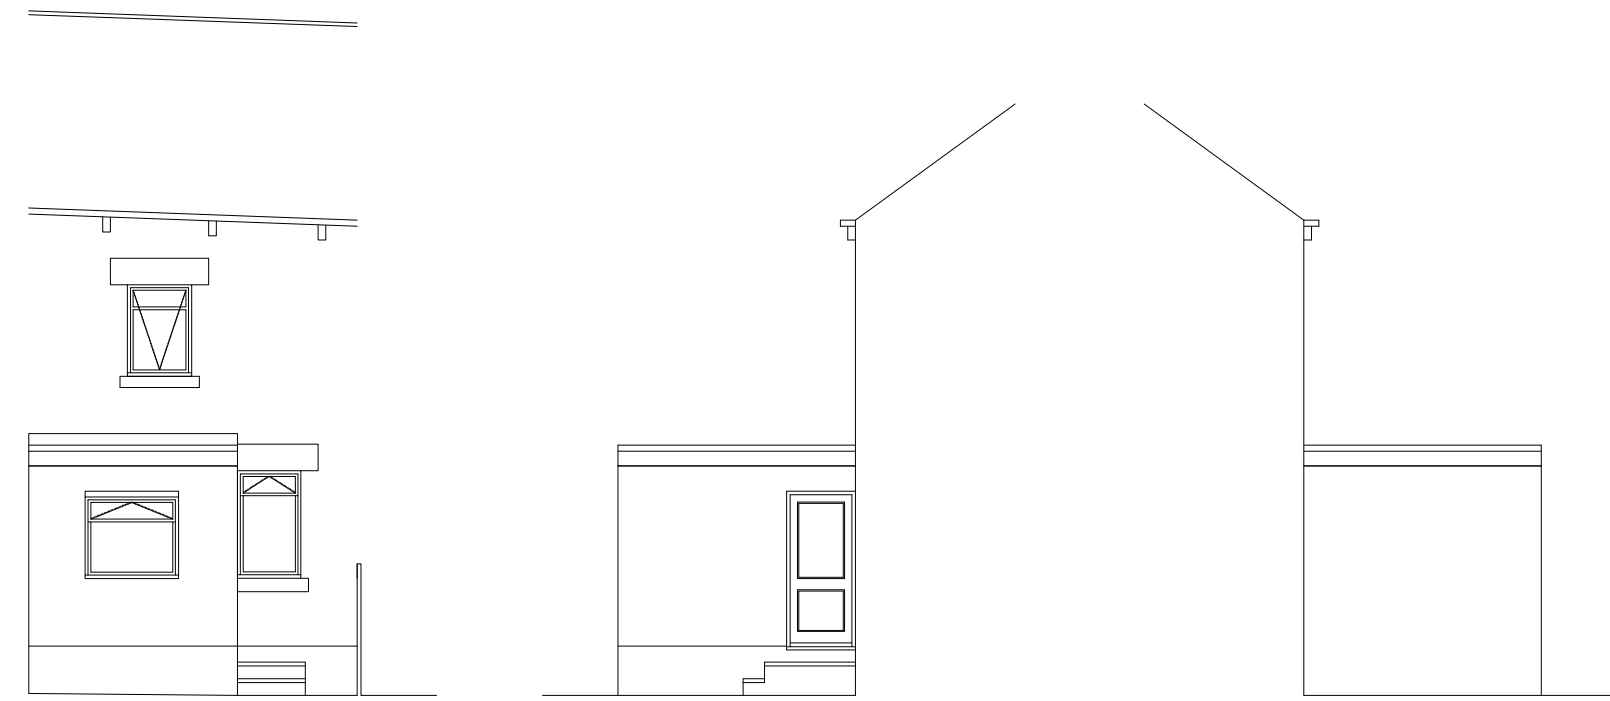


EXISTING ELEVATIONS
SCALE 1:100

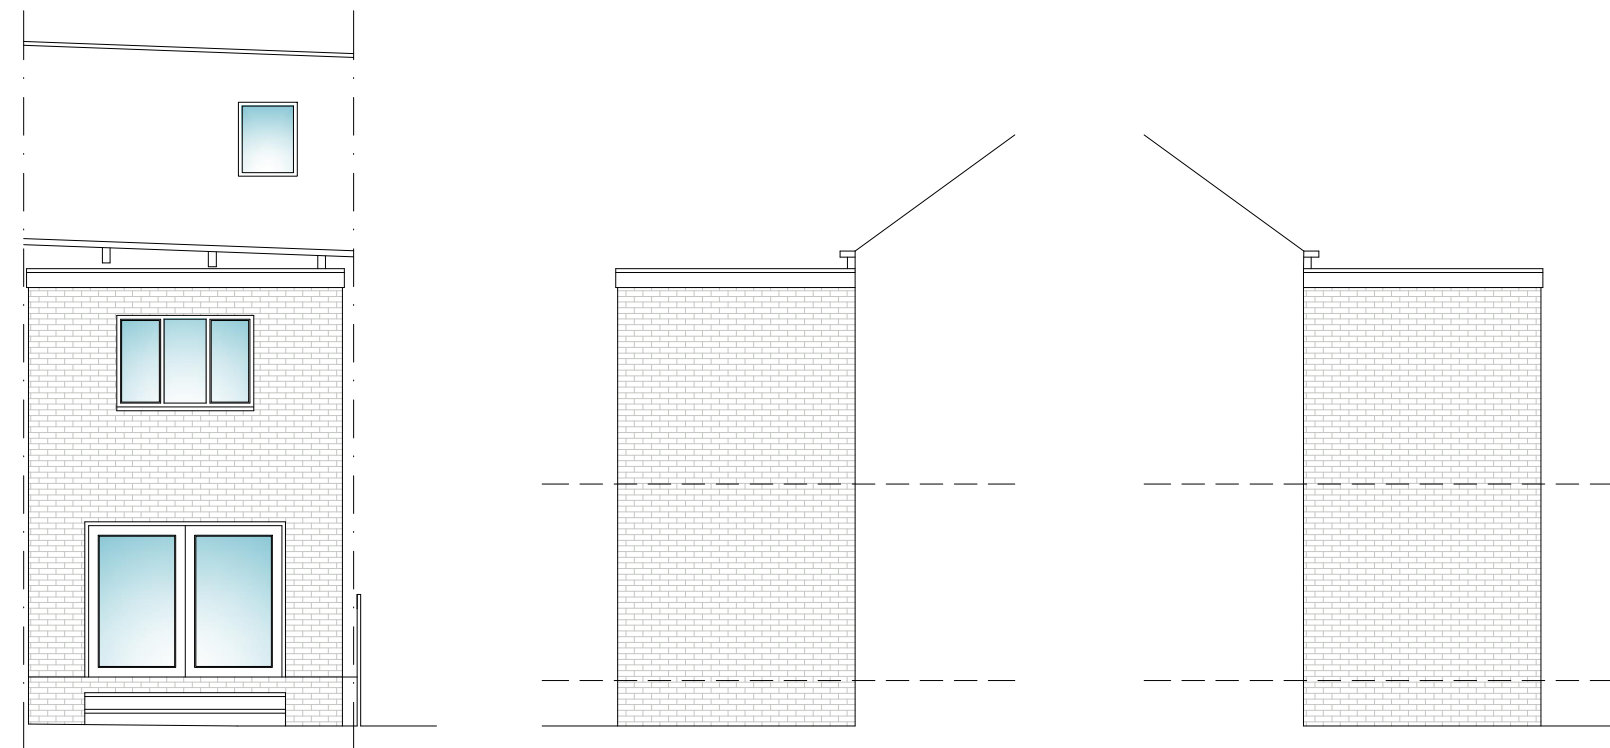


PROPOSED ELEVATIONS
SCALE 1:100

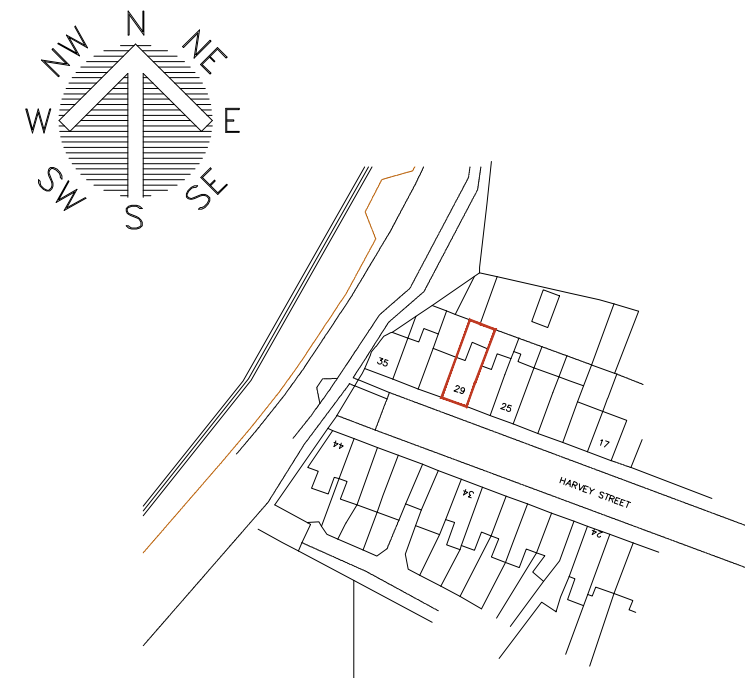


LOCATION PLAN
SCALE 1:1250

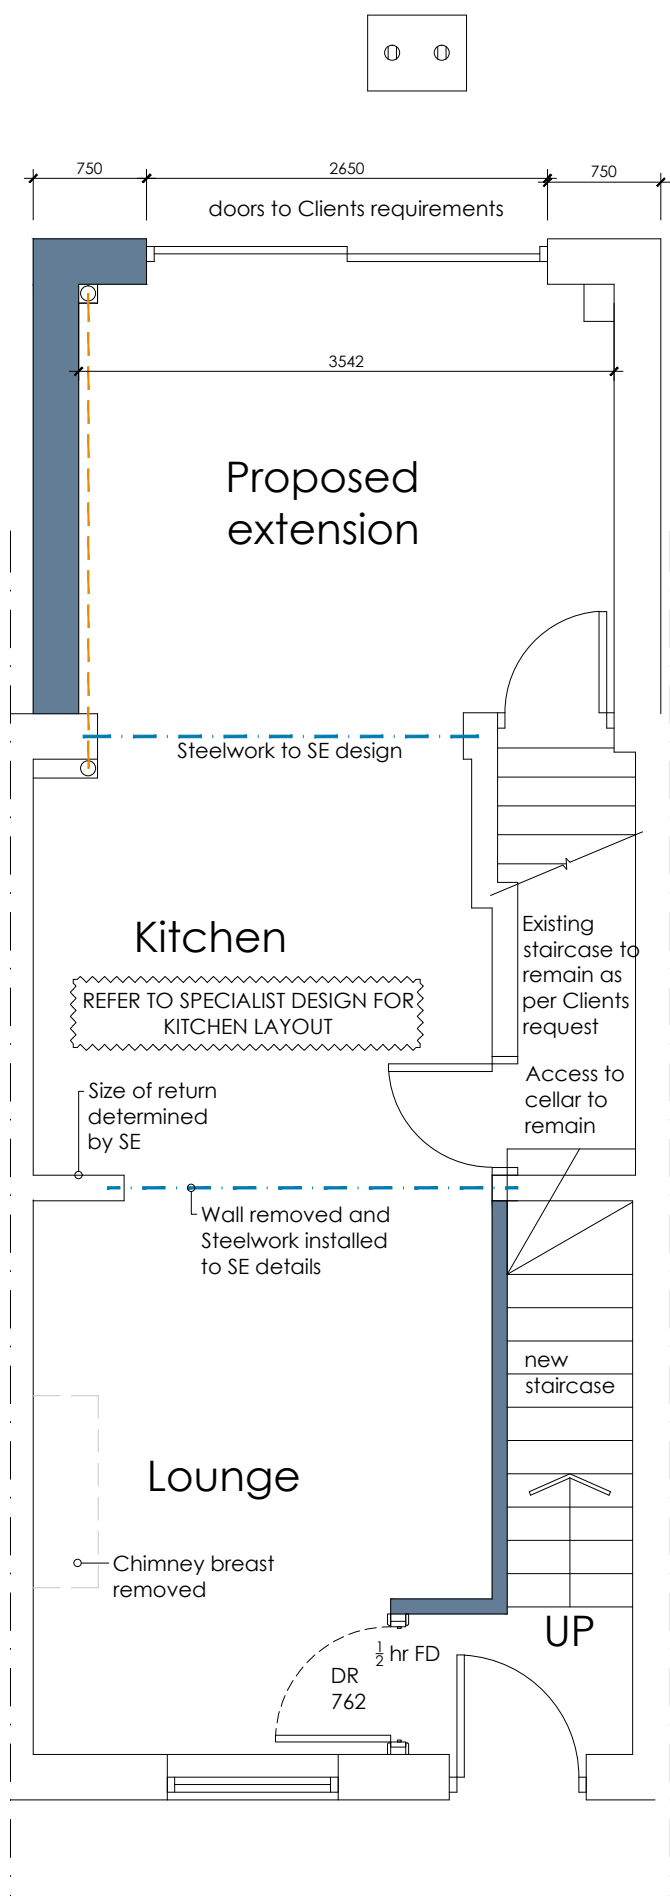


PROPOSED GROUND FLOOR PLAN
SCALE 1:50

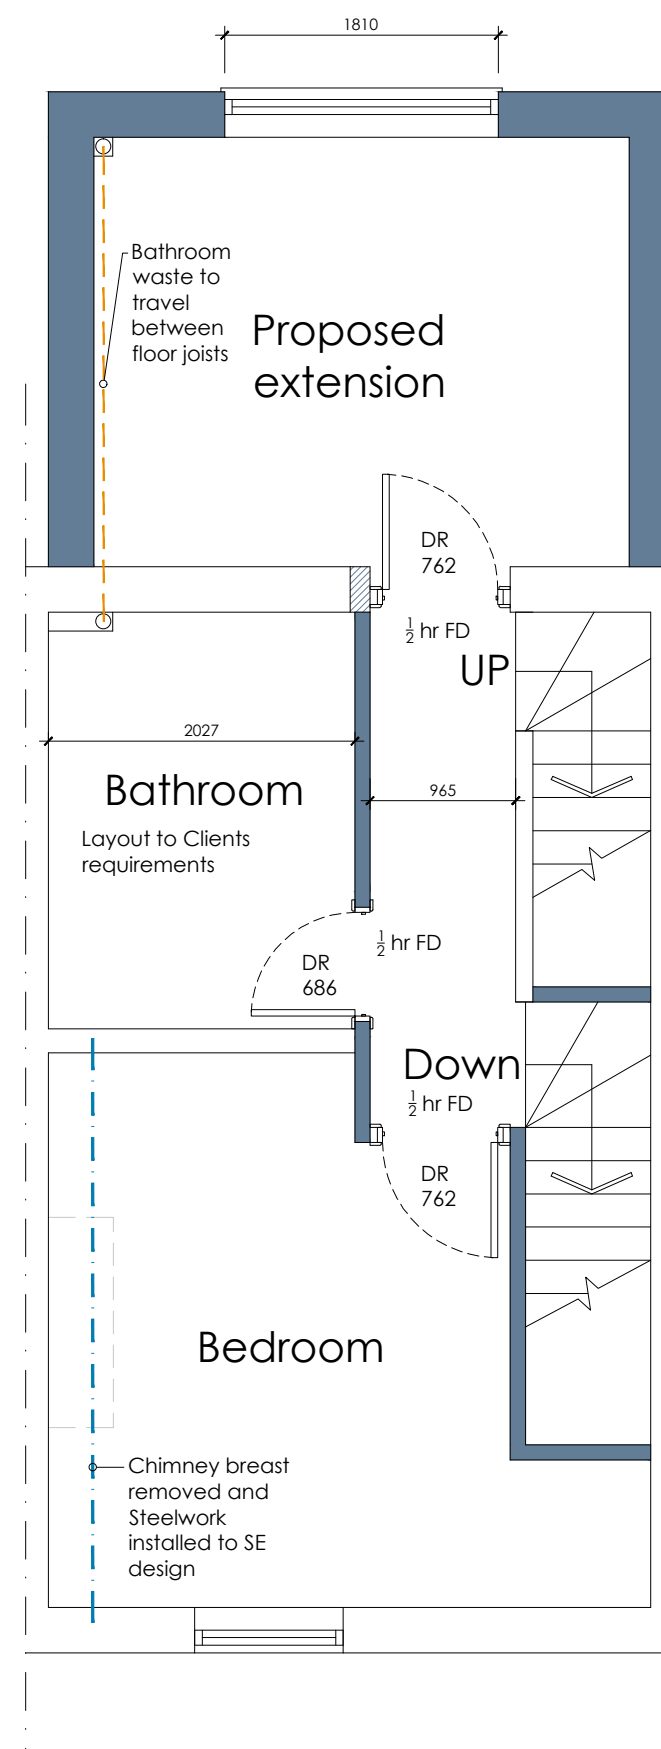


PROPOSED FIRST FLOOR PLAN
SCALE 1:50

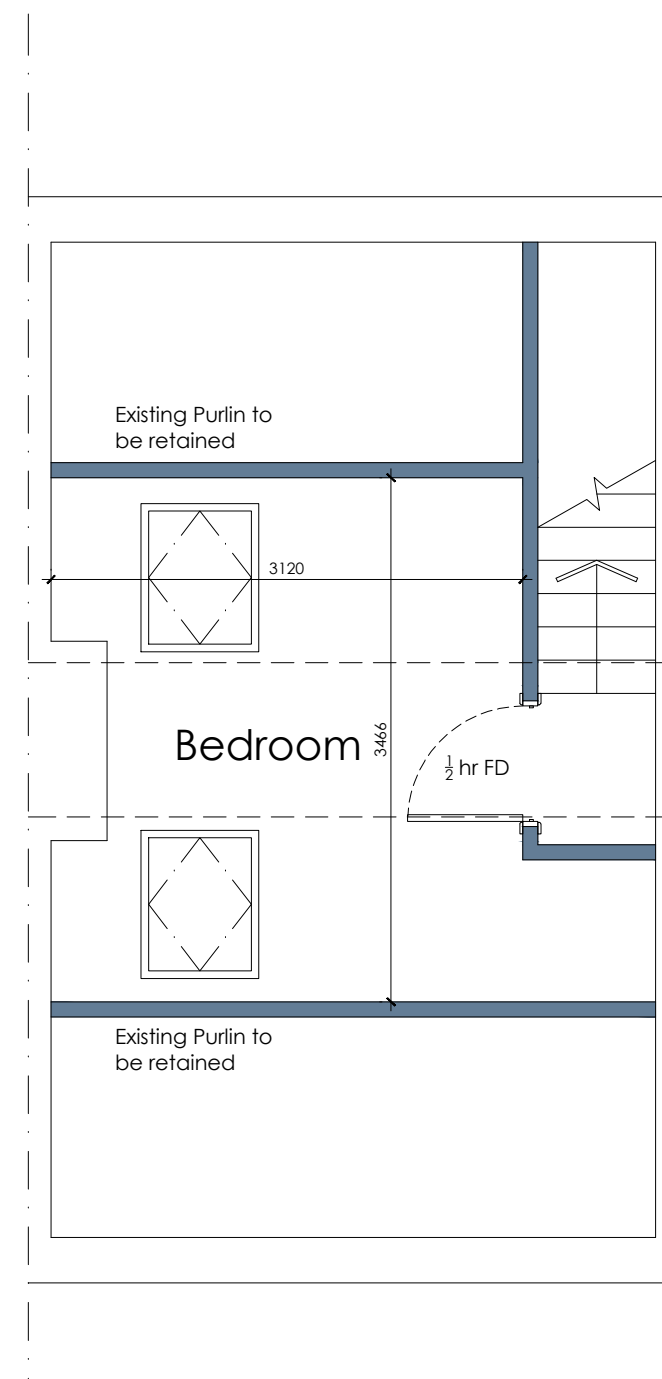

PROPOSED SECOND FLOOR PLAN
SCALE 1:50

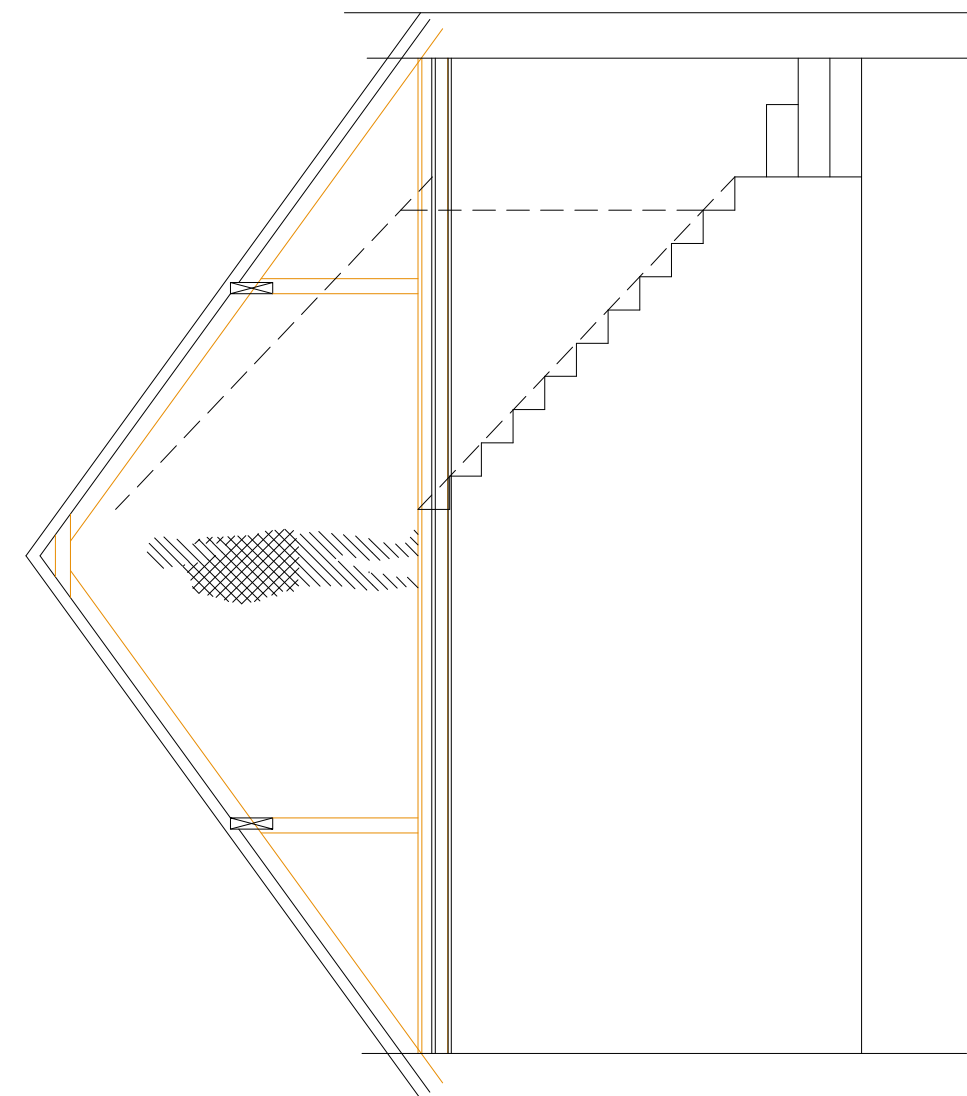

INDICATIVE SECTION
SCALE 1:50

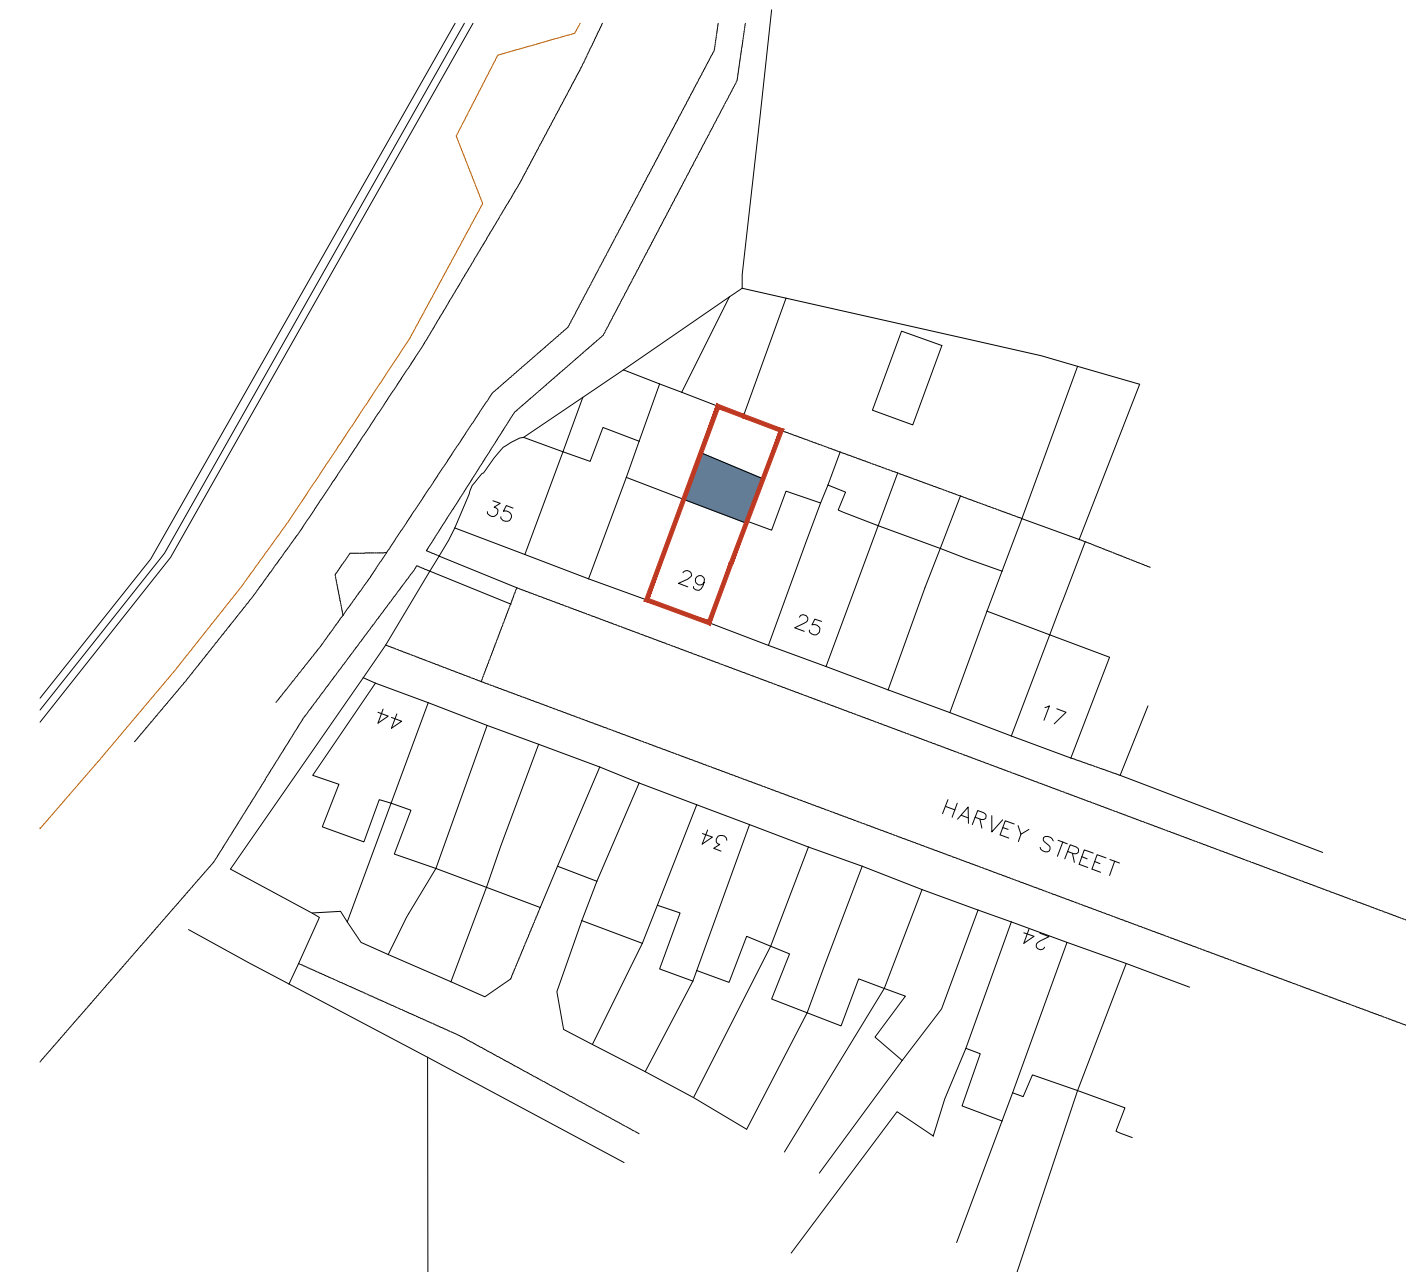

SITE PLAN
SCALE 1:500

		8 MORSTON BUSINESS PARK, WHALEY ROAD, BARUGH GREEN, BARNSELEY. S75 1HQ		Phone: 01226 208482 Fax: 01226 283030 Email: info@whiteaguspartnership.co.uk Web: www.whiteaguspartnership.co.uk	
ARCHITECTURAL SERVICES AND SURVEYORS					
Project. PROPOSED EXTENSION AT 29 HARVEY STREET BARNSELEY, S70 6JT			Client. MS L. PROCTOR		
Drawing Title. PLANS & ELEVATIONS			Date. APRIL 2018		Scale. 1:50 @ A1
			Ref. 18-006	Dwg. No. 01	Rev. B
Date	Suffix	Description	Date	Suffix	Description
01/05/2018 11/05/2018	A B	REVISED TO CLIENTS REQUIREMENTS REVISED FOR PLANNING			