




Malkin Farm
Brow Lane
Holmfirth
HD9 2RJ
07946872499
paul@paulmatthewsarchitectural.co.uk
www.paulmatthewsarchitectural.co.uk

Company Registration Number: 09898149 – Company Registered in England and Wales

Project
Reinstatement of dwelling and Conversion of agricultural buildings to forming 2 dwellings
Location
Knabbs Hall Farm Silkstone Common Nr Barnsley S75 4RD.
Client
Knabbs Hall Farm
Drawing Title/Issue

Proposed First Floor Plans

scale	date	sheet size	dwg. no.
1:100	09/17	A2	16/372/10a
Rev A June 19 - Title description & new build omitted			

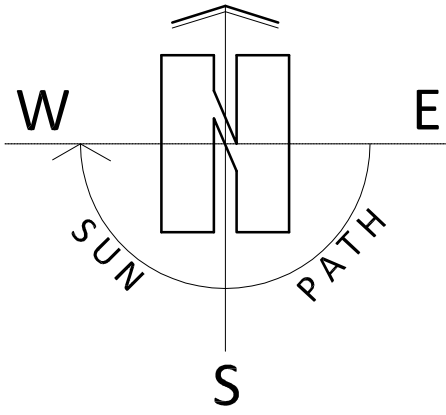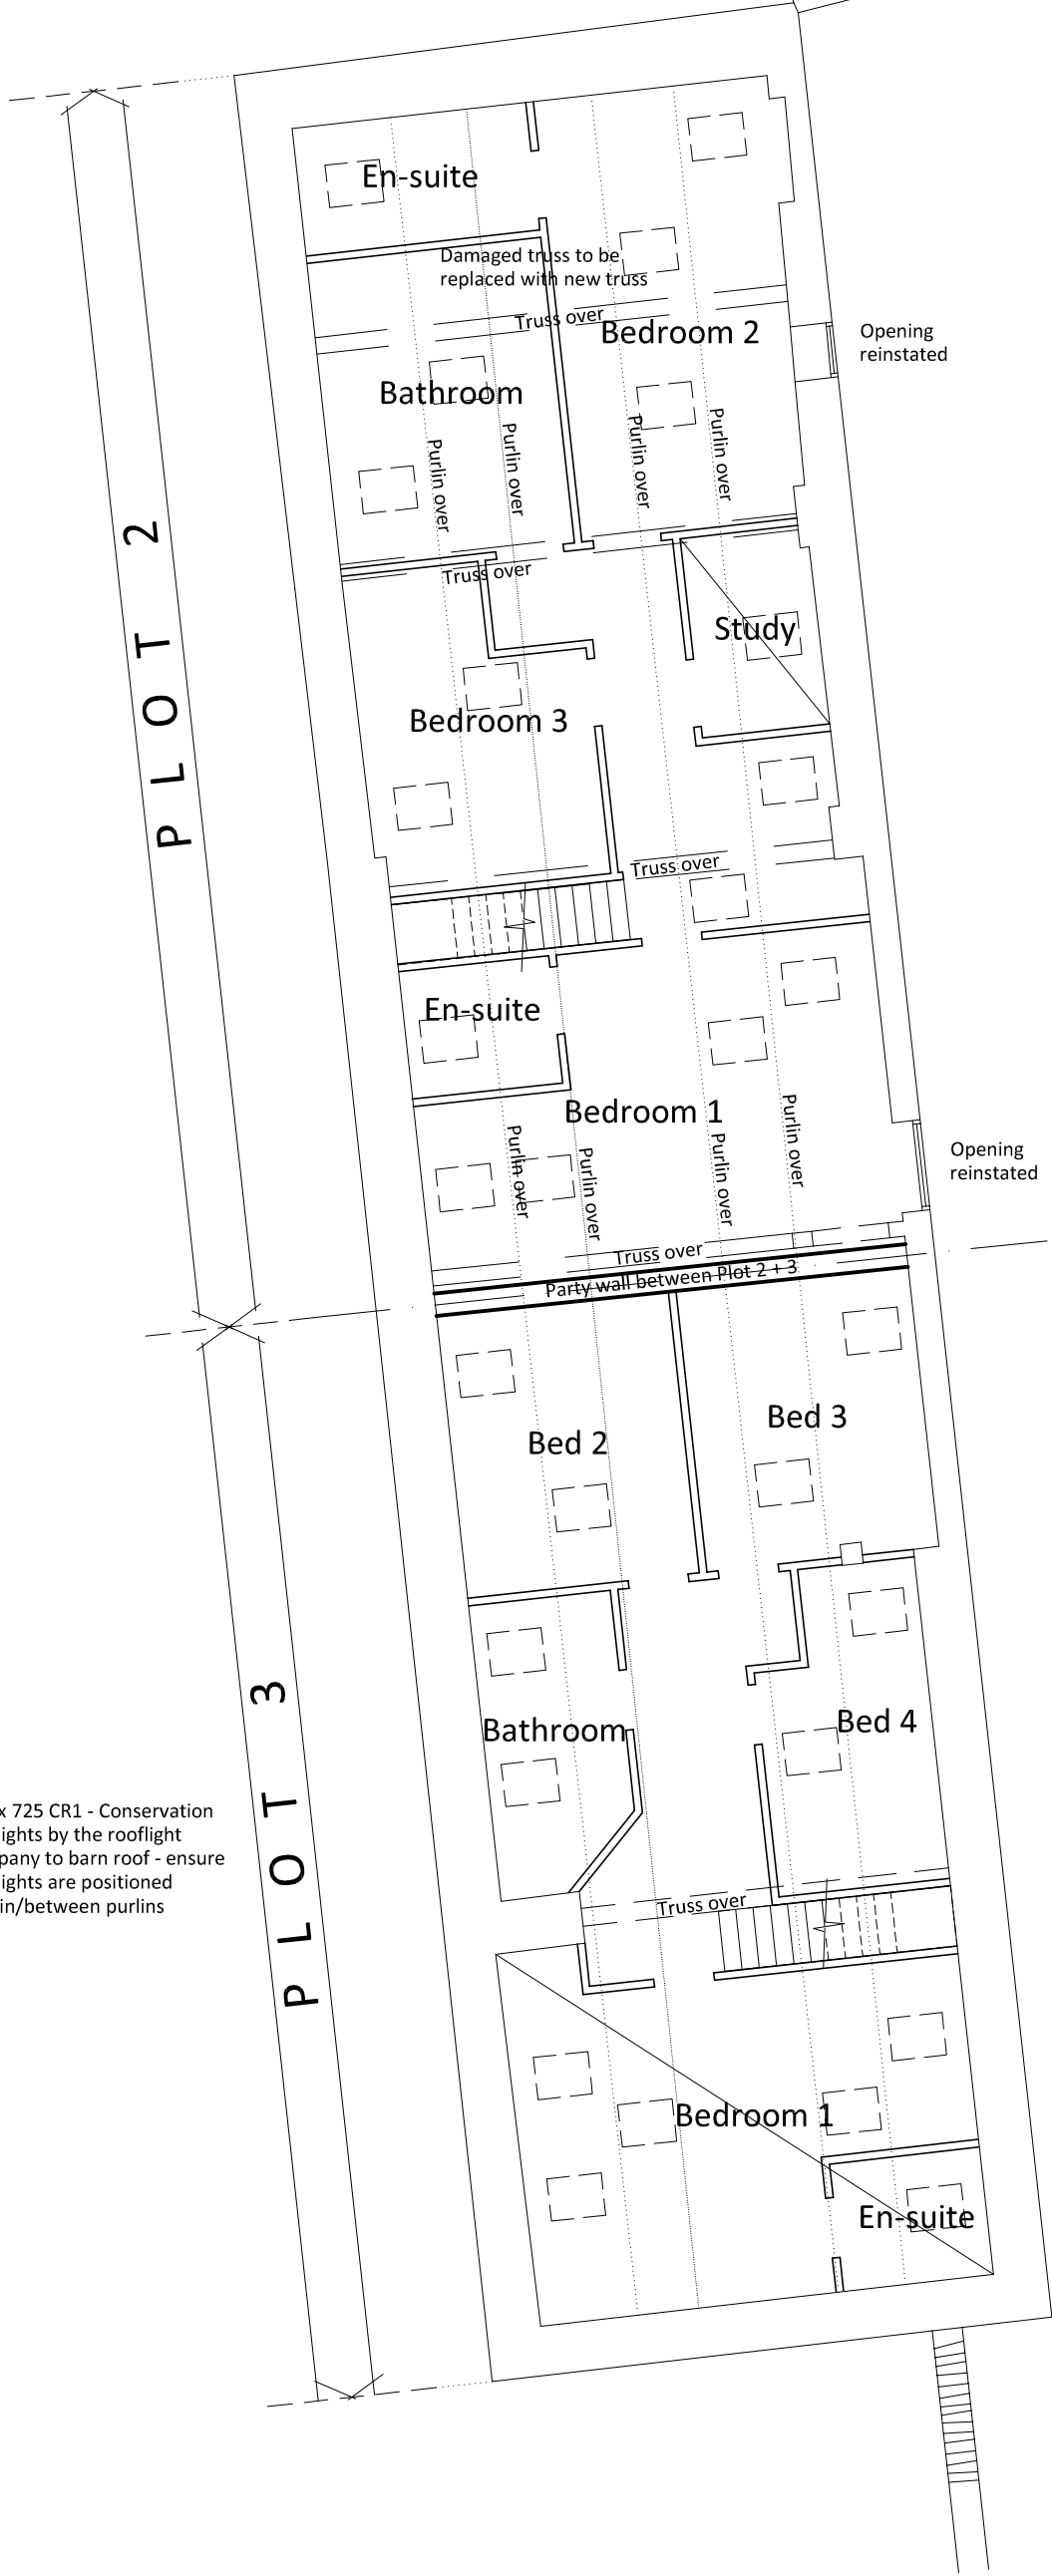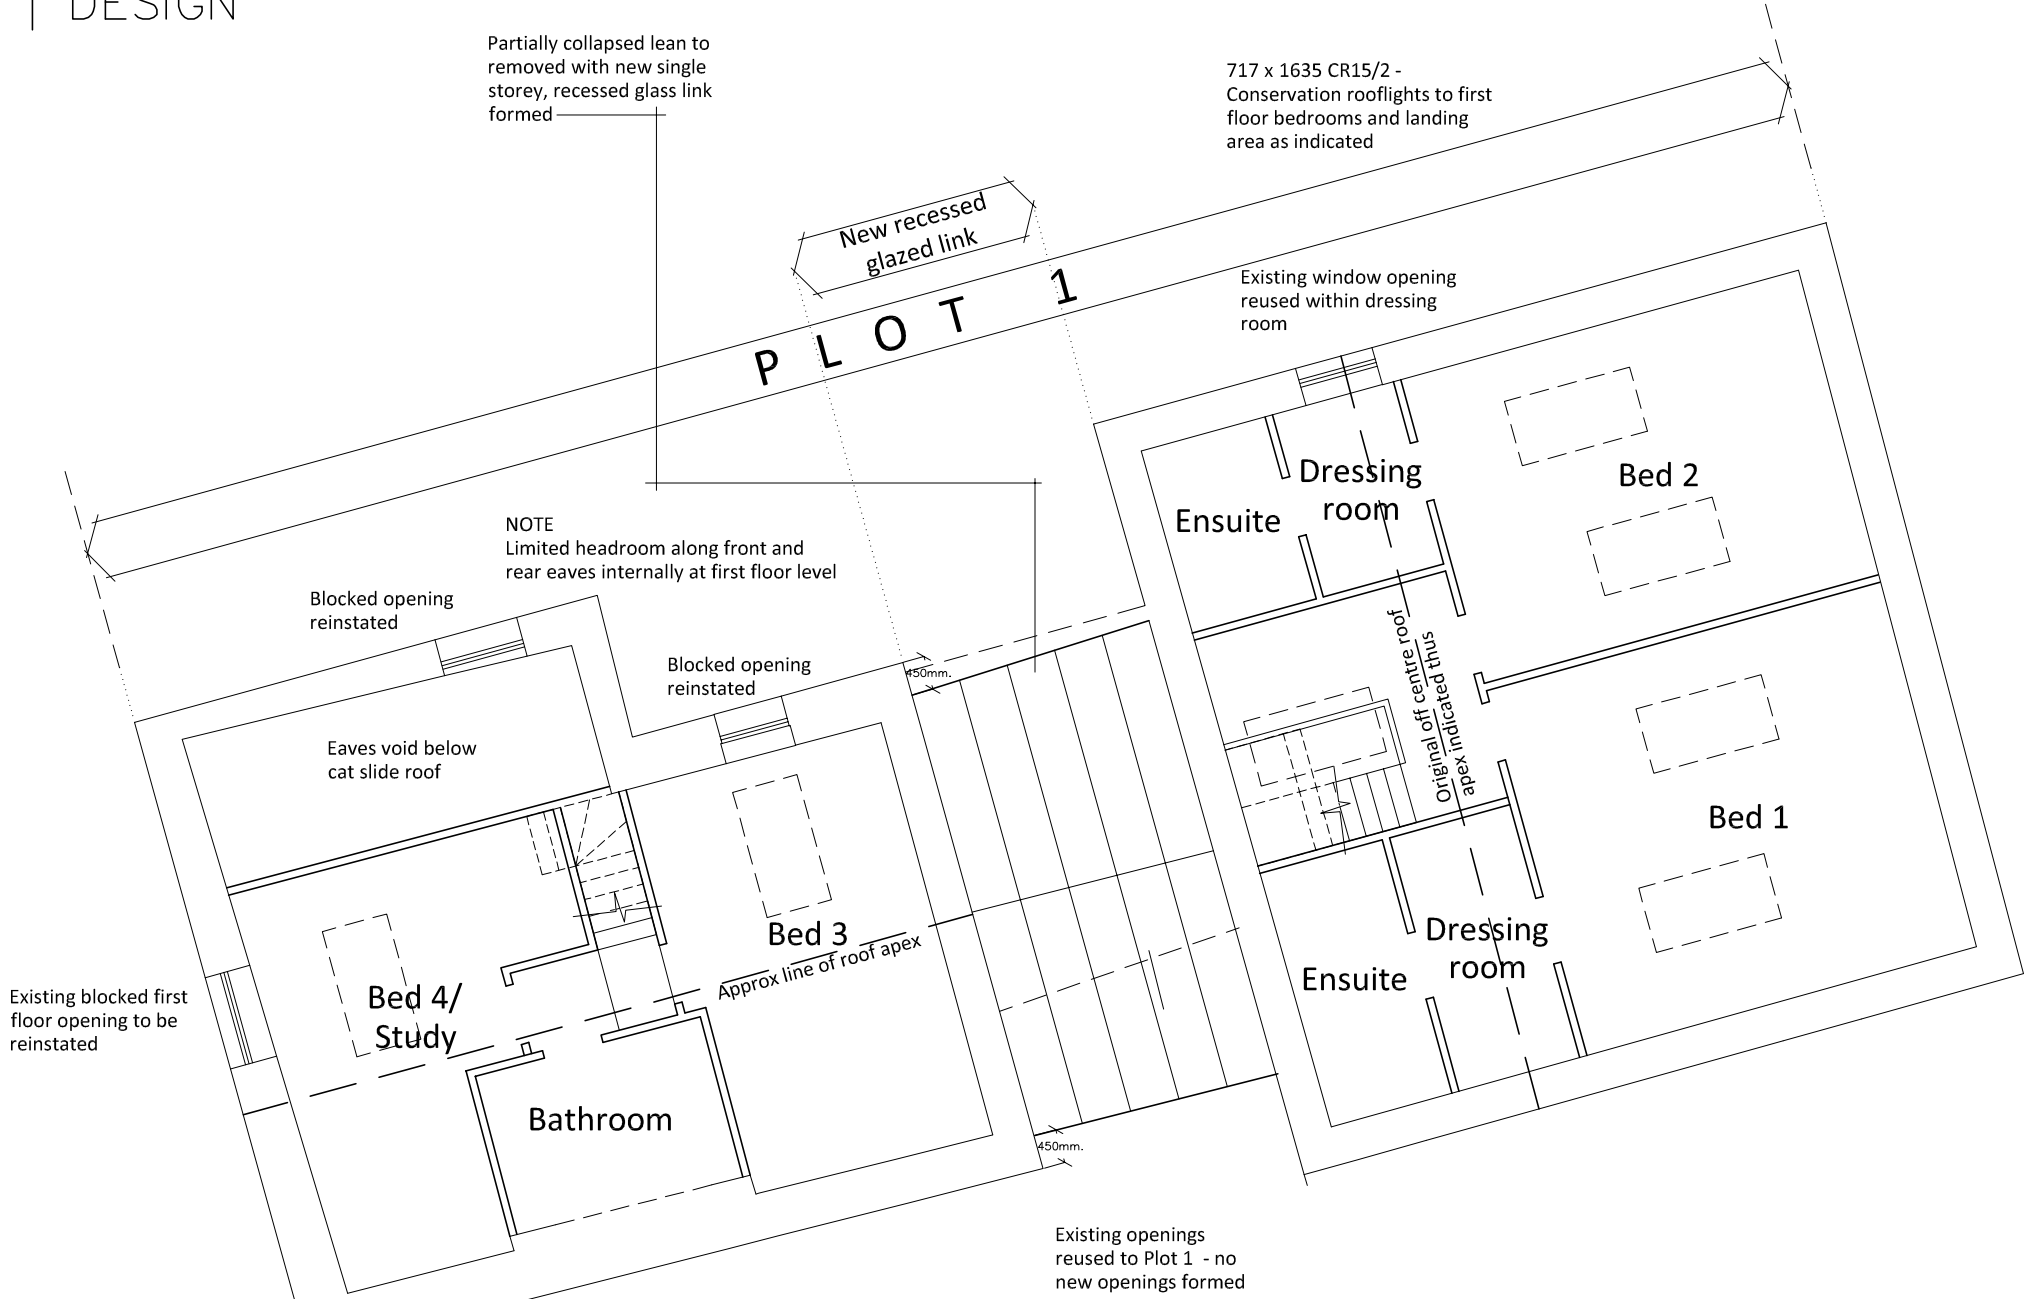

565 x 725 CR1 - Conservation rooflights by the rooflight company to barn roof - ensure rooflights are positioned within/between purlins