



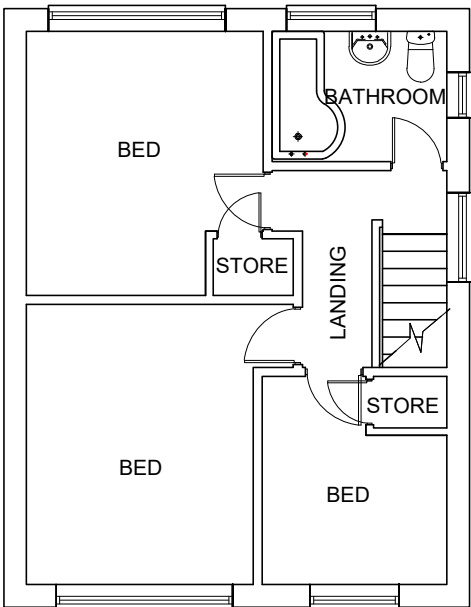


FIRST FLOOR


GROUND FLOOR

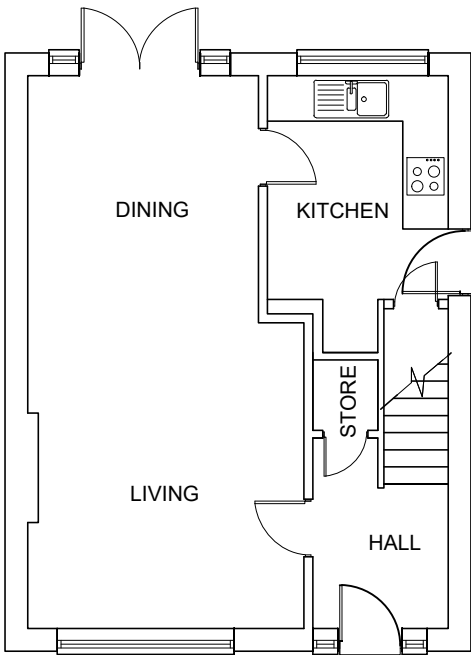


EXISTING FRONT ELEVATION
(SOUTH)

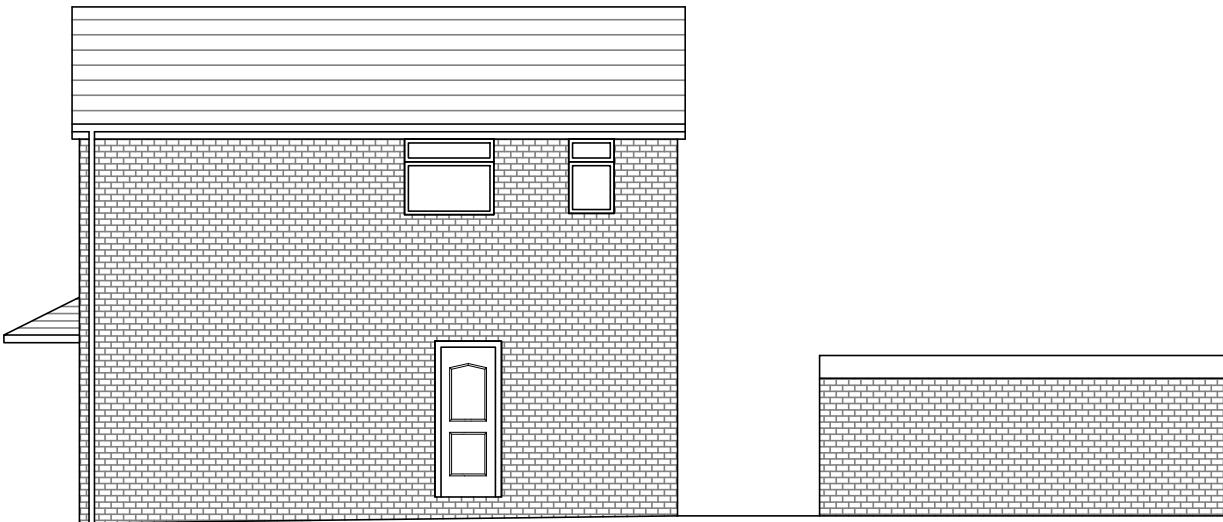

EXISTING SIDE ELEVATION
(EAST)

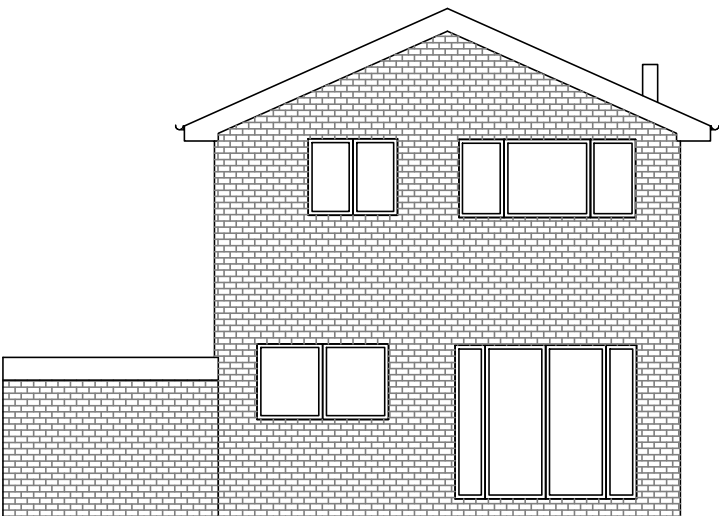

EXISTING REAR ELEVATION
(NORTH)

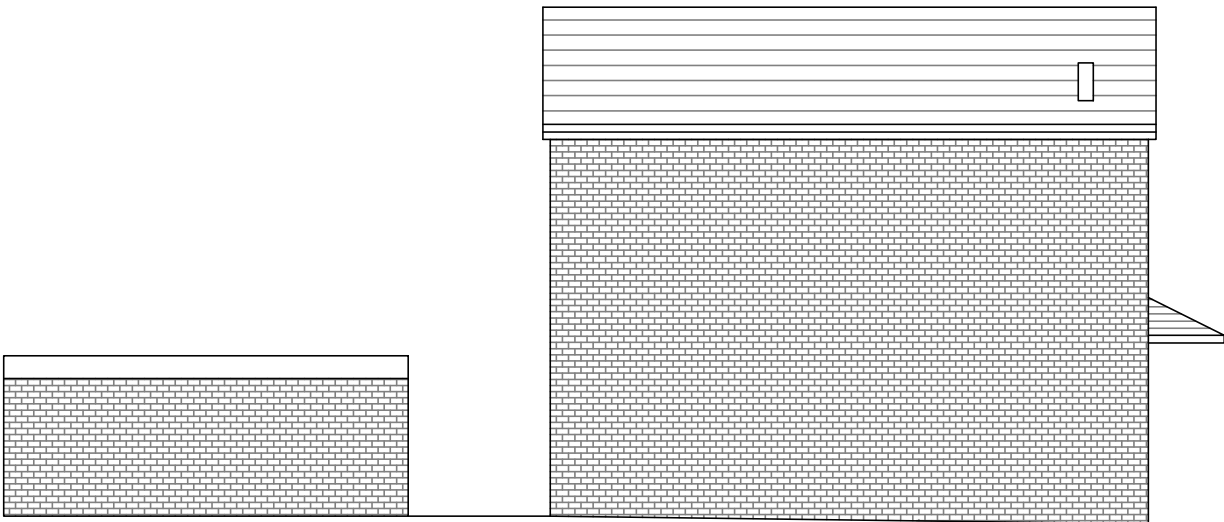

EXISTING SIDE ELEVATION
(WEST)

Address 12 Hall Grove, Mapplewell, Barnsley S75 6LW

O.S.Ref se3310

Date Aug 19

Scale 1:100

Drawn By TE

Plan No 0056-3

EXISTING PLANS AND ELEVATIONS