


NOTES:

This drawing is for Planning Permission and Building Regulations Approval only. Do not build from this drawing

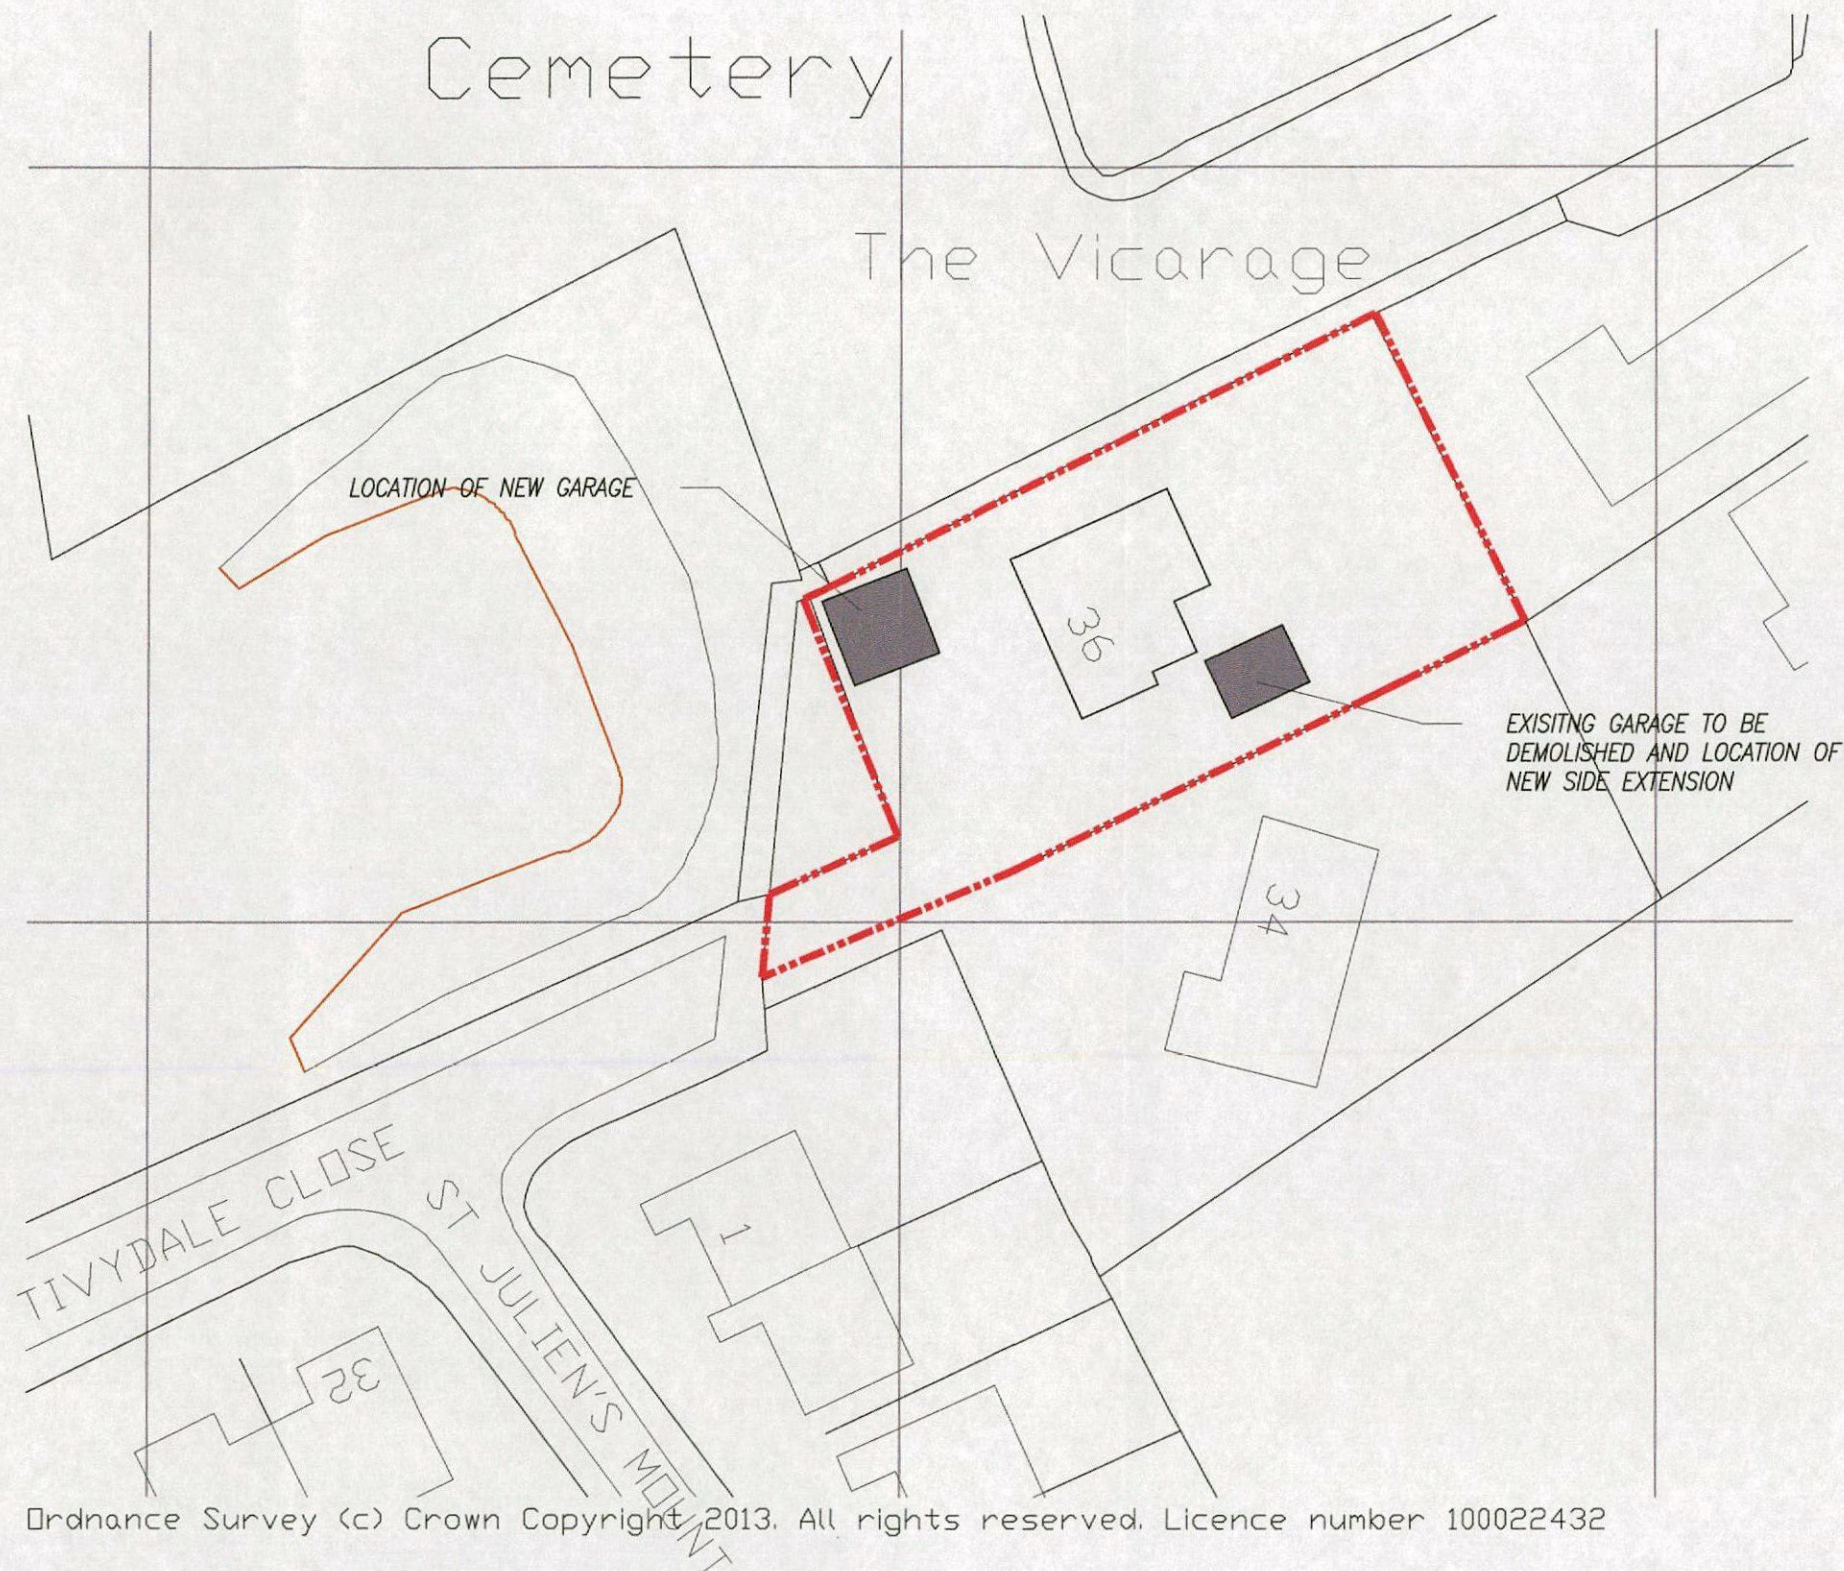

Ordnance Survey (c) Crown Copyright 2013. All rights reserved. Licence number 100022432

FOR APPROVAL

Revision * By: RS Checked: 02.08.2013

First Issue

CLIENT:


MR AND MRS S COCKAYNE
VANTAGE POINT
CAWTHORNE

PROJECT:


PROPOSED SIDE EXTENSION
AND GARAGE
SITE LAYOUT PLAN

DRAWING: DRAWN BY: RS SCALE: 1:1500 @ A3 DATE: 02.08.2013
DISCIPLINE: ARCH / JOB NO: 2010-148 / DRAWING NO: 001 / REV: *


NOTES:
This drawing is for Planning Permission and Building Regulations Approval only. Do not build from this drawing

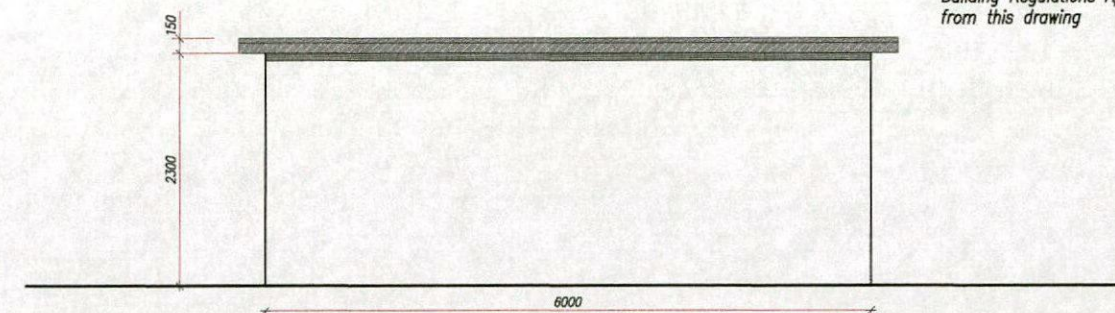


Proposed Garage Side Elevation
1:75

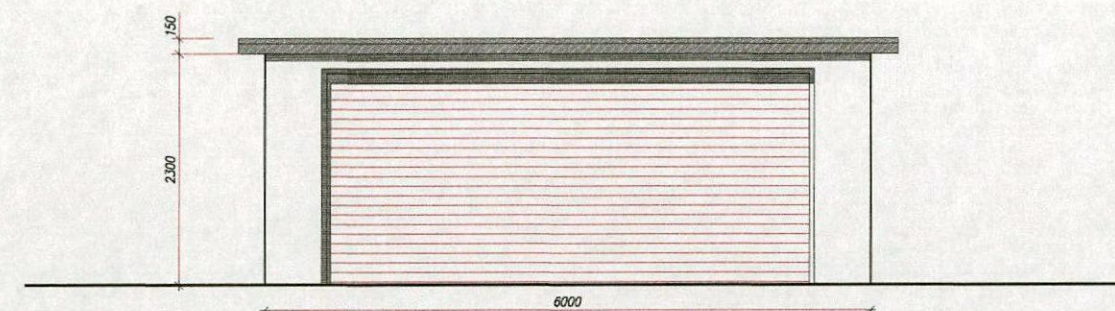

Proposed Garage Front Elevation
1:75

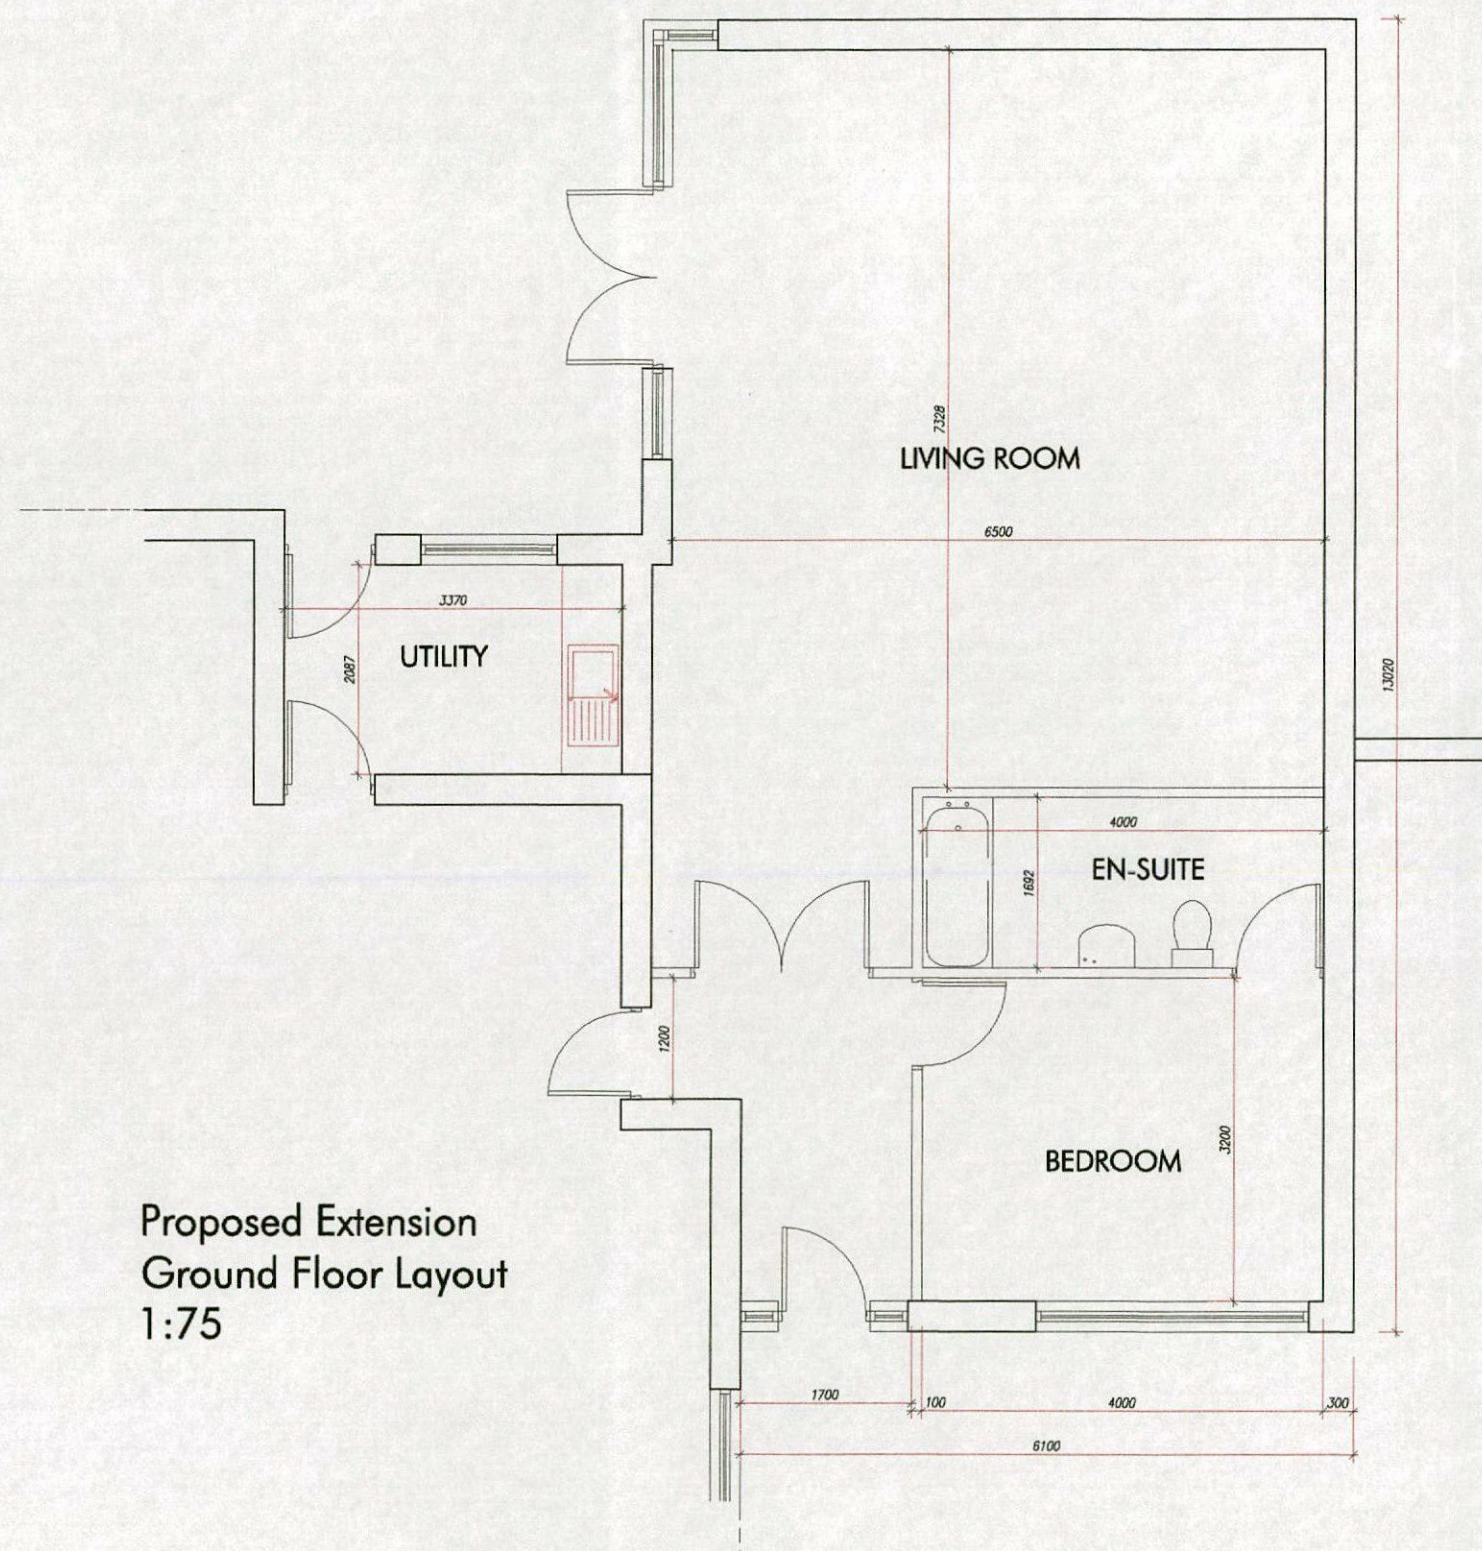

Proposed Extension
Ground Floor Layout
1:75

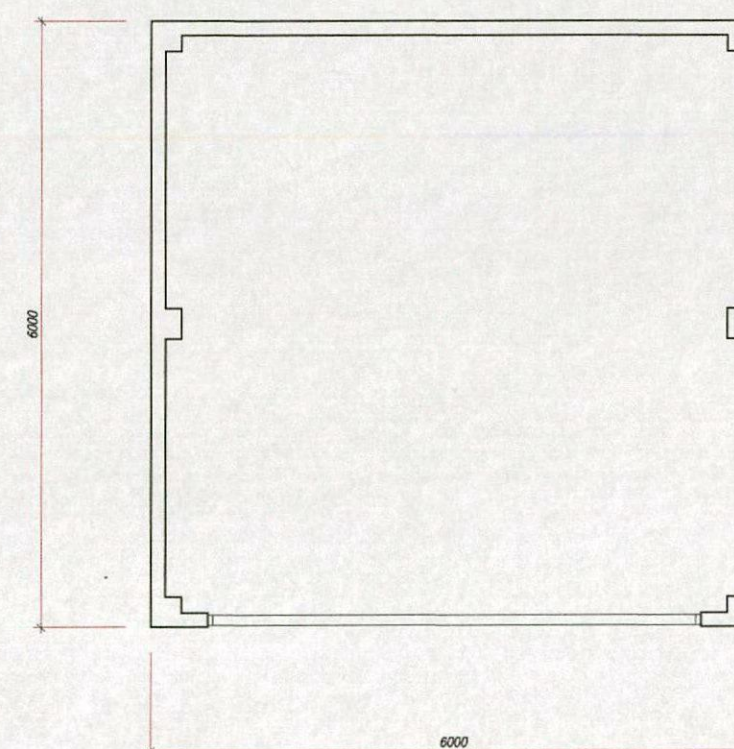

Proposed Garage Layout
1:75

FOR APPROVAL

Revision * By: RS Checked: 02.08.2013

First Issue

CLIENT:


MR AND MRS S COCKAYNE
VANTAGE POINT
CAWTHORNE

PROJECT:


PROPOSED SIDE EXTENSION
AND GARAGE
LAYOUT PLANS SHEET 1

DRAWING: DRAWN BY: RS SCALE: 1:75 @ A3 DATE: 02.08.2013
DISCIPLINE: ARCH / JOB NO: 2010-148 / DRAWING NO: 002 REV: / *
A1517

NOTES:
This drawing is for Planning Permission and Building Regulations Approval only. Do not build from this drawing

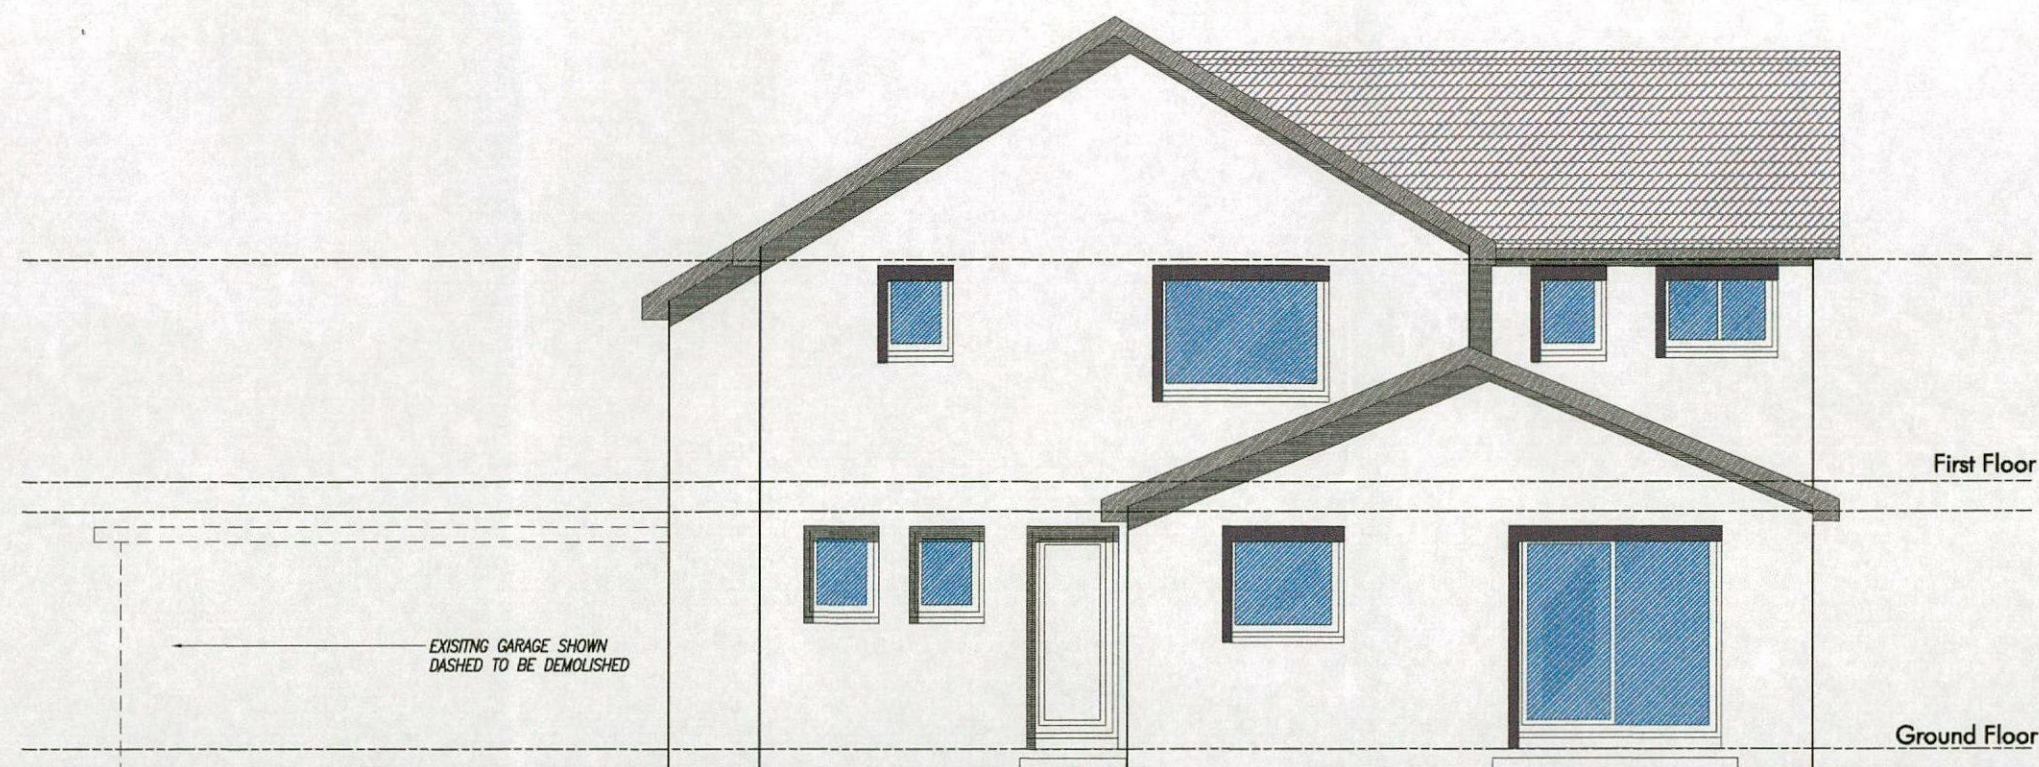

Existing East Elevation
1:75

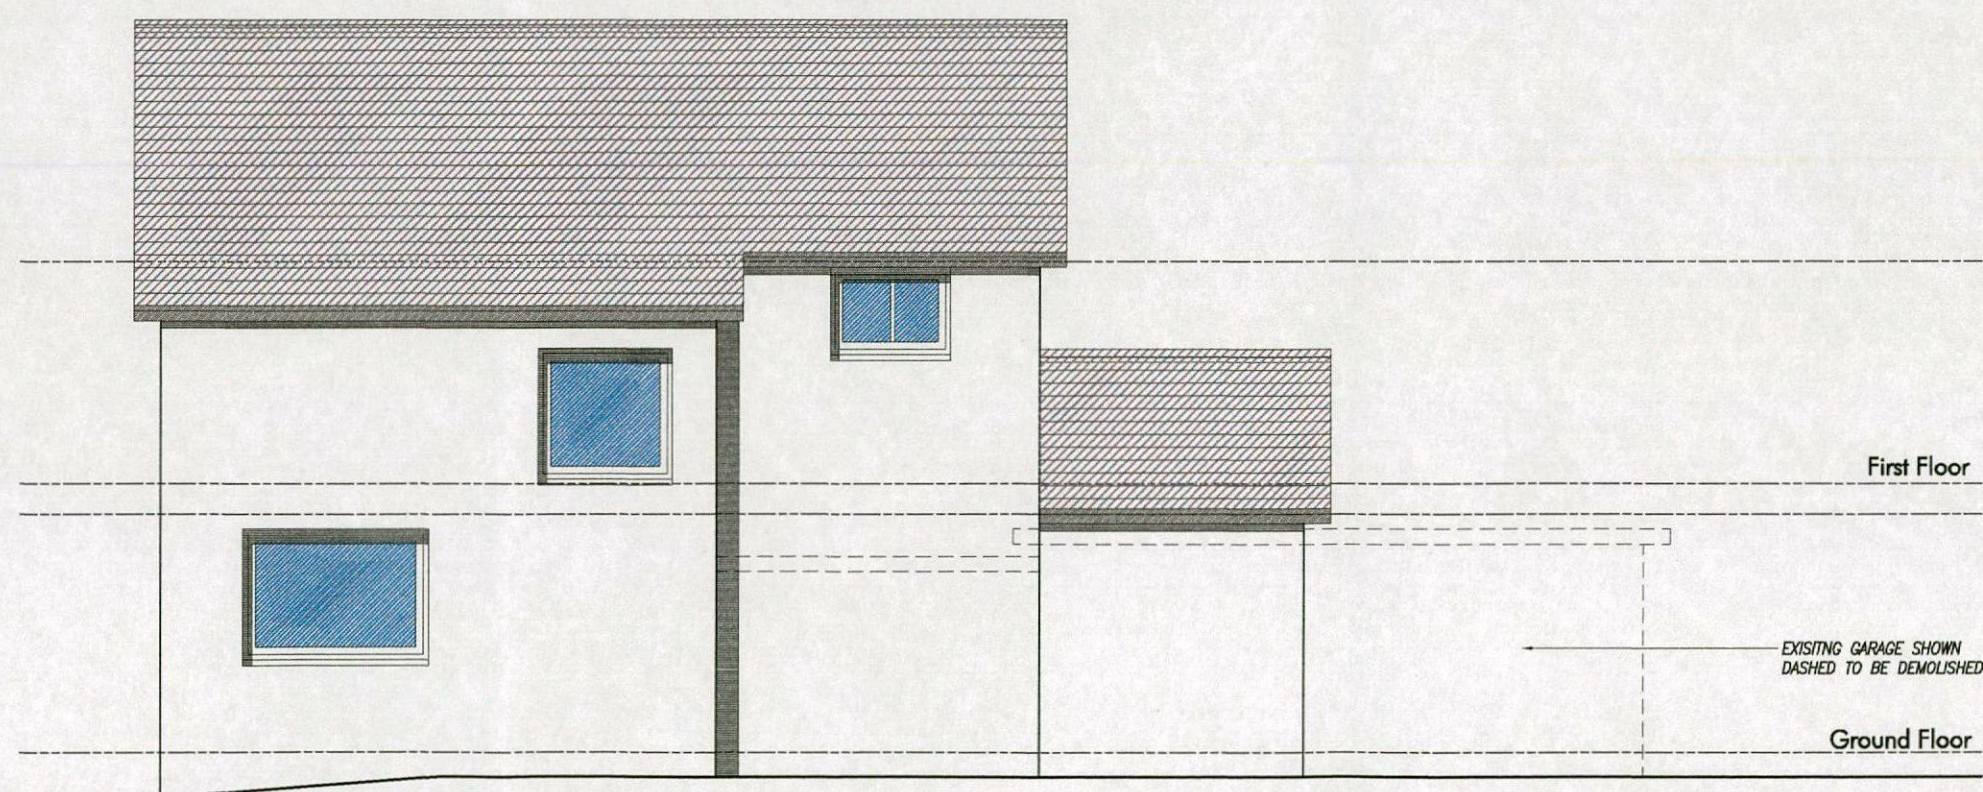

Existing South Elevation
1:75

FOR APPROVAL

Revision * By: RS Checked: 02.08.2013

First Issue

CLIENT:


MR AND MRS S COCKAYNE
VANTAGE POINT
CAWTHORNE

PROJECT:


PROPOSED SIDE EXTENSION
AND GARAGE
LAYOUT PLANS SHEET 2

DRAWING: DRAWN BY: RS SCALE: 1:75 @ A3 DATE: 02.08.2013
DISCIPLINE: ARCH / JOB NO: 2010-148 / DRAWING NO: 003 / REV: *
A19HT

NOTES:
This drawing is for Planning Permission and Building Regulations Approval only. Do not build from this drawing

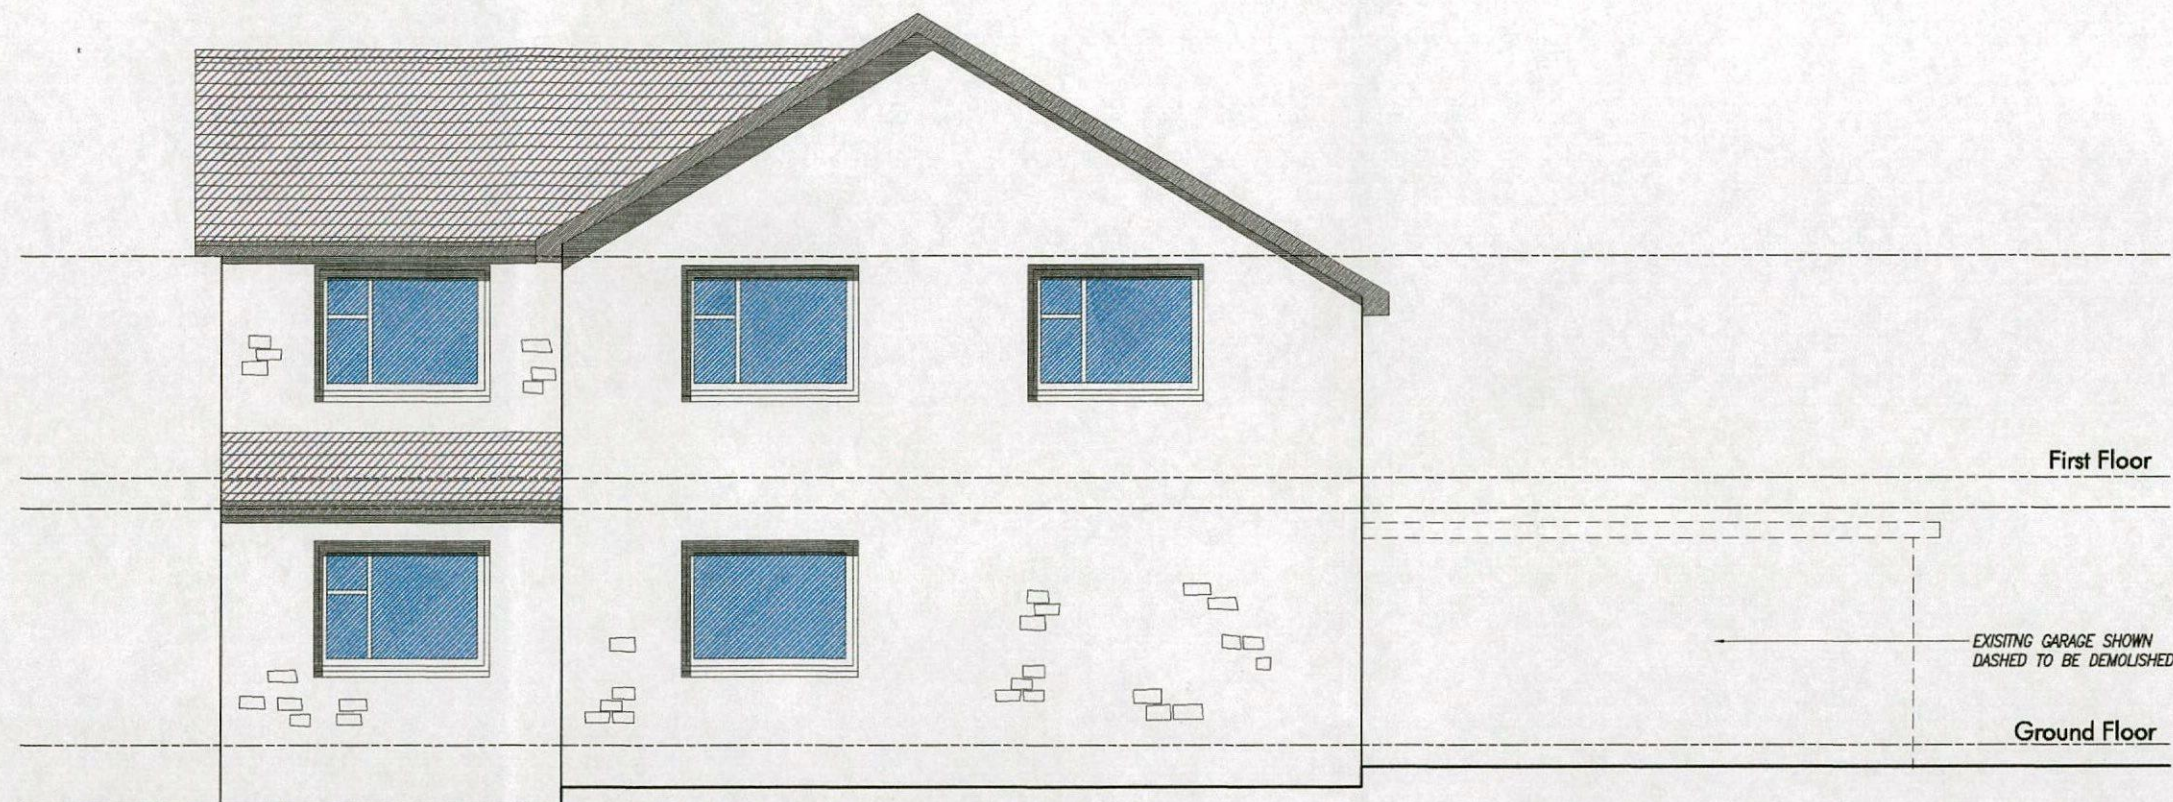

Existing West Elevation
1:75

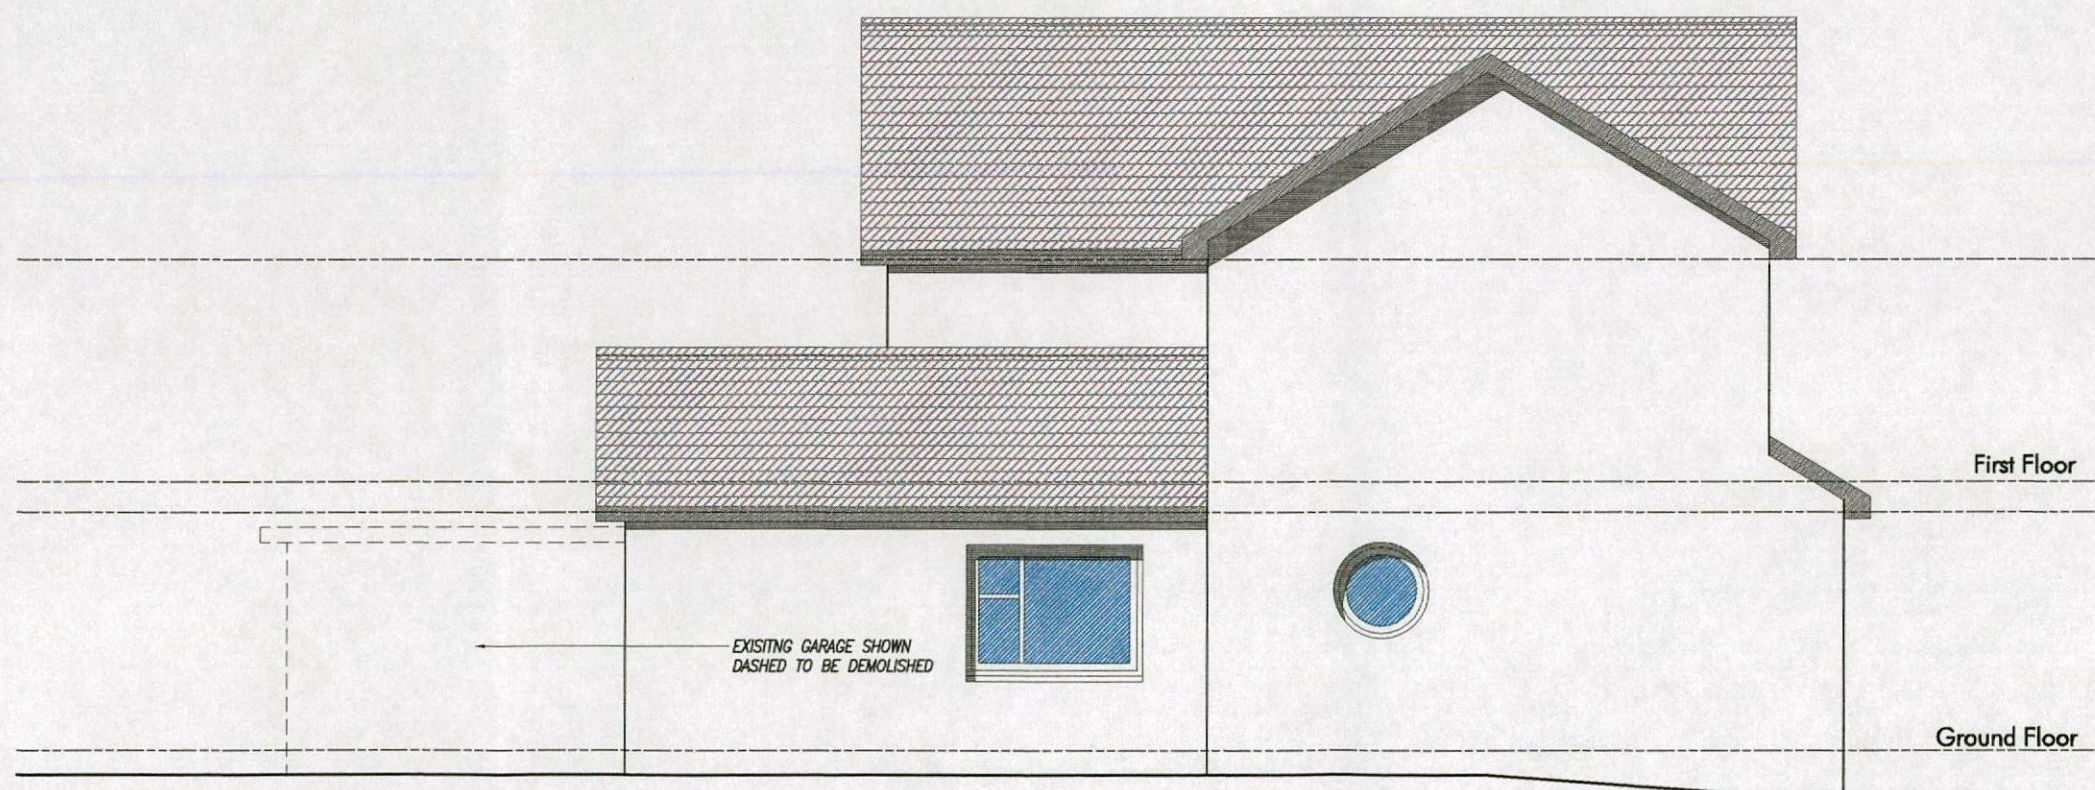

Existing North Elevation
1:75

FOR APPROVAL

Revision * By: RS Checked: 02.08.2013

First Issue

CLIENT:


MR AND MRS S COCKAYNE
VANTAGE POINT
CAWTHORNE

PROJECT:


PROPOSED SIDE EXTENSION
AND GARAGE
LAYOUT PLANS SHEET 3

DRAWING: DRAWN BY: RS SCALE: 1:75 @ A3 DATE: 02.08.2013
DISCIPLINE: ARCH / JOB NO: 2010-148 / DRAWING NO: 004 / REV: *
A19HT

NOTES:
This drawing is for Planning Permission and Building Regulations Approval only. Do not build from this drawing

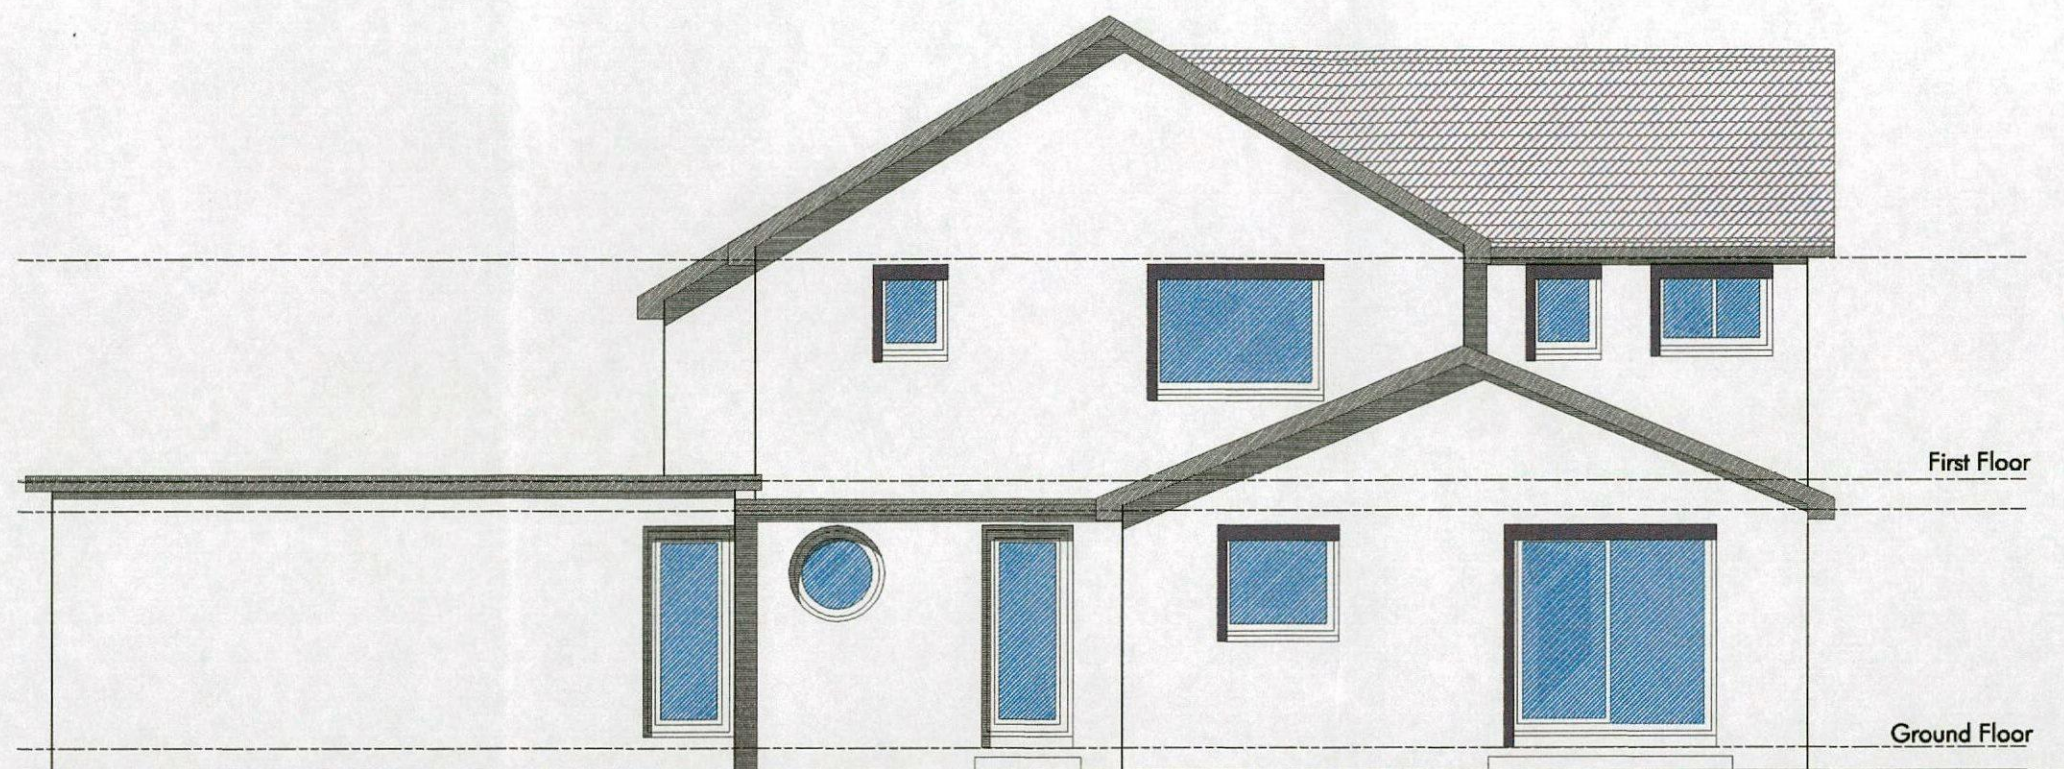

Proposed East Elevation
1:75

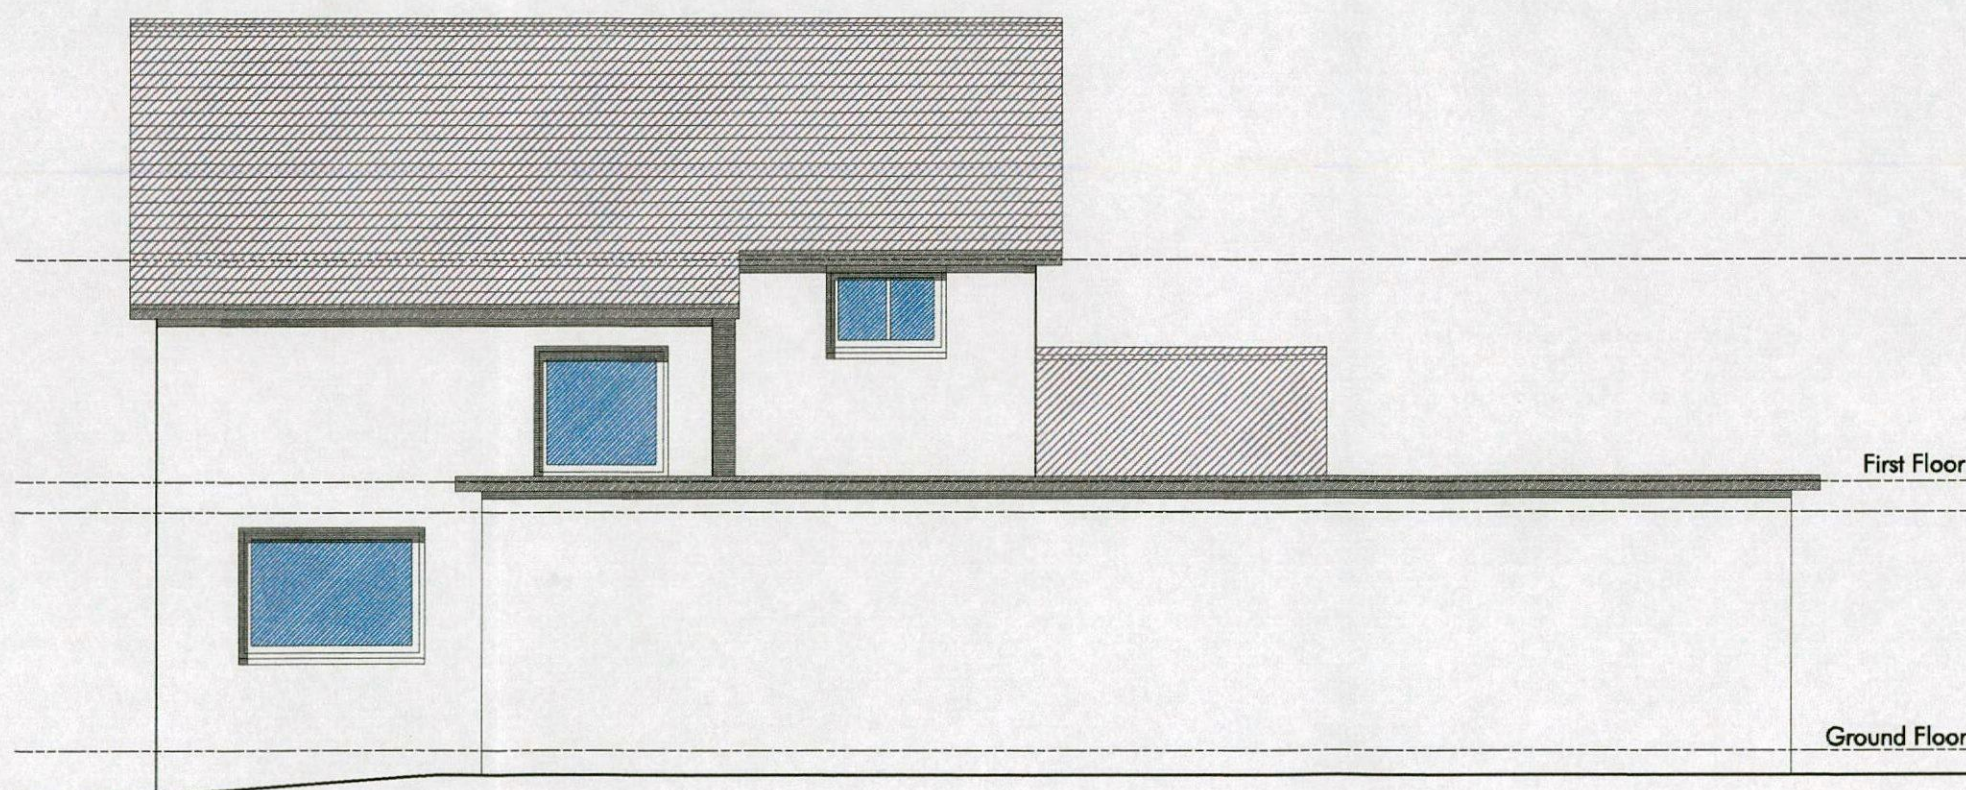

Proposed South Elevation
1:75

FOR APPROVAL

Revision * By: RS Checked: 02.08.2013

First Issue

CLIENT:


MR AND MRS S COCKAYNE
VANTAGE POINT
CAWTHORNE

PROJECT:


PROPOSED SIDE EXTENSION
AND GARAGE
LAYOUT PLANS SHEET 4

DRAWING: DRAWN BY: RS SCALE: 1:75 @ A3 DATE: 02.08.2013
DISCIPLINE: ARCH / JOB NO: 2010-148 / DRAWING NO: 005 / REV: *

NOTES:
This drawing is for Planning Permission and Building Regulations Approval only. Do not build from this drawing

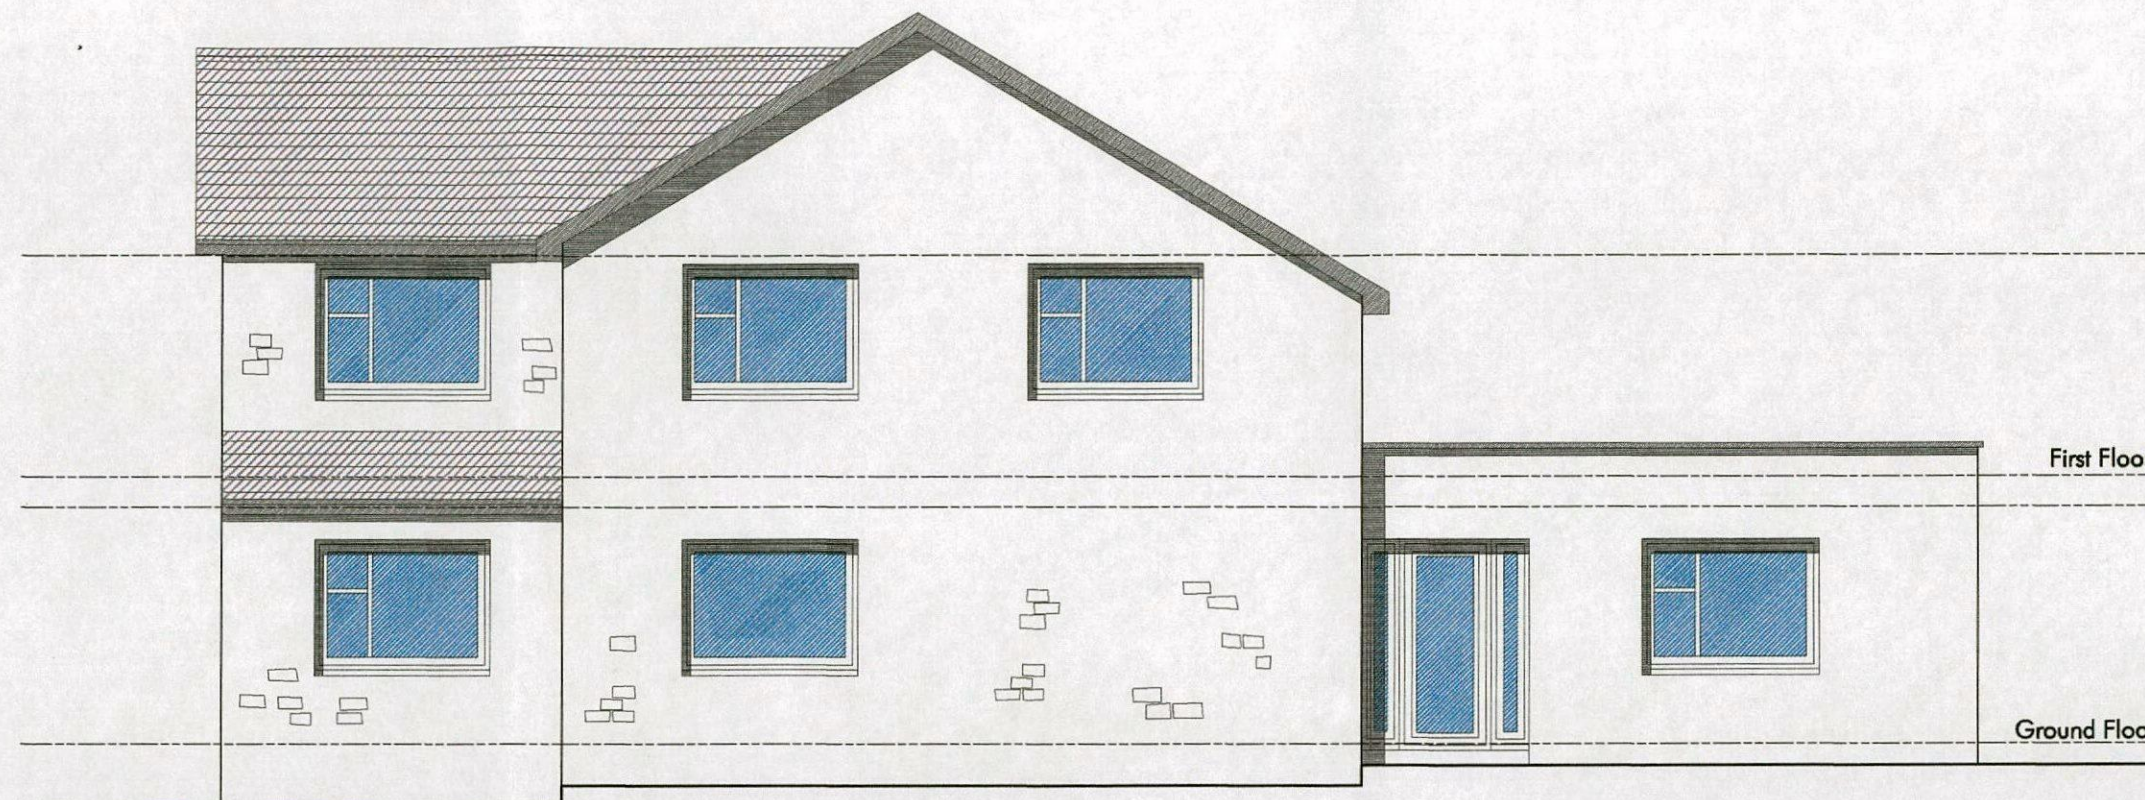

Proposed West Elevation
1:75

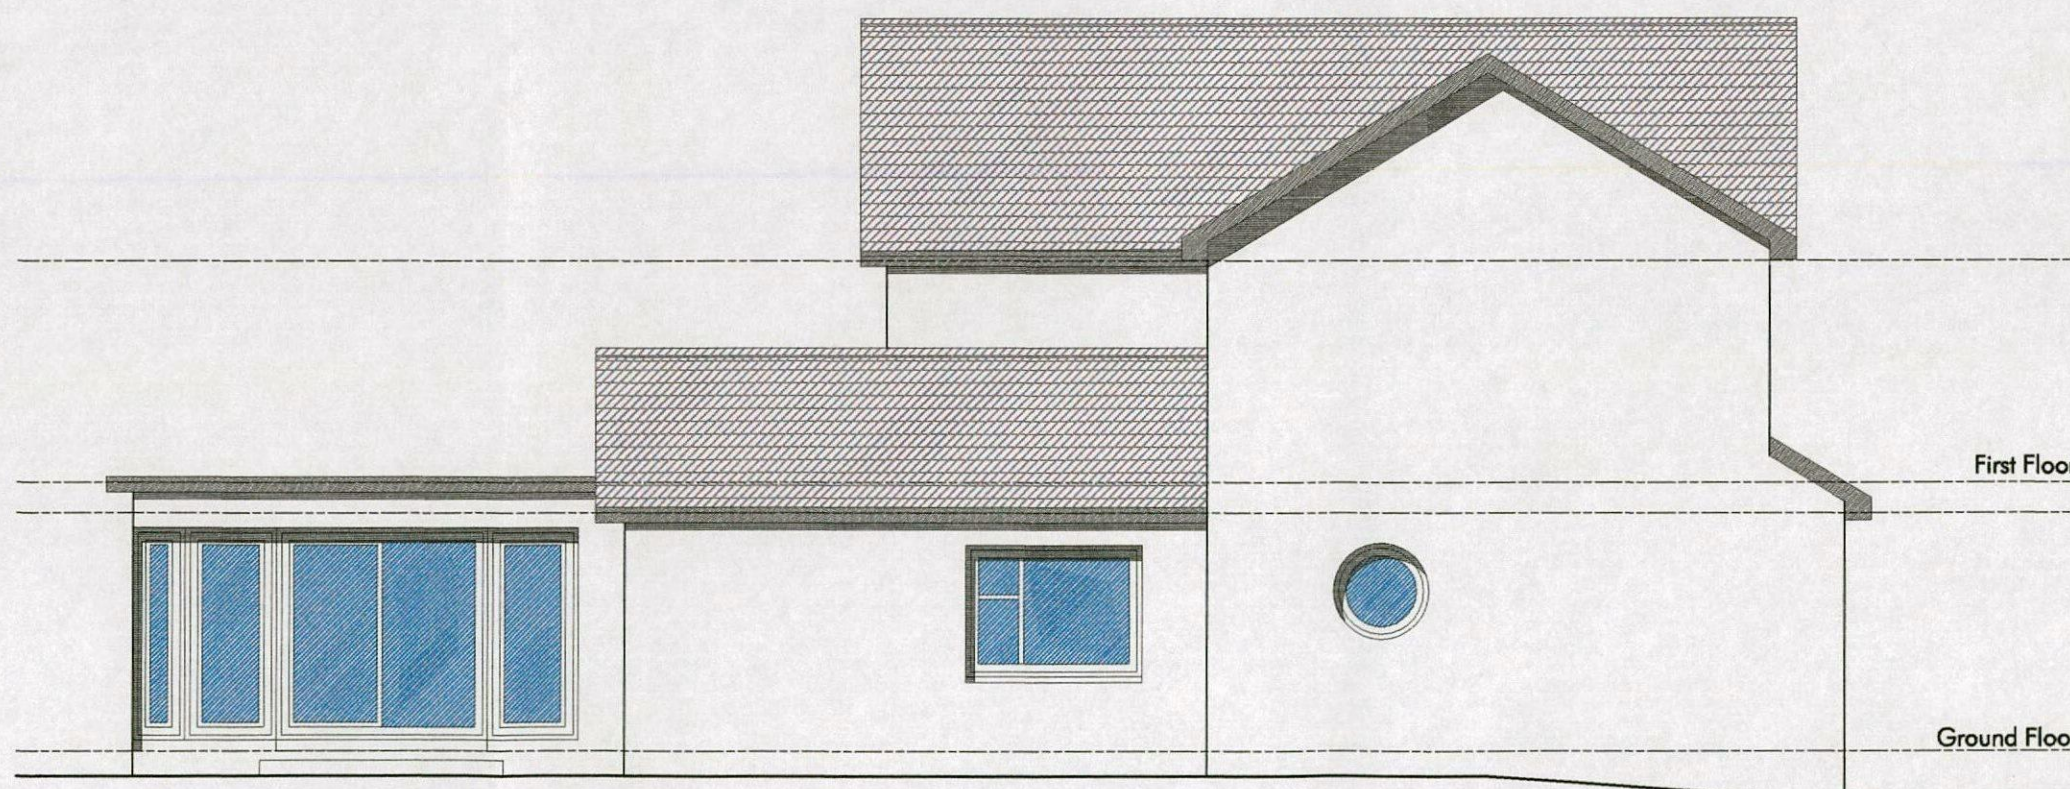

Proposed North Elevation
1:75

FOR APPROVAL

Revision * By: RS Checked: 02.08.2013

First Issue

CLIENT:

MR AND MRS S COCKAYNE
VANTAGE POINT
CAWTHORNE

PROJECT:

PROPOSED SIDE EXTENSION
AND GARAGE
LAYOUT PLANS SHEET 5

DRAWING: DRAWN BY: RS SCALE: 1:75 @ A3 DATE: 02.08.2013
DISCIPLINE: ARCH / JOB NO: 2010-148 / 006 DRAWING NO: / *
A19HT