



SITE LOCATION

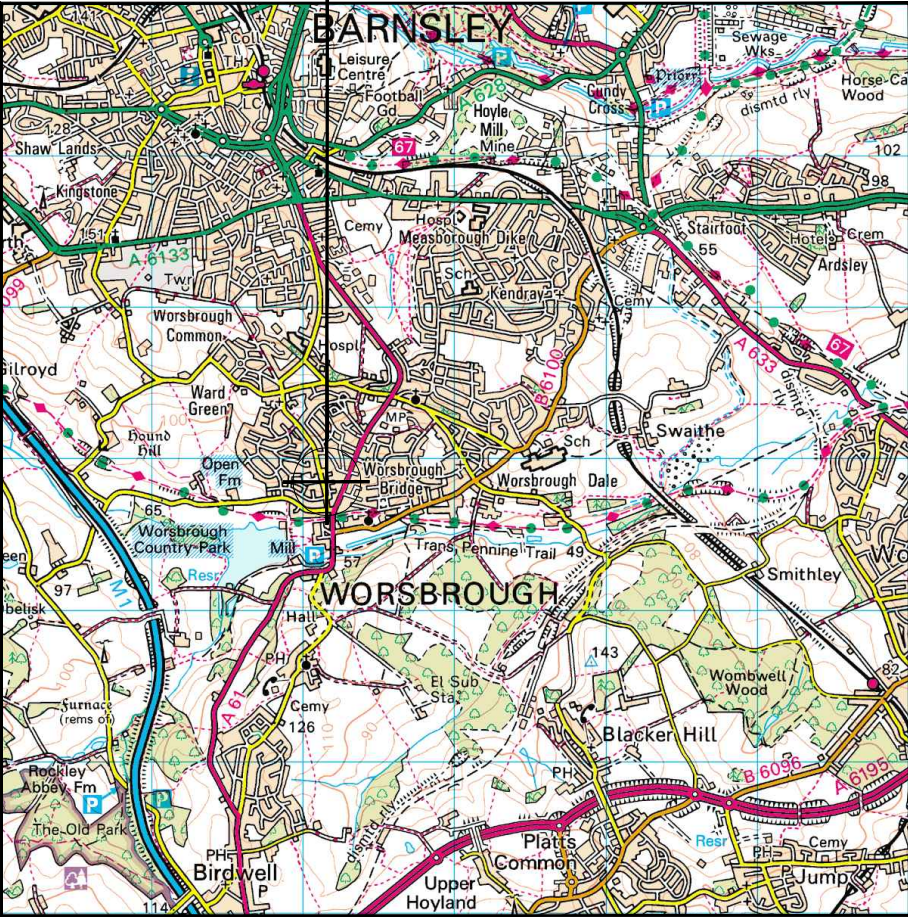

Reproduced by permission of Ordnance Survey on behalf of the Controller of Her Majesty's Stationery Office
All rights reserved. © Crown Copyright licence no. 100022432


SITE AREA PLAN

 

SITE PHOTOGRAPH




PARKING LOCATION

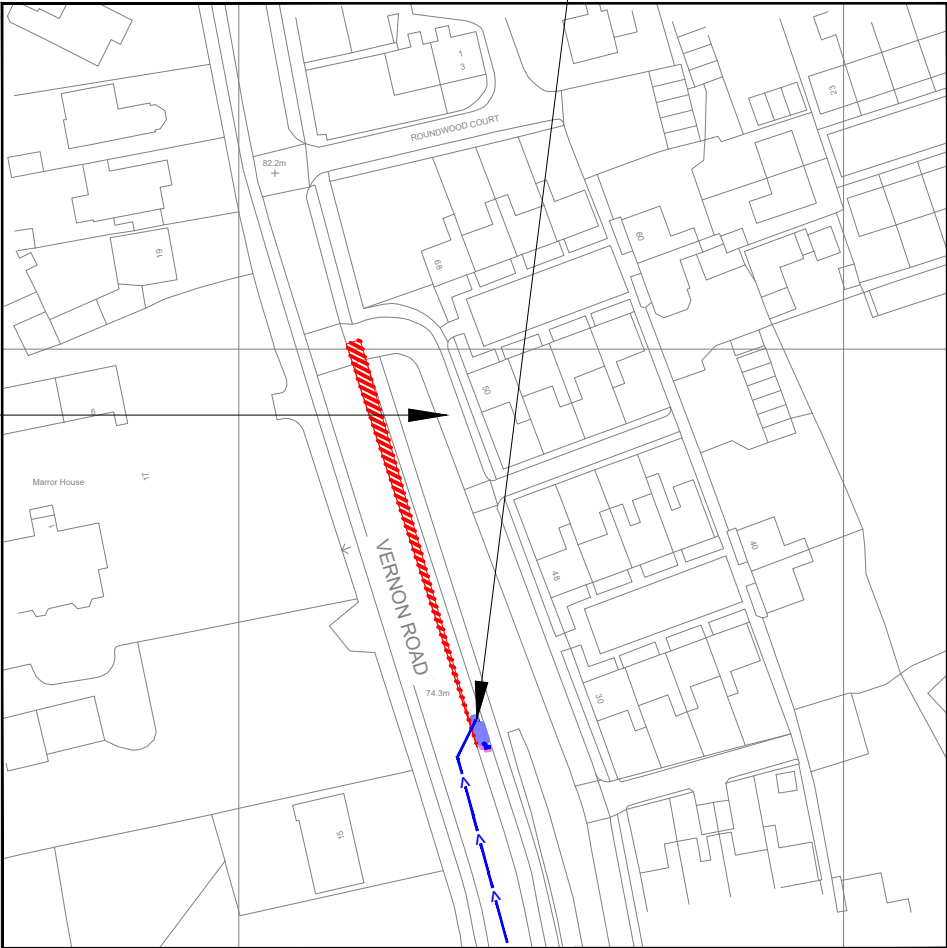

Reproduced by permission of Ordnance Survey on behalf of
the Controller of Her Majesty's Stationery Office
All rights reserved. © Crown Copyright licence no. 100022432

NGR E: 435139 N: 403839

SITE LOCATION PLAN

 

GOOGLE MAPS QR CODE

GOOGLE MAPS - <https://goo.gl/maps/5HozYrTDJBKYmS6Y8>

STREETVIEW - <https://goo.gl/maps/SvNWInRNbHkeP1MH9>

NOTES:

1. ALL DIMENSIONS IN MM UNLESS OTHERWISE NOTED.

Access Route To Site:

A	Issued for Planning	JEM	RB	14.05.21
REV	MODIFICATION	BY	CH	DATE

CK Hutchison
Networks (UK)
Limited


Great Brighams Mead,
Vastern Road, Reading,
Berkshire, England,
RG1 8DJ

Design Consultant & Principal Contractor:



Great British Communications
Lapwing House, Block 3 Forward Point,
Tan House Lane, Widnes, Cheshire, WAB 0SL
t. 44 (0)151 420 4128
www.gbcservices.co.uk

Site Name:	VERNON ROAD			
3UK Cell ID:	BAR17366			
Address:	VERNON ROAD WARD GREEN BARNSELY SOUTH YORKSHIRE S70 5BB			
Title:	002 SITE LOCATION PLAN			
Project:	UNILATERAL SW			
Purpose of Issue:	PLANNING			
Site ID:	BAR17366			
Drawing No:	BAR17366_PLANNING_REV_A			Issue: A

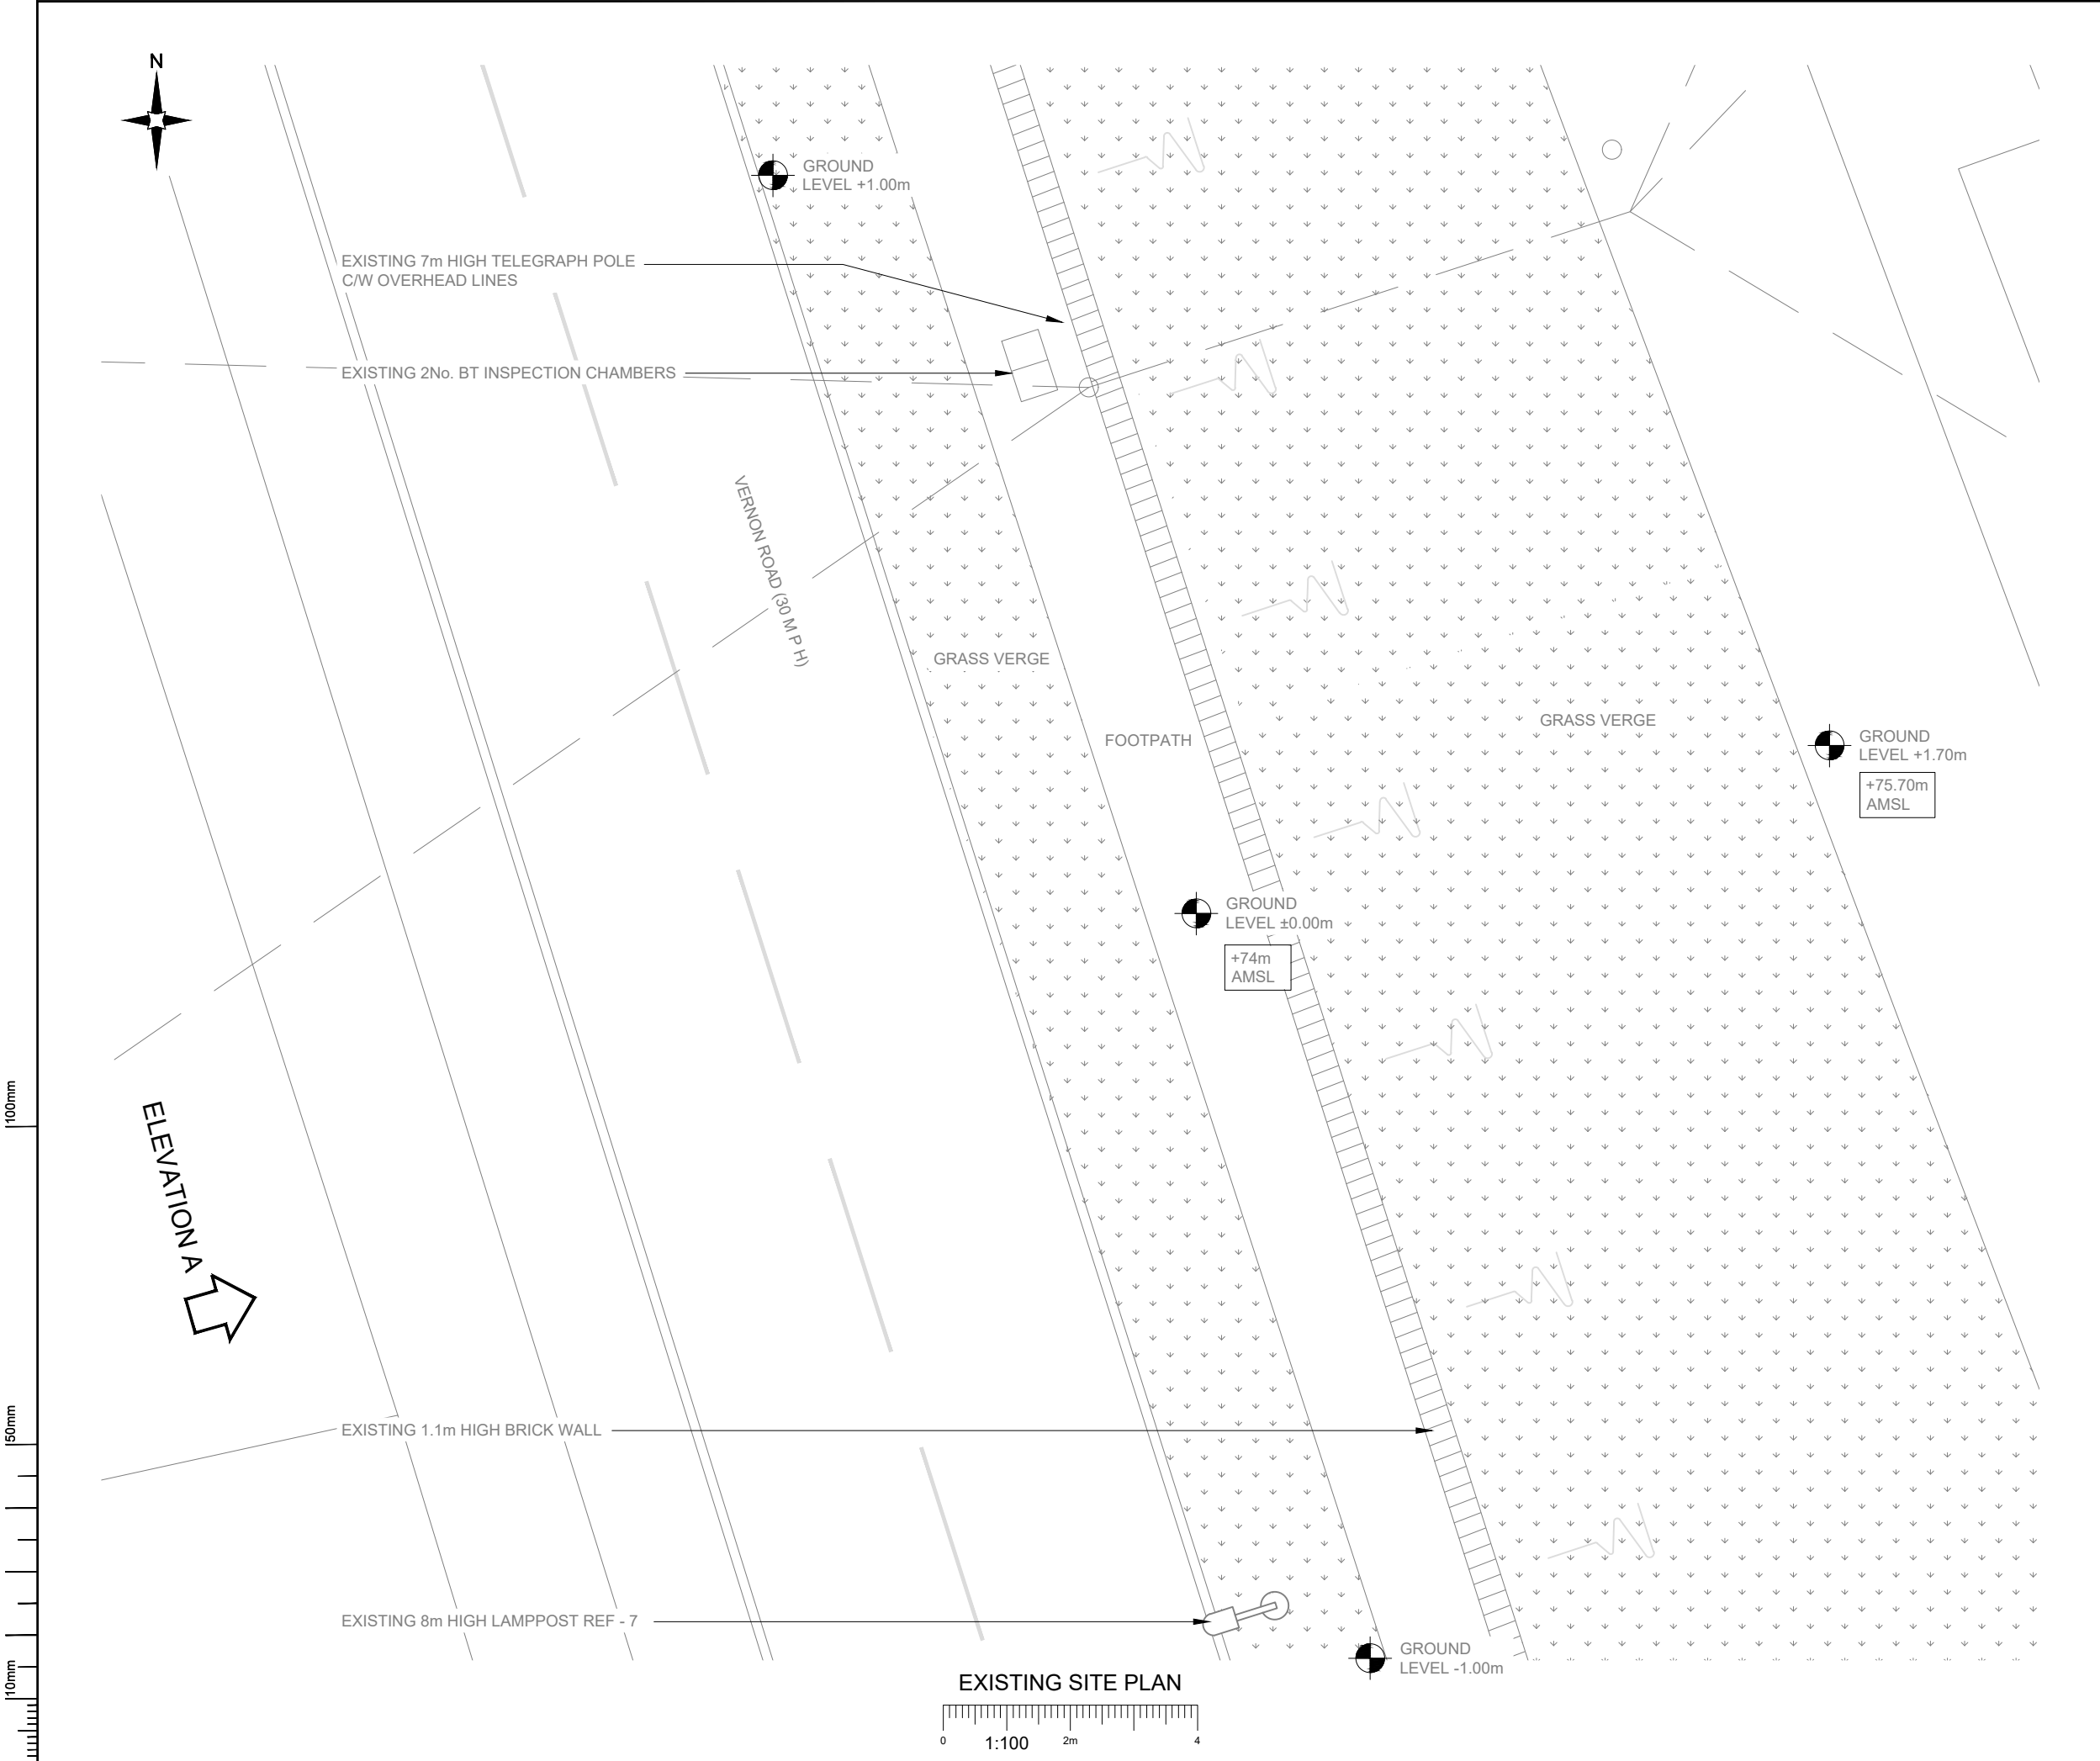

NOTES:
1. ALL DIMENSIONS IN MM UNLESS OTHERWISE NOTED.

A	Issued for Planning	JEM	RB	14.05.21
REV	MODIFICATION	BY	CH	DATE

CK Hutchison Networks (UK) Limited
Great Brighams Mead,
Vastern Road, Reading,
Berkshire, England,
RG1 8DJ

Design Consultant & Principal Contractor:


GBC
Great British Communications
Lapwing House, Block 3 Forward Point,
Tan House Lane, Widnes, Cheshire, WAB 0SL
t. 44 (0)151 420 4128
www.gbcservices.co.uk

Site Name:	VERNON ROAD
3UK Cell ID:	BAR17366
Address:	VERNON ROAD WARD GREEN BARNSELEY SOUTH YORKSHIRE S70 5BB
Title:	100 EXISTING SITE PLAN
Project:	UNILATERAL SW
Purpose of Issue:	PLANNING
Site ID:	BAR17366
Drawing No:	BAR17366_PLANNING_REV_A
Issue:	A


100mm

150mm

10mm

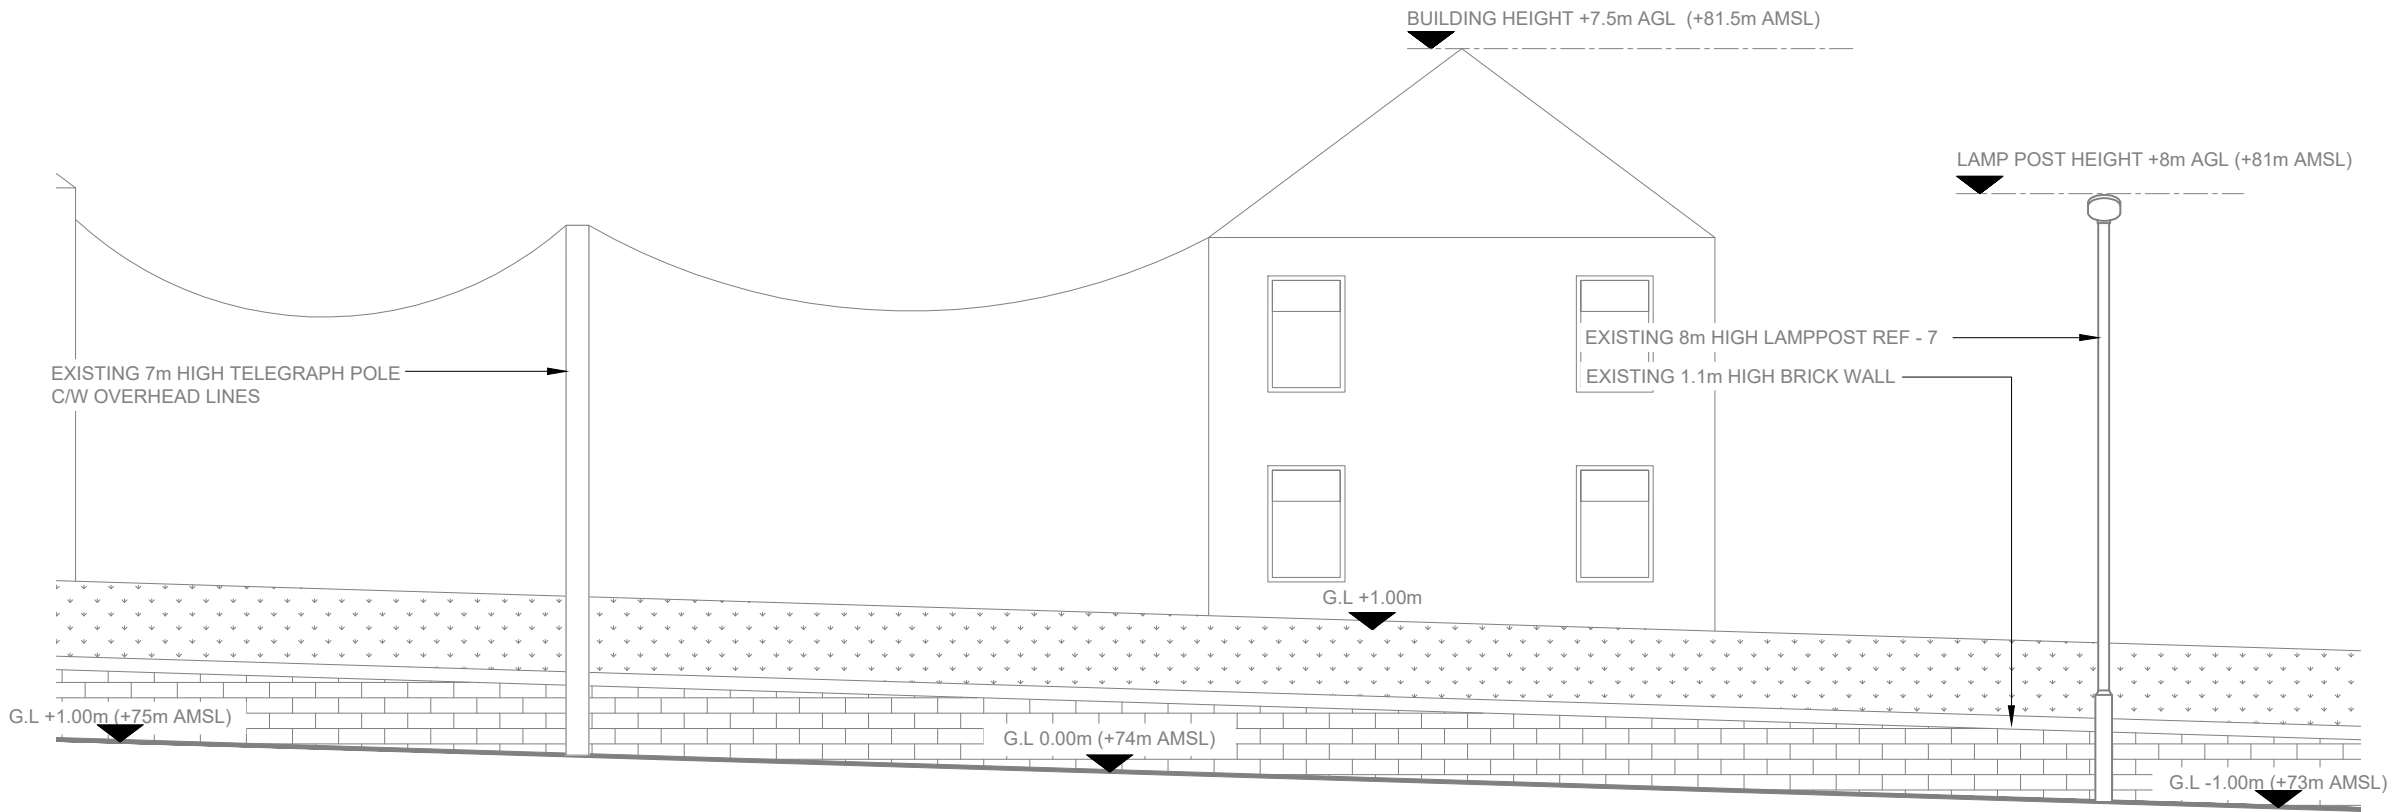

EXISTING ELEVATION A

 

- NOTES:
- ALL DIMENSIONS IN MM UNLESS OTHERWISE NOTED.

A	Issued for Planning	JEM	RB	14.05.21
REV	MODIFICATION	BY	CH	DATE

CK Hutchison
Networks (UK)
Limited

Great Brighams Mead,
Vastern Road, Reading,
Berkshire, England,
RG1 8DJ

Design Consultant & Principal Contractor:



Great British Communications
Lapwing House, Block 3 Forward Point,
Tan House Lane, Widnes, Cheshire, WAB 0SL
t. 44 (0)151 420 4128
www.gbcservices.co.uk

Site Name:
VERNON ROAD

3UK Cell ID:
BAR17366

Address:
VERNON ROAD
WARD GREEN
BARNSELEY
SOUTH YORKSHIRE
S70 5BB

Title:
150 EXISTING SITE ELEVATION


Project:
UNILATERAL SW

Purpose of Issue:
PLANNING

Site ID:
BAR17366

Drawing No:
BAR17366_PLANNING_REV_A

Issue:
A

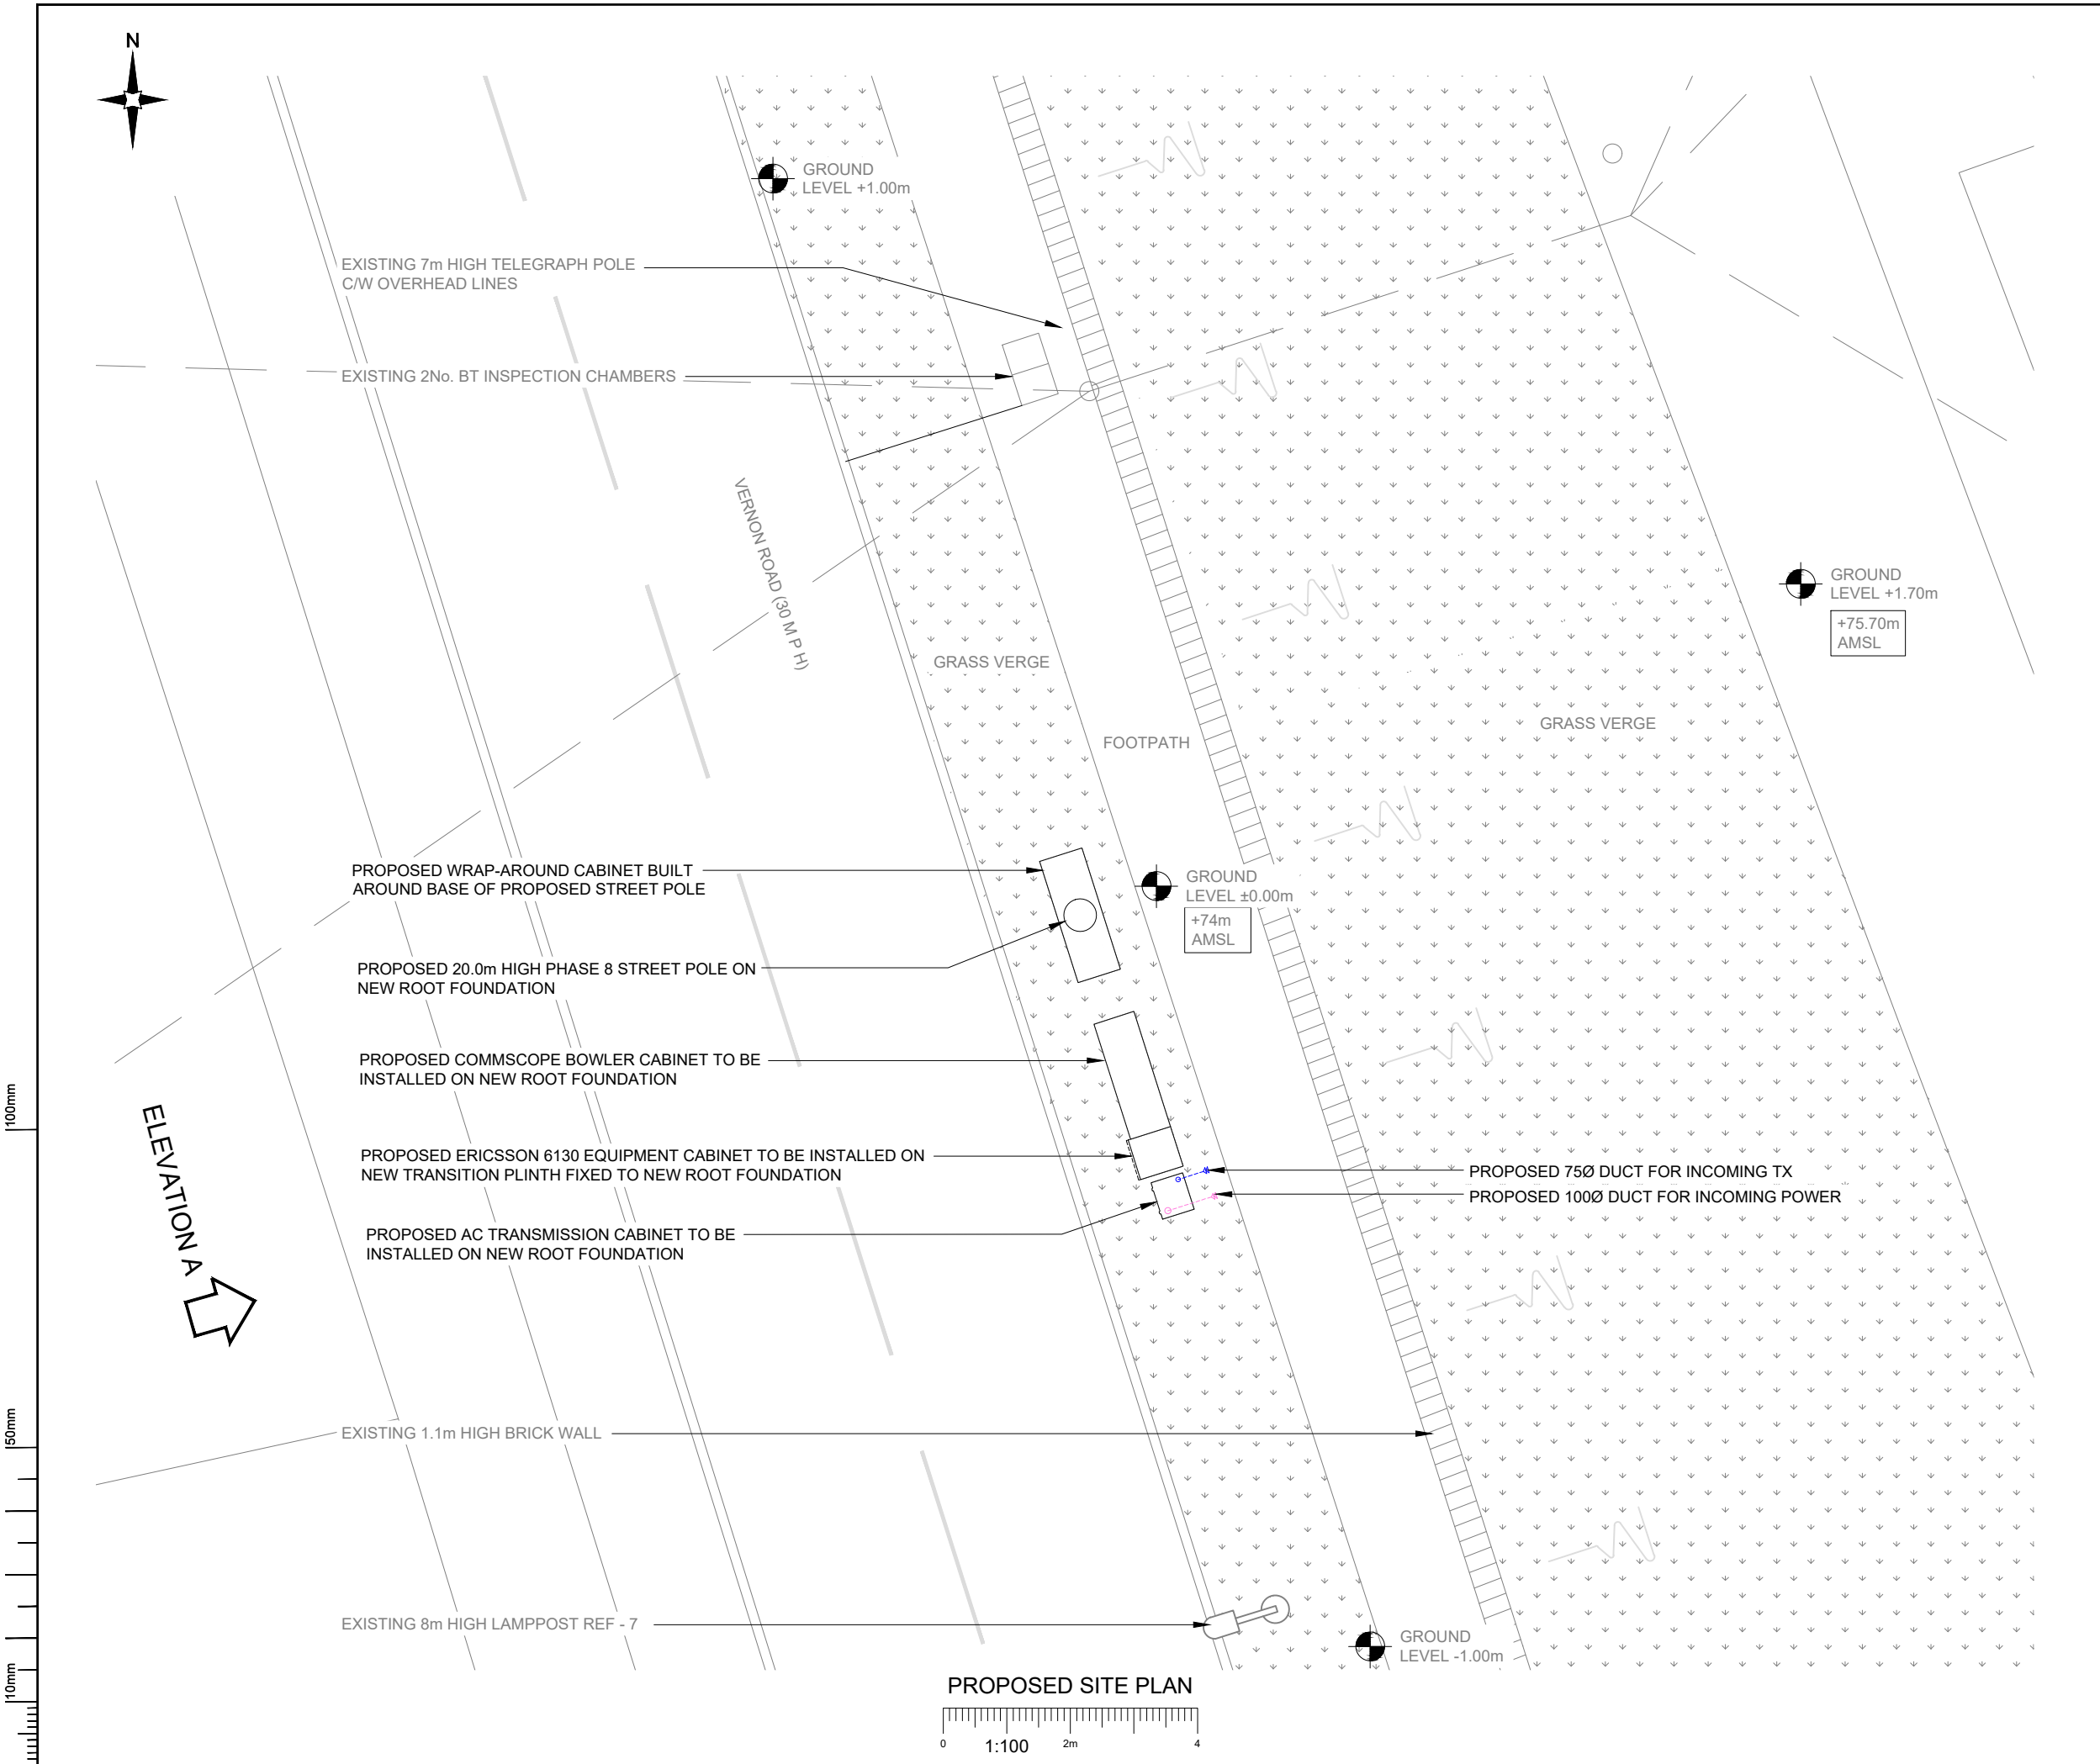

NOTES:
1. ALL DIMENSIONS IN MM UNLESS OTHERWISE NOTED.

A	Issued for Planning	JEM	RB	14.05.21
REV	MODIFICATION	BY	CH	DATE

CK Hutchison Networks (UK) Limited
Great Brighams Mead,
Vastern Road, Reading,
Berkshire, England,
RG1 8DJ

Design Consultant & Principal Contractor:

Great British Communications
Lapwing House, Block 3 Forward Point,
Tan House Lane, Widnes, Cheshire, WAB 0SL
t. 44 (0)151 420 4128
www.gbcservices.co.uk

Site Name:
VERNON ROAD

3UK Cell ID:
BAR17366

Address:
**VERNON ROAD
WARD GREEN
BARNSELEY
SOUTH YORKSHIRE
S70 5BB**

Title:
215 PROPOSED SITE PLAN


Project:
UNILATERAL SW

Purpose of Issue:
PLANNING

Site ID:
BAR17366

Drawing No:
BAR17366_PLANNING_REV_A

Issue:
A

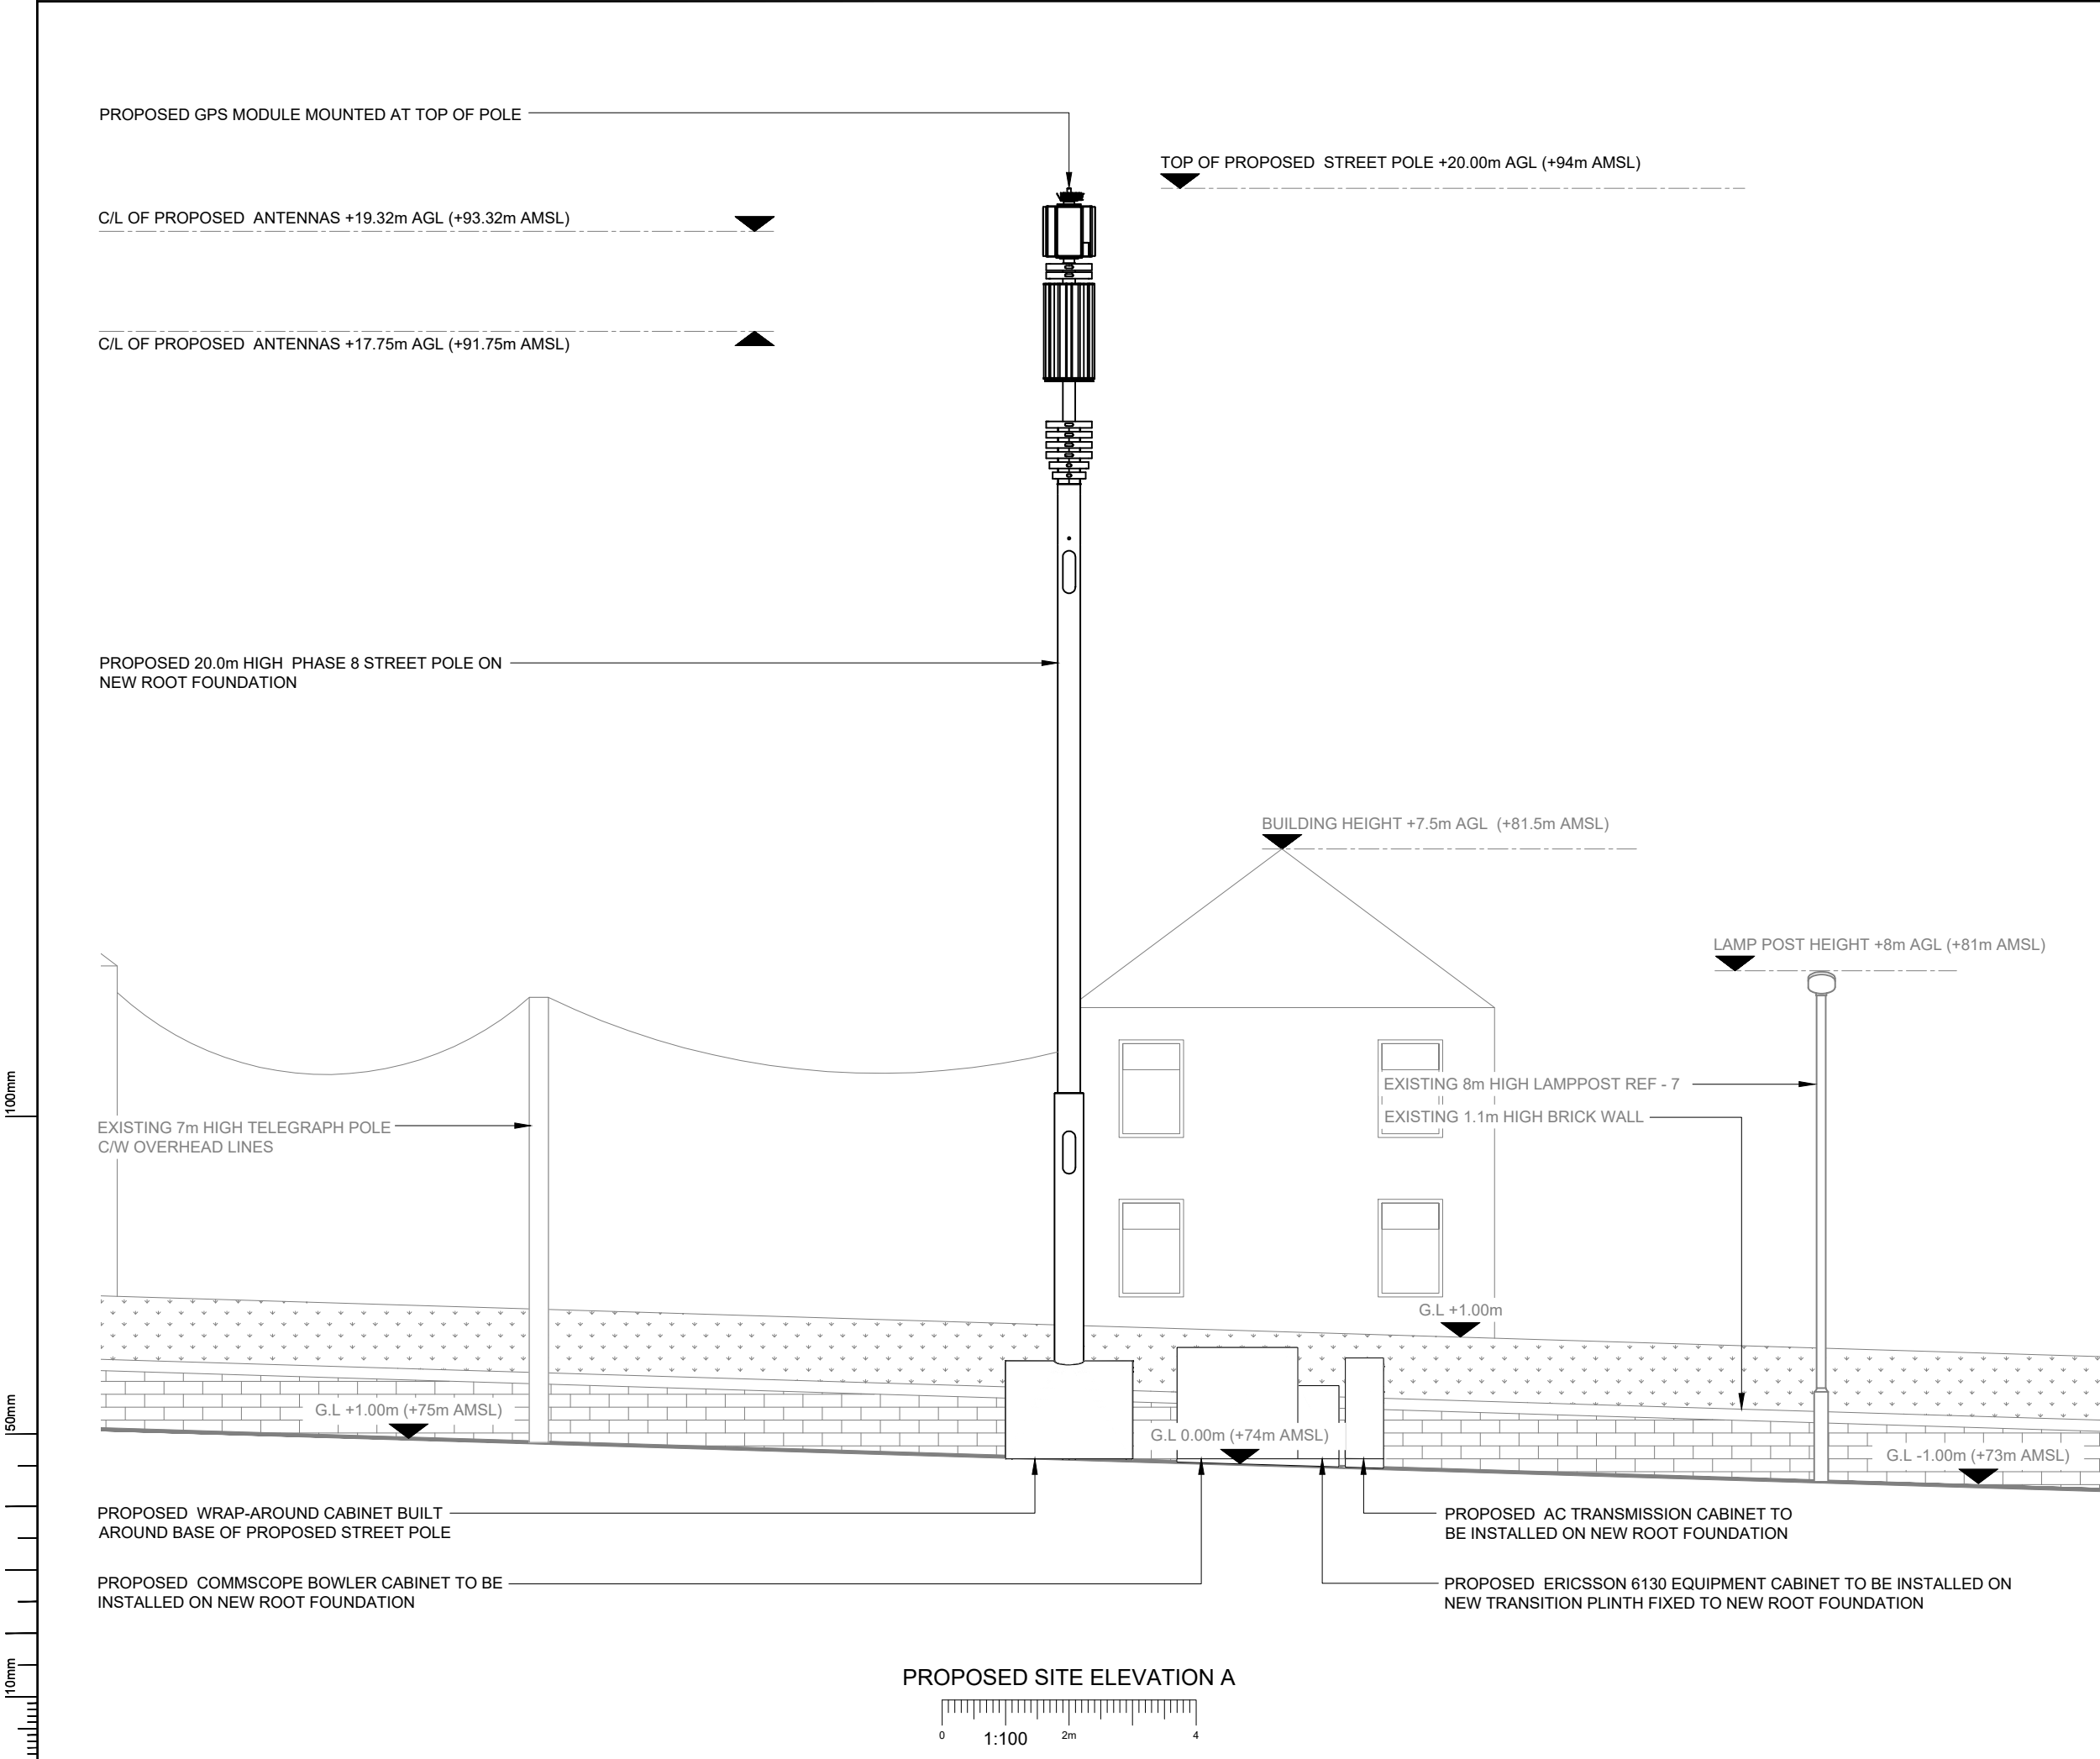

NOTES:
1. ALL DIMENSIONS IN MM UNLESS OTHERWISE NOTED.

A	Issued for Planning	JEM	RB	14.05.21
REV	MODIFICATION	BY	CH	DATE

CK Hutchison Networks (UK) Limited
Great Brighams Mead,
Vastern Road, Reading,
Berkshire, England,
RG1 8DJ

Design Consultant & Principal Contractor:

GBC
Great British Communications
Lapwing House, Block 3 Forward Point,
Tan House Lane, Widnes, Cheshire, WAB 0SL
t. 44 (0)151 420 4128
www.gbcservices.co.uk

Site Name:	VERNON ROAD
3UK Cell ID:	BAR17366
Address:	VERNON ROAD WARD GREEN BARNSELEY SOUTH YORKSHIRE S70 5BB
Title:	265 PROPOSED SITE ELEVATION
Project:	UNILATERAL SW
Purpose of Issue:	PLANNING
Site ID:	BAR17366
Drawing No:	BAR17366_PLANNING_REV_A
Issue:	A

PROPOSED ANTENNA & RF EQUIPMENT SCHEDULE																						
EXISTING/PROPOSED		ANTENNA REFERENCE	FUNCTION	FEEDER/FIBRE								BIAS T's/RRU's			ANTENNAS							
				LENGTH(m) & DIAMETER (SEE GUIDANCE NOTES BELOW)			TYPE (COAX OR FIBRE)	FEEDERS QTY	FIBRE QTY	FIBRE LENGTH	FILTER	DIPLEXER	BIAS T	RRU QTY (HL= HIGH LEVEL, E= ENCLOSURE)	ANT. REF.	ANTENNA MANUFACTURERS PART No.	BRG°	HEIGHT TO TOP (m)	HEIGHT TO C/L (m)	HEIGHT TO U/S (m)	LOCATION (POLE MOUNTED, HEADFRAME, WITHIN SHROUD ETC)	
				MF1	MF(J1)	TOTAL																
SECTOR 1	PROPOSED	A1	5G	-	-	-	DC FIBRE	-	3	24m	-	-	-	-	A1a	AIR 6488	100°	19.72	19.32	18.92	UPPER HEADFRAME	
		A2	800	1/2"=17	1/2"=7m ⁽²⁾	24m	DC FIBRE+COAX	4	-	-	-	-	-	E	A2a	HUAWEI AHP4517R12v06	100°	18.50	17.75	17.00	LOWER HEADFRAME	
			1400	1/2"=17	1/2"=7m ⁽²⁾	24m	DC FIBRE+COAX	4	-	-	1	-	-	E	A2c							
											1	-	-	E	A2d							
			1800 /2100	1/2"=17	1/2"=7m ⁽²⁾	24m	DC FIBRE+COAX	4	-	-	-	-	1	-	E							A2e
											-	-	-	E	A2f							
			-	-	-	-	-	-	-	-	-	-	-	-	-							A2g
SECTOR 2	PROPOSED	B1	5G	-	-	-	DC FIBRE	-	3	24m	-	-	-	-	B1a	AIR 6488	220°	19.72	19.32	18.92	UPPER HEADFRAME	
		B2	800	1/2"=17	1/2"=7m ⁽²⁾	24m	DC FIBRE+COAX	4	-	-	-	-	-	E	B2a	HUAWEI AHP4517R12v06	220°	18.50	17.75	17.00	LOWER HEADFRAME	
			1400	1/2"=17	1/2"=7m ⁽²⁾	24m	DC FIBRE+COAX	4	-	-	1	-	-	E	B2c							
											1	-	-	E	B2d							
			1800 /2100	1/2"=17	1/2"=7m ⁽²⁾	24m	DC FIBRE+COAX	4	-	-	-	-	1	-	E							B2e
											-	-	-	E	B2f							
			-	-	-	-	-	-	-	-	-	-	-	-	-							B2g
SECTOR 3	PROPOSED	C1	5G	-	-	-	DC FIBRE	-	3	24m	-	-	-	-	C1a	AIR 6488	340°	19.72	19.32	18.92	UPPER HEADFRAME	
		C2	800	1/2"=17	1/2"=7m ⁽²⁾	24m	DC FIBRE+COAX	4	-	-	-	-	-	E	C2a	HUAWEI AHP4517R12v06	340°	18.50	17.75	17.00	LOWER HEADFRAME	
			1400	1/2"=17	1/2"=7m ⁽²⁾	24m	DC FIBRE+COAX	4	-	-	1	-	-	E	C2c							
											1	-	-	E	C2d							
			1800 /2100	1/2"=17	1/2"=7m ⁽²⁾	24m	DC FIBRE+COAX	4	-	-	-	-	1	-	E							C2e
											-	-	-	E	C2f							
			-	-	-	-	-	-	-	-	-	-	-	-	-							C2g

GPS LINE KEY			
SECTOR ID	NODE TYPE	NODE C/L (m) AGL	GPS NODE CABLE LENGTH (m)
1	GPS	20.00m	35m

A	Issued for Planning	JEM	RB	14.05.21
REV	MODIFICATION	BY	CH	DATE
CK Hutchison Networks (UK) Limited Great Brighams Mead, Vastern Road, Reading, Berkshire, England, RG1 8DJ				
Design Consultant & Principal Contractor: GBC Great British Communications Lapwing House, Block 3 Forward Point, Tan House Lane, Widnes, Cheshire, WAB 0SL t. 44 (0)151 420 4128 www.gbcservices.co.uk				
Site Name:		VERNON ROAD		
3UK Cell ID:		BAR17366		
Address:		VERNON ROAD WARD GREEN BARNSELEY SOUTH YORKSHIRE S70 5BB		
Title:		304 PROPOSED CONFIGURATION ANTENNA SCHEDULE		
Project:		UNILATERAL SW		
Purpose of Issue:		PLANNING		
		Site ID: BAR17366		
Drawing No: BAR17366 _PLANNING_REV_A				Issue: A

Support Structure Schedule													
Structure ID	Status	Equipment Description / Type	Structure Manufacturer	Height AGL (m)	Colour (RAL Colour)	Headframe Details	Foundation / Support Grillage / Host Structure Details	Support Bolt Details	MBNL Ref:	Comments			
ST1	PROPOSED	PHASE 8 POLE	HEL	20.00m	GREY-7035	-	ROOT	-	N/A	WITH WRAPAROUND CABINET			
Equipment Schedule													
Equipment ID	Quantity	Status	Equipment Description / Type	Equipment Manufacturer	Dimensions (W x D x H)	Weight (kg)	Colour (RAL Colour)	Material	Location	Power	Power cable length (m)	MBNL Ref:	Comments
CAB1	1	PROPOSED	AC TRANSMISSION	COMMSCOPE	600x500x1585	110	GREY-7035	STEEL	OUTDOOR	-	-	-	FIBRE ONLY - TX SUPPLIER TBC
CAB2	1	PROPOSED	6130	ERICSSON	650x700x950	130	GREY-7035	STEEL	OUTDOOR	-	-	-	COMPLETE WITH TRANSITION PLINTH
CAB3	1	PROPOSED	BOWLER	COMMSCOPE	1900x600x1752	220	GREY-7035	STEEL	OUTDOOR	-	-	-	

DEPENDENCY	STATUS
RF Compliance	Sector A - Step 1.0 SW Sector B - Step 1.0 SW Sector C - Step 1.0 SW
Building Regulations Approval	N/A
Asbestos	N/A
Planning Conditions	TBC by Local Authority
Geotech Report	N/A
Structural Calculations	N/A
Intrusive Building Survey	N/A
Global Design Check	N/A
Rigging Survey	N/A
FIXITS	N/A
Power	Proposed 1 phase 100A supply - DNO Quote Approval Required
Transmission Solution	Fibre only
Cooling Solution	Manufacturers Cooling
Line of Site Survey	N/A
Services Search	Completed - 31.03.21
Trial Hole Report	Pending
Other	-

A	Issued for Planning					JEM	RB	14.05.21	
REV	MODIFICATION					BY	CH	DATE	
CK Hutchison Networks (UK) Limited Great Brighams Mead, Vastern Road, Reading, Berkshire, England, RG1 8DJ									
Design Consultant & Principal Contractor:  Great British Communications Lapwing House, Block 3 Forward Point, Tan House Lane, Widnes, Cheshire, WAB 0SL t. 44 (0)151 420 4128 www.gbcservices.co.uk									
Site Name: VERNON ROAD									
3UK Cell ID: BAR17366									
Address: VERNON ROAD WARD GREEN BARNSELY SOUTH YORKSHIRE S70 5BB									
Title: 307 EQUIPMENT SCHEDULES & DEPENDENCIES									
Project: UNILATERAL SW									
Purpose of Issue: PLANNING									
Site ID: BAR17366									
Drawing No: BAR17366 _PLANNING_REV_A								Issue: A	