



Drawing No.	Rev No.
MRW001 -004	

SURFACE WATER IS TO BE DIRECTED IN THE FIRST INSTANCE TO A NEW SOAK AWAY 1m³ A MINIMUM OF 5m FROM ANY EXISTING STRUCTURE IN THE REAR GARDEN AREA. (SUBJECT TO PERCOLATION TEST RESULTS BEING SATISFACTORY).

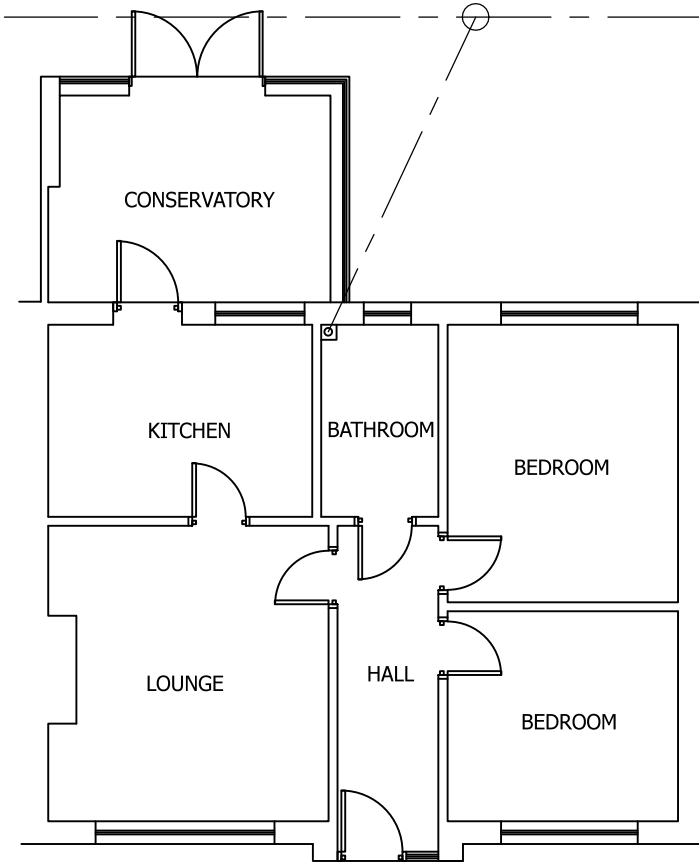

EXISTING GROUND FLOOR PLAN
SCALE 1:100 AT A3

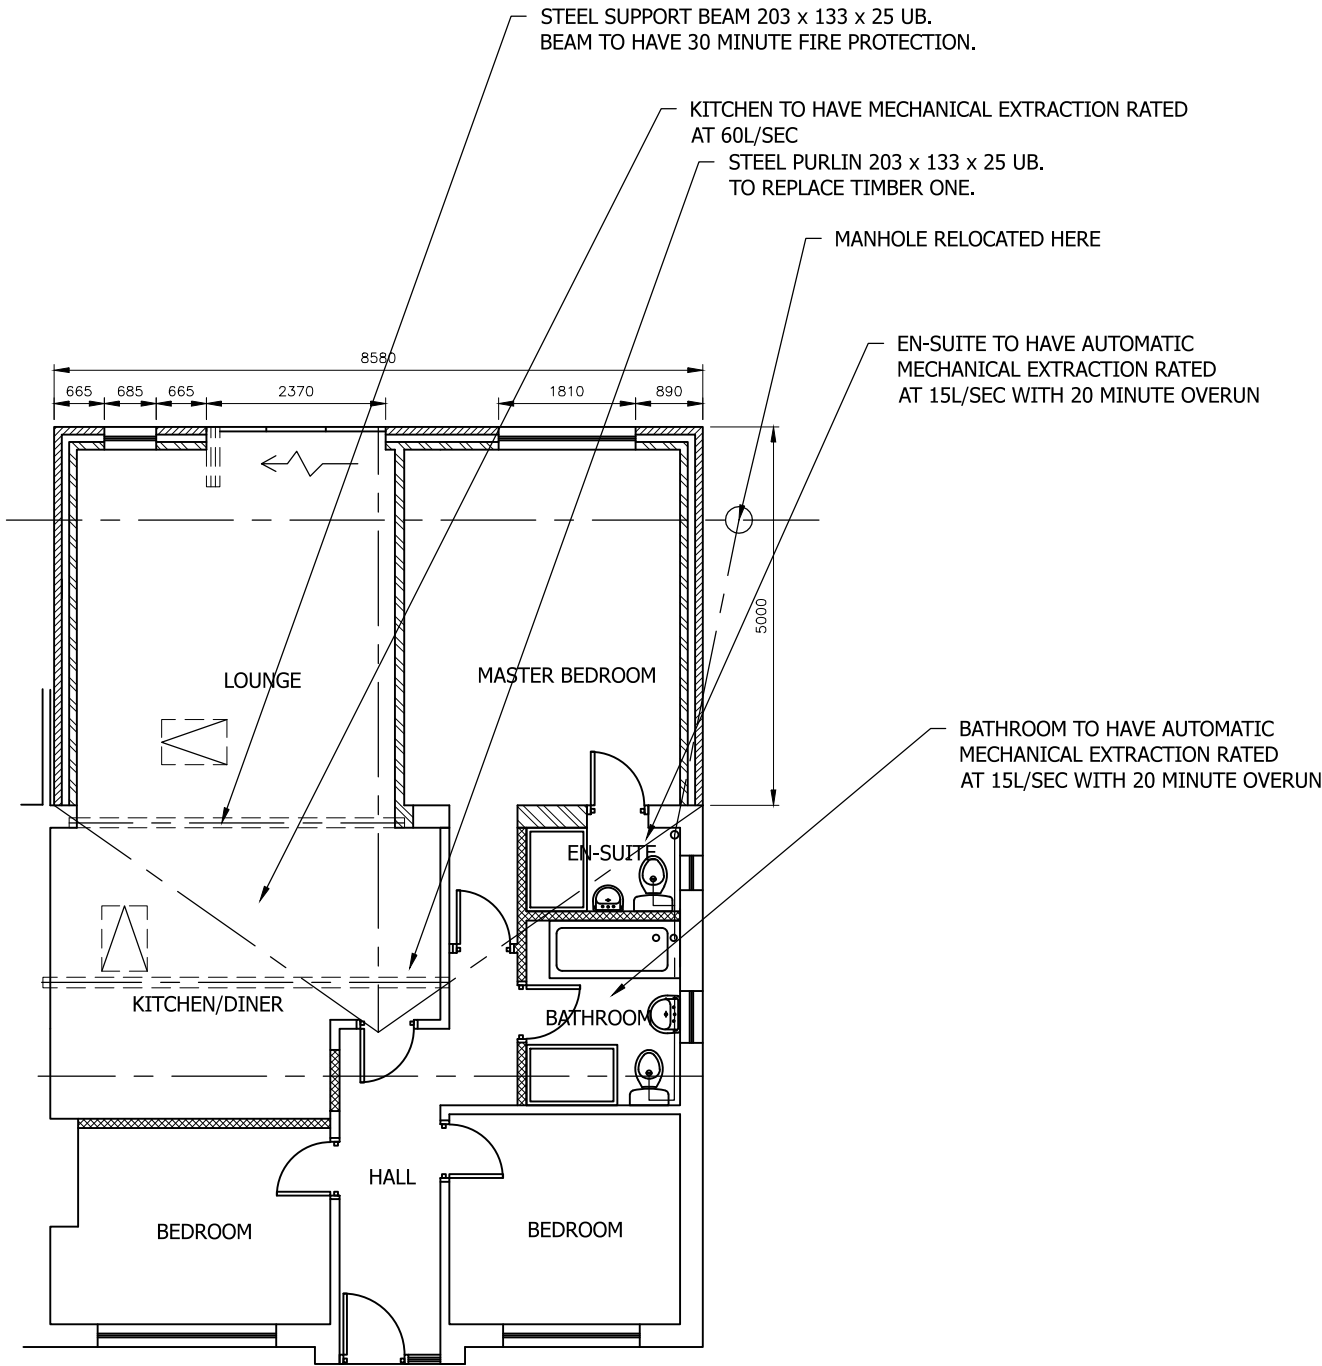

PROPOSED GROUND FLOOR PLAN
SCALE 1:100 AT A3

DO NOT SCALE: Contractor to check all dimensions and report any omissions or errors

NOTES

Rev	Description	By	Chk	App	Date
JRB DESIGNS Ltd 1 Saville Road Cudworth Barnsley S72 8LT Tel: 01226 383542 Fax: 01226 380078 Mob: 07970 541192 Email: john@jrbdesigns.co.uk This drawing is copyright. © jrbdesigns Ltd.					
Client MR. R WESTMORELAND					
Drawing Title PROPOSED PLANS					
Address 5 HOLME VIEW KEXBOROUGH BARNLEY S75 5EP					
Project Title: PROPOSED SINGLE STOREY REAR EXTENSION					
Purpose of Issue: PLANNING					
Drawing Status FIRST ISSUE					
Scale at A3 AS SHOWN		Drawn By JRB		Date 16/06/2020	
Checked By		Date 16/06/2020		Approved By	
				Date 16/06/2020	
Project No. MRW001			Drawing No. 004		Revision -
APPROVAL ☒ INFORMATION ☐ TENDER ☐ CONTRACT ☐ CONSTRUCTION ☐					